



Planning Street View Elevation

1:100



Front Elevation

1:100



North Elevation

1:100





West Elevation

1:100




East Elevation

1:100

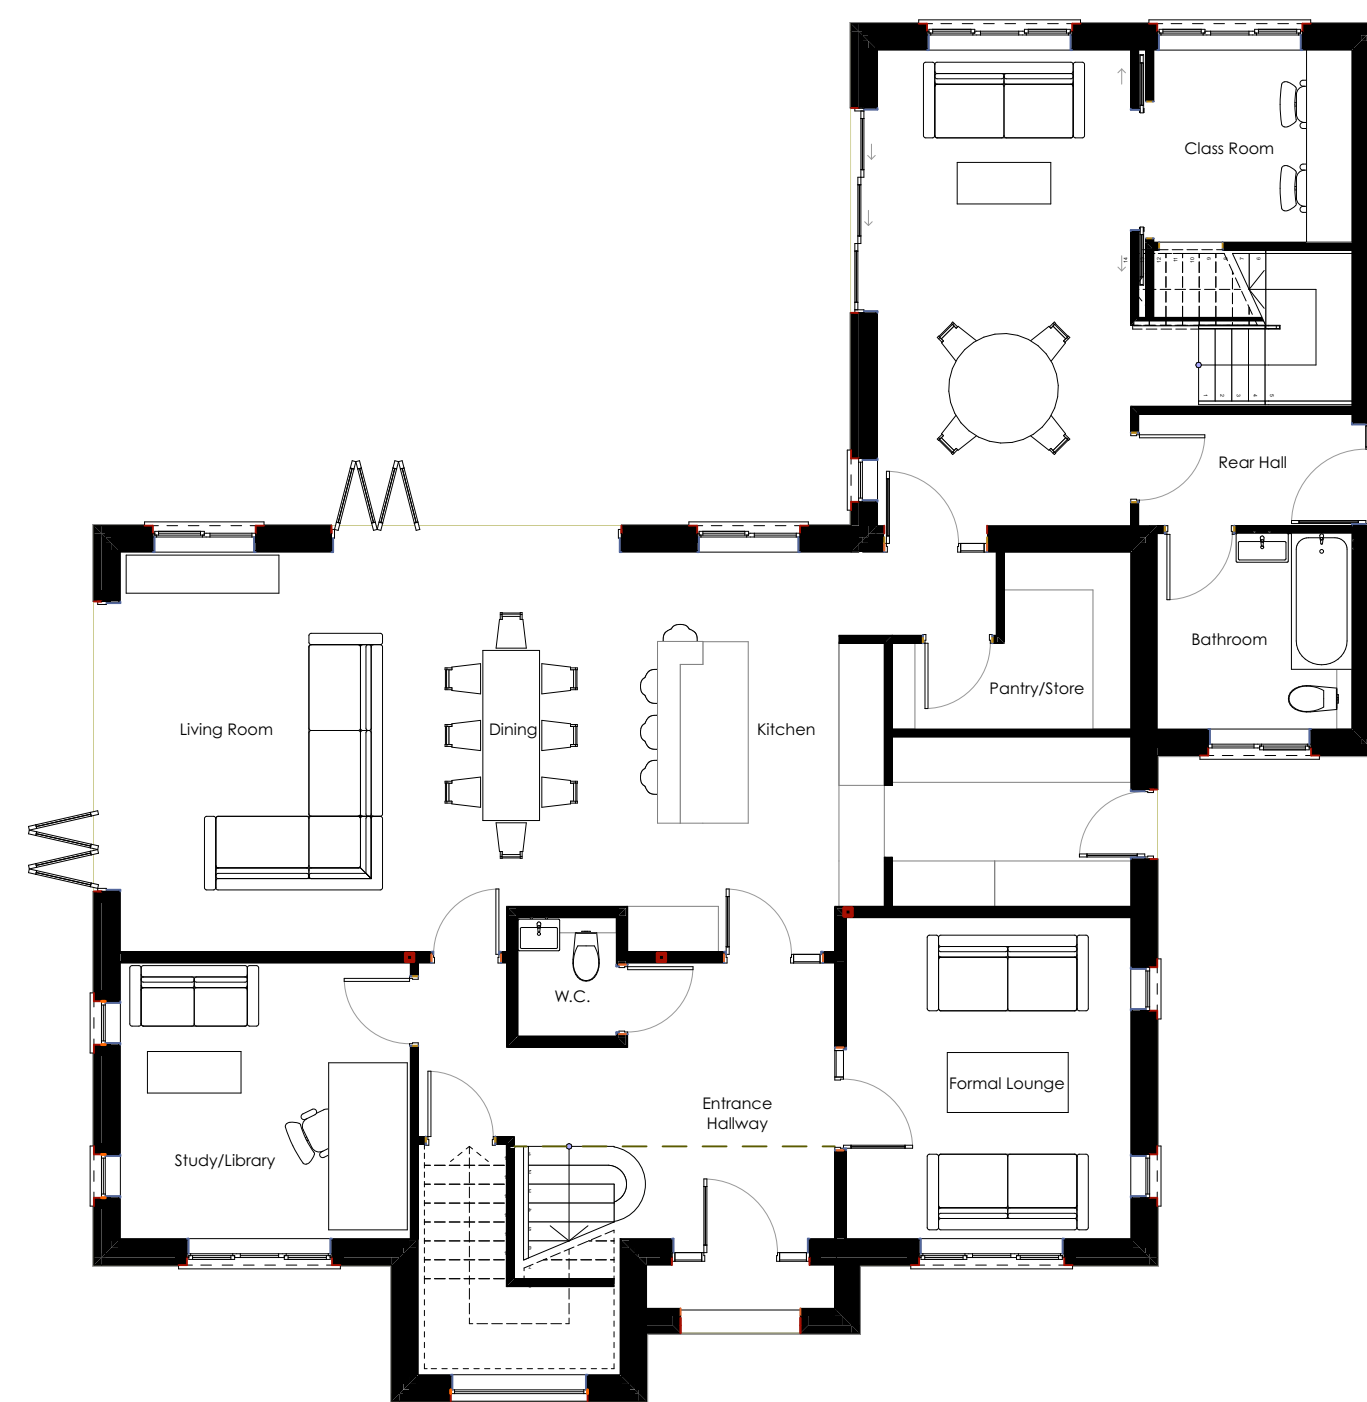 


Ground Floor

1:100

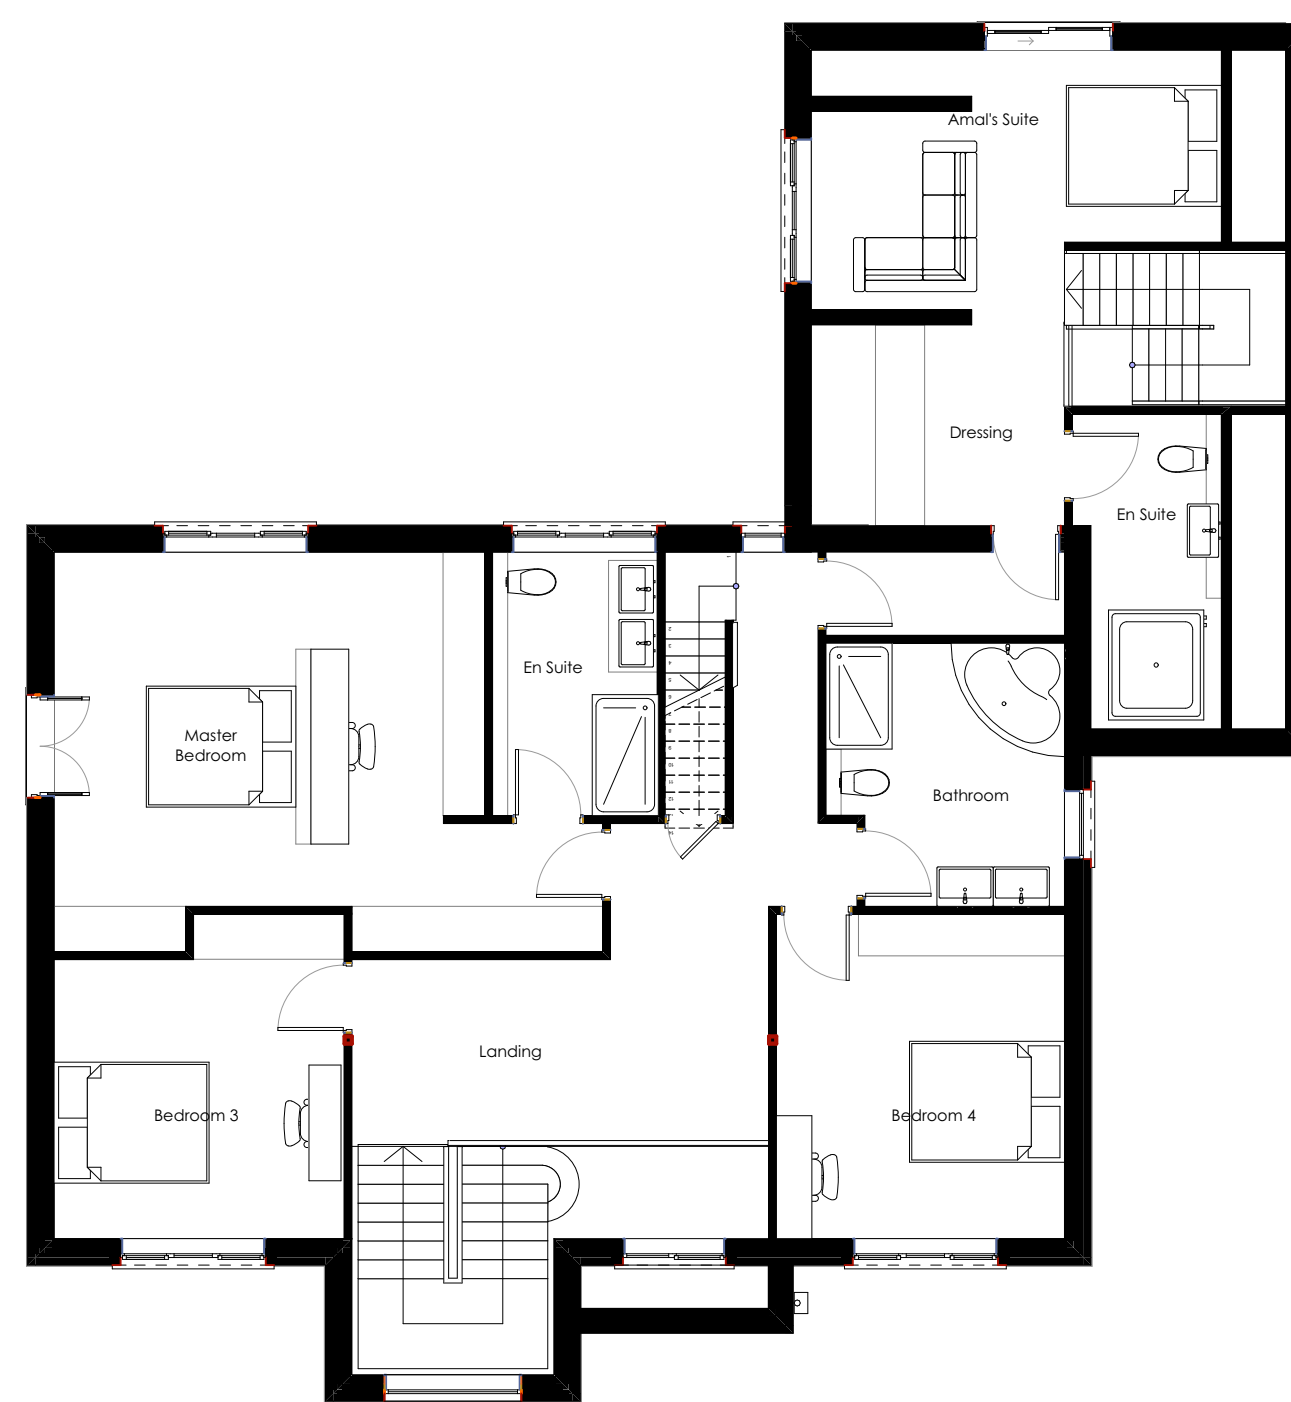

First Floor

1:100

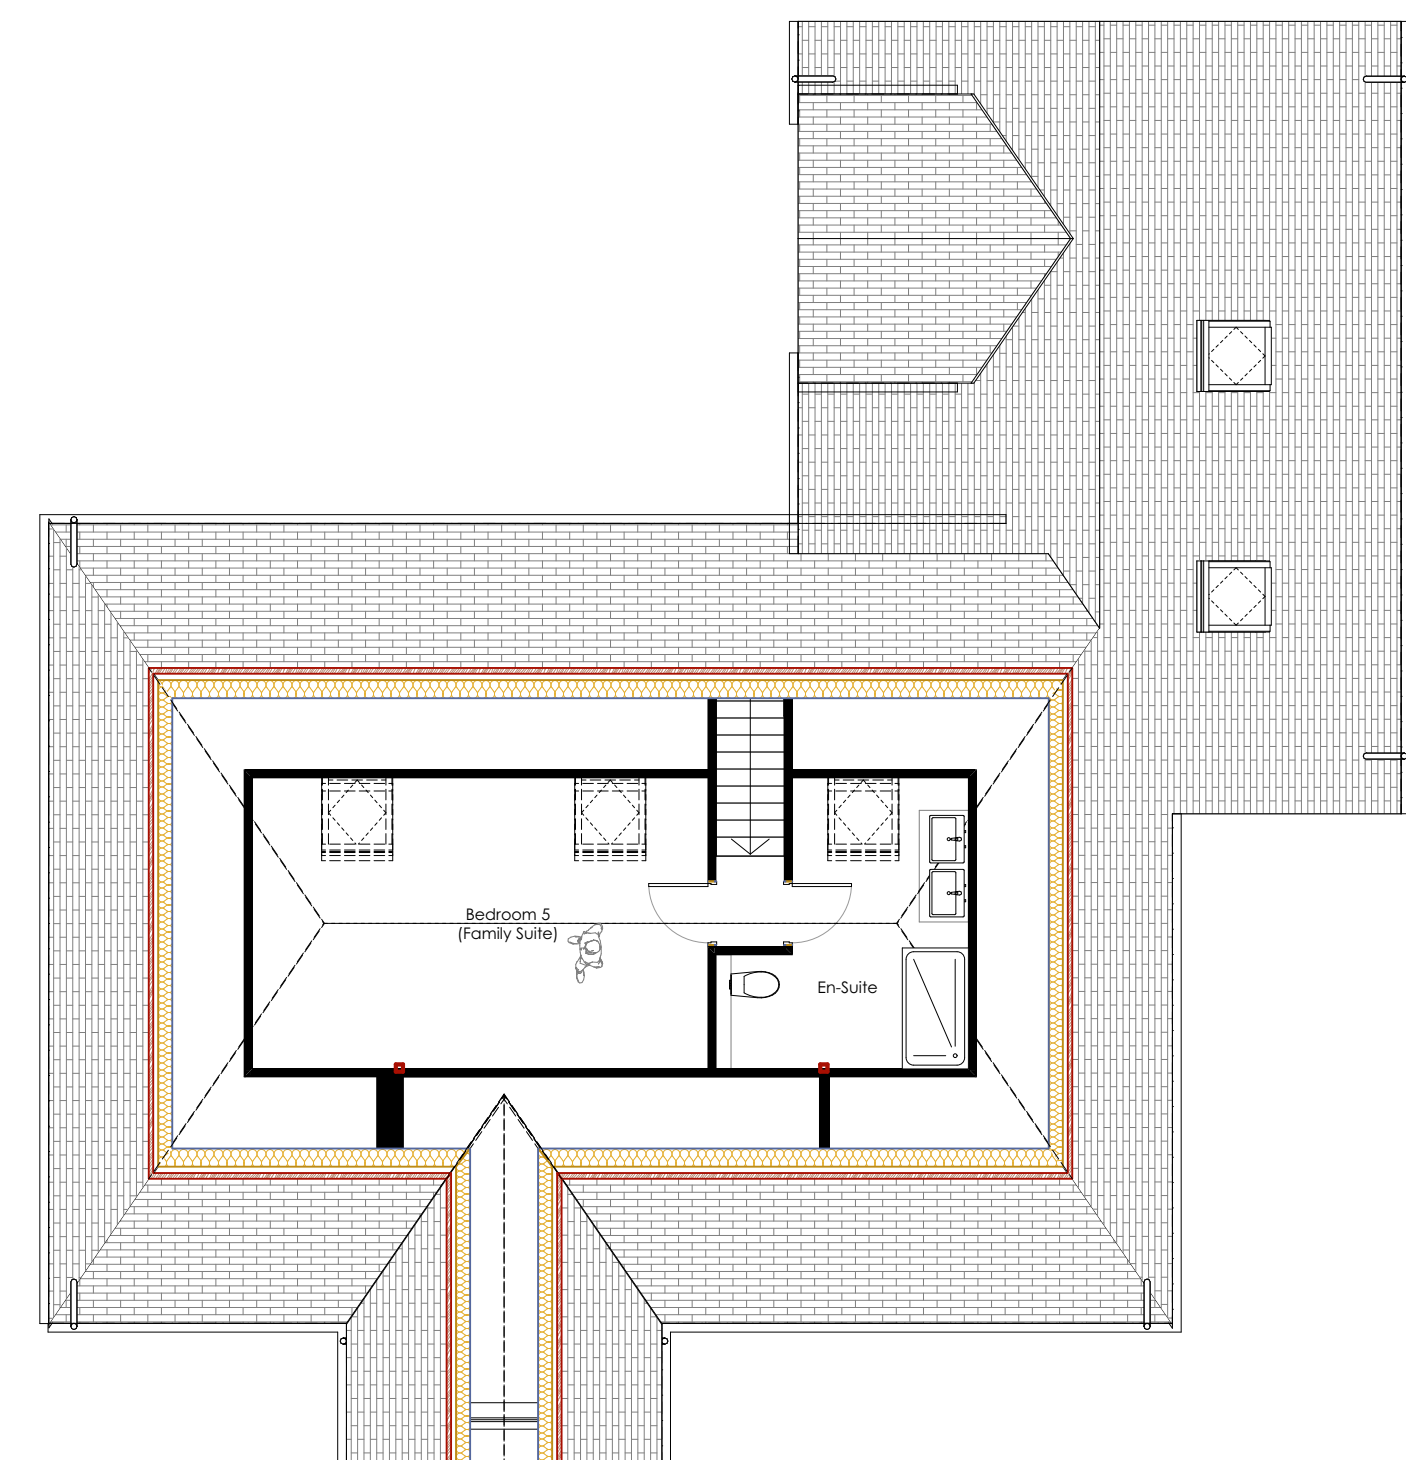

Roof

1:100

Ground level reduced by 223mm, eaves to front and rear elevation made same as sides, dormer windows removed, dormer roof to Amal's suite changed, stair to second floor amended, front stair gable reduced by 750mm			
B	stair gable reduced by 750mm	DW	06/02/2025
A	Previous architect amendments		11/03/2023

Rev	Description	Drw	Chk	Date
Drawing Status: PLANNING				

Client: **MR ARAZ ATHAR.**

Project: **DENBIGH, PEX HILL, CRONTON**

Drawing: **PROPOSED PLANS AND ELEVATIONS.**

Project No:	Drawing No:		
1830	01703/SK/02 B		
Scale:	Date:	Drawn by:	Checked by:
1:100	JAN 25	DW	—