



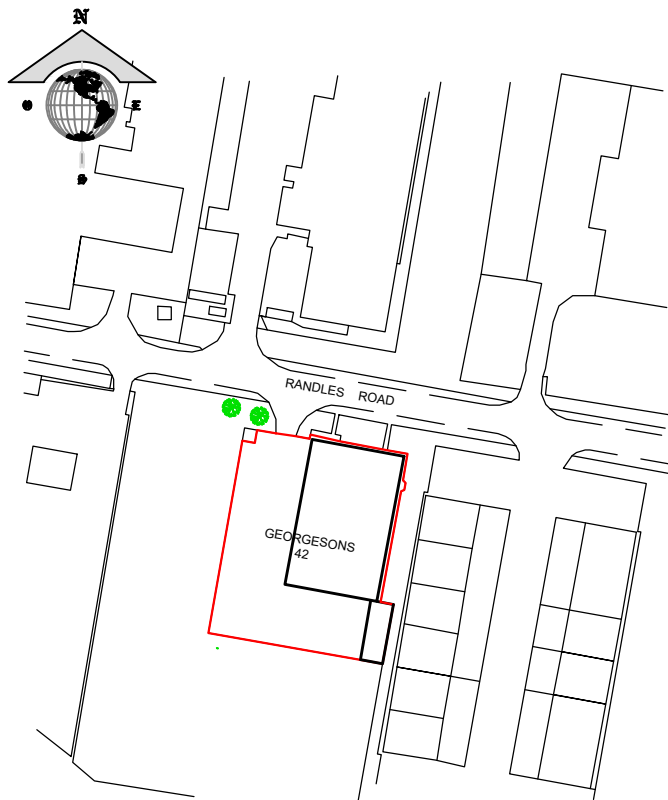

LOCATION PLAN Scale 1:2500

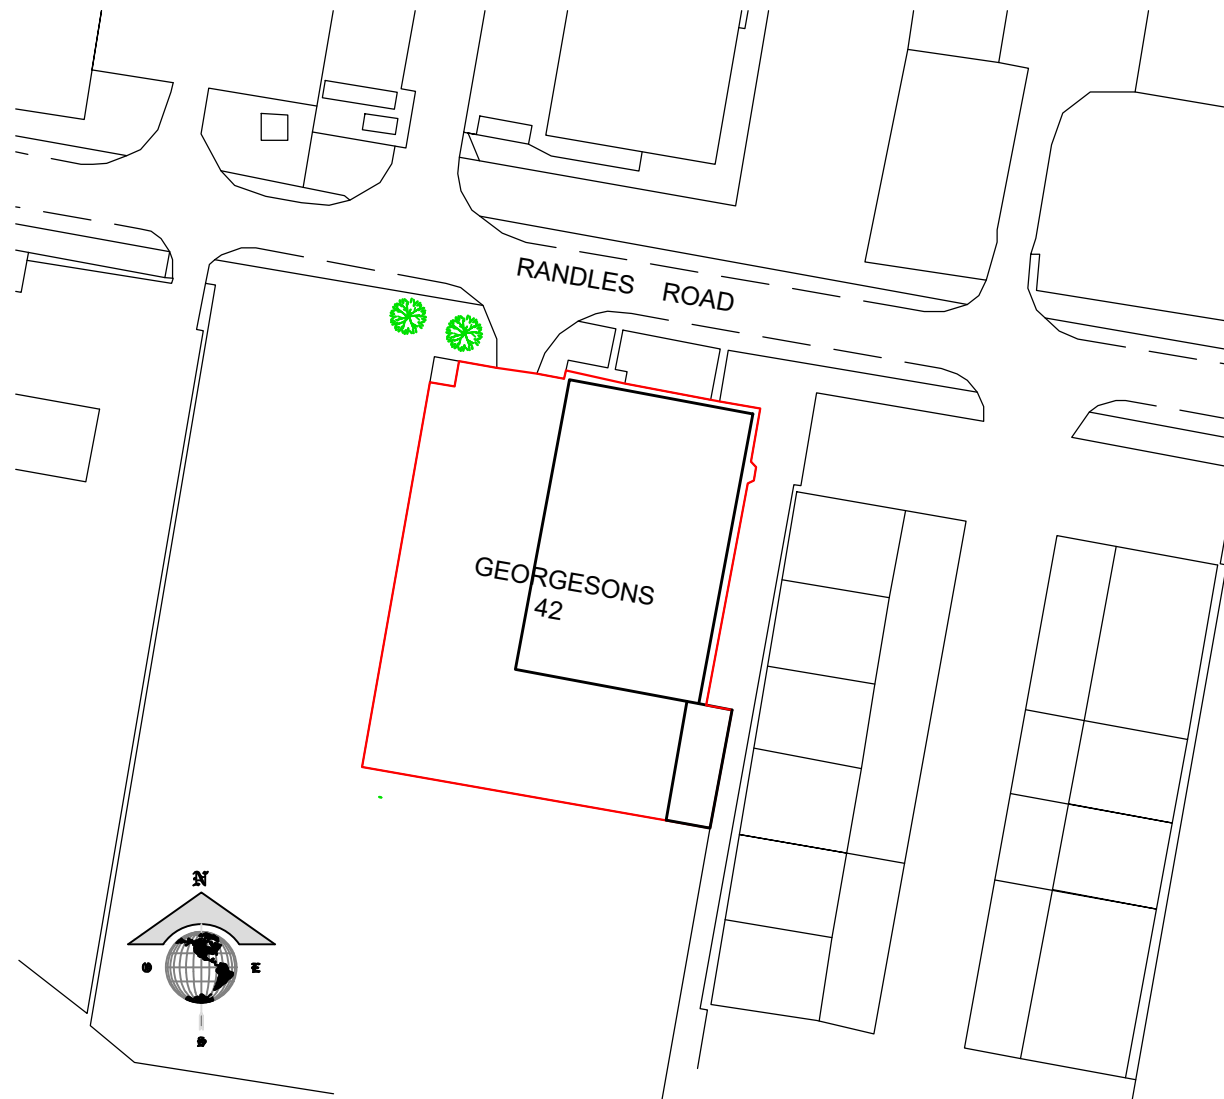

SITE PLAN Scale 1:1250



GEORGESONS
42 RANGLES ROAD
KNOWSLEY.L34 9HX

A4

Dwg. No.

0984/22