





FORMER SIGNAGE LAYOUT




CURRENT SIGNAGE LAYOUT

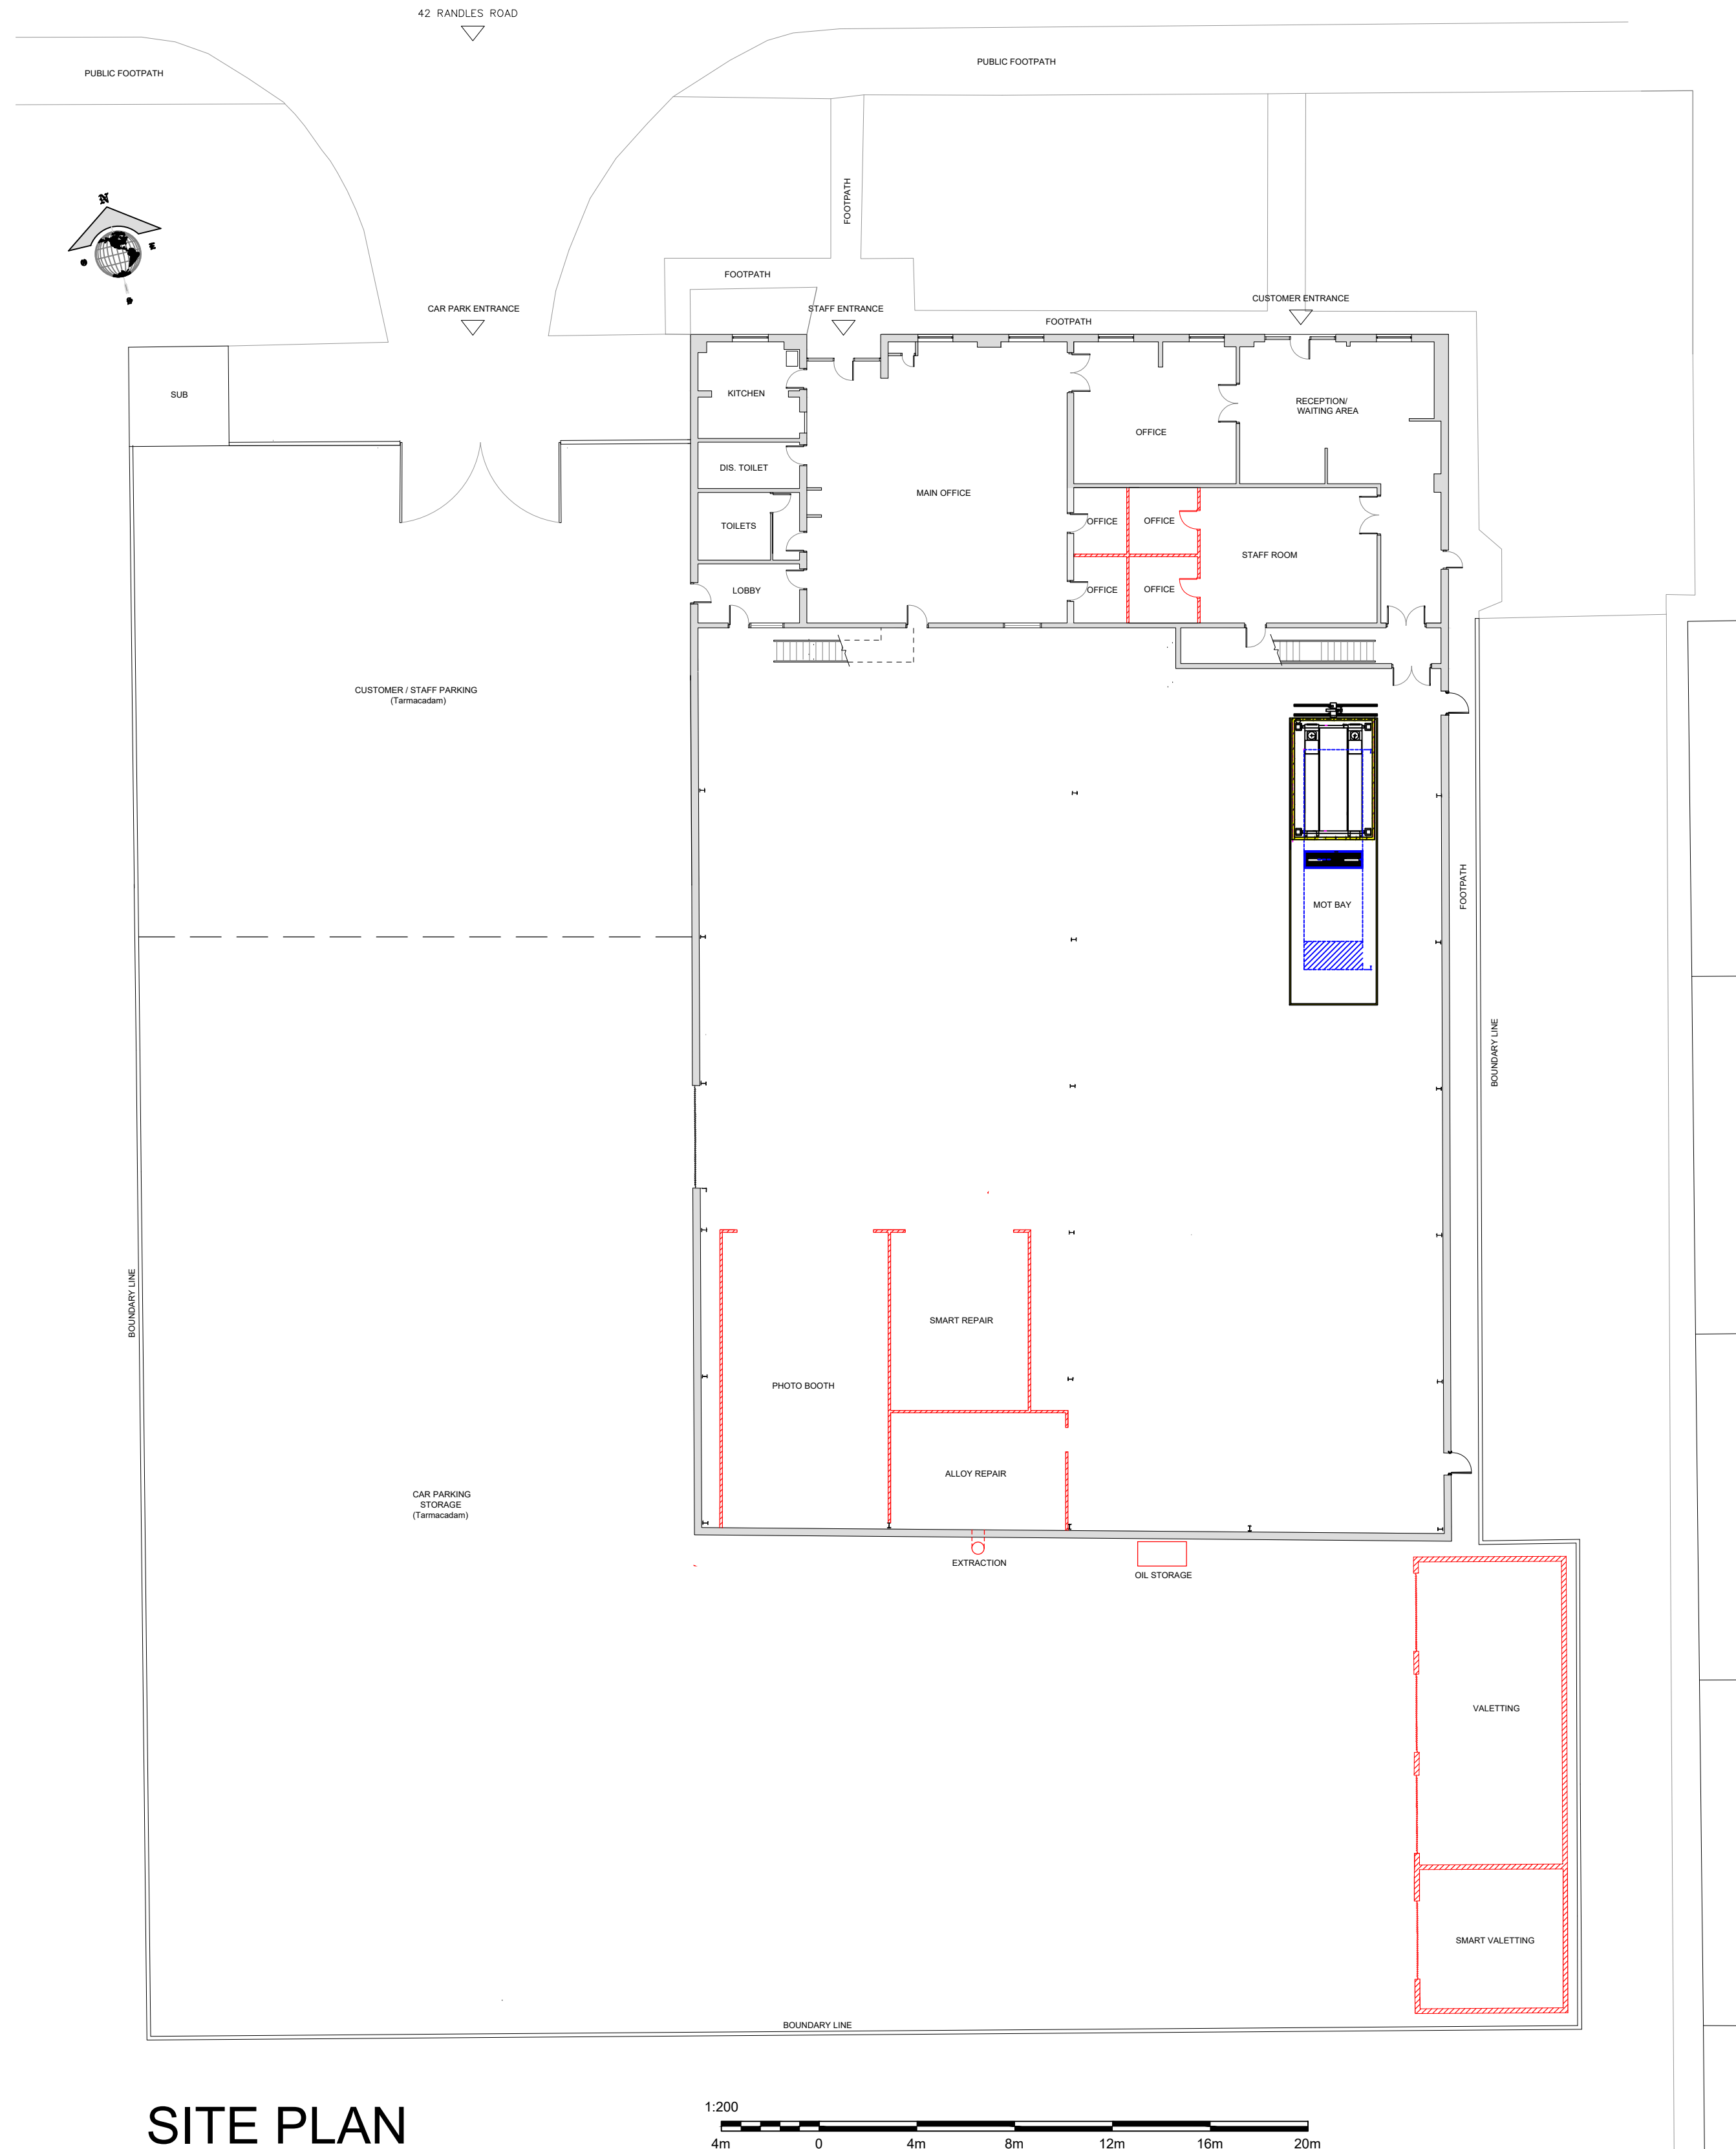


SITE PLAN

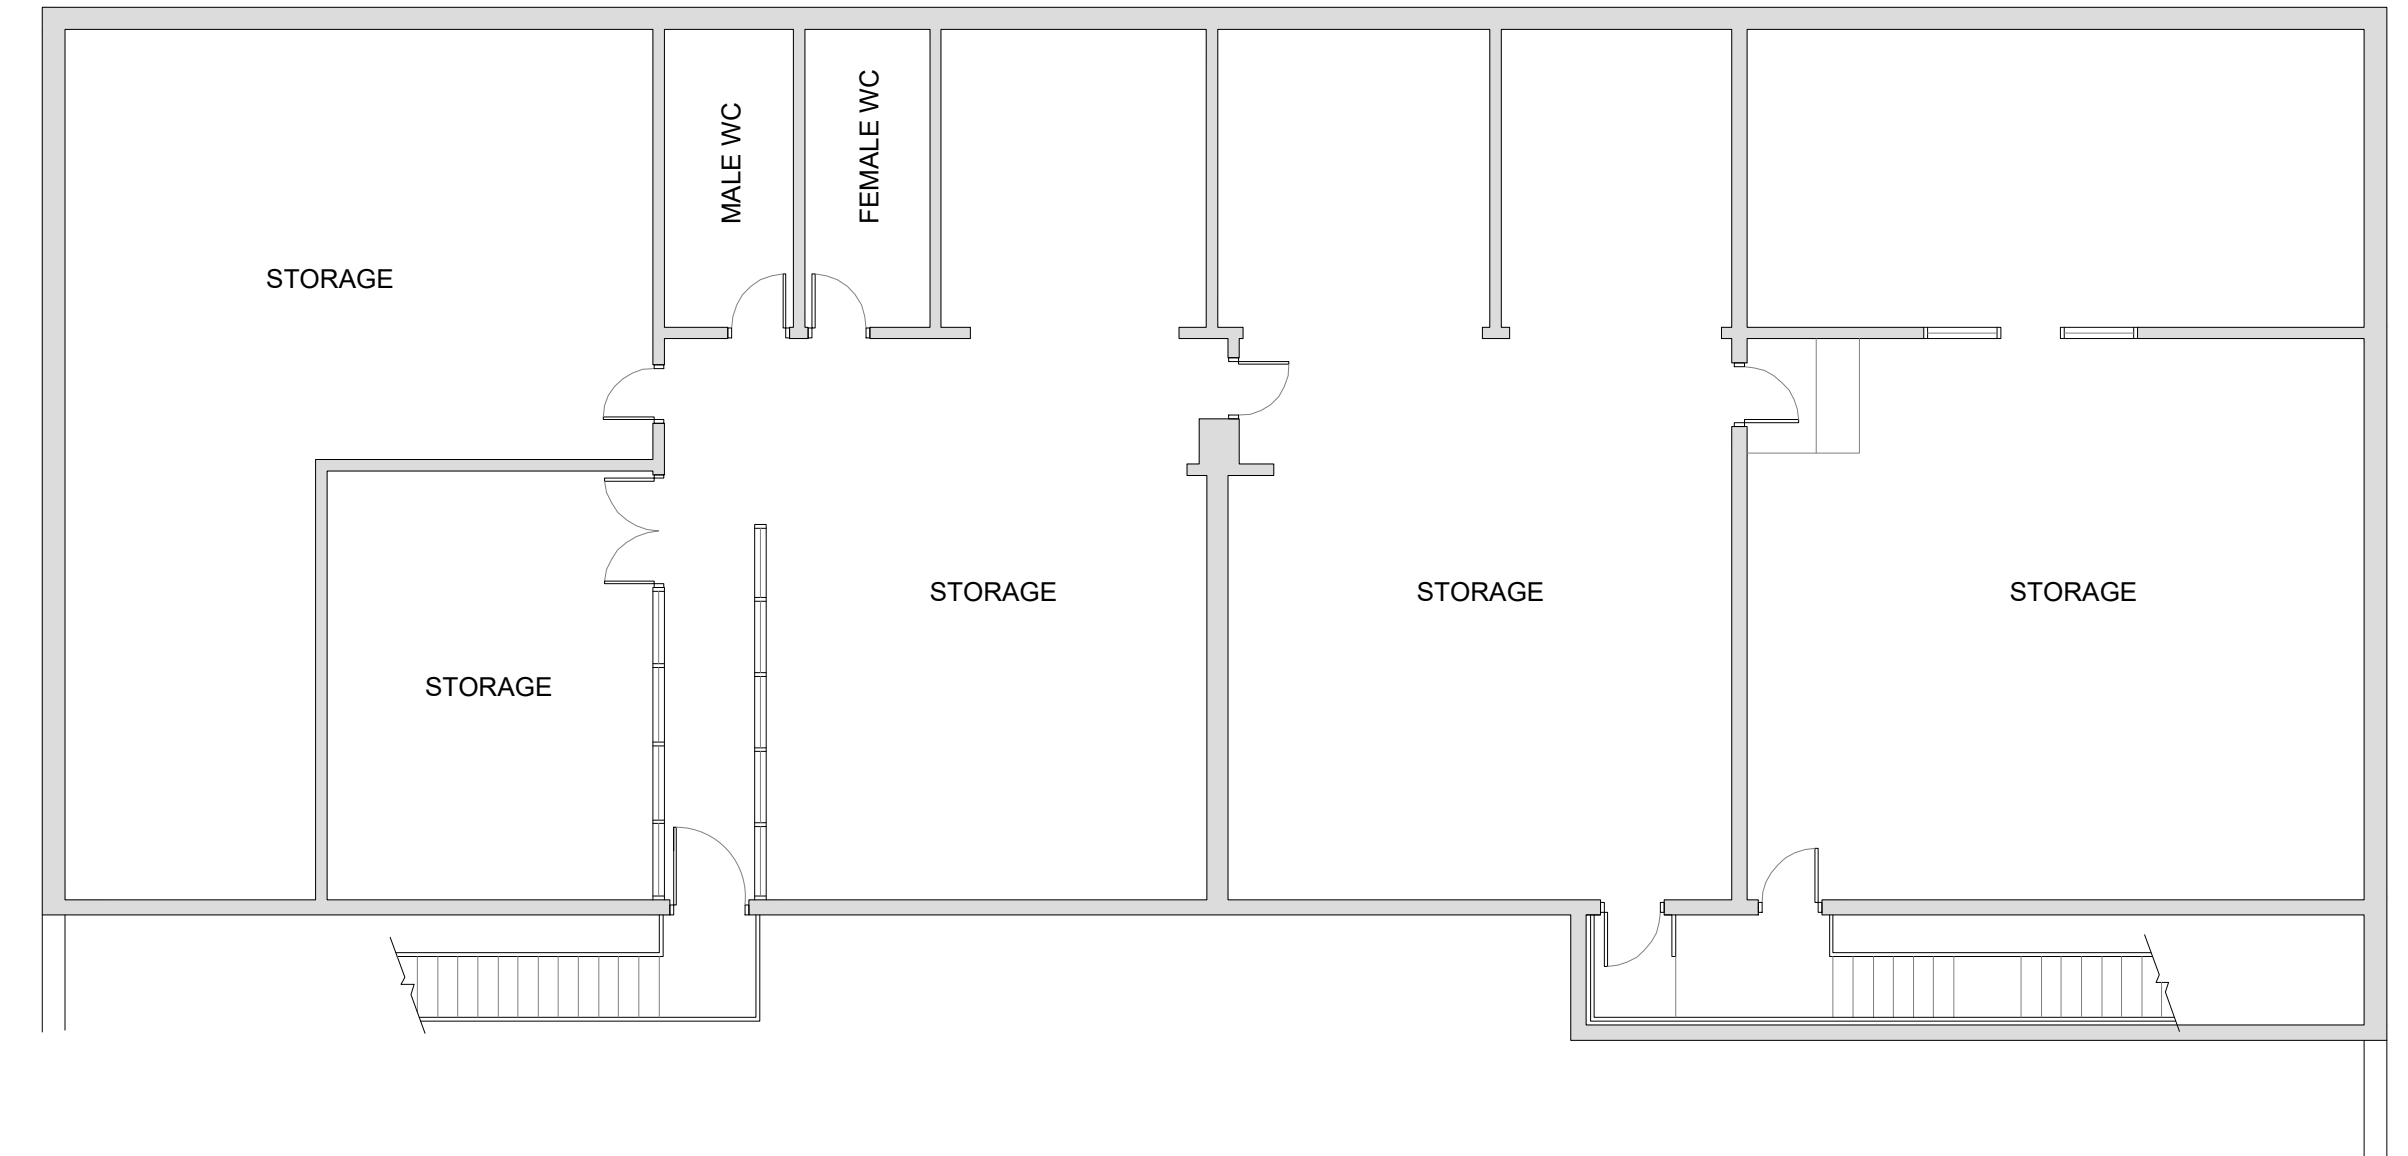

FIRST FLOOR PLAN

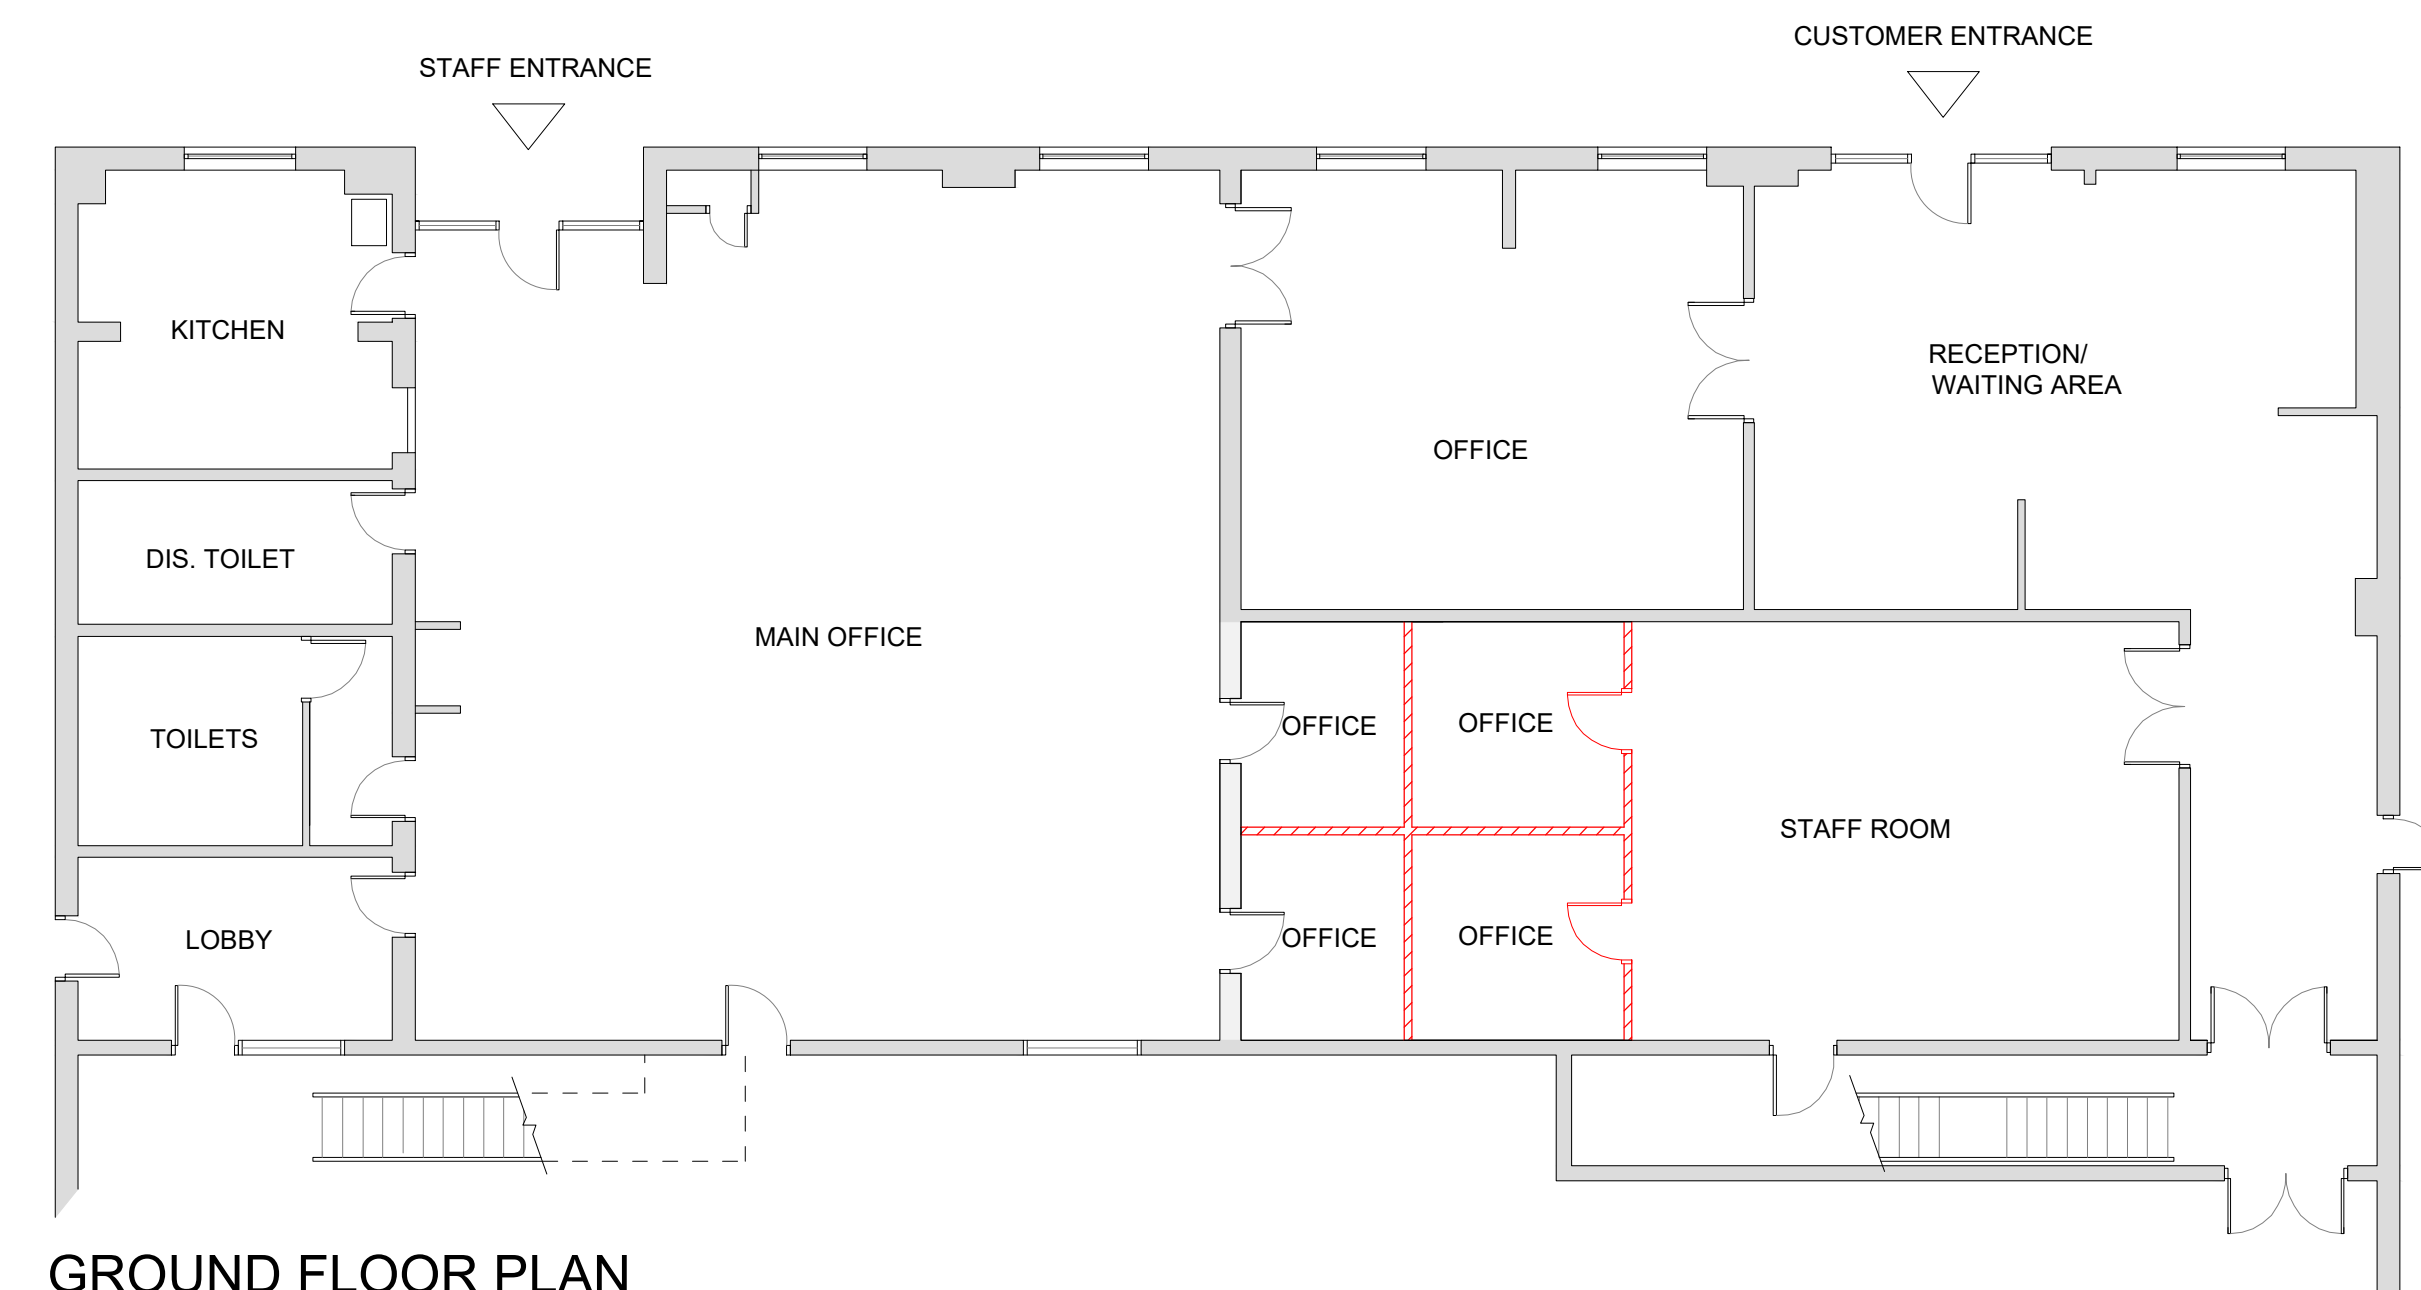

GROUND FLOOR PLAN

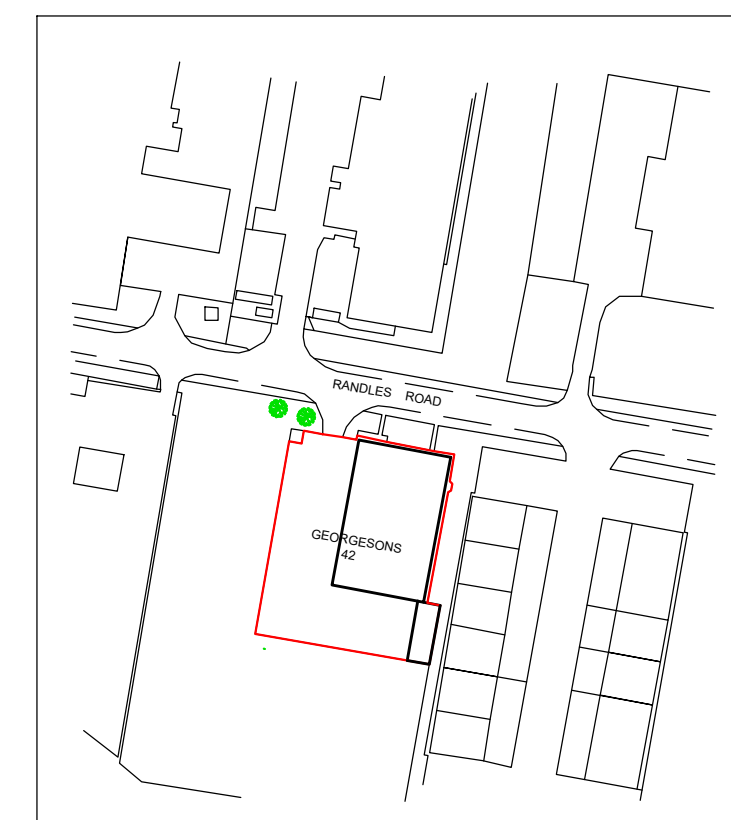

SITE LOCATION
scale 1:2500

Those areas marked  are additions made to the building by Georgsons.

Rev A. MOT Bay added 24/6/2022

DP DESIGN SERVICES

TEL: 0755 131 6517 E-mail: dave@dpdesignservices.co.uk
www.dpdesignservices.co.uk

Client
Mr C Killen
Georgesons Knowsley
42 Randles Road
Knowsley
Prescot.L34 9HX



Project
Georgesons Knowsley
42 Randles Road
Knowsley
Prescot.L34 9HX

Drawing
Existing Floor & Site Plan Layouts

Dwg. No. 0983/22/A Drawing Scale A1 1:100,1:200 Date 6-6-22