




Architectural elevation drawing of a building facade. The drawing shows a long, low building with a series of vertical louvers or slats along the roofline. A red line highlights a section of the building, and a callout indicates "7 x louvres to be installed". The drawing includes dimensions: 14000 and 6000. The text "TESCO Extra" is visible on the roofline.

Proposed North Elevation B1 - 1:200

— 1no. new Mitsubishi PUZ-WZ60VAA(-BS) External floor mounted Air Source Heat Pump

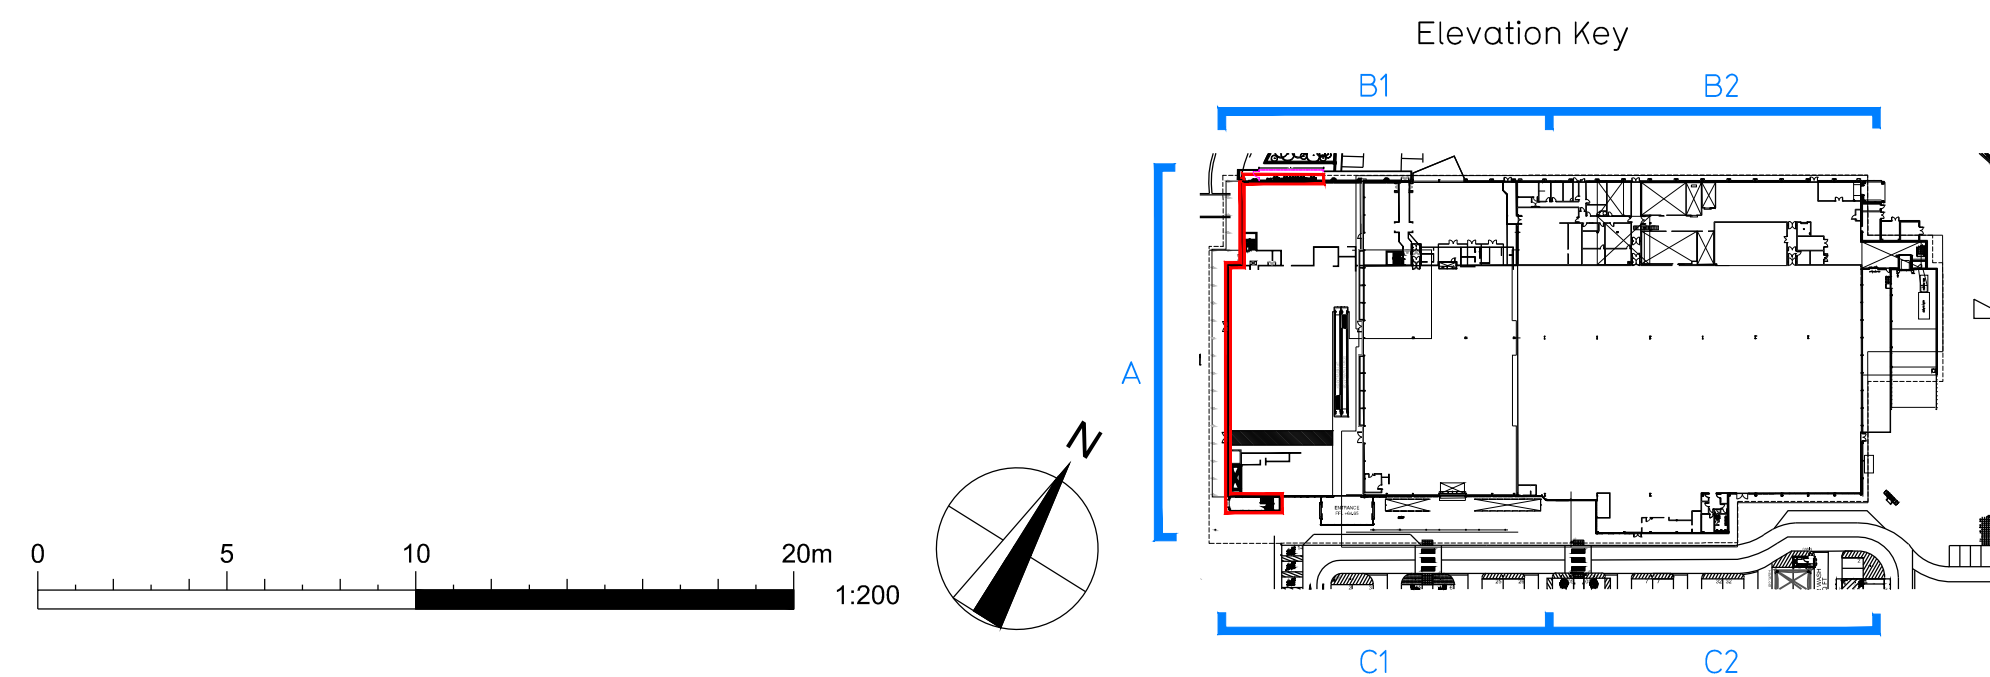

Rev	Date	Description	Drawn/ Checked	
PROJECT TITLE			DRAWING TITLE	
Prescot Cables Retail Park, Steley Way, Prescot L34 5NQ			Proposed Elevations 1	
DRAWN / CHECKED	DATE	SCALE	JOB No	DRAWING No
JM/PG	16.06.2025	1:200 @ A2	2450	103 PE
DRAWING PURPOSE				Rev
TOWN PLANNING APPLICATION				P02



PUREGYM

Pure Gym Ltd
Town Centre House
The Merriion Centre
Leeds
LS2 8LY

e: architecture@puregym.com
t: 0113 285 8787
w: www.puregym.com