



4390-04-Existing and Proposed Ground Floor Plan

This drawing and design are the property of Pye Design Ltd. and should not be reproduced without the consent in writing of Pye Design Ltd.

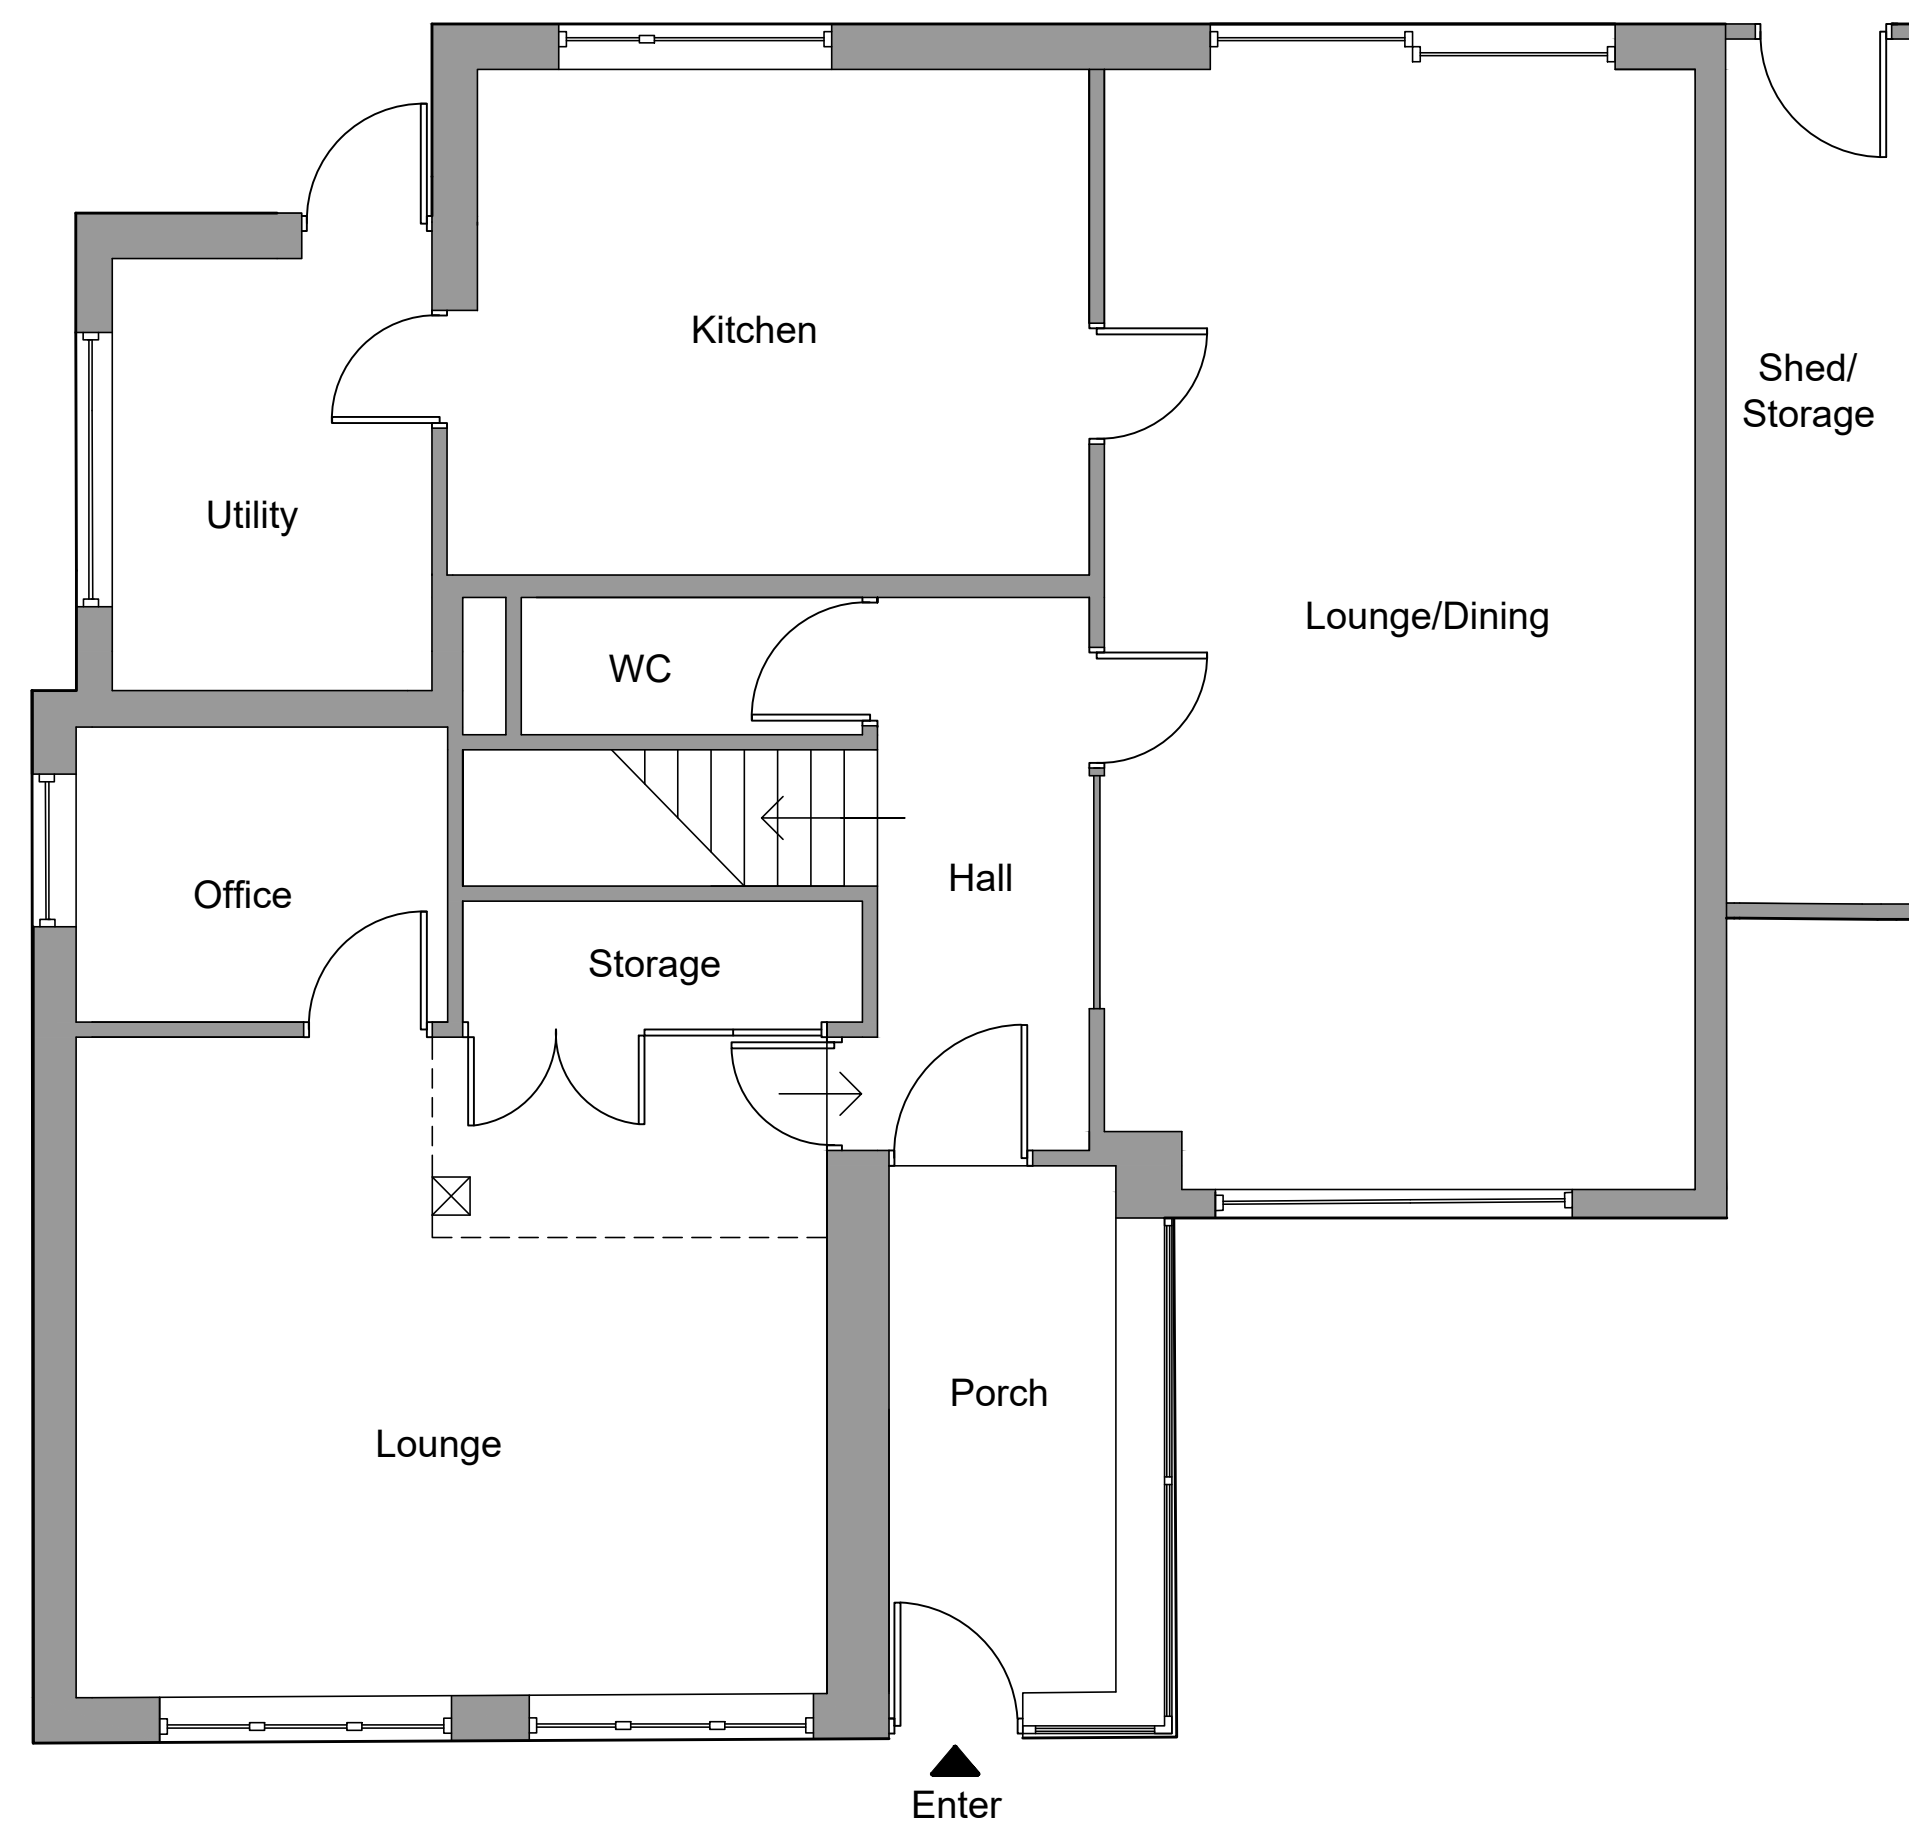

Existing Ground Floor Plan

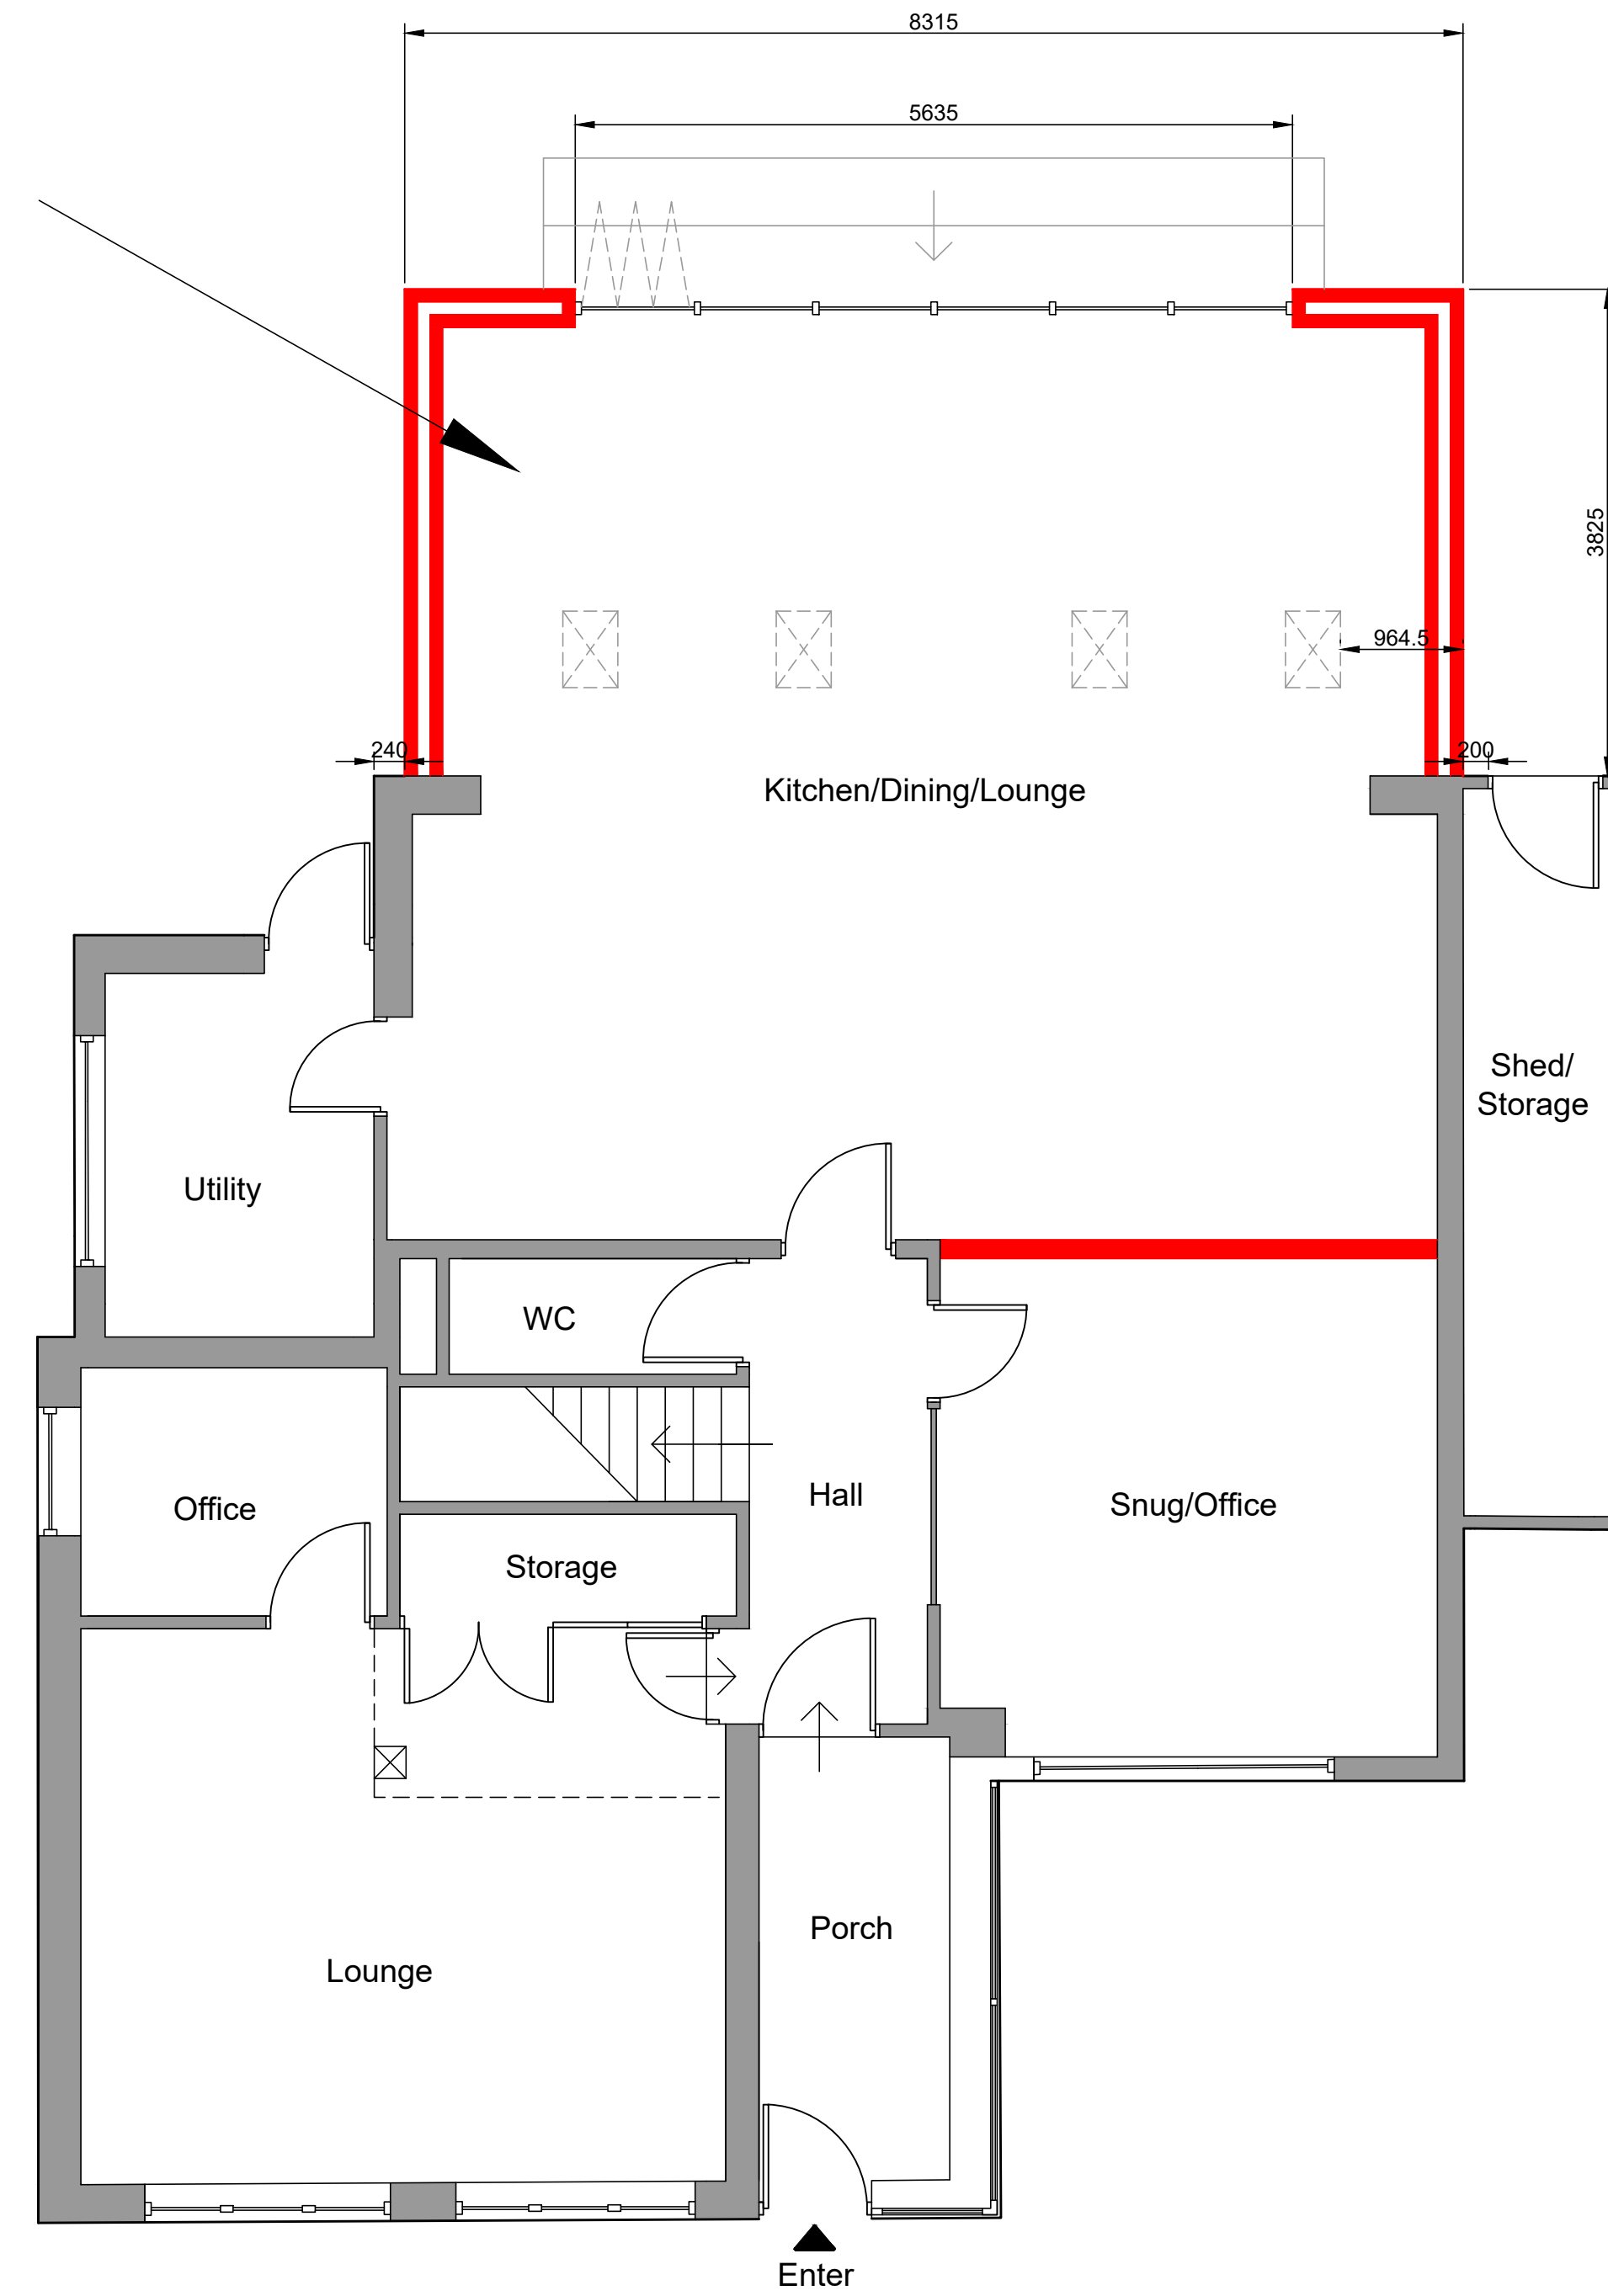

Proposed Ground Floor Plan

[illegible]

**PYE
DESIGN
ARCHITECTS**
RIBA Chartered Practice

29 Market Street
Hindley
Wigan
WN2 3AE

01942 256007
www.pyedesign.co.uk info@pyedesign.co.uk

LOCATION
1 Teynham Avenue
Hounsley
Prescot
L34 0JQ

PROJECT

SINGLE STORY REAR EXTENSION

IENT
AVIN BUTTERWORTH

DRAWING TITLE

EXISTING AND PROPOSED GROUND
FLOOR PLANS

PURPOSE OF ISSUE

CERTIFICATE OF LAWFUL
DEVELOPMENT

DRAWN BY MJ	CHECKED BY ARP	DATE 18/08/23
----------------	-------------------	------------------

SCALE (@ A1)	PROJECT NUMBER
50	4390

DRAWING NUMBER	REV
390-04	

