

Revisions

REV	DATE	DRAWN	NOTES
A	09/01/25	GB	Issued for planning

project north



status:

Planning

client:

Private Client

project:

Elm Cottage

title:

Existing East Elevation

revision:

A

drawn by:

GB

date:

09/01/25

job no:


SVNT_317

scale:

1 : 50

drawing no:

A303

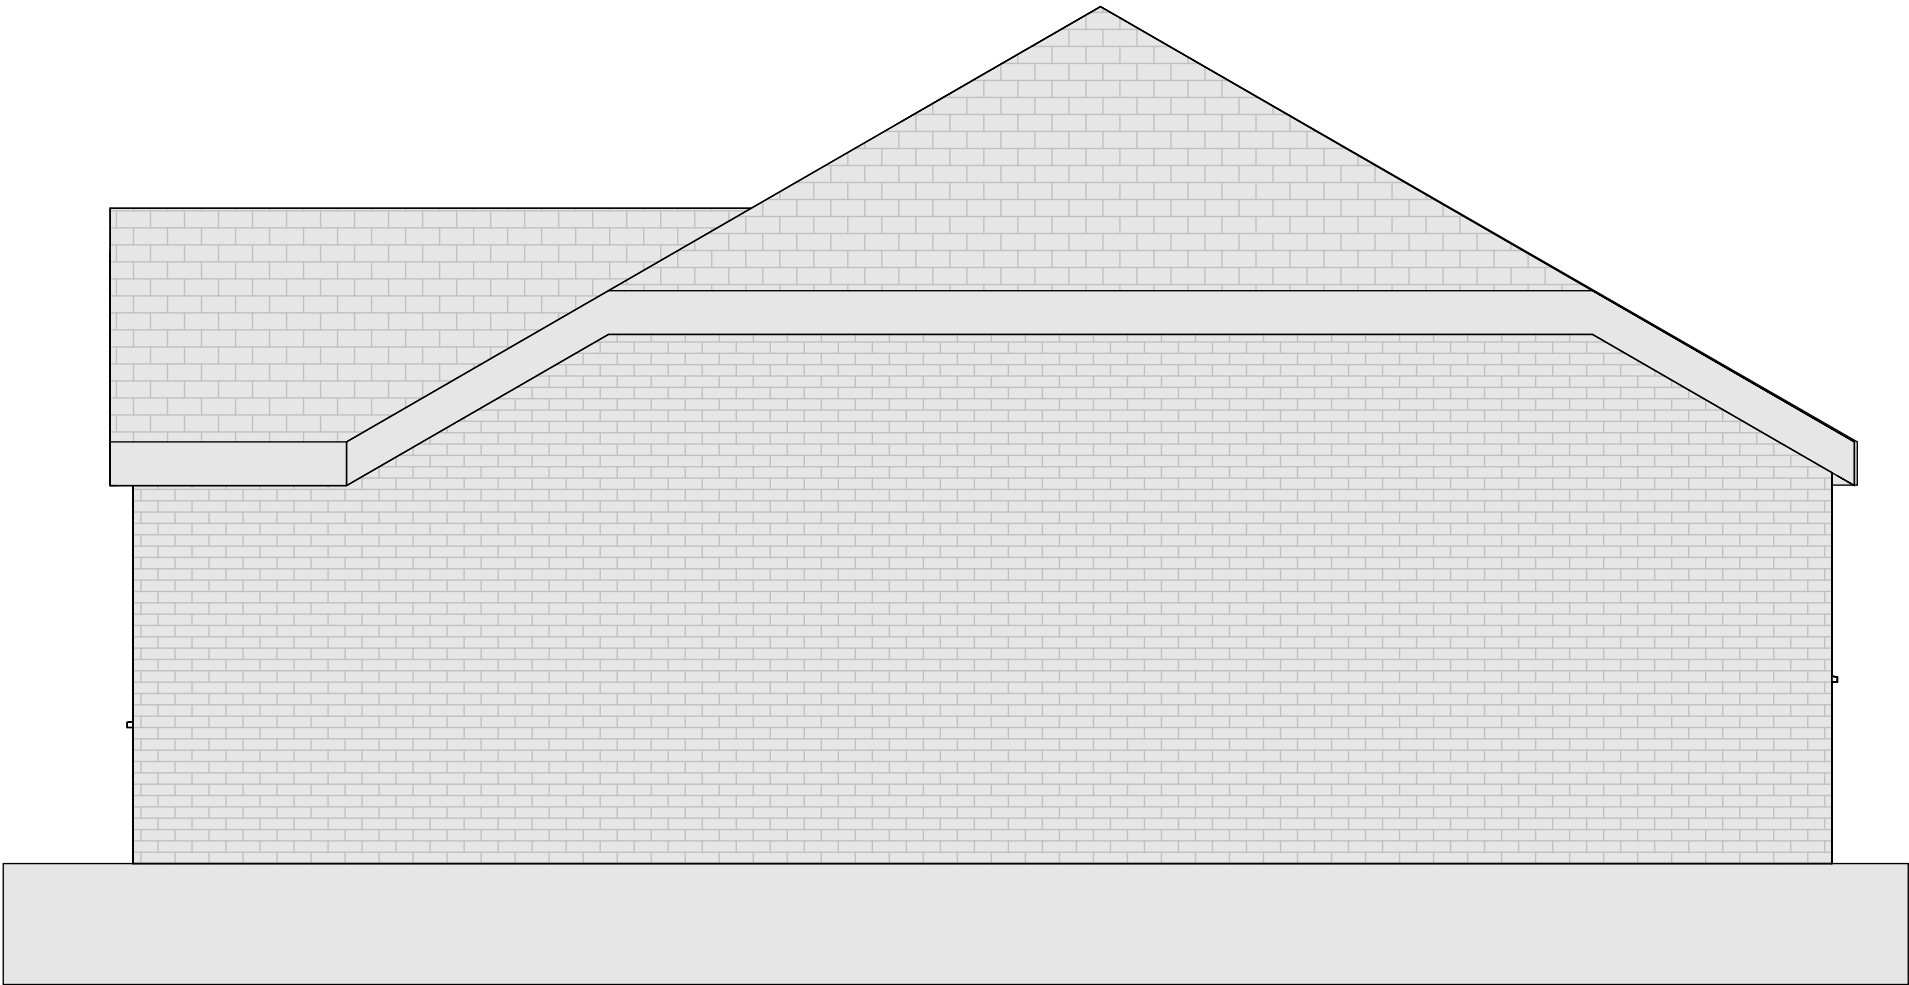

1

Existing East

1 : 50