
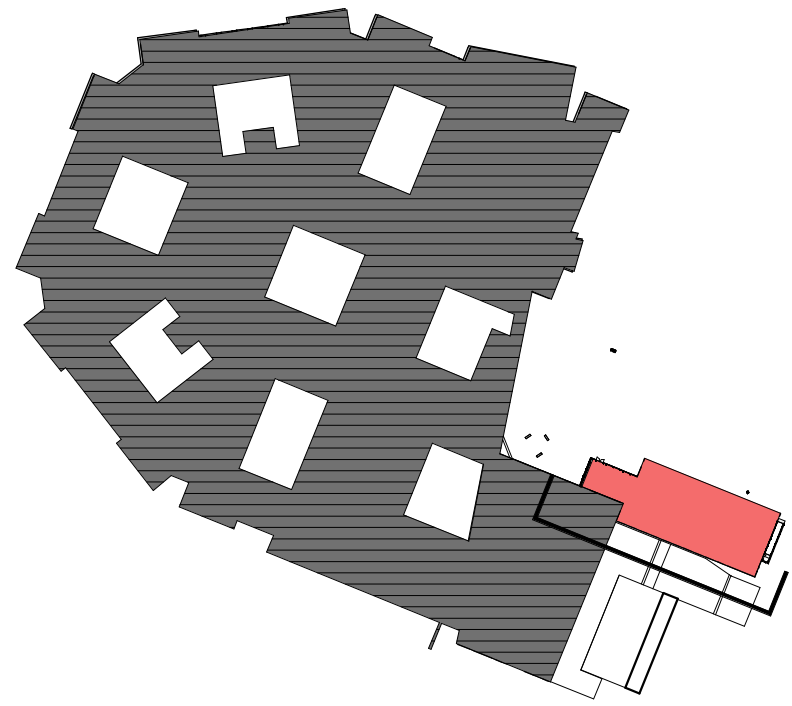


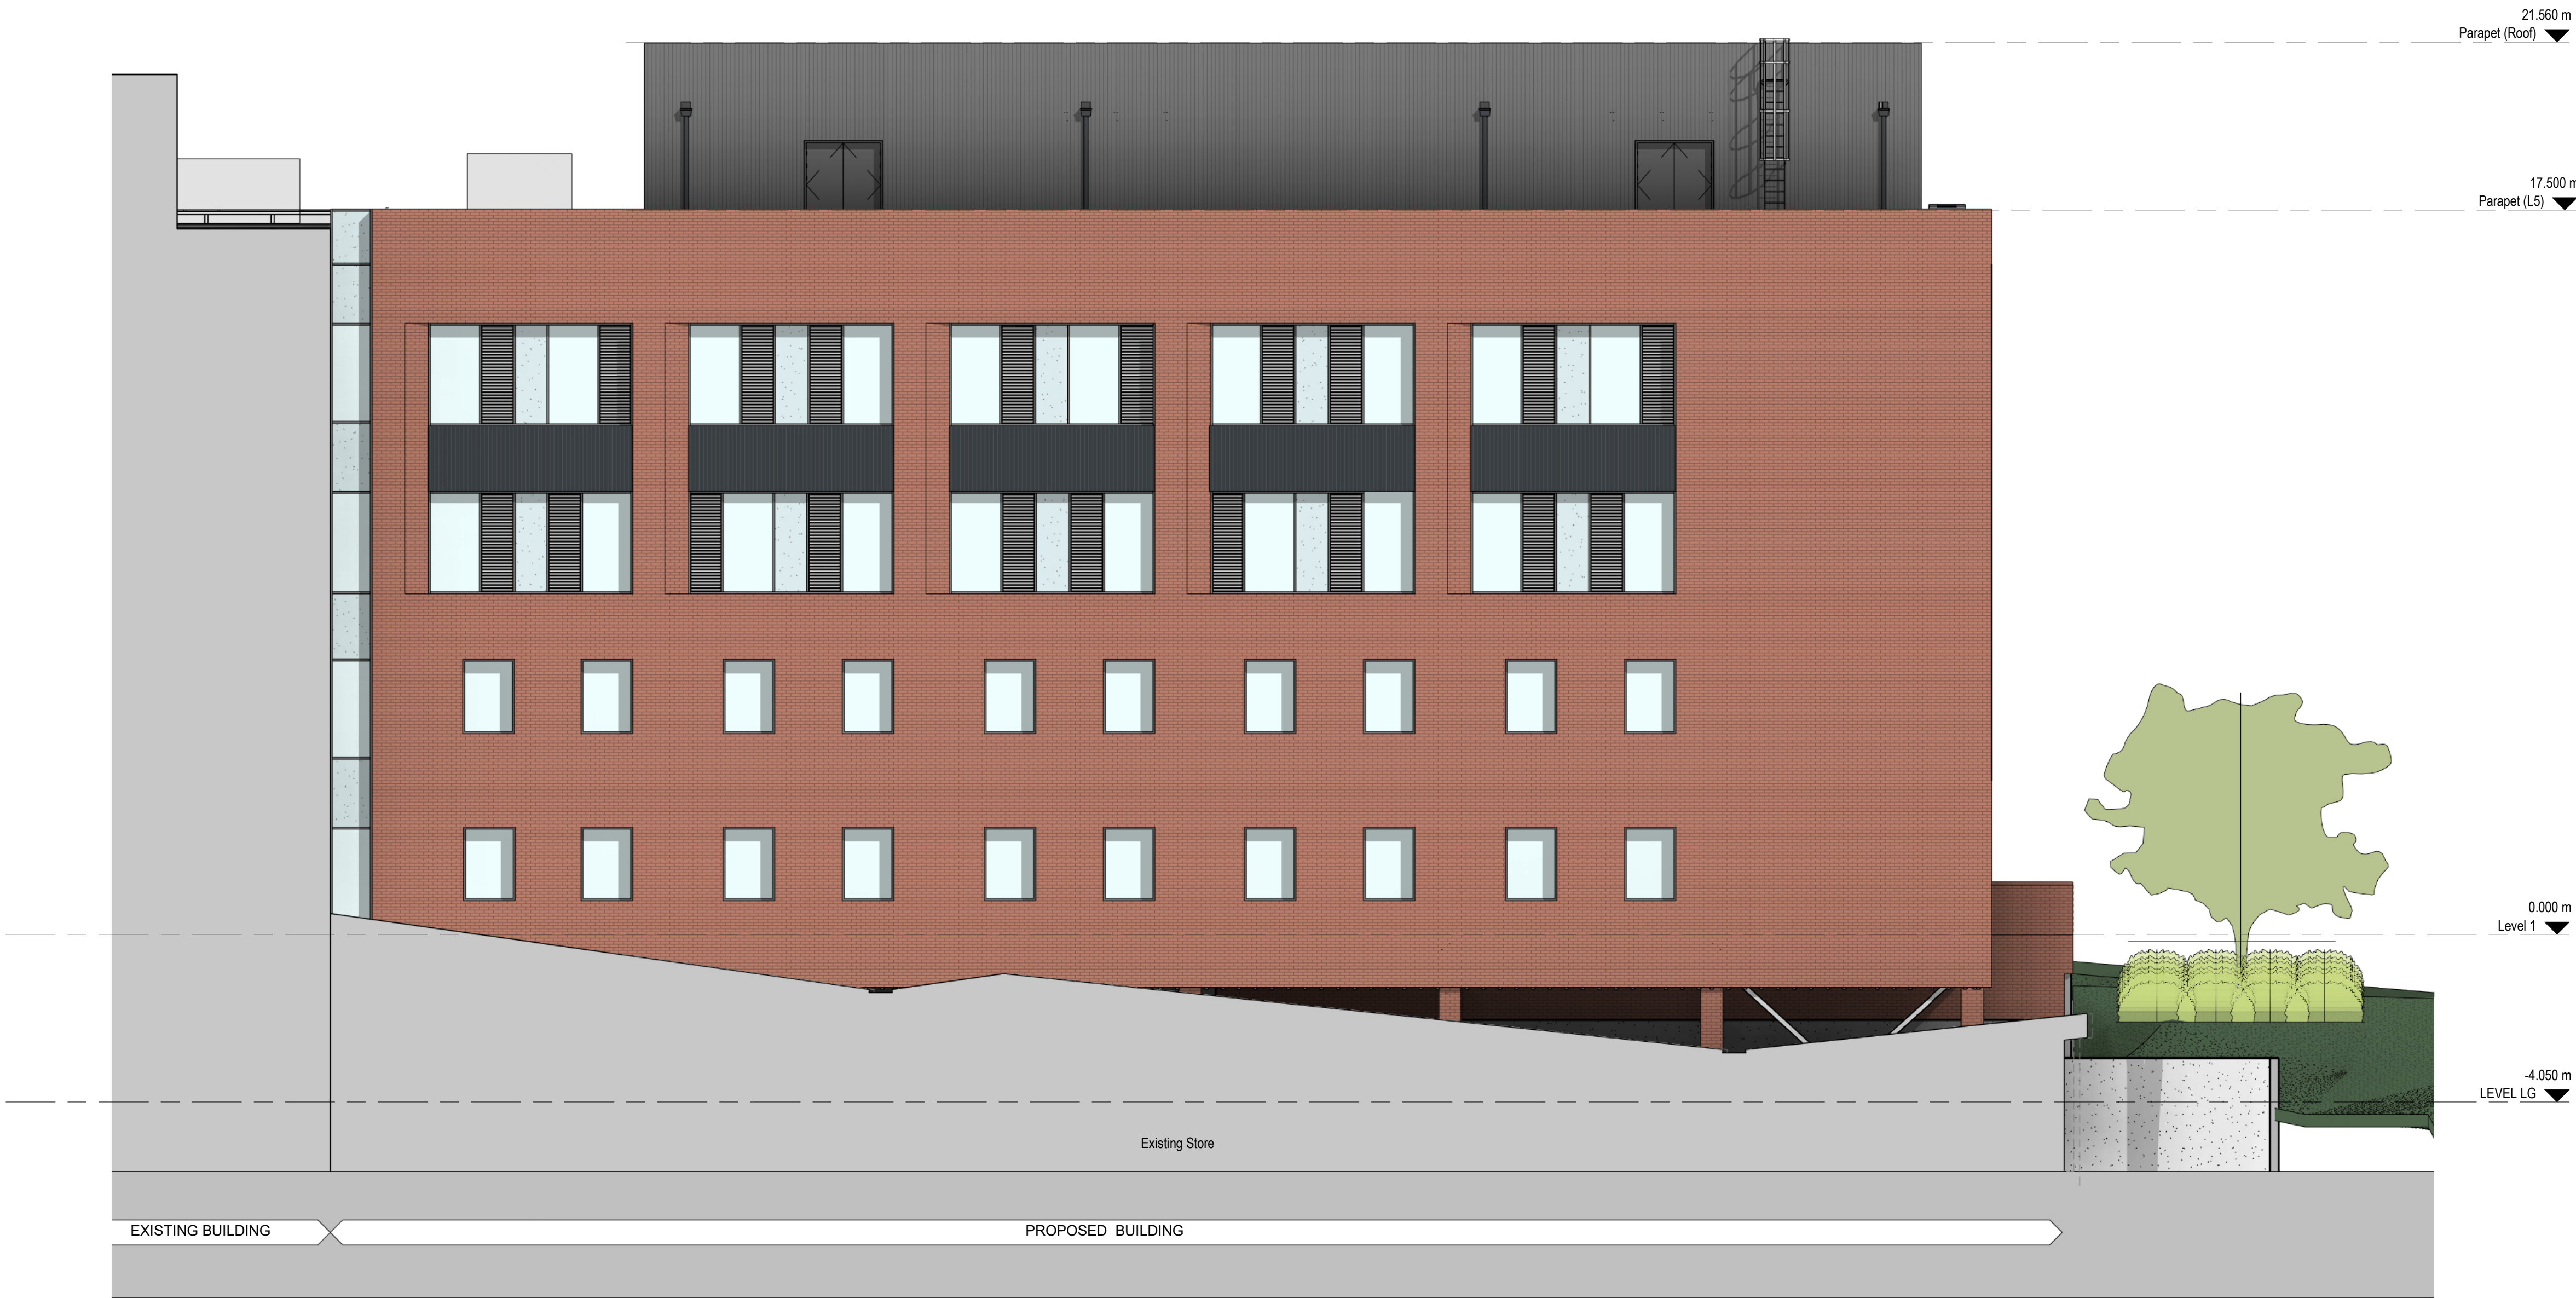


Elevations Key Plan - South

Materials Key

- Red Brickwork to match existing
- Zinc Cladding
- Spandrel glazed panel
- Clear Glazing
- Powder Coated Louvres
- Planters (Unfixed)
- Existing Buildings and walls

South Elevation (Proposed)

1 : 100 @ A1

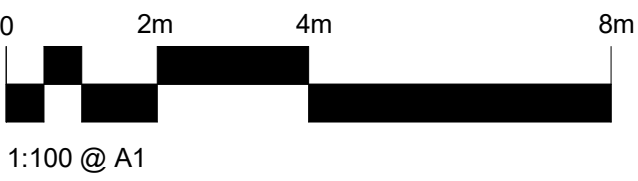

C	Drawing updated to reflect Planning Feedback	18.07.23	OT	TM
B	Drawing reissued for resubmitted Planning Application.	24.04.23	PC	TM
A	Issued for Planning Application.	19.10.22	PC	TM
PLANNING APPLICATION				
-	First issue. For Comment/Approval.	11.10.22	PC	TM
PRELIMINARY				
Revision	Description	Date	Drawn	Checked

Halliday Meecham Architects Limited

111 Piccadilly Manchester M1 2HY
+44 (0)161 661 5566

4 Devonshire Street London W1W 5DT
+44 (0)203 440 5175

hma@hallidaymeecham.com
www.hallidaymeecham.com



Client:	Vinci			
Project:	Endoscopy Suite Extension			
Phase/ Location:	Whiston Hospital, Warrington Rd, Prescott, L35 5DR			
Drawing:	Proposed South Elevation			
Scale @ A1	Scale @ A3	Date:	Drawn:	Checked:
1:100	1:200	01.12.21	CB	TM
Drawing No.			00222	
Drawing Ref.				Revision
5293-HMA-ES-ZZ-DR-A-00222				C