



BOUNDARY LINE

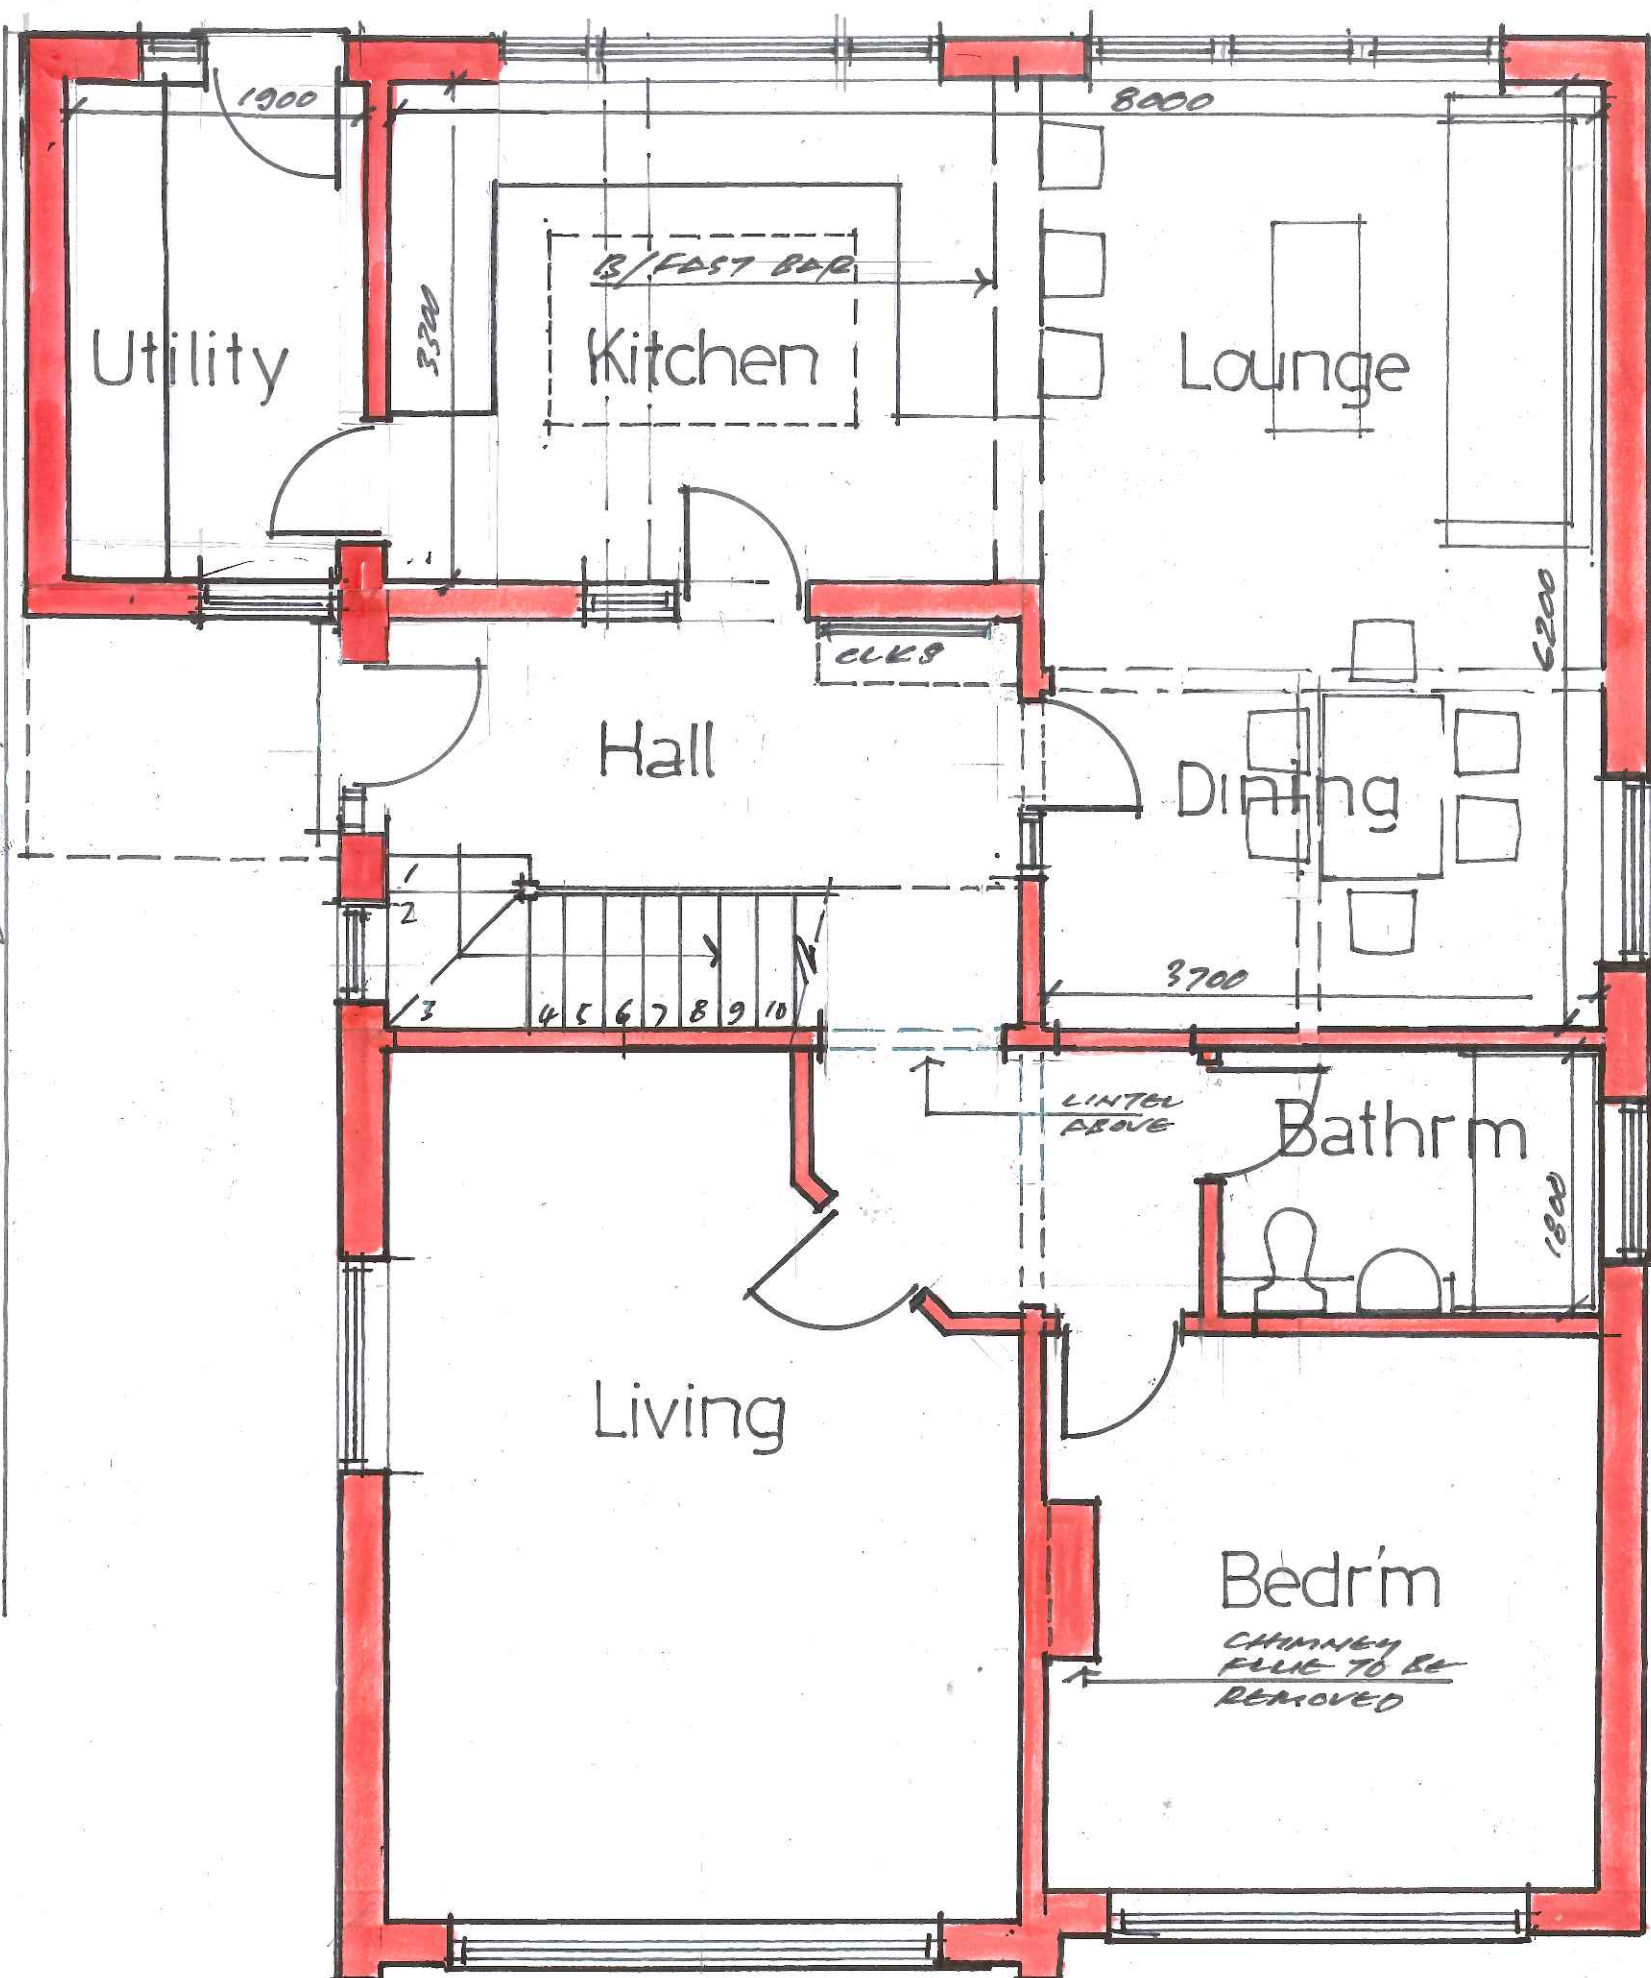

PROPOSED GROUND FLOOR PLAN

 

Notes	
Planning Application Drawing	
Issue	MARCH 24
Client	✓
Structural Engineer	
Project Manager	
Building Contractor	
QS	
Fire Officer	
Planning	
Building Control	
Revisions	
Contract EXTENSION TO 13 CHORLEY RD. L'POOL L34 - INT.	
Drawing Title PROPOSED GROUND FLOOR PLAN	
John J. White Architect B.A. Dip. Arch. A.R.B. 39 Mersey Road Liverpool L17 6AG Tel/Fax 0151 474 4701 Mob 07711 506988 Email john.white39@blueyonder.co.uk	
Scale 1:50 @ A3	Date MARCH 2024
Drawing number 3	revision