




PROPOSED SITE LOCATION PLAN | SCALE 1:1250

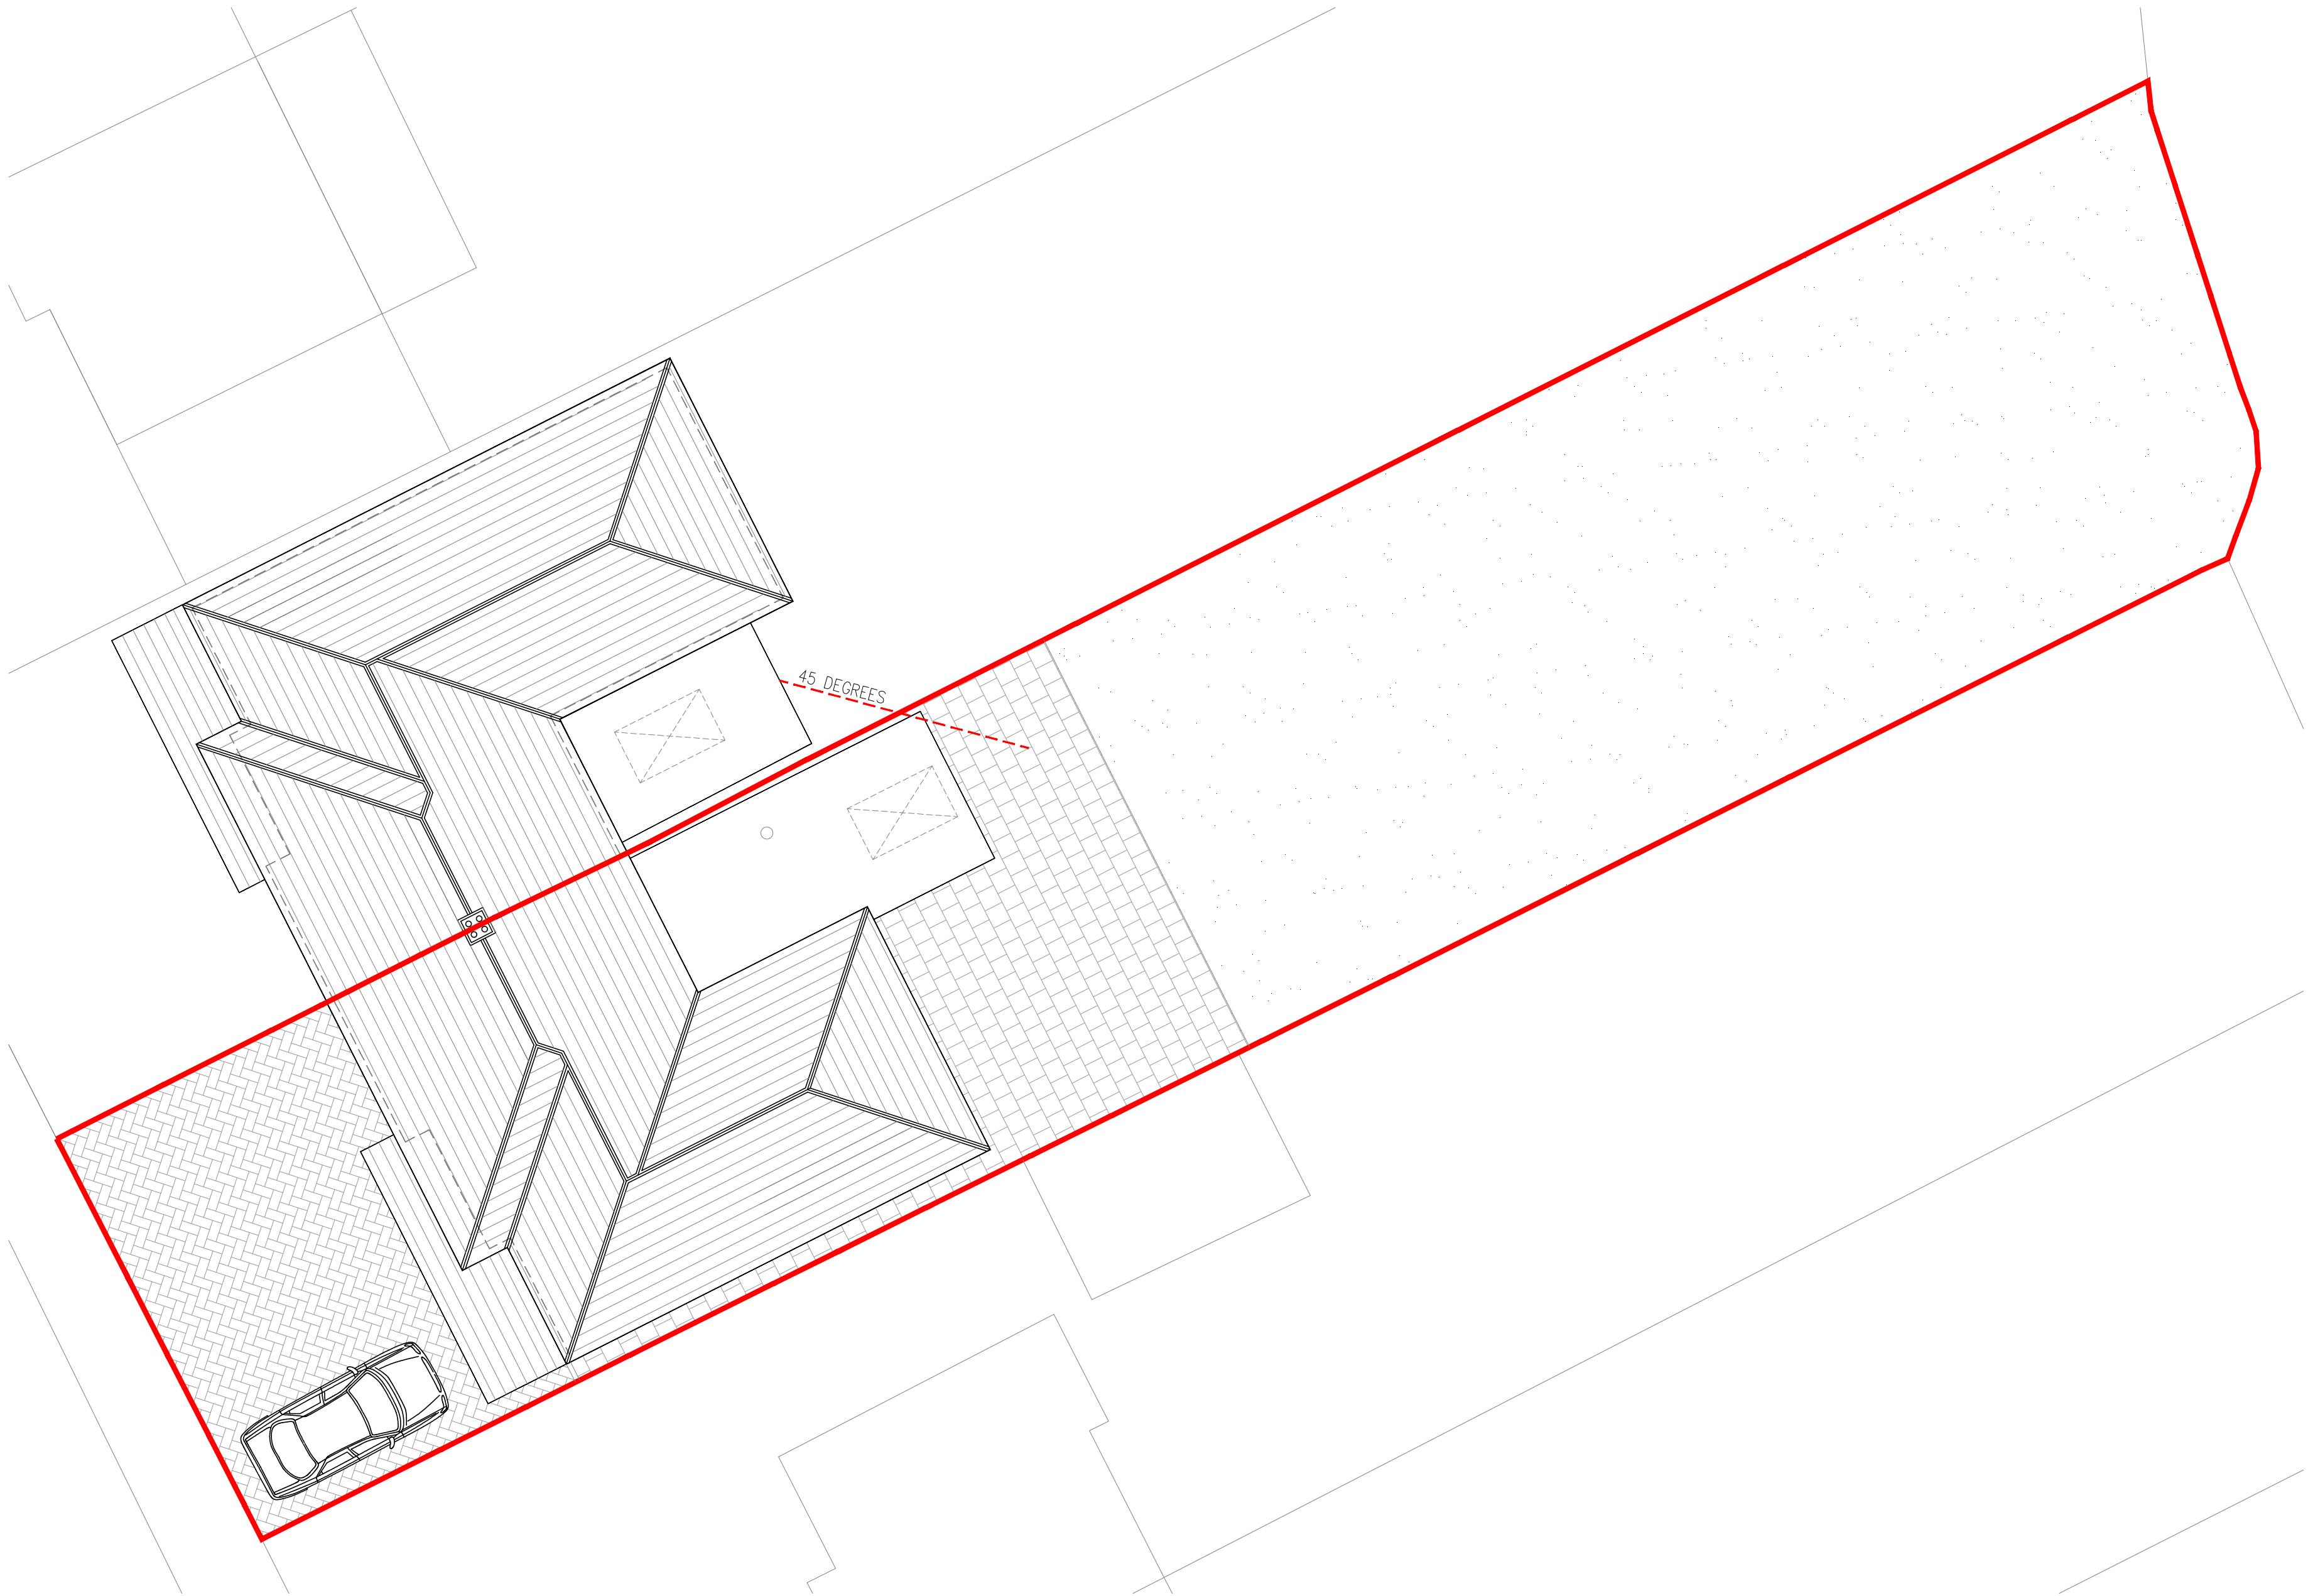

PROPOSED SITE PLAN | SCALE 1:100

