




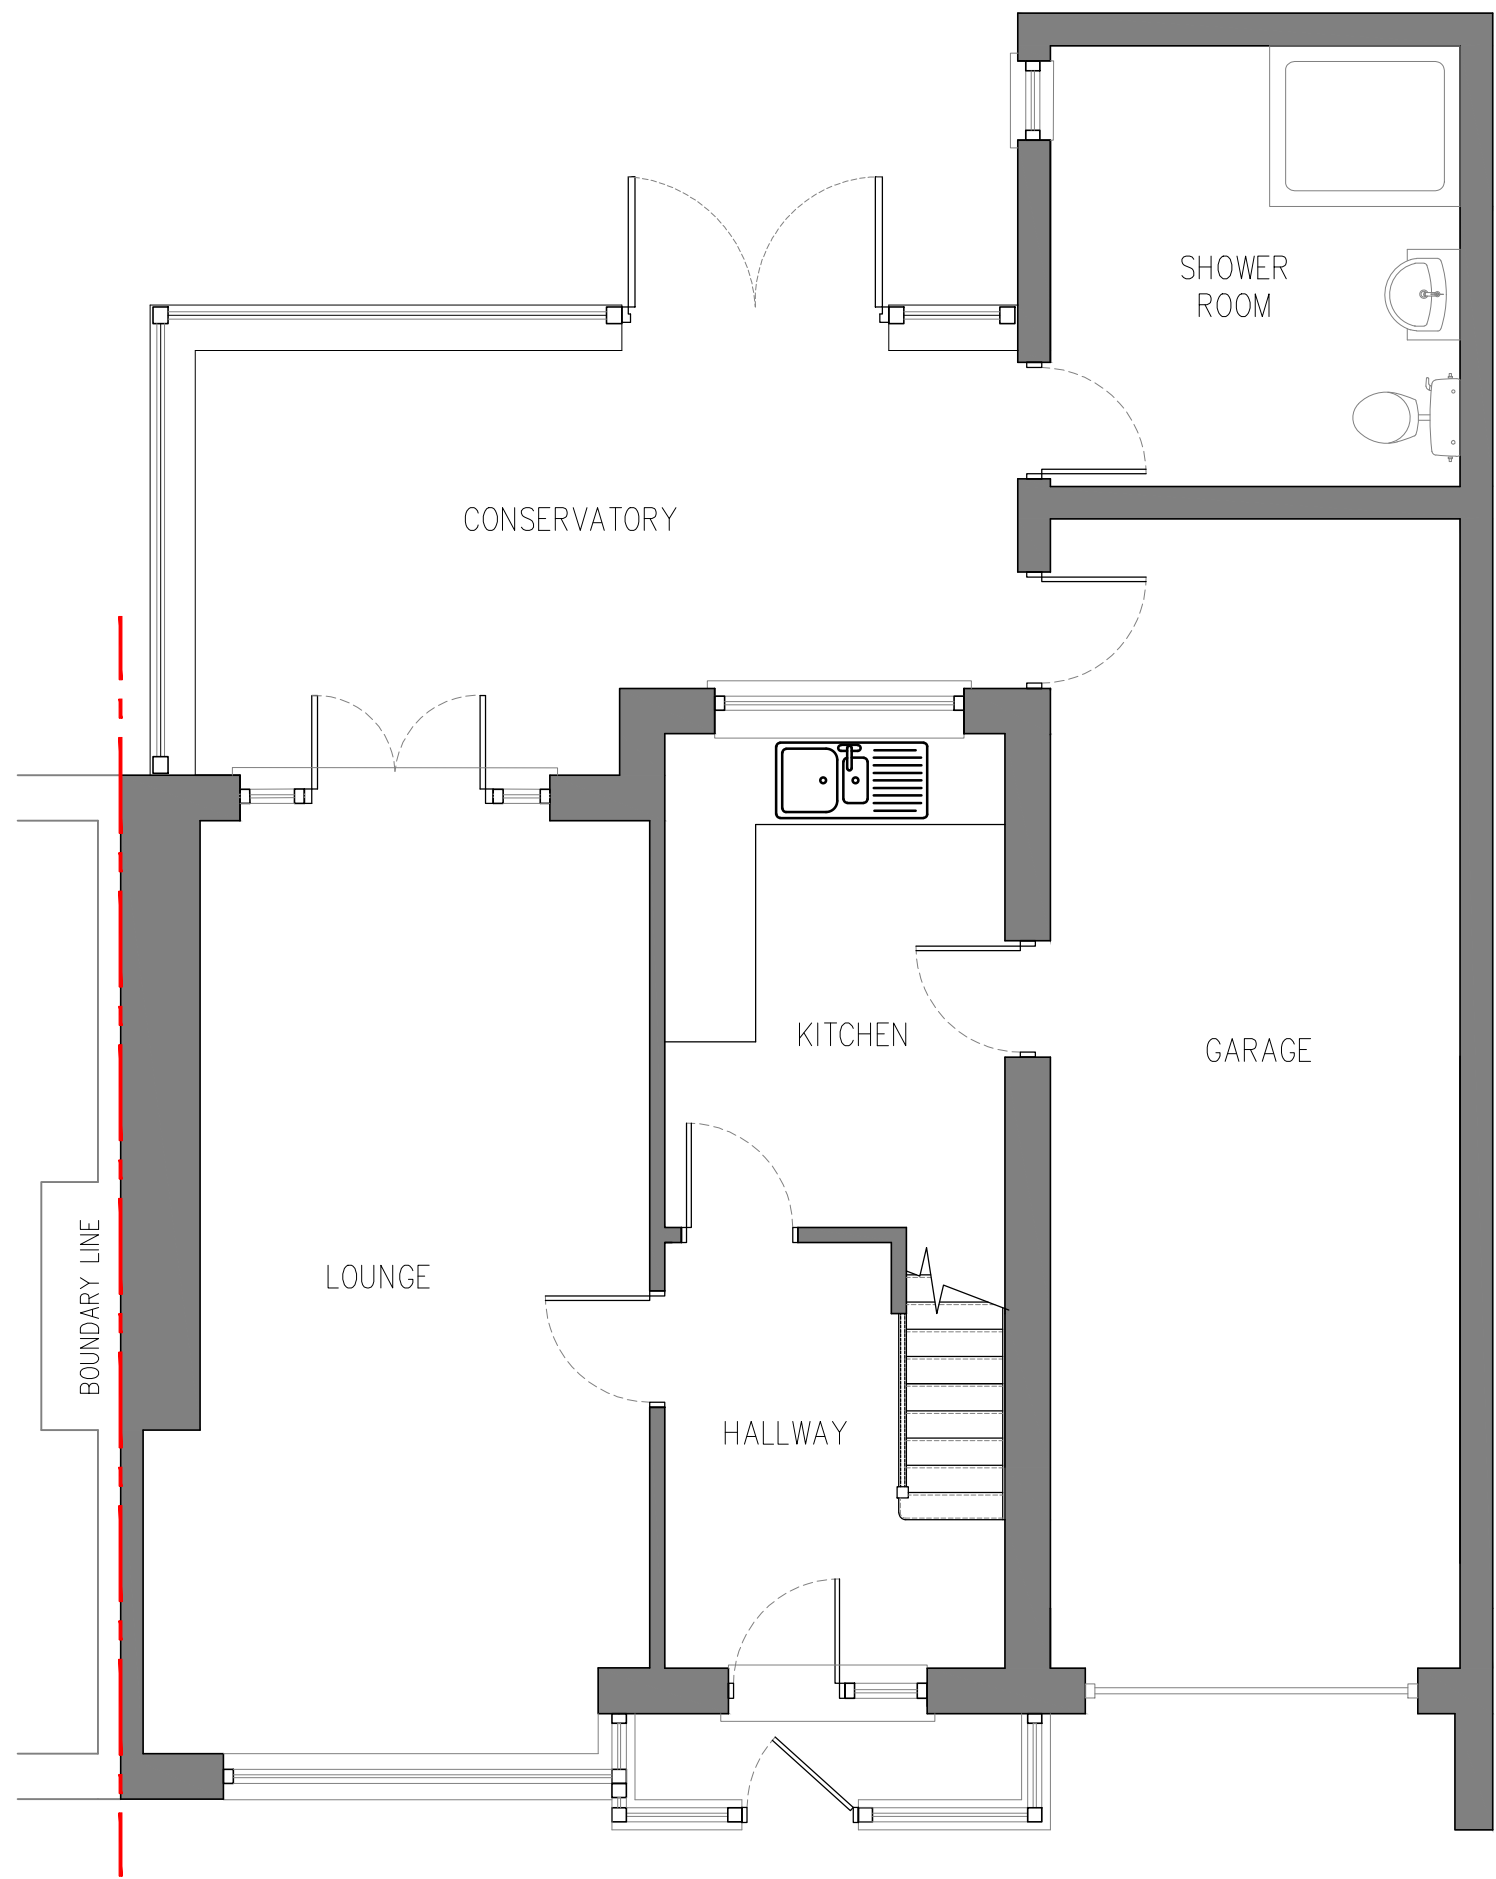


EXISTING GROUND FLOOR | SCALE 1:50

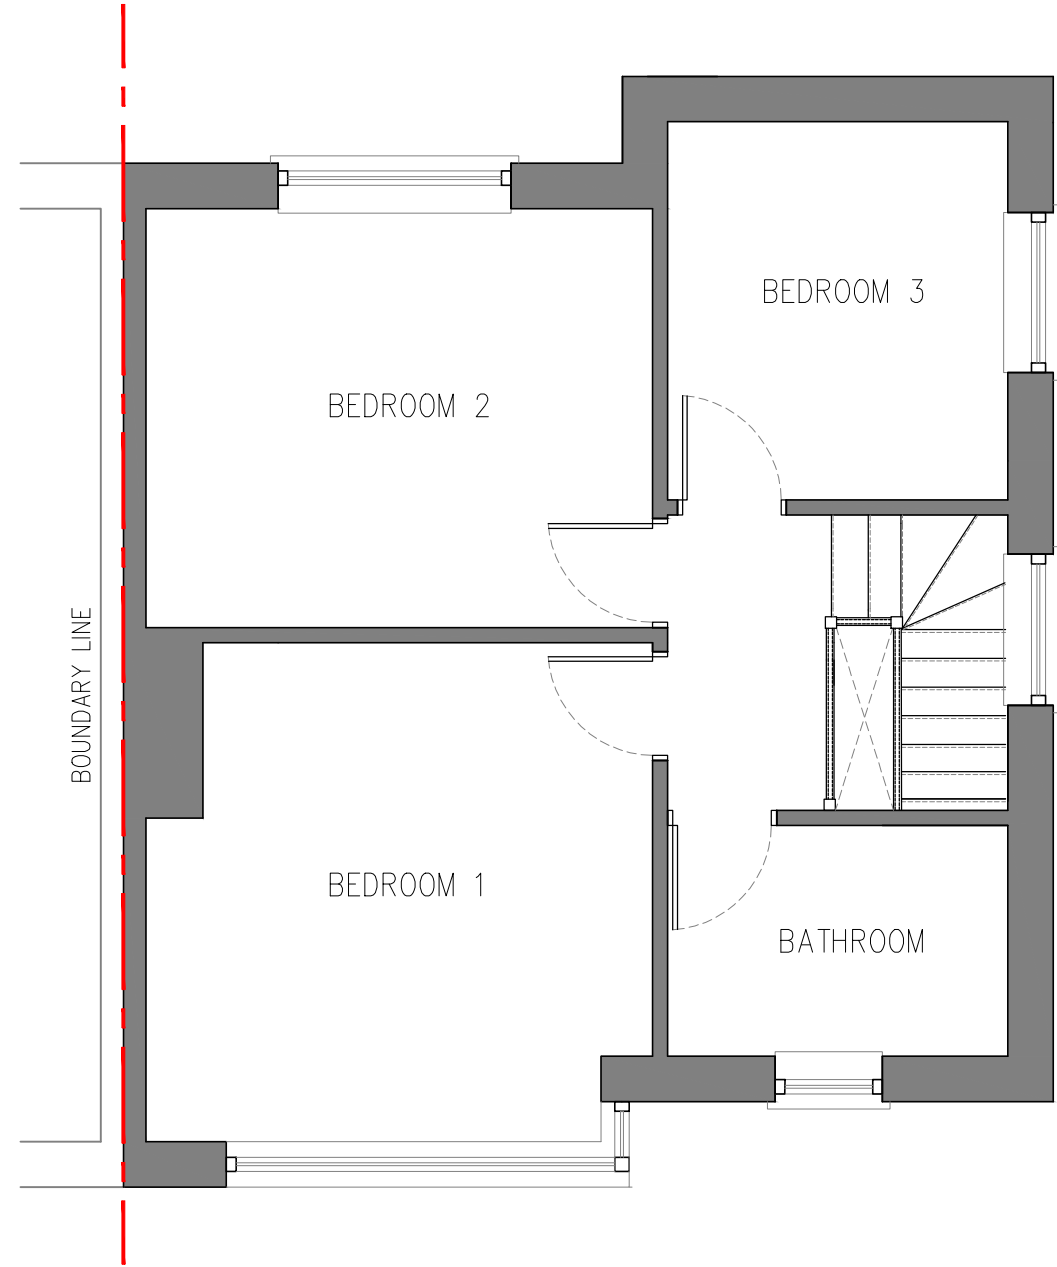


EXISTING FIRST PLAN | SCALE 1:50

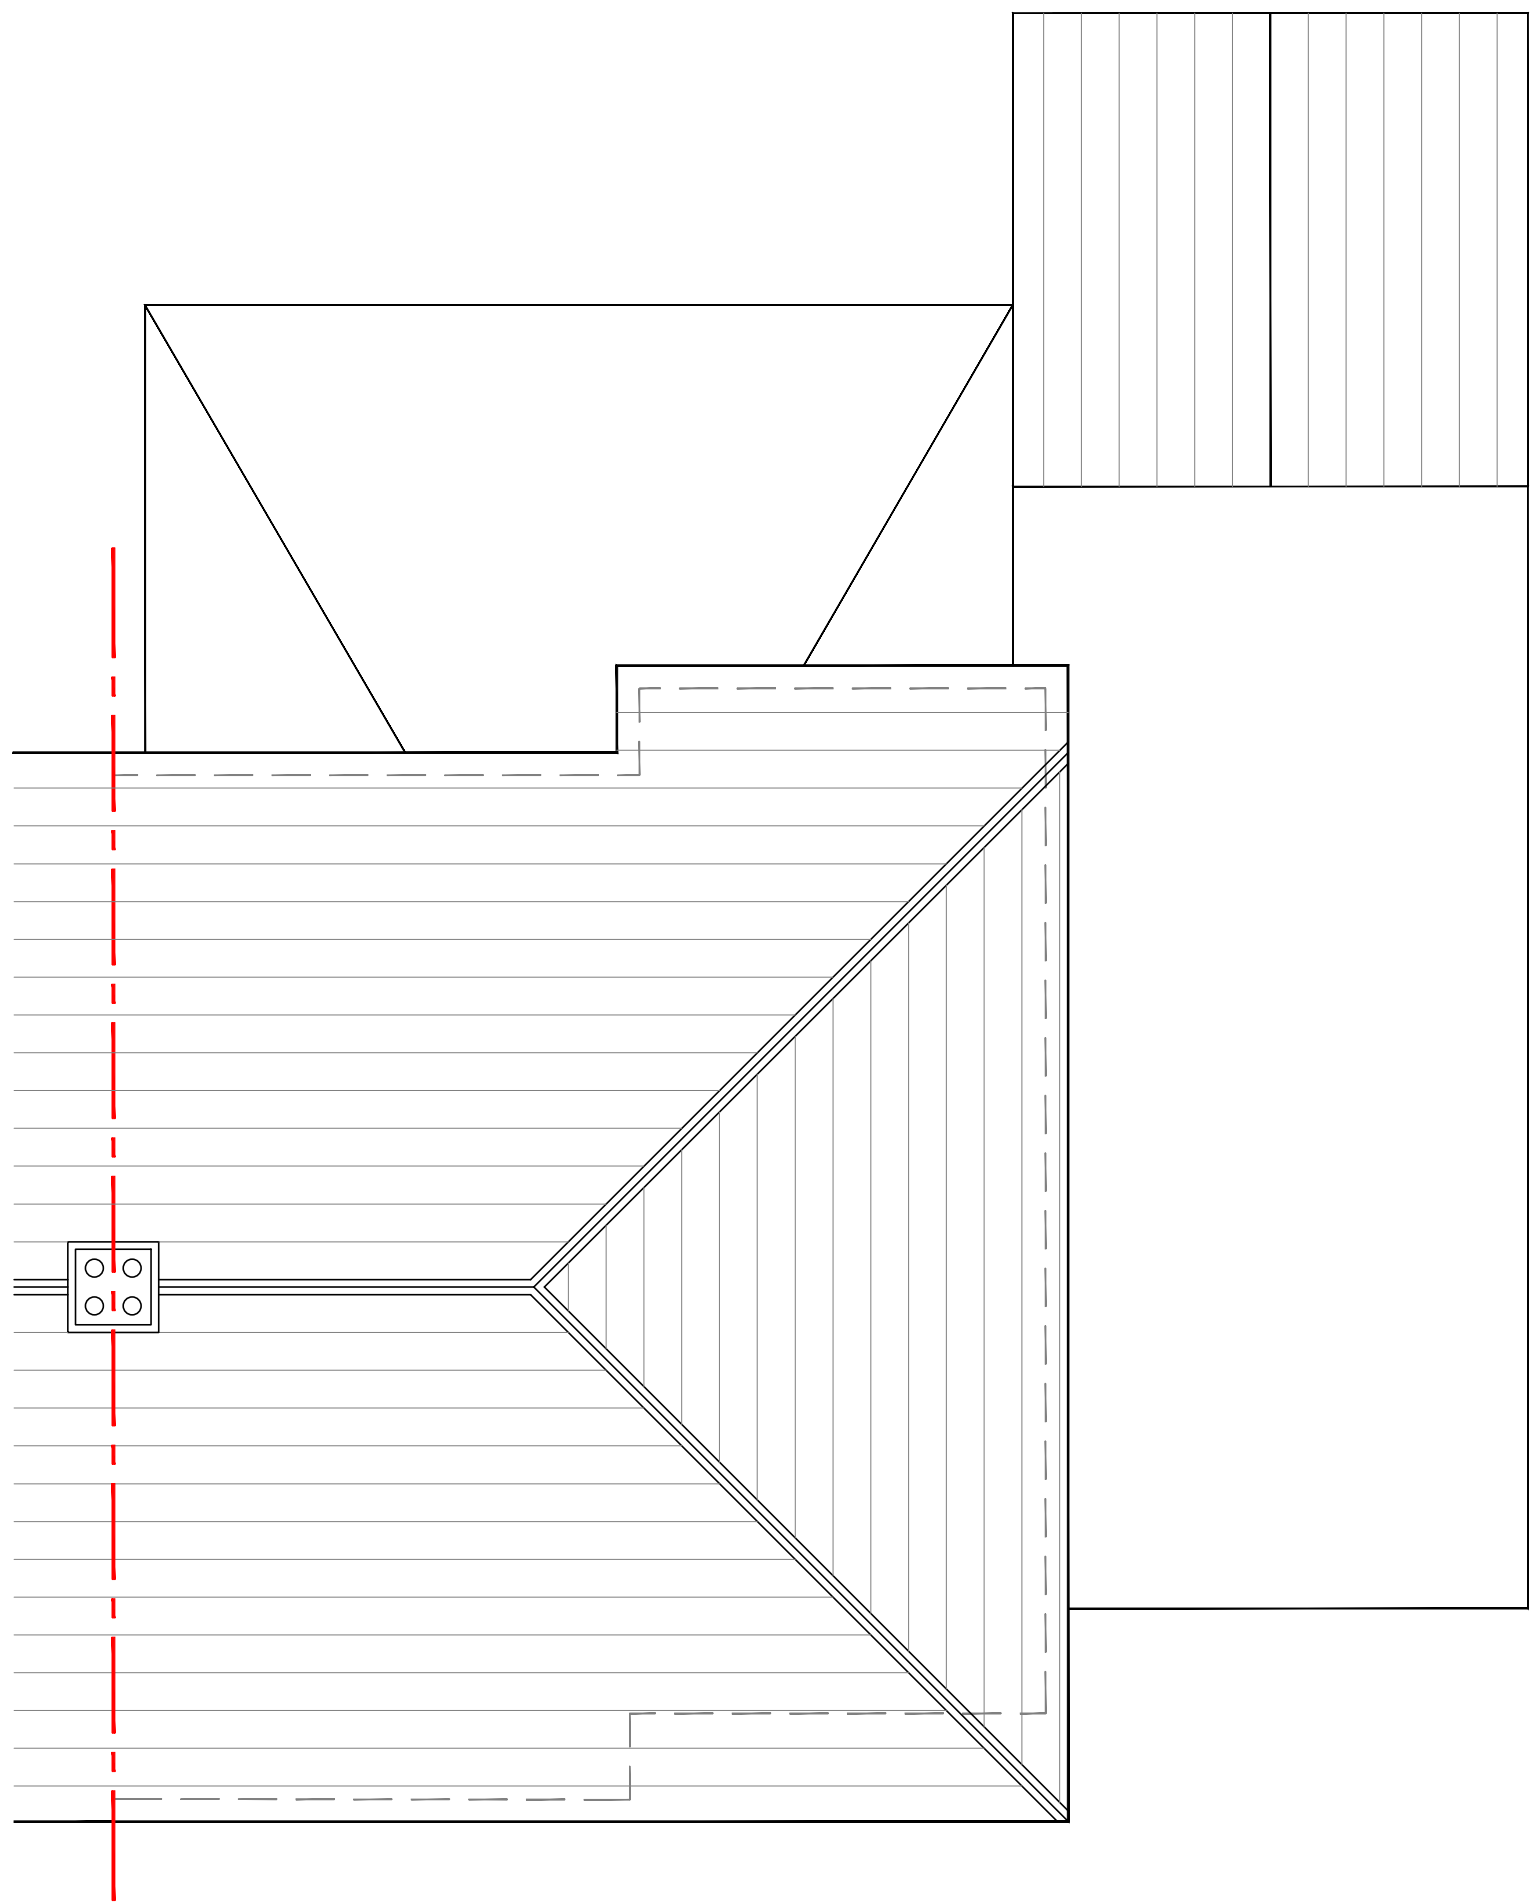


EXISTING ROOF PLAN | SCALE 1:50

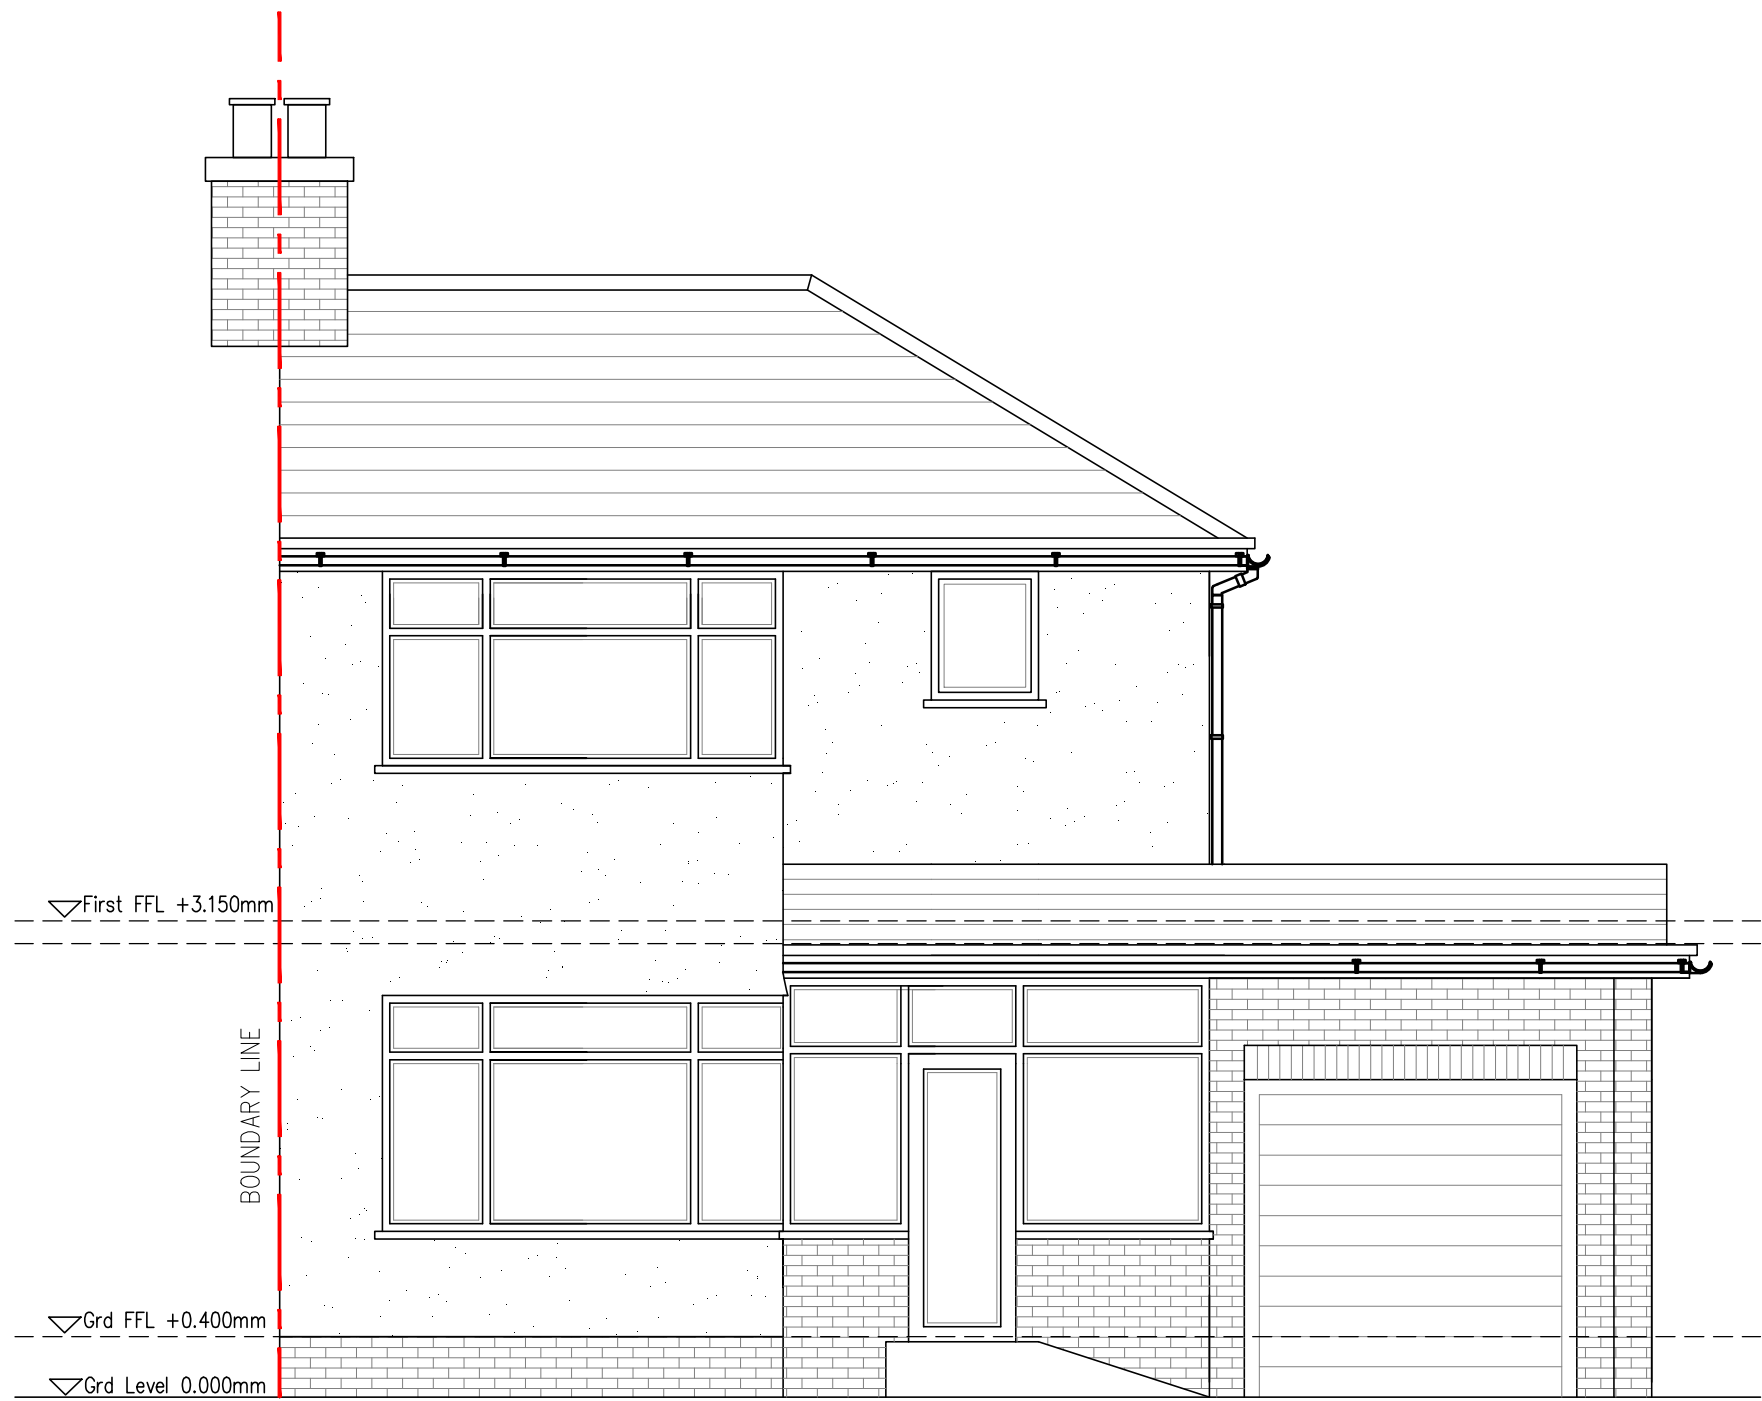

EXISTING FRONT ELEVATION | SCALE 1:50

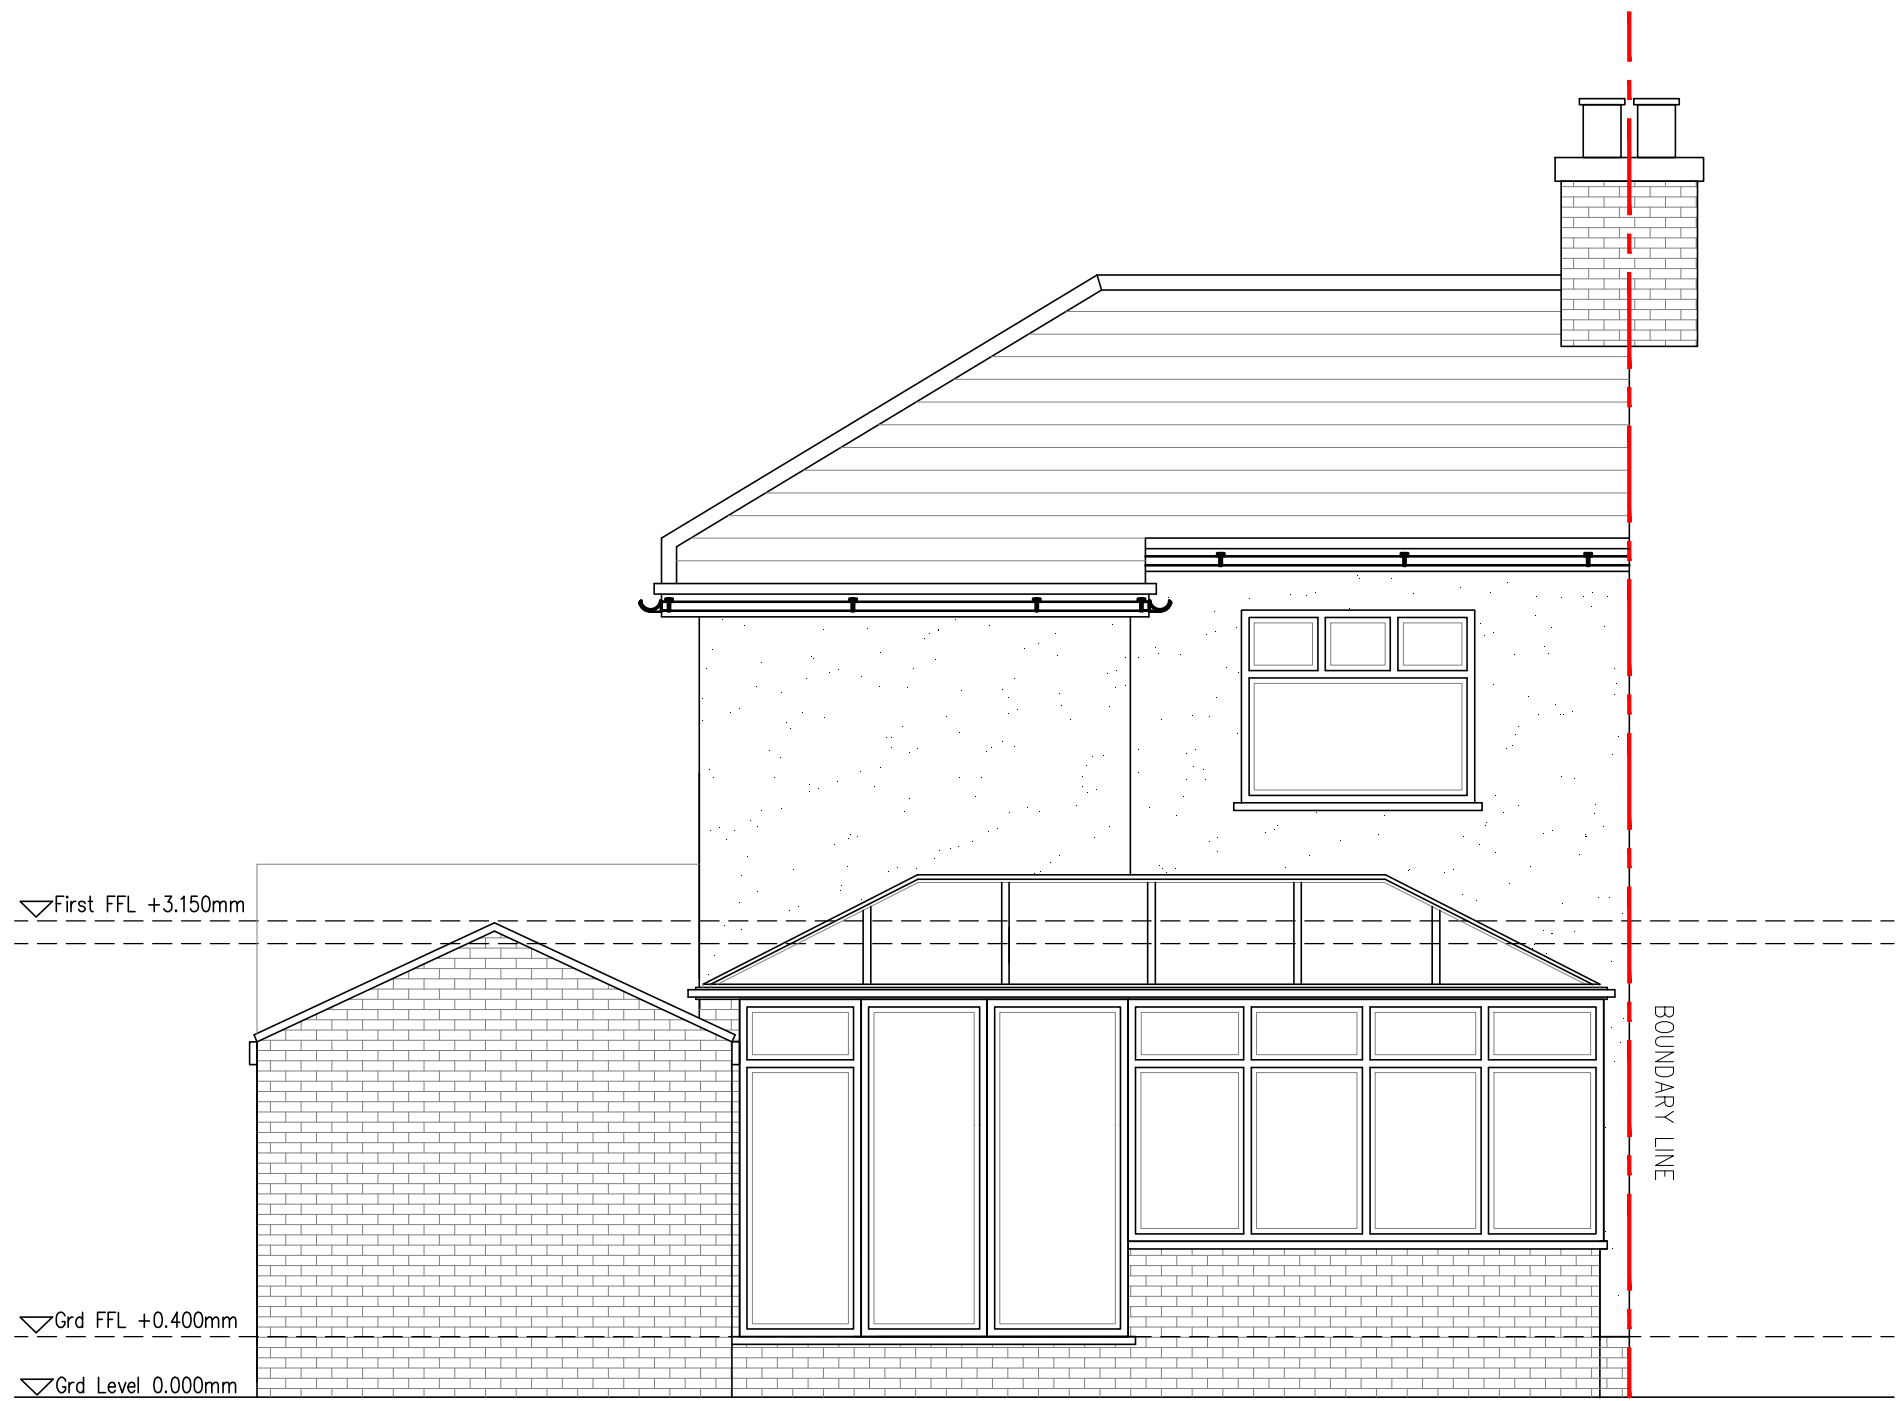


EXISTING REAR ELEVATION | SCALE 1:50

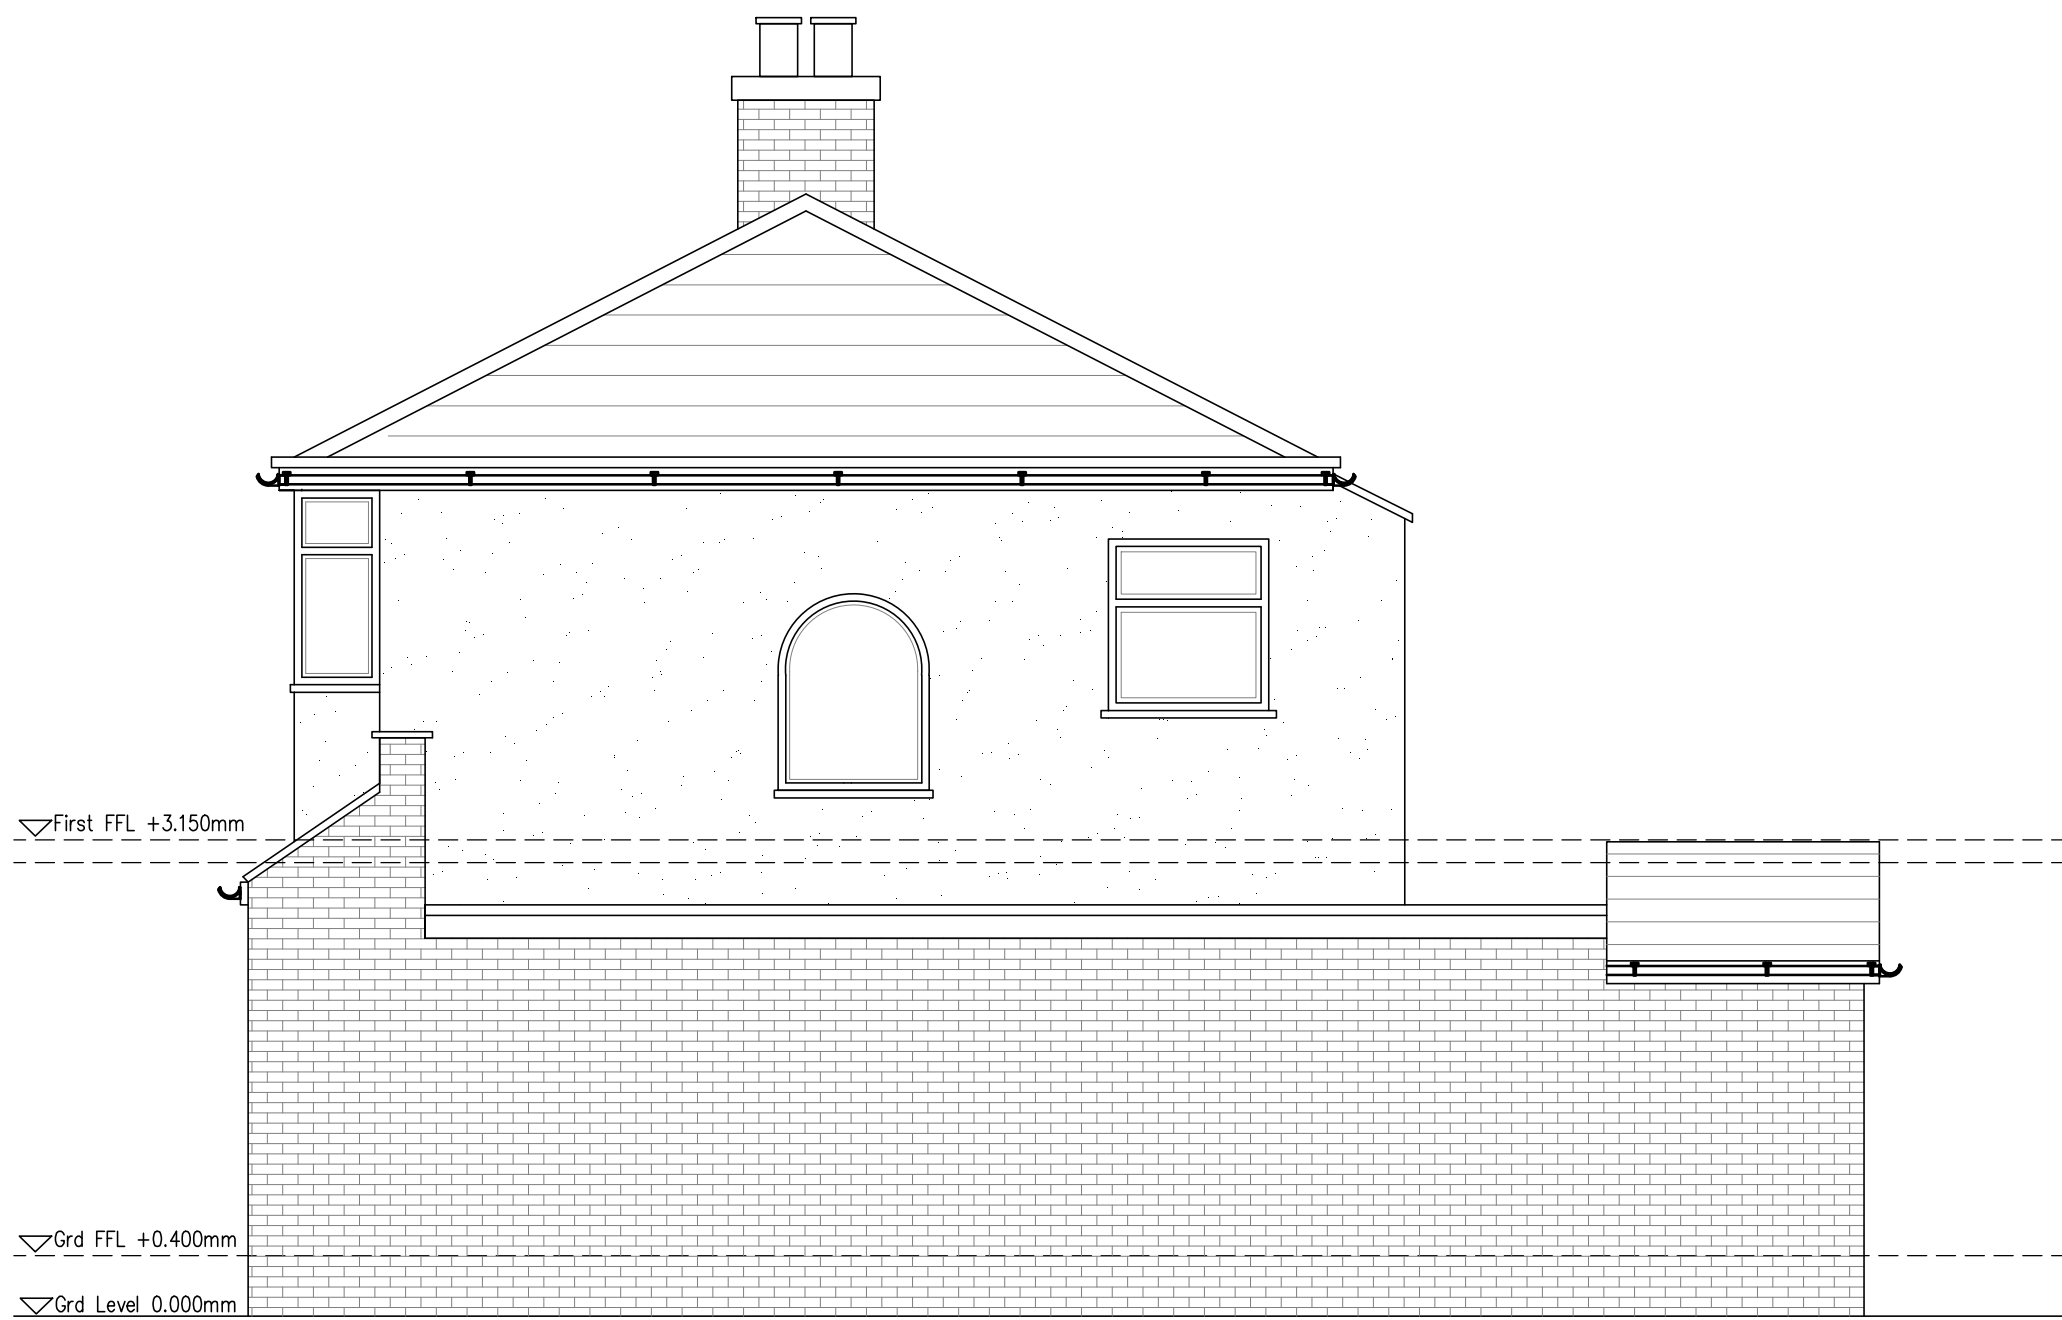

EXISTING SIDE ELEVATION | SCALE 1:50

STATUS PLANNING	© Copyright of PM DESIGNS®. All rights reserved. Do Not scale this drawing. ALL dimensions are in millimetres unless stated otherwise. ALL dimensions must be checked on site prior to construction and any discrepancies reported to the architect. Work is subject to change following detailed design.			
	RevNo	Revision note	Date	Signature Checked

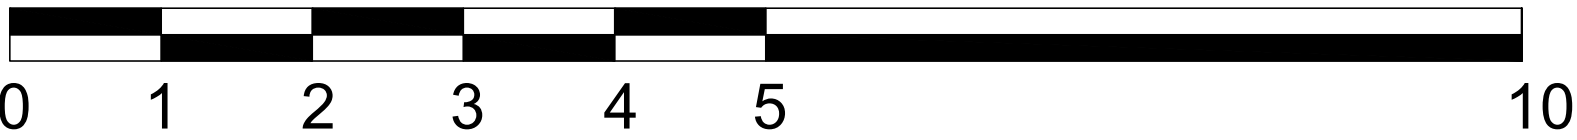

SCALE BAR 1:50

PM

PARLE MAGUIRE DESIGNS

PROJECT: 55 BOWRING PARK AVENUE
CHILDWALL
LIVERPOOL
L16 2NH

CLIENT: MR SEE

Drawing Title
EXISTING PLANS & ELEVATIONS

Address: 222 Thomas Drive, Liverpool, L14 3LF
Telephone: 07580804180
Email: robertparle@pmdesigns.co.uk
Website: www.pmdesigns.co.uk

Drawing No.
A102
Date:
MARCH 2021
Scale:
1:50 @ A1
Revision:
-
Issue:
PLANNING STATUS