



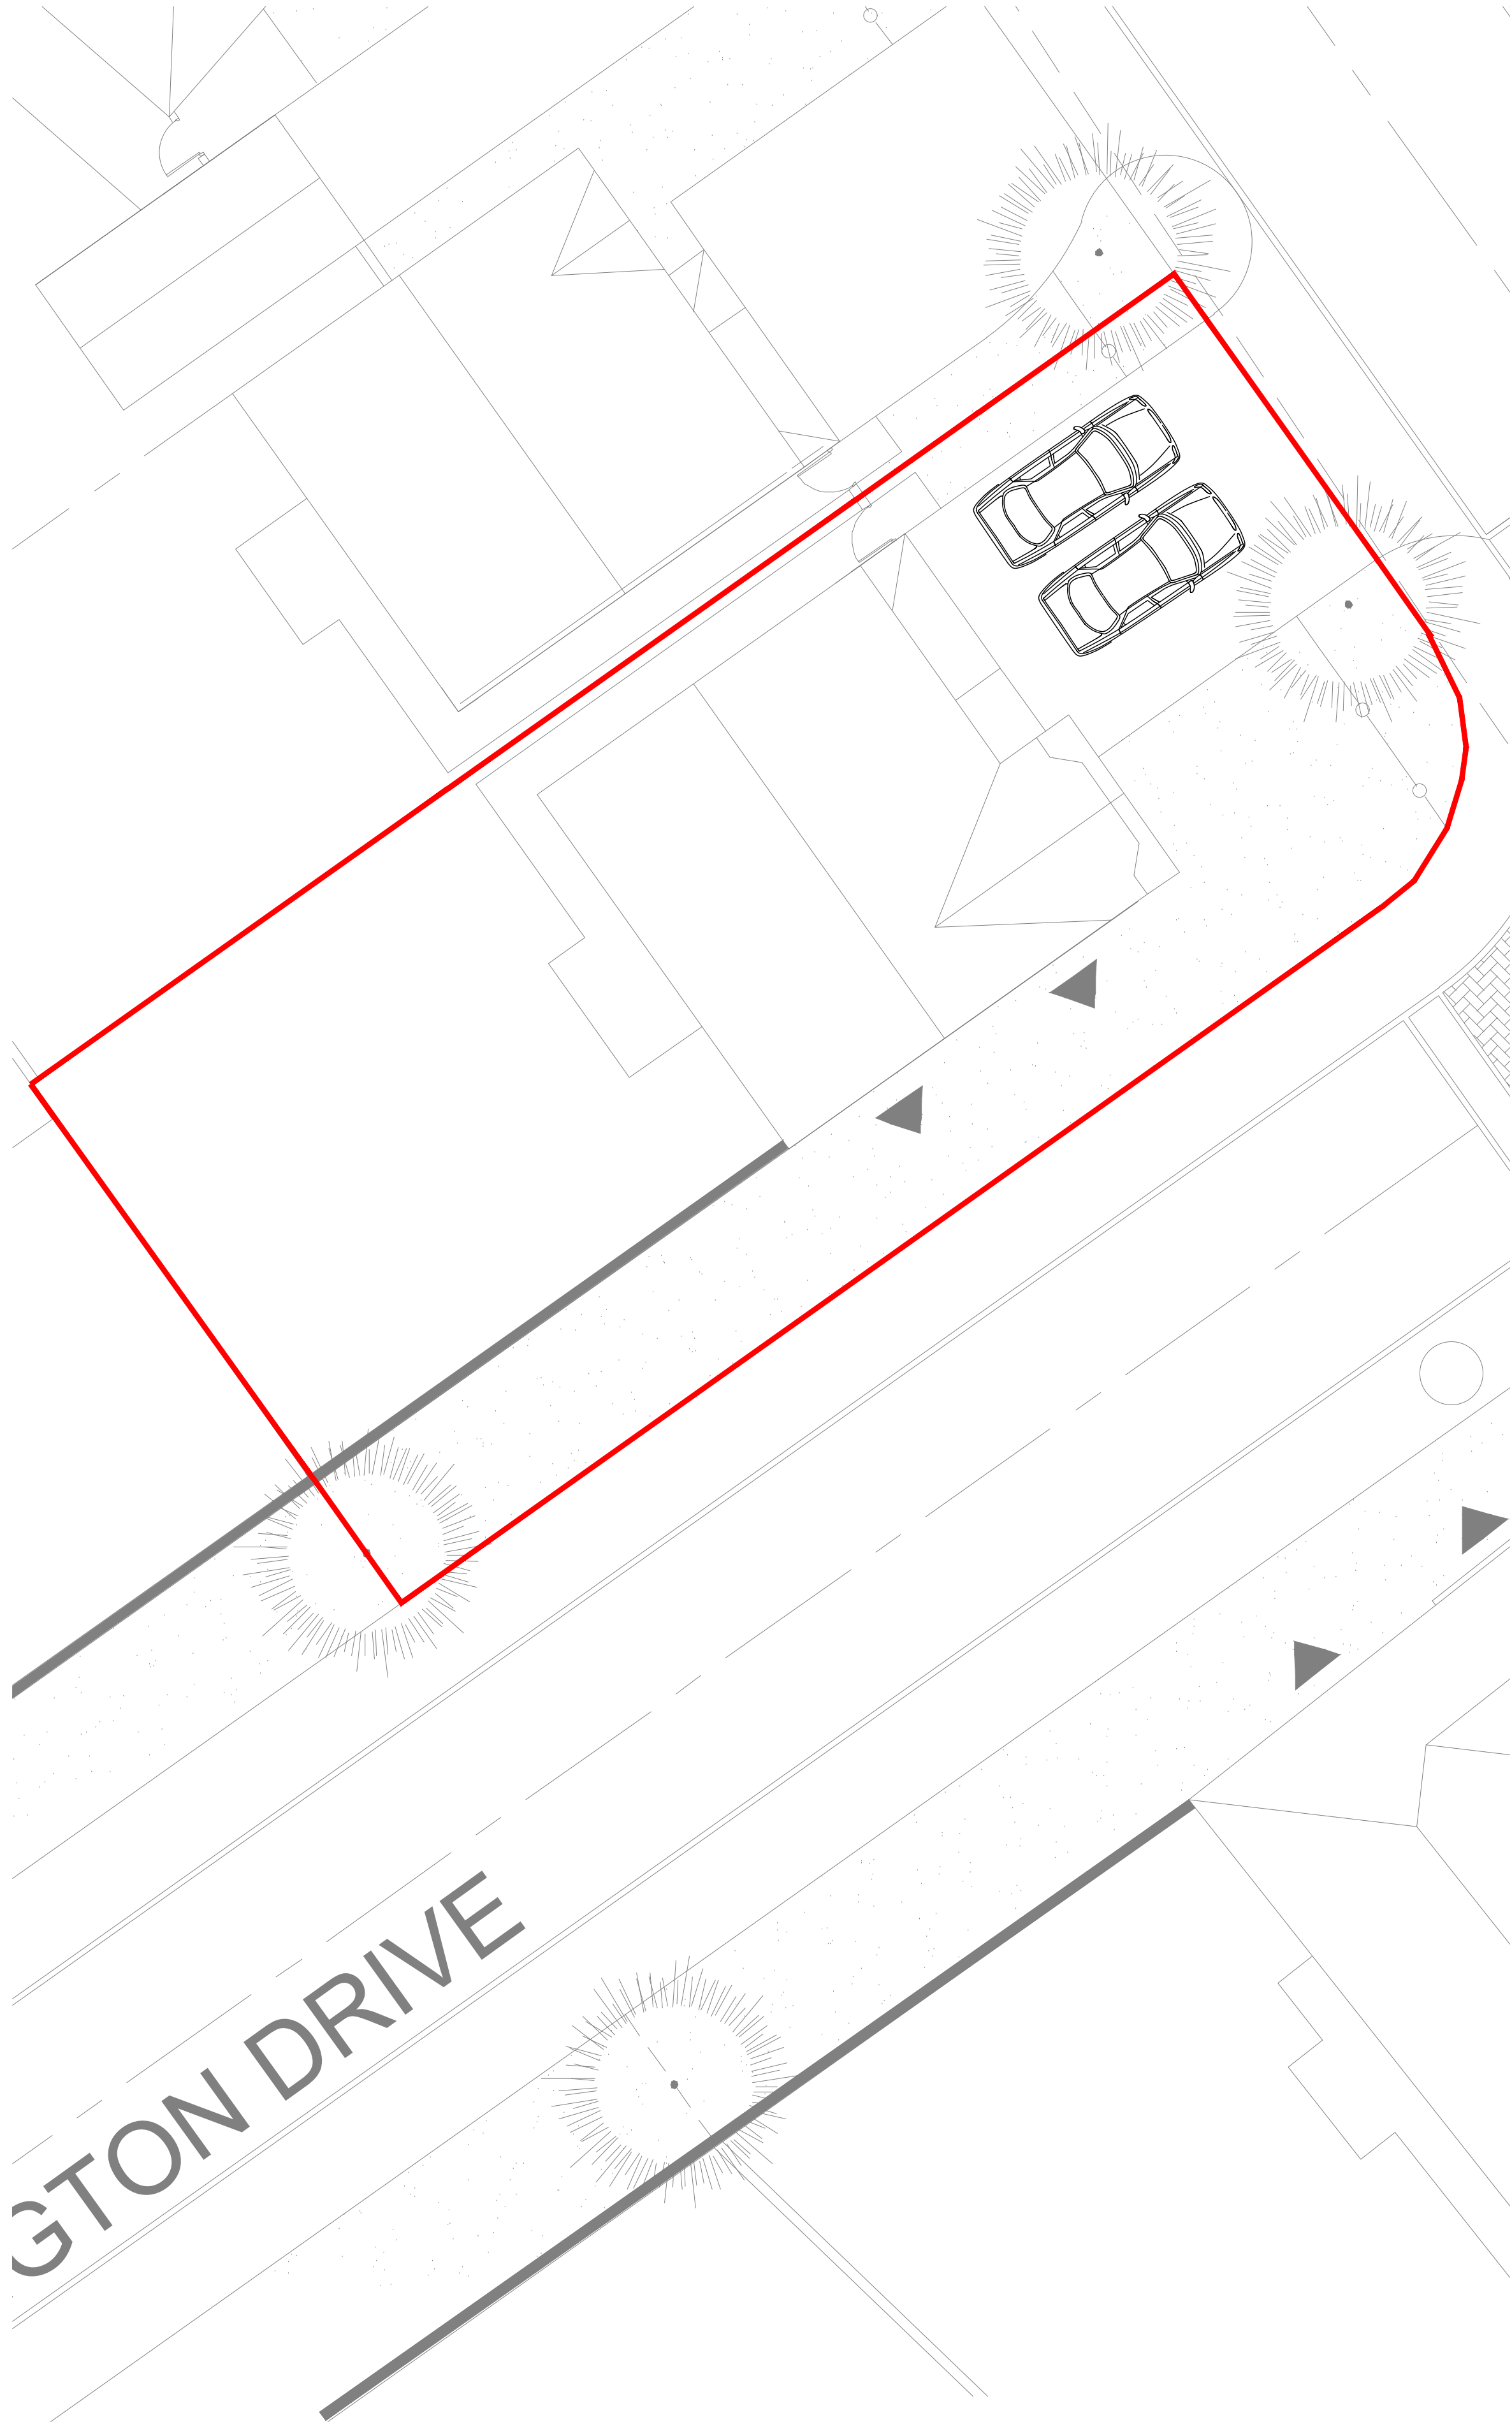


EXISTING SITE PLAN | SCALE 1:100



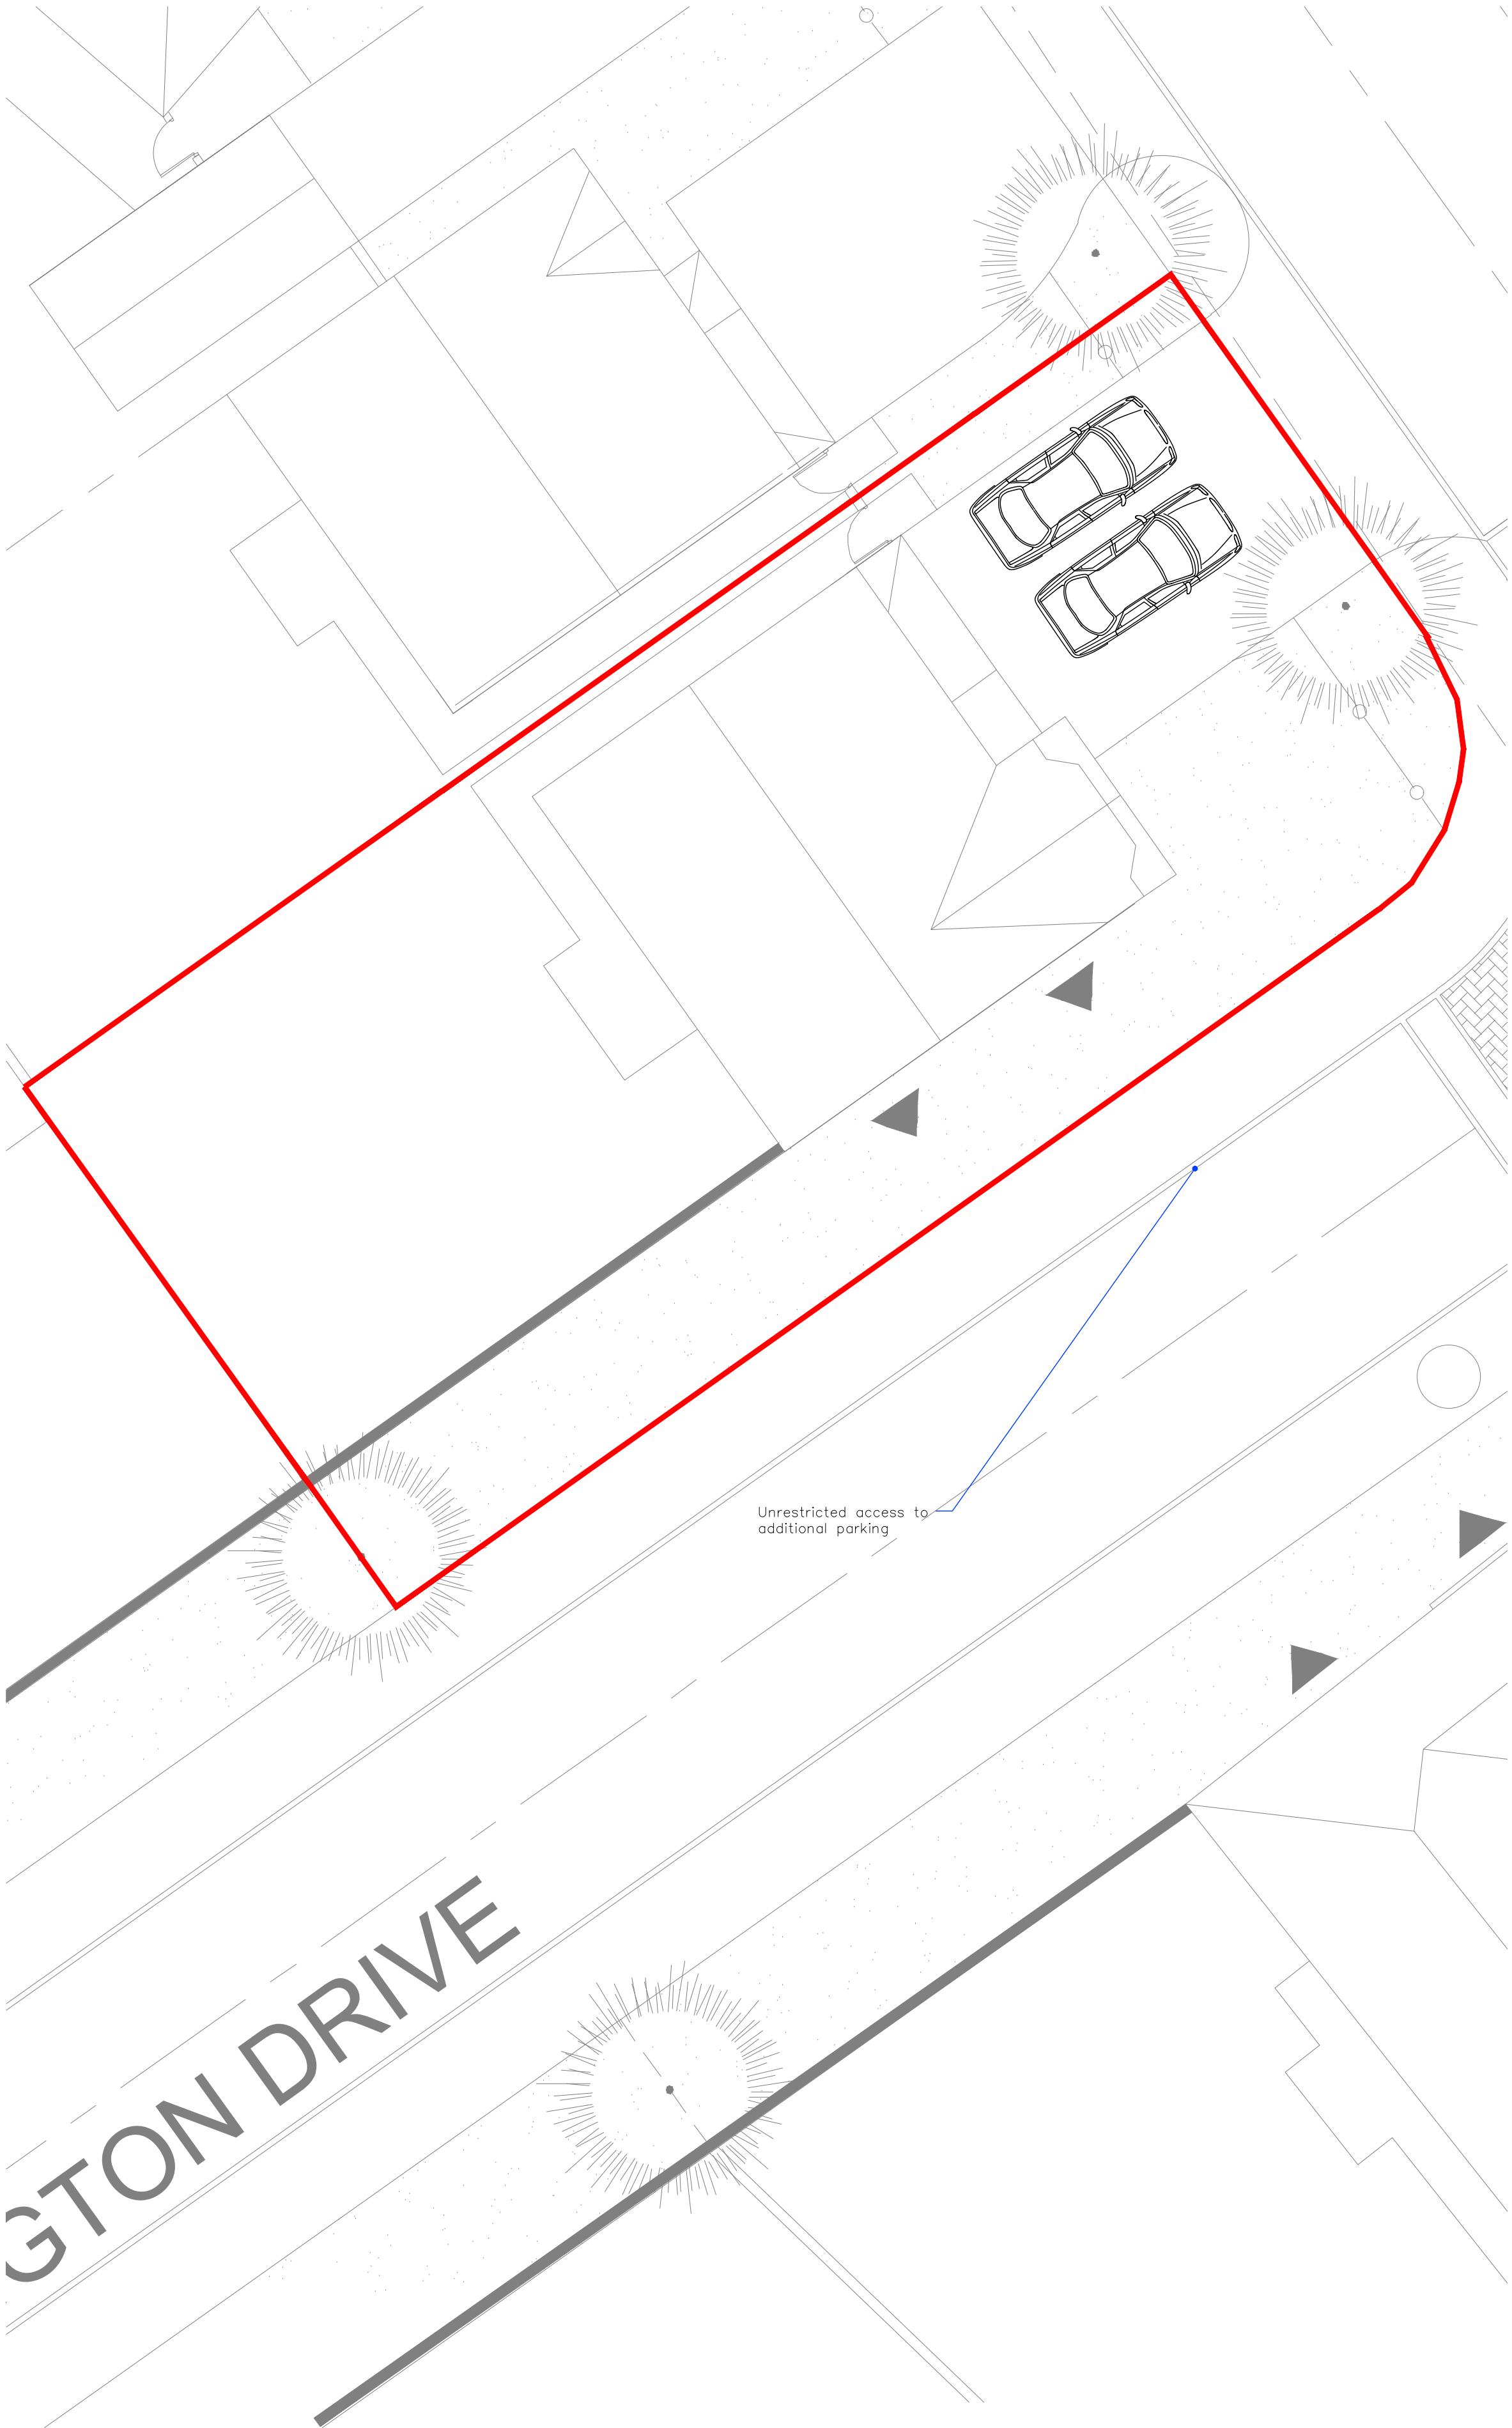


PROPOSED SITE PLAN | SCALE 1:100

STATUS PLANNING	© Copyright of PM DESIGNS®. All rights reserved. ALL dimensions are in millimetres unless stated otherwise. ALL dimensions must be checked on site prior to construction and any discrepancies reported to the architect. Work is subject to change following detailed design.				
	RevNo	Revision note	Date	Signature	Checked

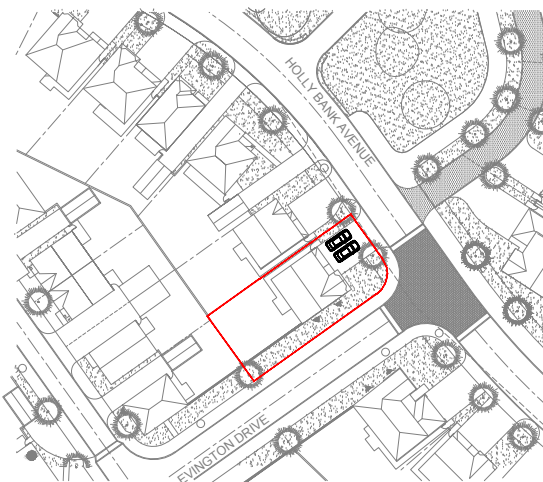

SITE LOCATION PLAN | SCALE 1:1250

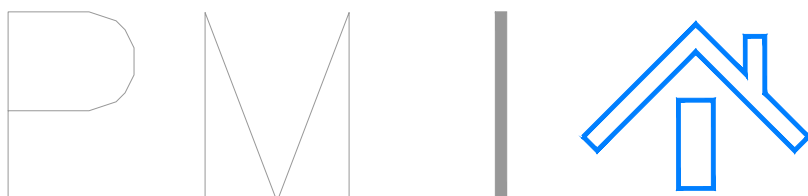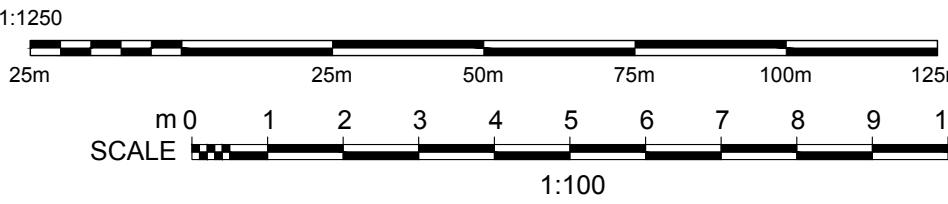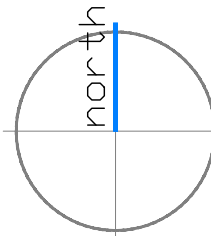

PROJECT: 41 HOLLY BANK AVENUE LIVERPOOL L14 7AG	Drawing No. A100
CLIENT: L ROWAN	Date: DEC 2025
Drawing Title SITE AND LOCATION PLANS	Scale: VARIES @ A1
	Revision: -
	Issue: PLANNING STATUS