


SCALE BAR 1:50

STATUS
PLANNING

© Copyright of PM DESIGNS®. All rights reserved. ALL dimensions are in millimetres unless stated otherwise. ALL dimensions must be checked on site prior to construction and any discrepancies reported to the architect. Work is subject to change following detailed design.

RevNo	Revision note	Date	Signature	Checked
-------	---------------	------	-----------	---------

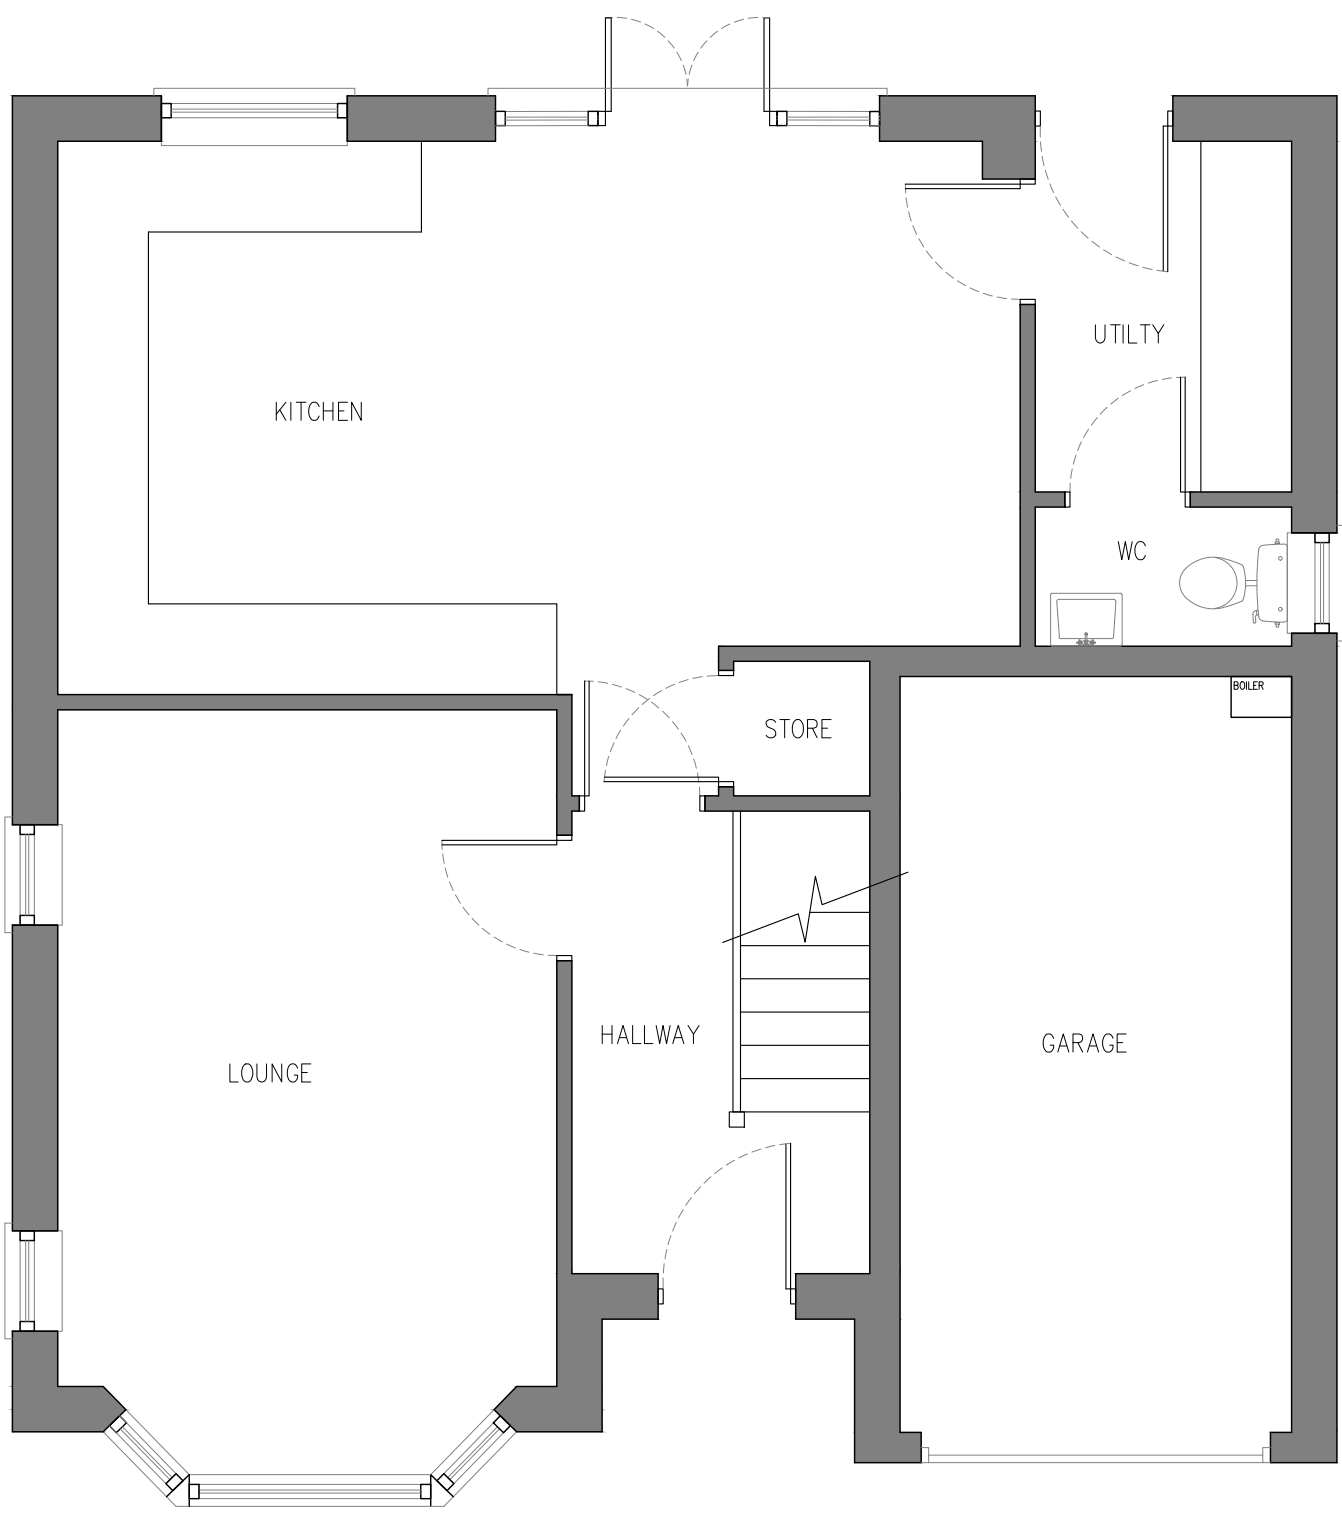


EXISTING GROUND FLOOR | SCALE 1:50



EXISTING FRONT ELEVATION | SCALE 1:50


NB. SIDE AND REAR ELEVATIONS
NOT AFFECTED BY THIS SCHEME

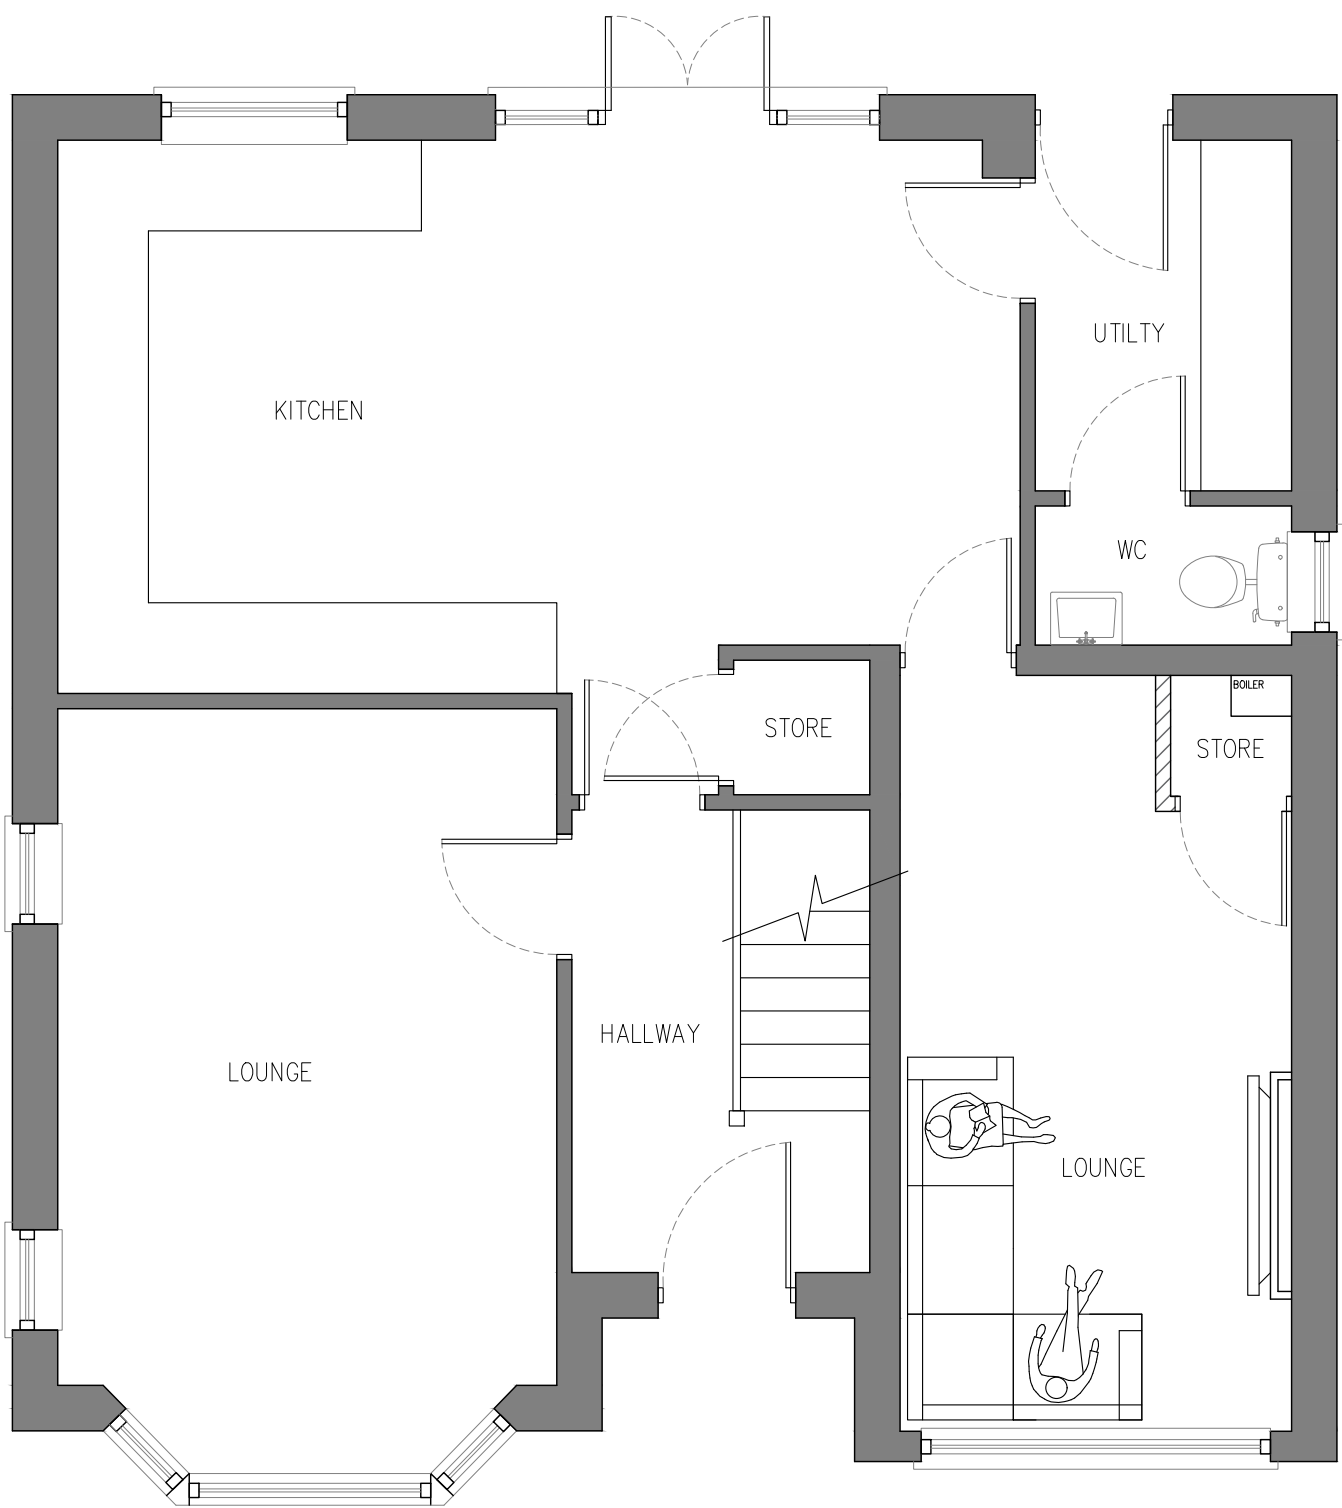

PROPOSED GROUND FLOOR | SCALE 1:50



PROPOSED FRONT ELEVATION | SCALE 1:50

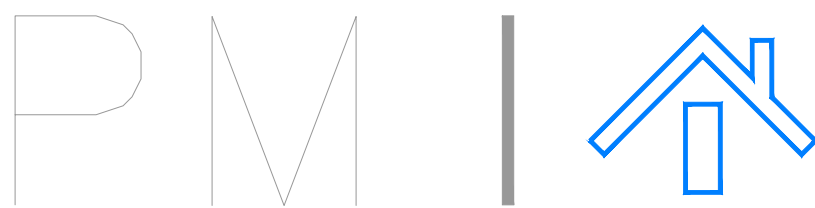

PARLE MAGUIRE DESIGNS

PROJECT: 41 HOLLY BANK AVENUE
LIVERPOOL
L14 7AG

CLIENT: L. ROWAN

Drawing Title

EXISTING PLANS & PROPOSED PLANS

Drawing No.

A101

Date:

DEC 2025

Scale:

1:50 @ A1

Revision:

-

Issue:

PLANNING STATUS