




North Elevation

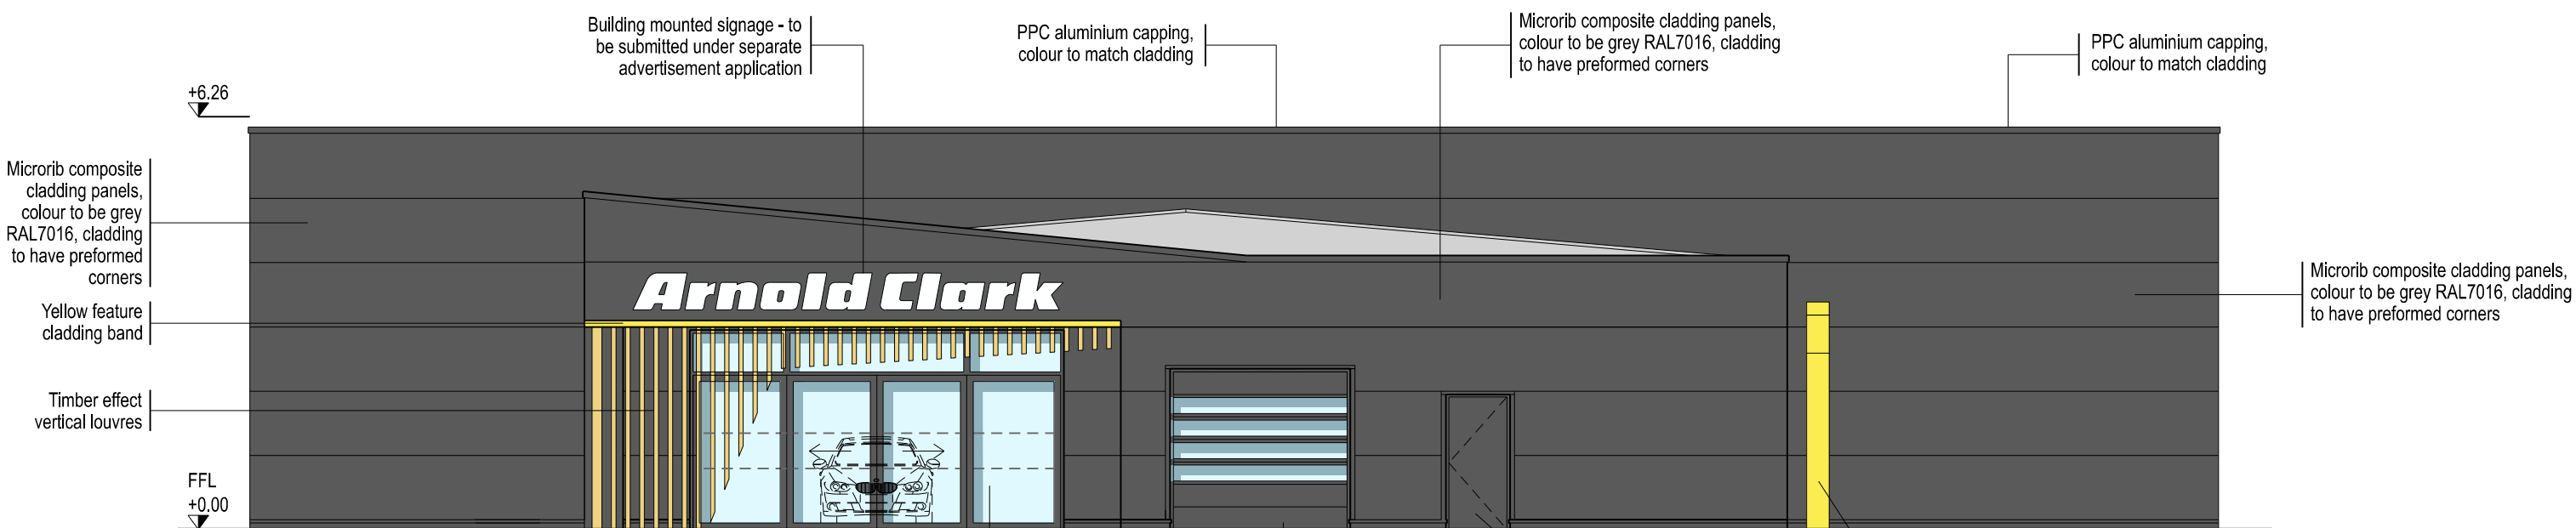


East Elevation

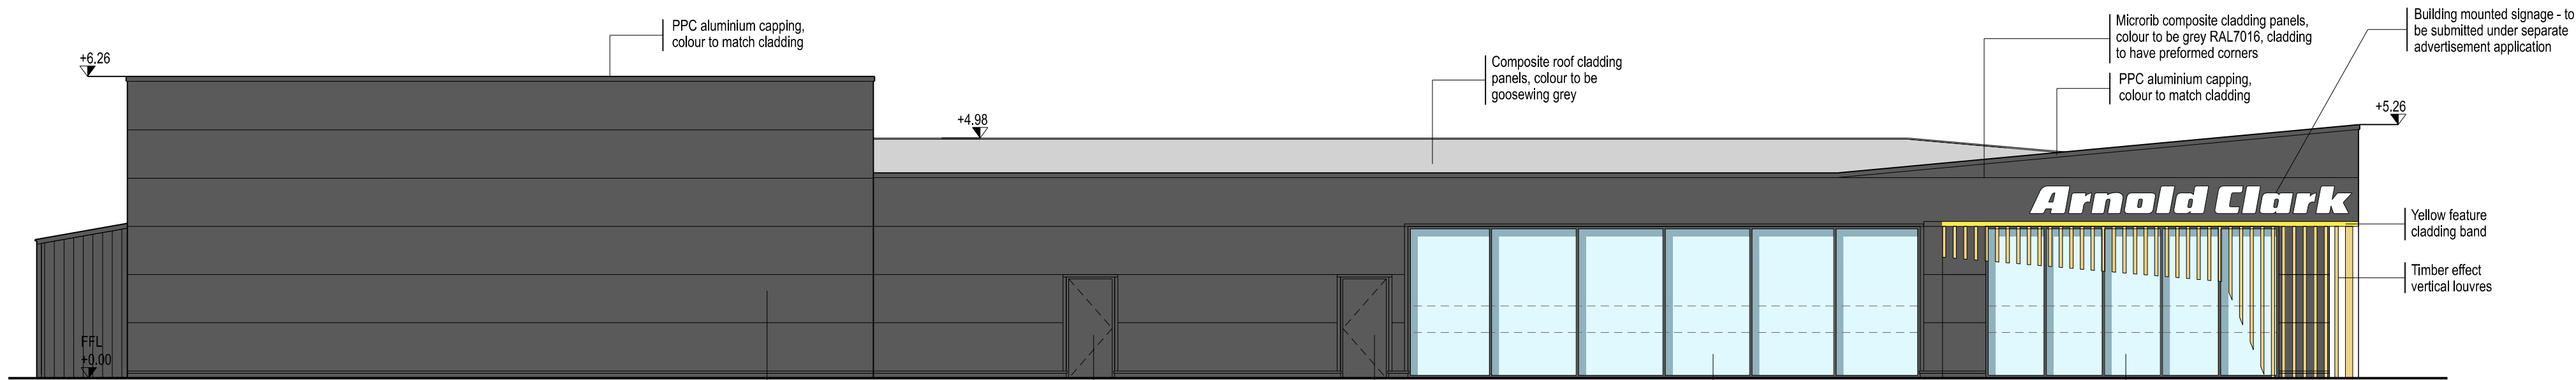


South Elevation

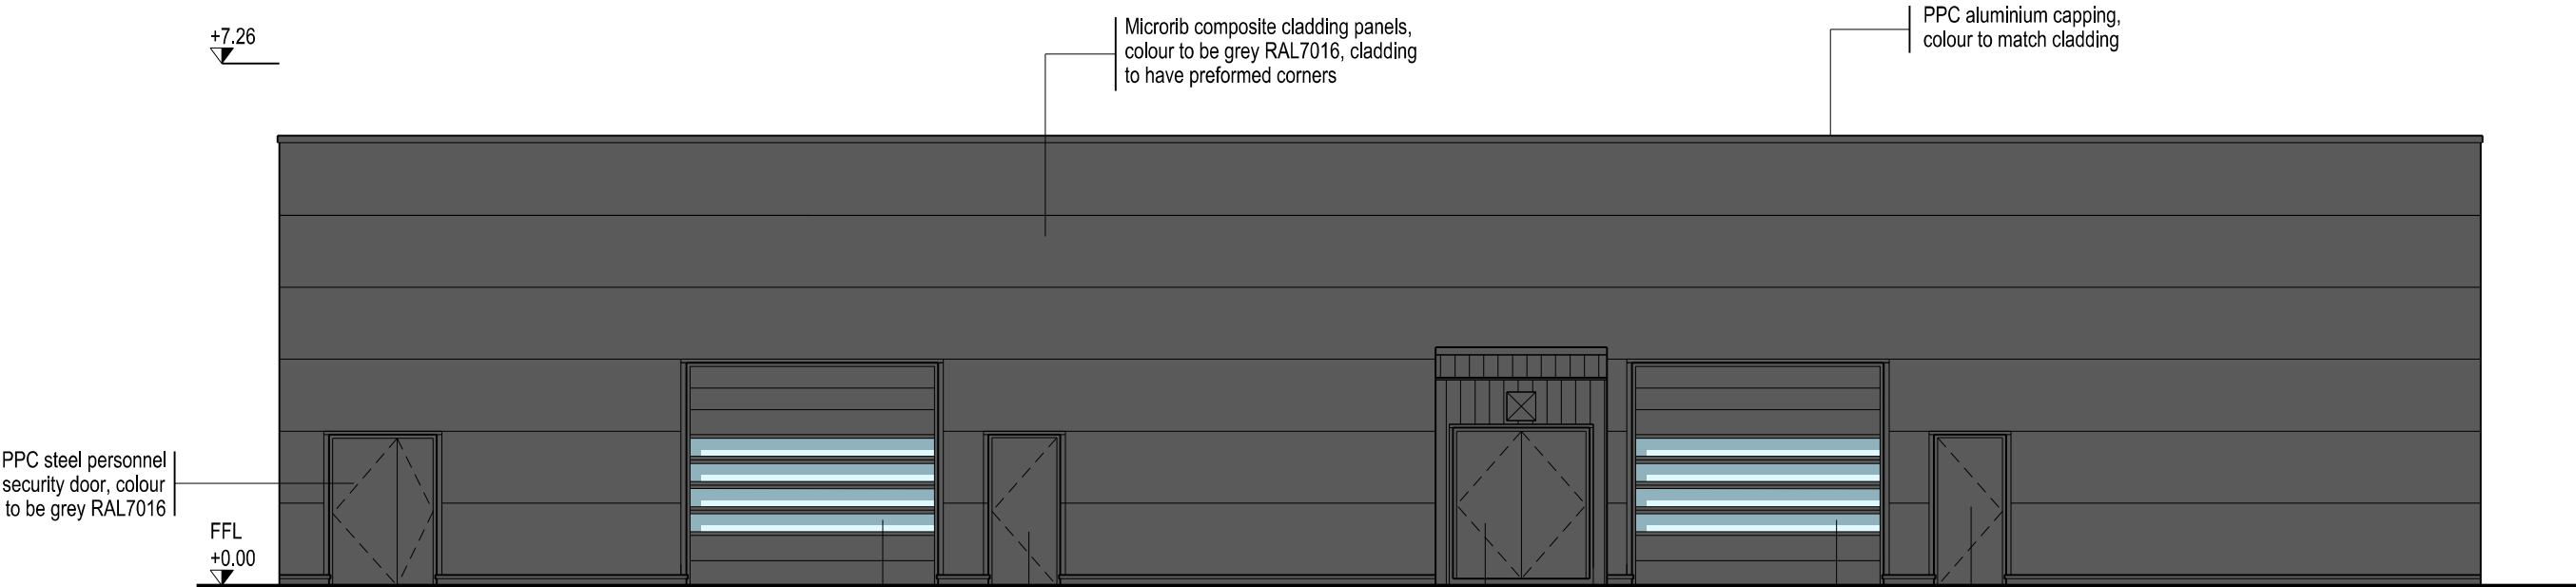

West Elevation

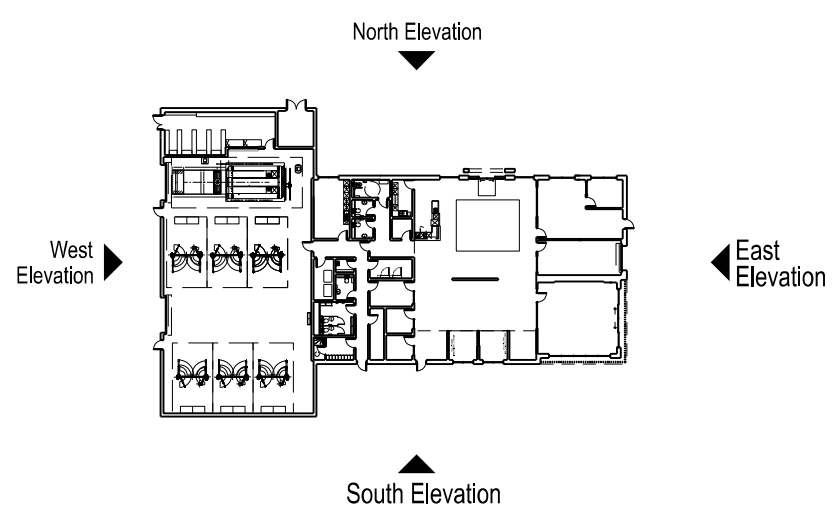

Key Plan, scale 1:750

 

P3	Glazing altered to South Elevation	PM	18/12/25
P2	Elevations updated	PM	06/10/25
P1	PLANNING ISSUE 1	LOG	29/04/25
No		Prep	Date

Amendments

Do not scale this drawing
All given dimensions are in millimetres
Architect to be notified of discrepancies in figured dimensions
Contractors must check all dimensions from site

This drawing is copyright and is for use on this site only

Project
ACA New Concept
Knowsley Lane Liverpool

Title
Proposed Elevations

Job No. 6171	Drawing No. 301
Amendment: P1 P2 P3	Scale @A1: 1:100

Status
PLANNING

Auth LOG
Date April 2025

TAYLORDESIGN
architects

www.taylor-design.co.uk

Harding House, Station Road, Widnes, Cheshire SK9 1BU
T: 01625 528181 E: office@taylor-design.co.uk

© Taylor Design 2025