



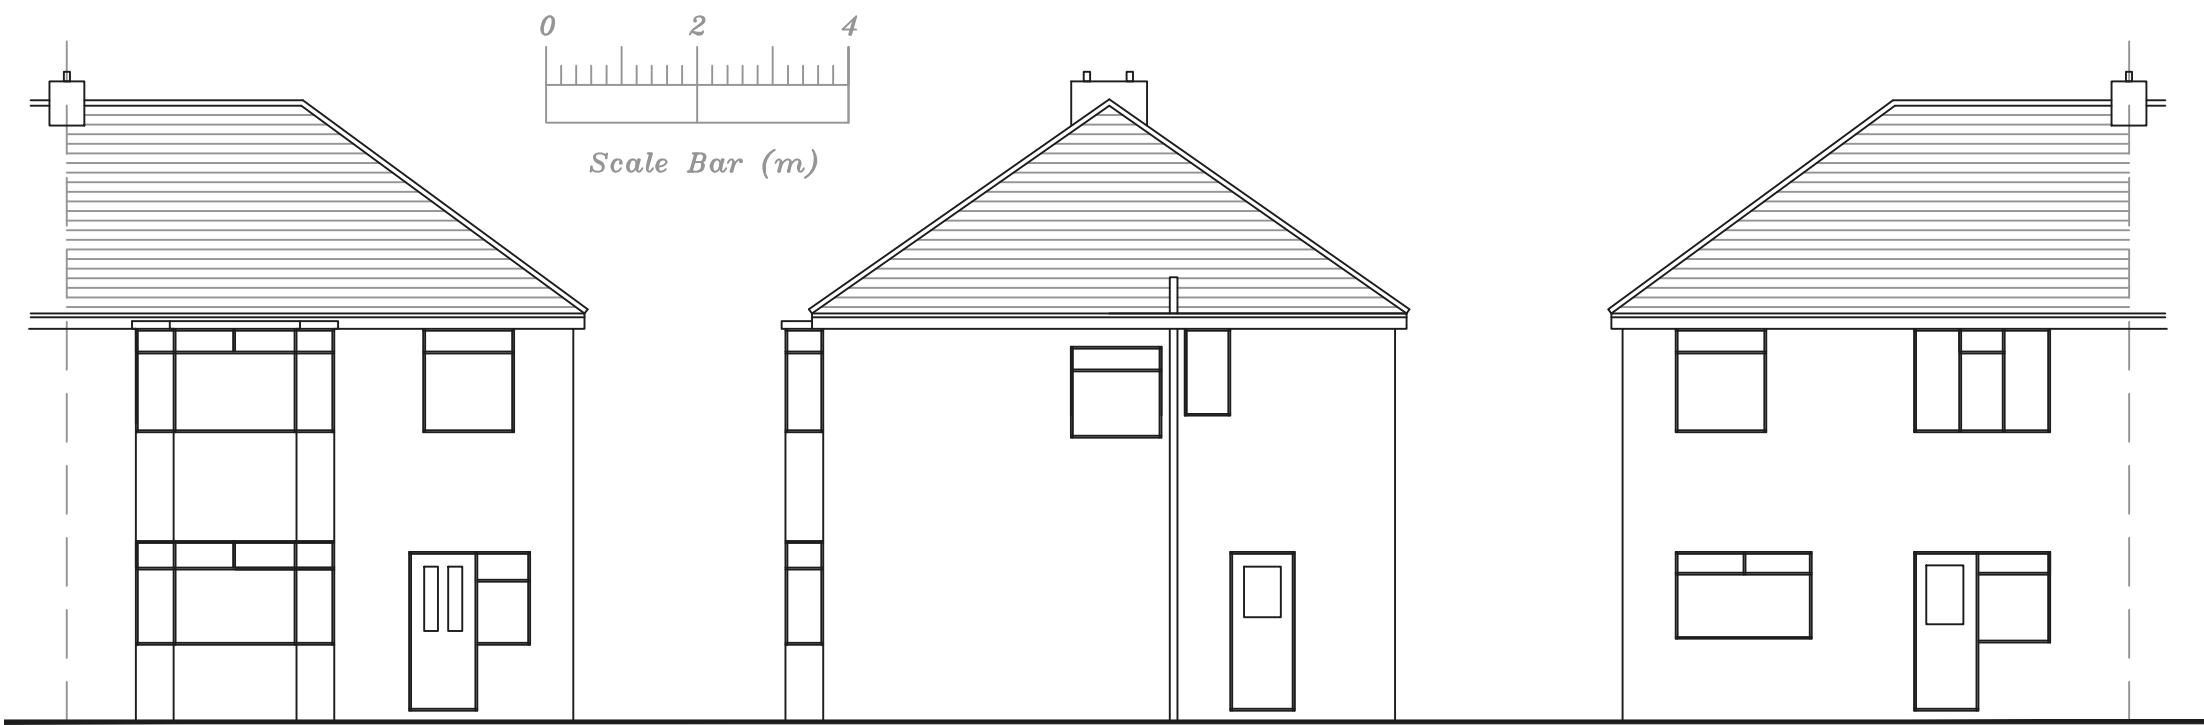


Existing Front Elevation

Existing Side Elevation


Existing Rear Elevation

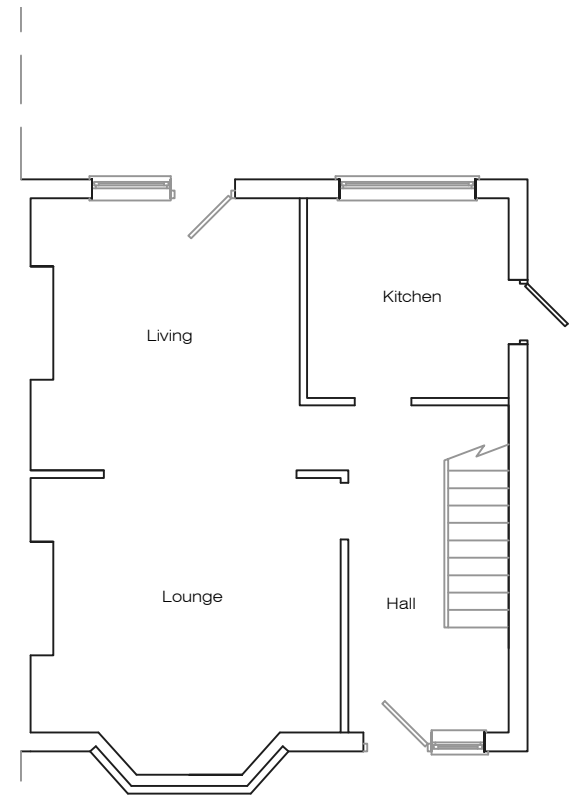

Existing Ground Floor Plan

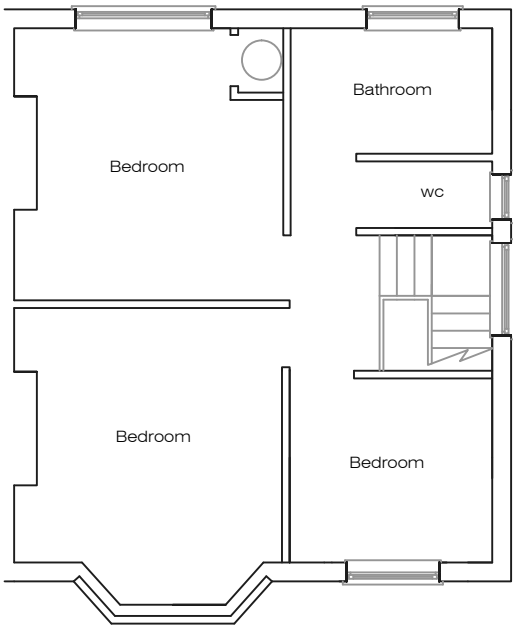

Existing First Floor Plan

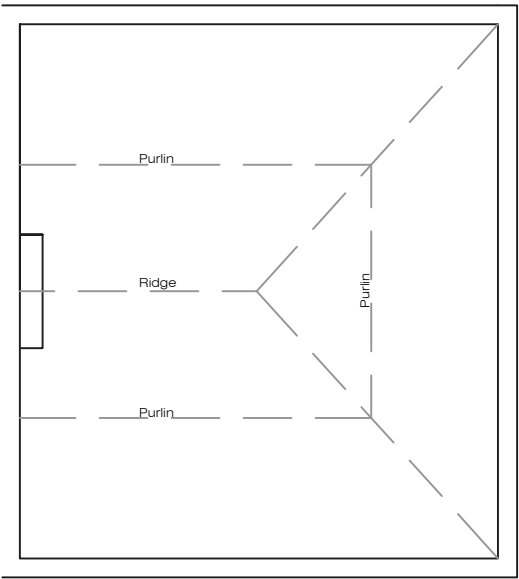

Existing Loft Plan

Address
2 Pitsmead Road, L32

Job Title
Single storey rear extension

Drawing title
Existing Plans

Chkd	Appvd	date Aug '21	scale 1:100 @ A3	Dwg No. 001
------	-------	-----------------	---------------------	----------------