


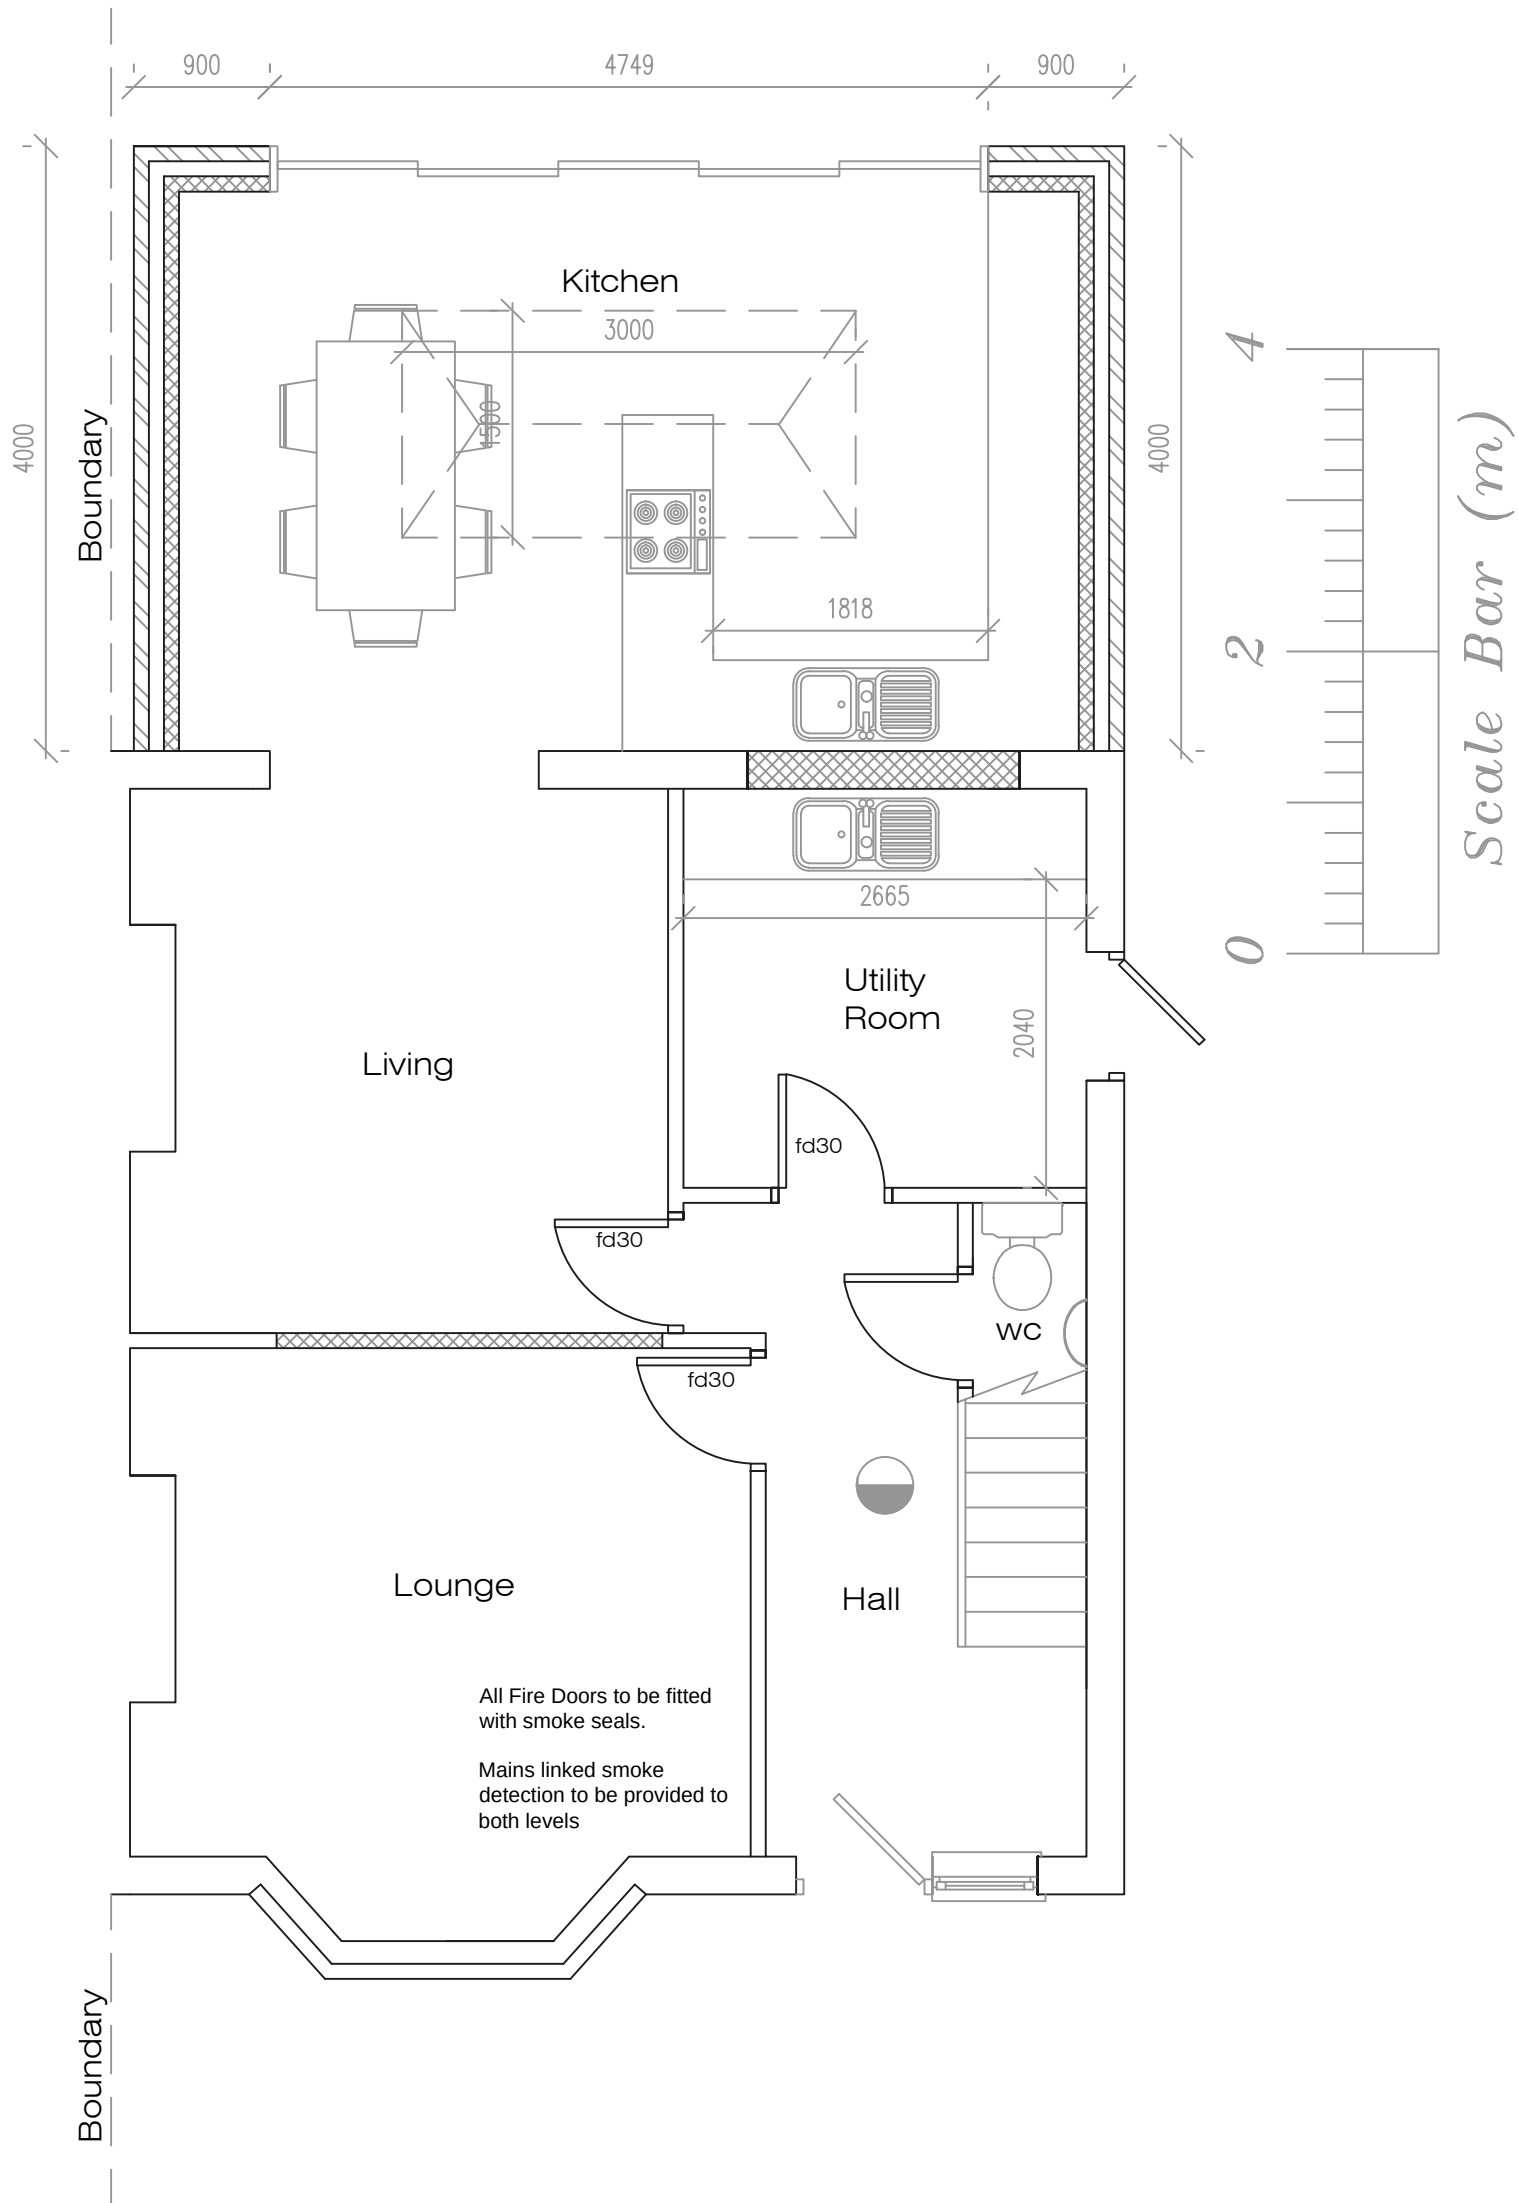

Proposed Ground Floor Plan

Address				
2 Pitsmead Road, L32				
Job Title				
Single storey rear extension				
Drawing title				
Proposed Ground Floor Plan				
Chkd	Appvd	date	scale	Dwg No.
		Sep '21	1: 50 @ A3	002