


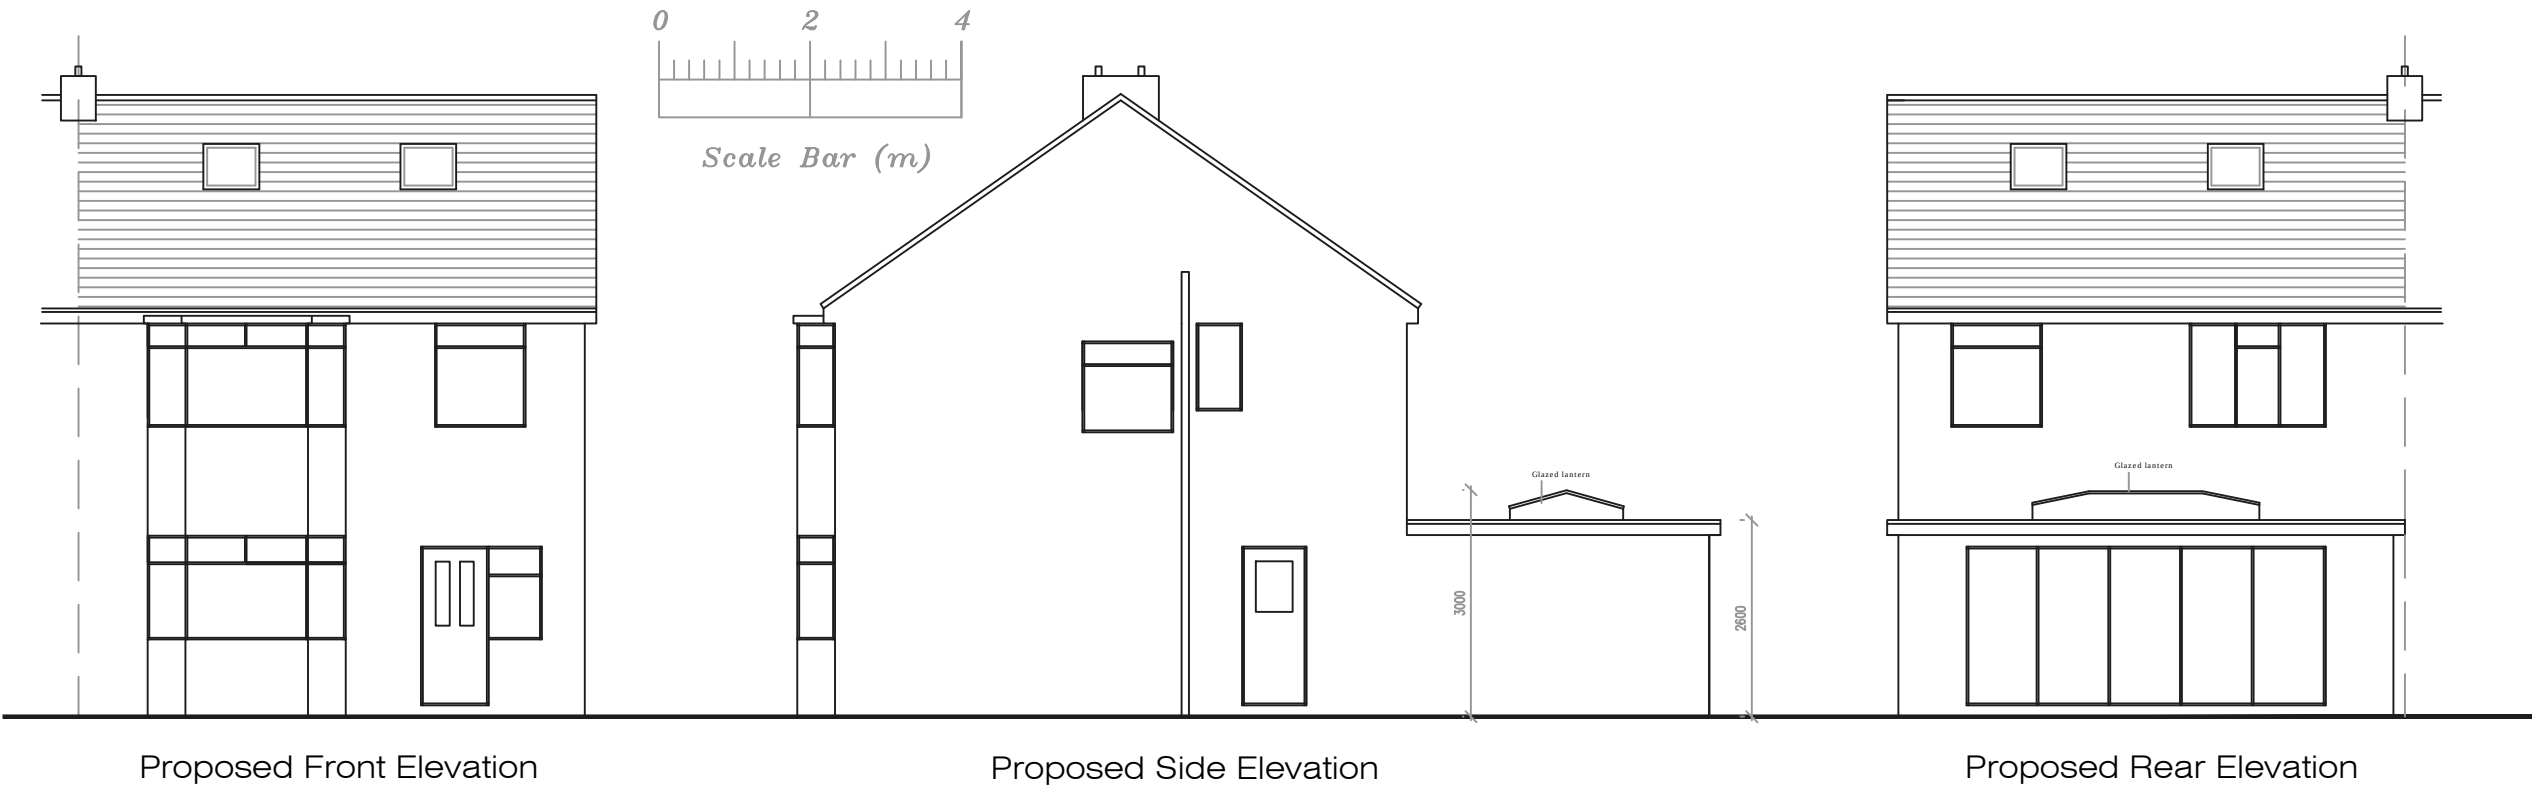

Proposed Front Elevation

Proposed Side Elevation

Proposed Rear Elevation

Address				
2 Pitsmead Road, L32				
Job Title				
Single storey rear extension				
Drawing title				
Proposed Elevations				
Chkd	Appvd	date	scale	Dwg No.
		Sep '21	1:100 @ A3	003