




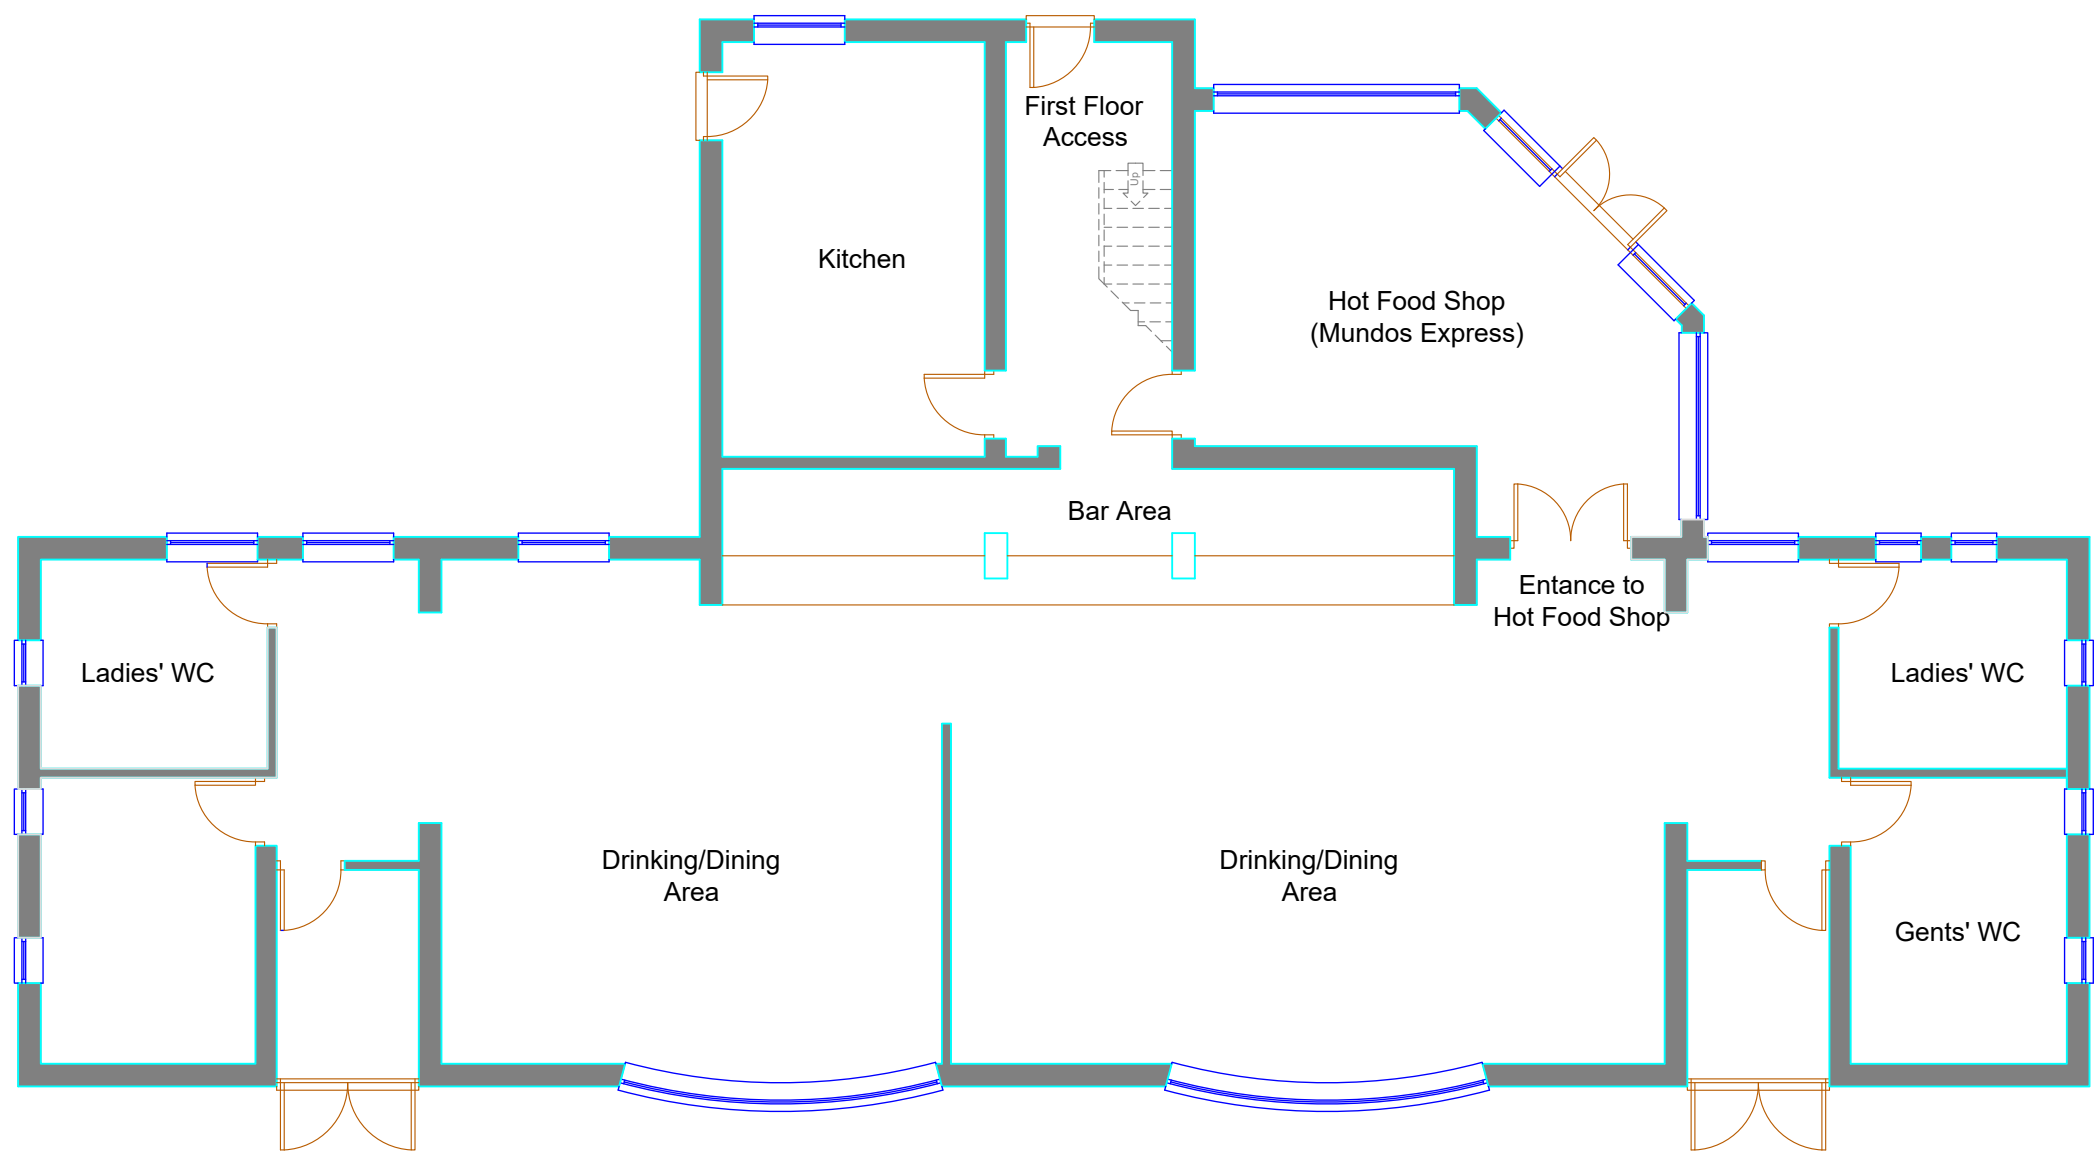


Ground Floor Plan  
As Existing (Approved 2014)

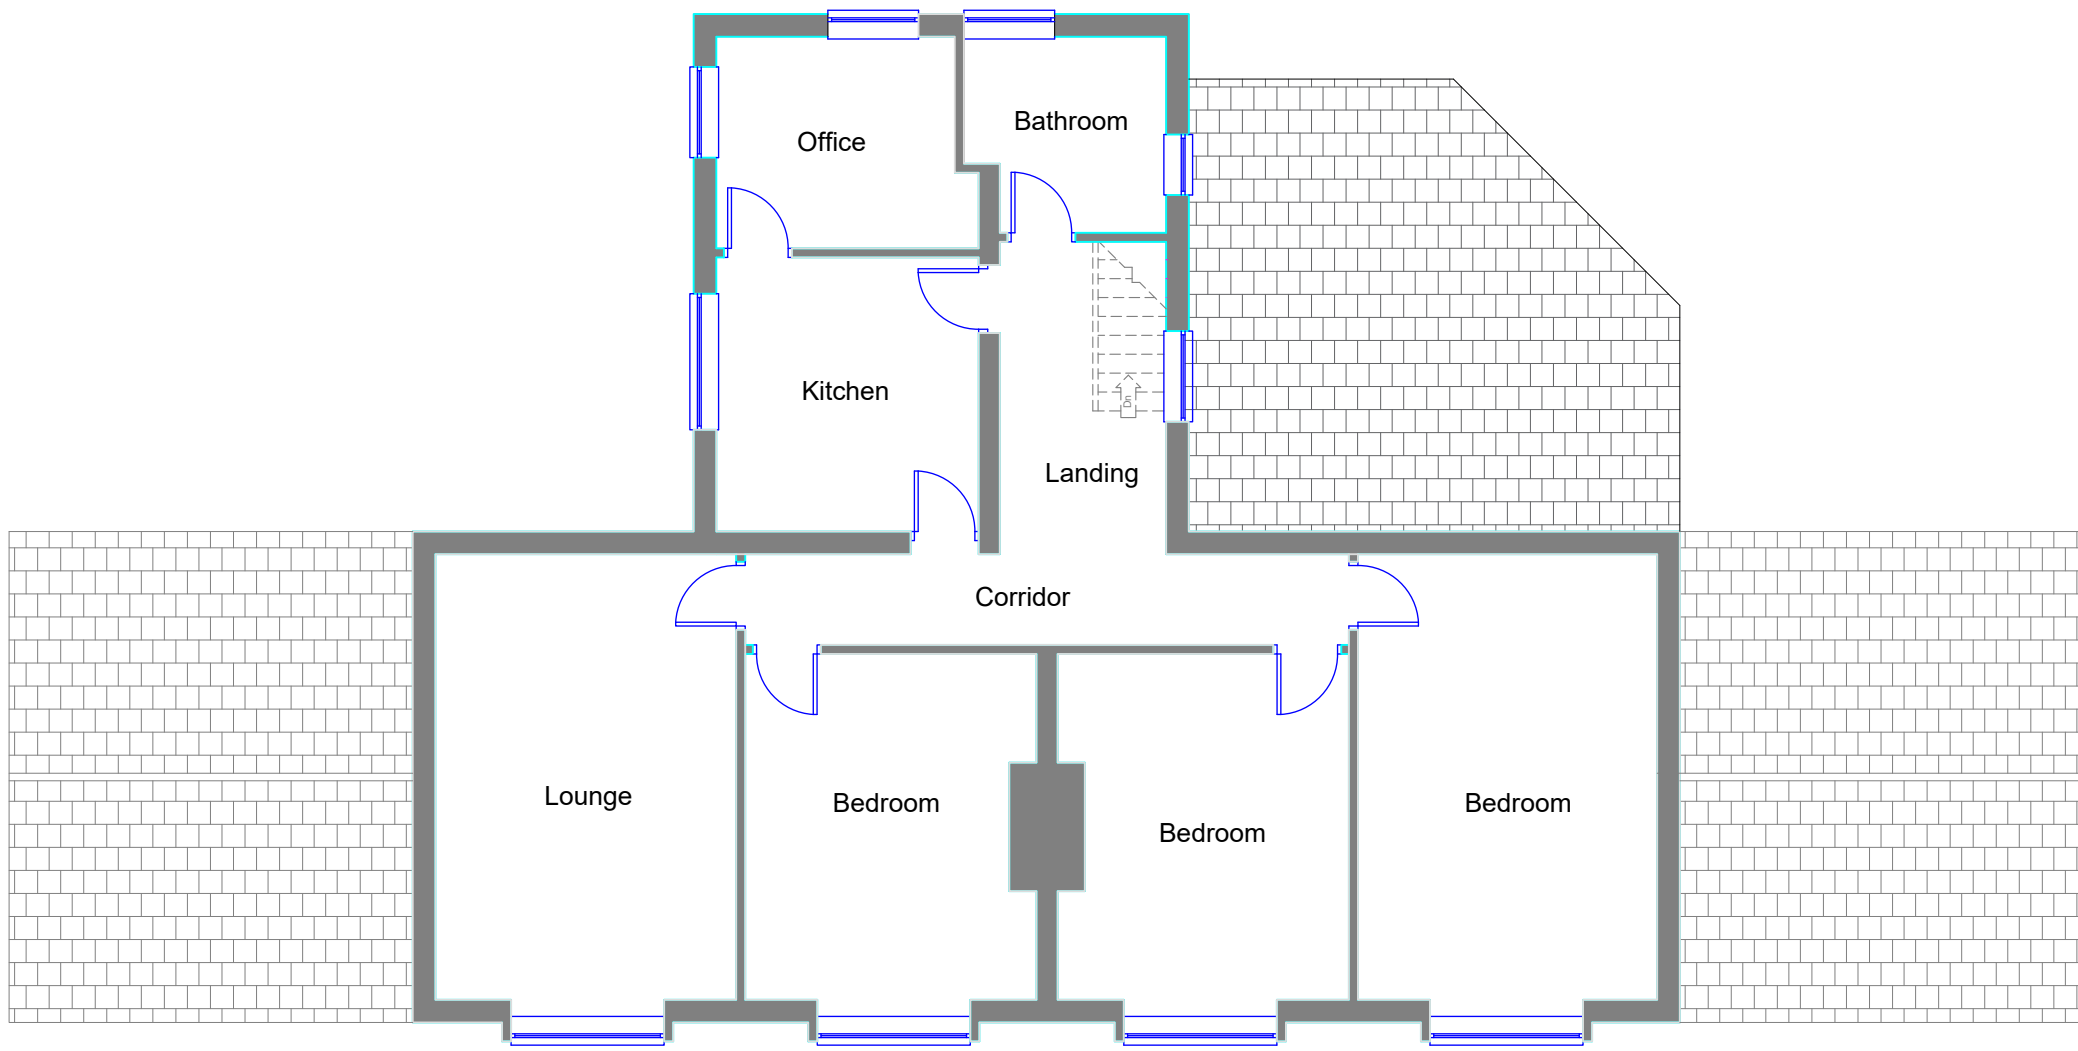



First Floor With Roof  
Plan As Existing

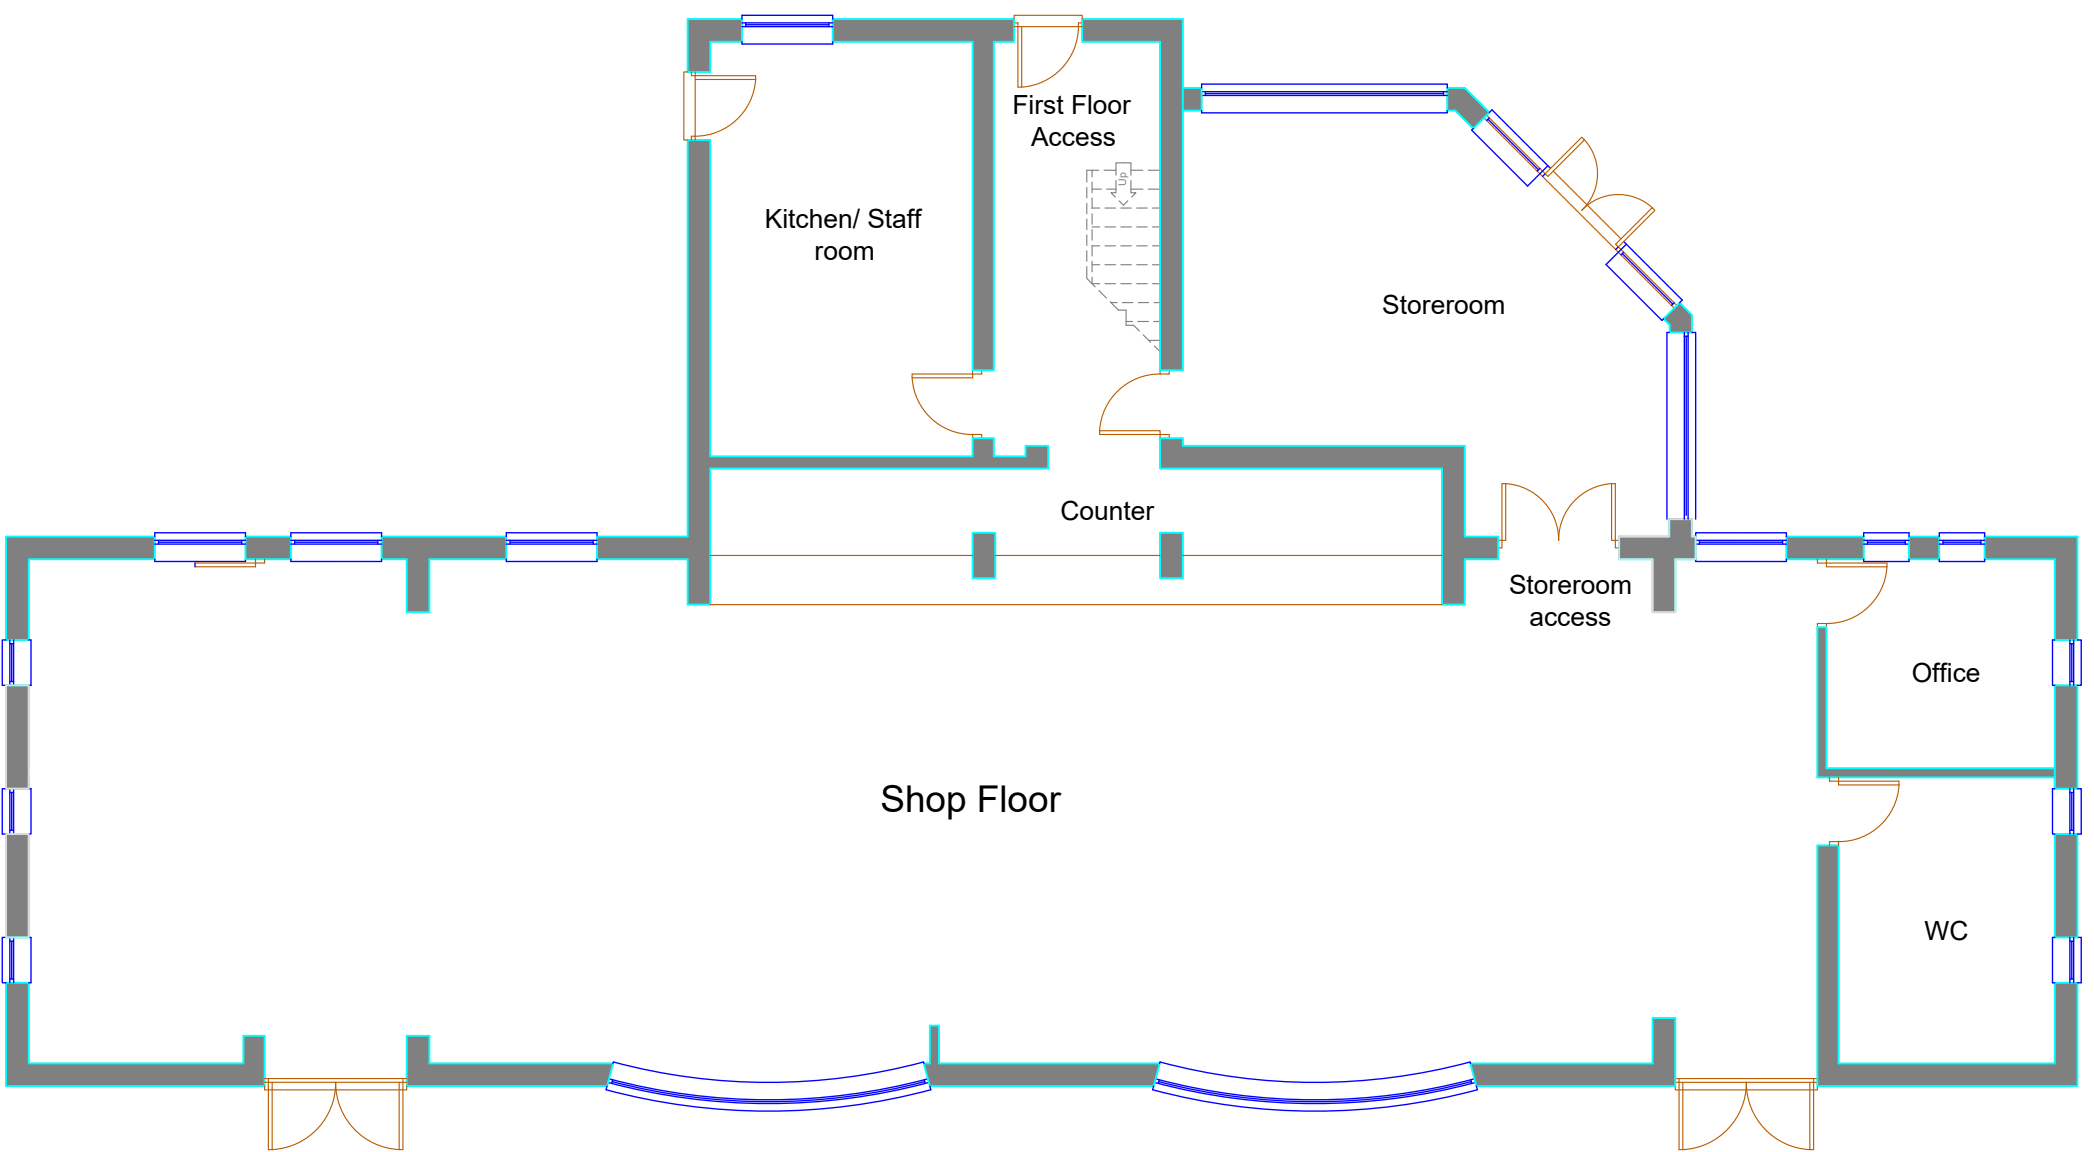

Ground Floor Plan  
As Proposed

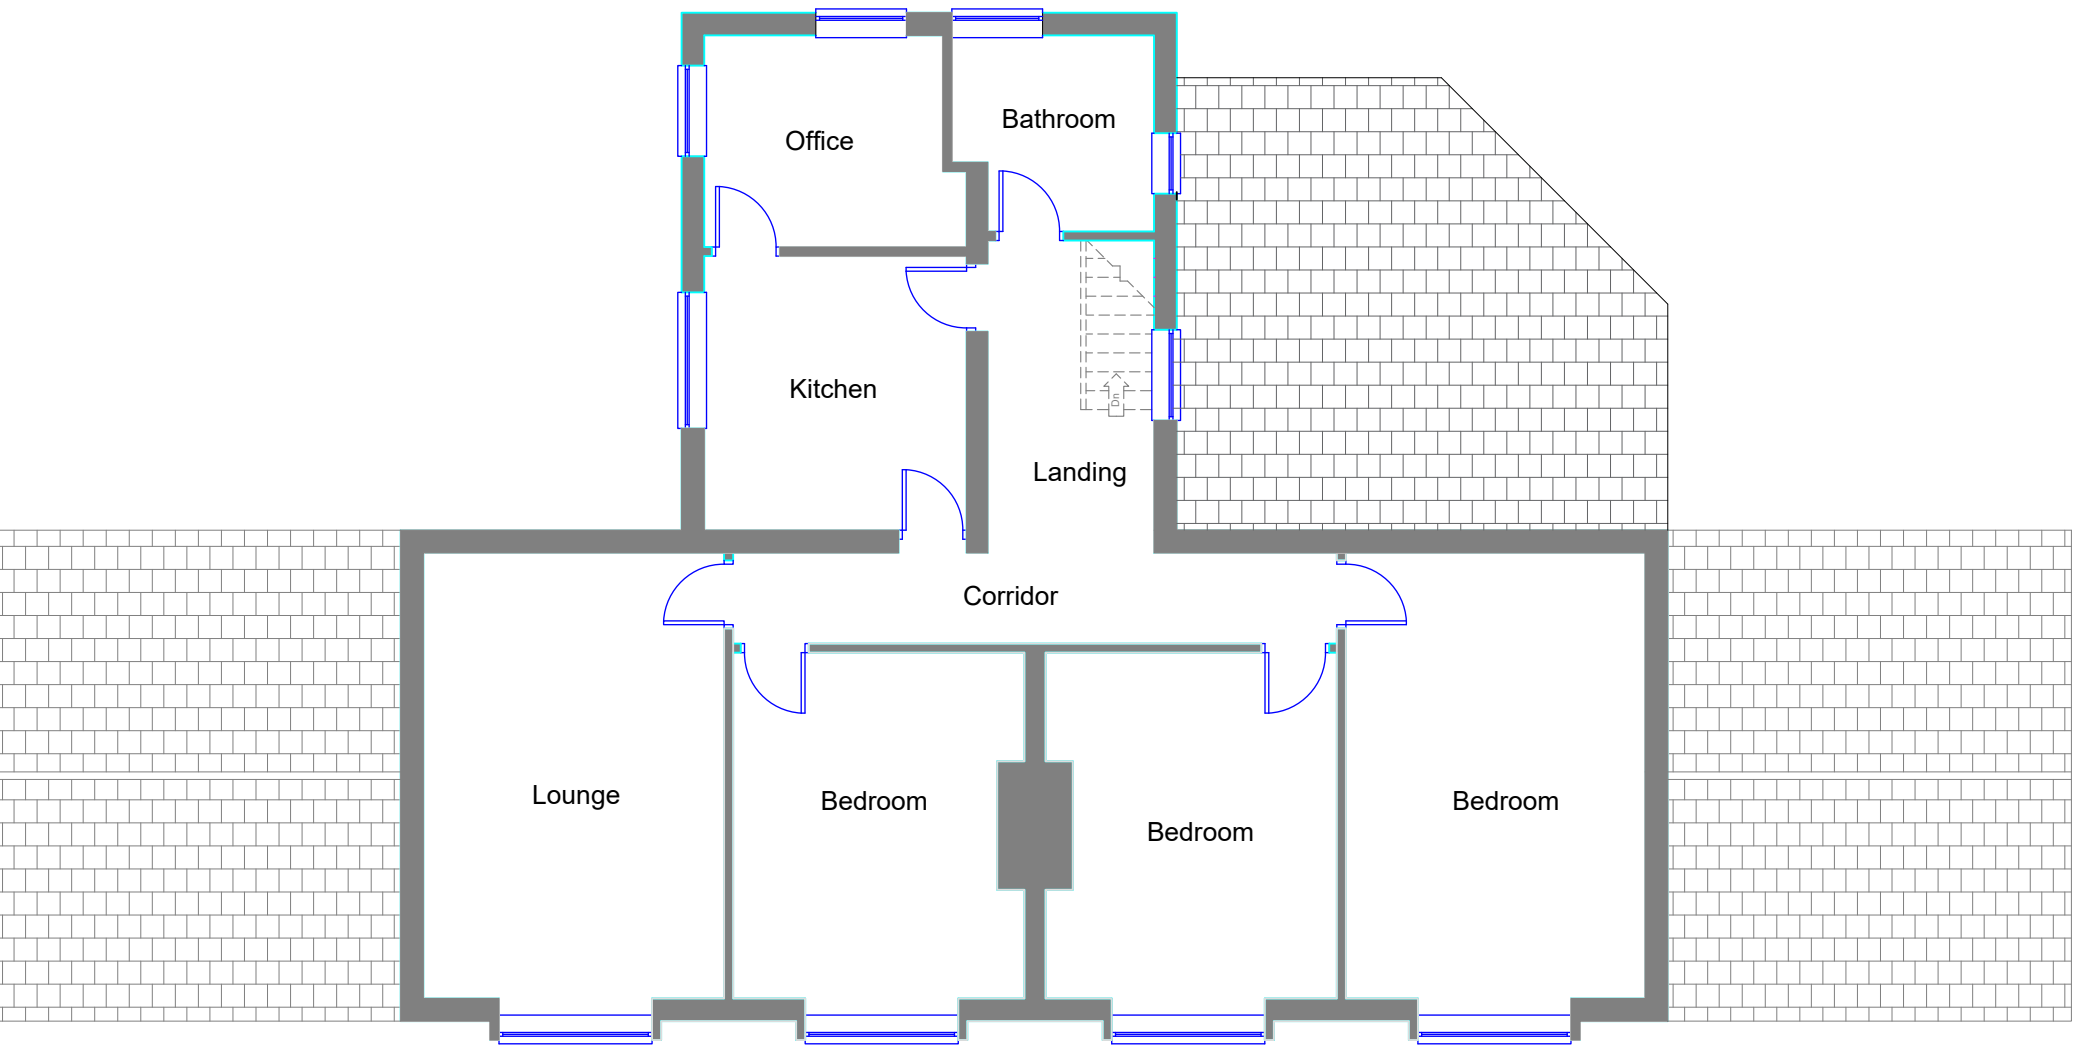

First Floor With Roof  
Plan As Proposed

  

| Rev | Description | Date |
|-----|-------------|------|
|-----|-------------|------|

Project  
CHANGE OF USE OF THE PREMISES FROM A MIXED SUI  
GENRIS USE (PUBLIC HOUSE & HOT FOOD) TO USE RETAIL  
CONVENIENCE (USE CLASS E), DEMOLITION OF THE  
CONSERVATORY, SINGLE STOREY REAR STOREROOM  
EXTENSION AND THE REINSTATEMENT OF THE CAR PARK  
AT THE FARMERS ARMS, MOORFIELD, KIRKBY. L33 1XD

Client  
**TISA PROPERTY LIMITED**

| Contract. No. | Drg. No. | Revision | Scale | 1:50 & 1:100 | @ A1      |
|---------------|----------|----------|-------|--------------|-----------|
|               | <b>3</b> |          | By    | MCC          | Date      |
|               |          |          | Chkd  |              | SEPT 2021 |

Drawing Title  
**EXISTING AND PROPOSED FLOOR  
PLANS**

**MAT DESIGN LIMITED**  
**Town Planning & Building Control  
Consultants**  
17 BROOKSIDE AVE  
ECCLESTON  
ST. HELENS  
WA10 4RN  
Telephone:07850203448  
E-mail:miketa@blueyonder.co.uk