




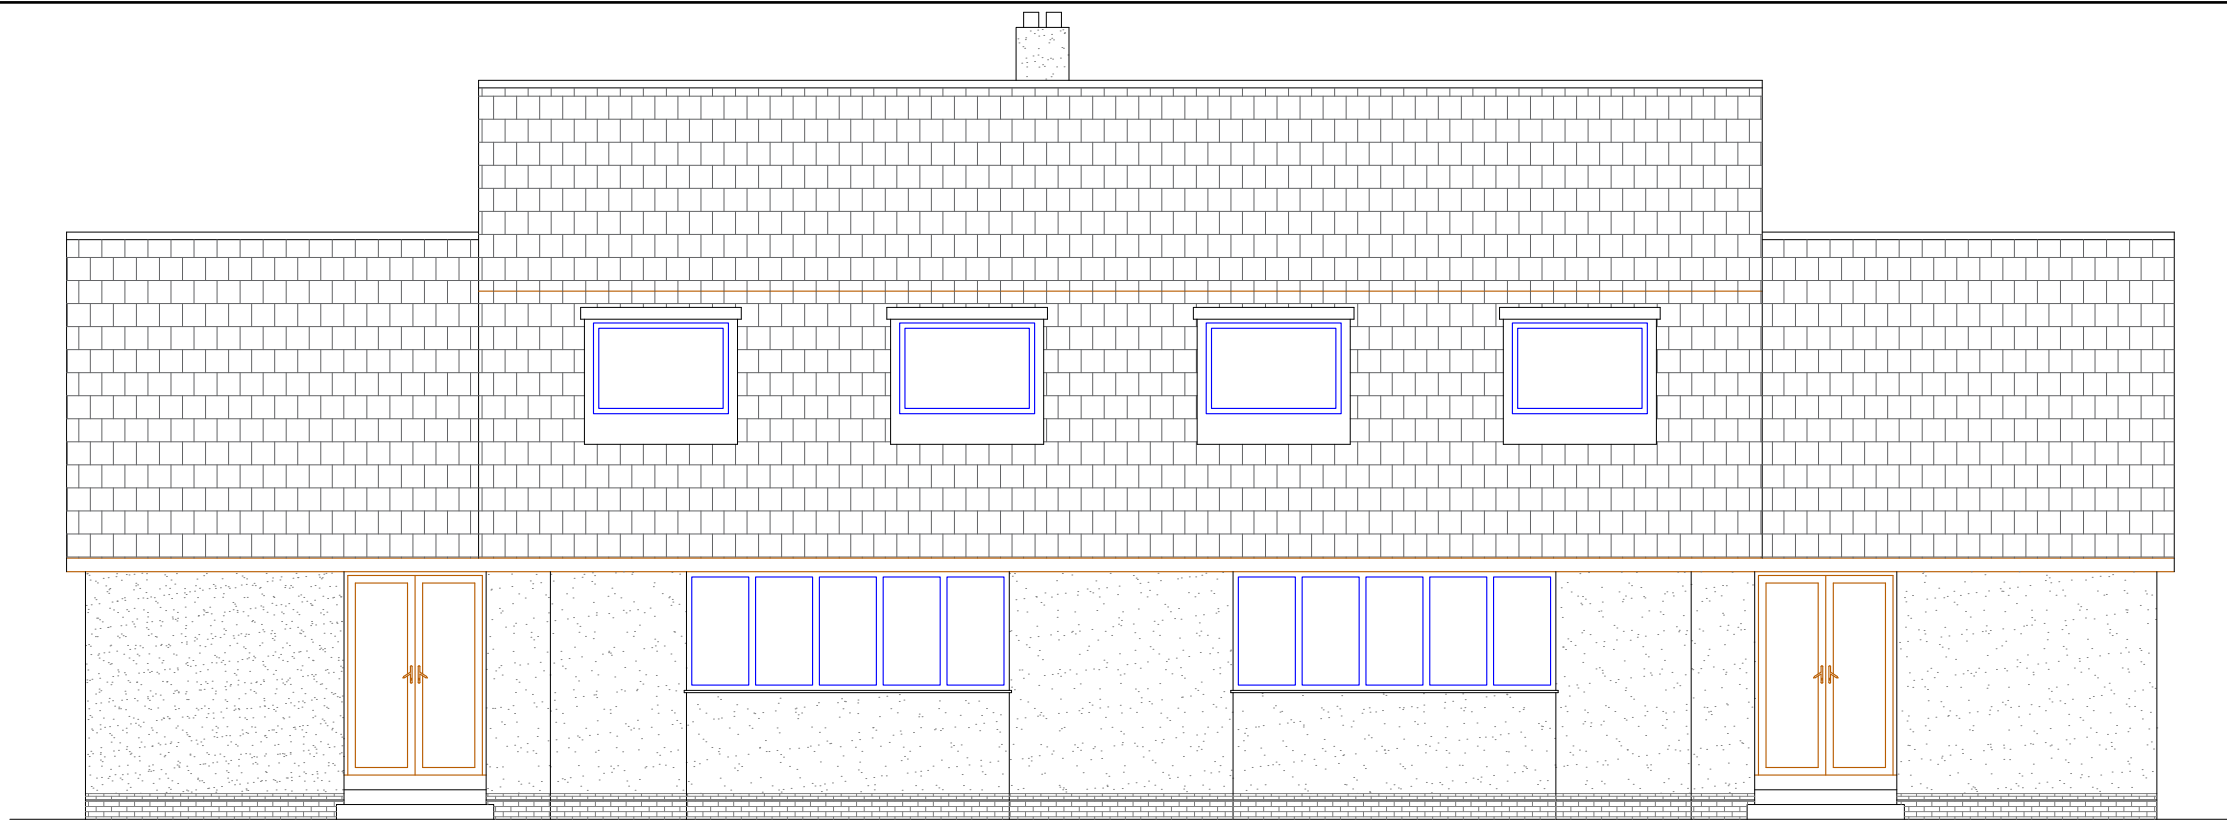


Front Elevation (facing Moorfield)
As Existing

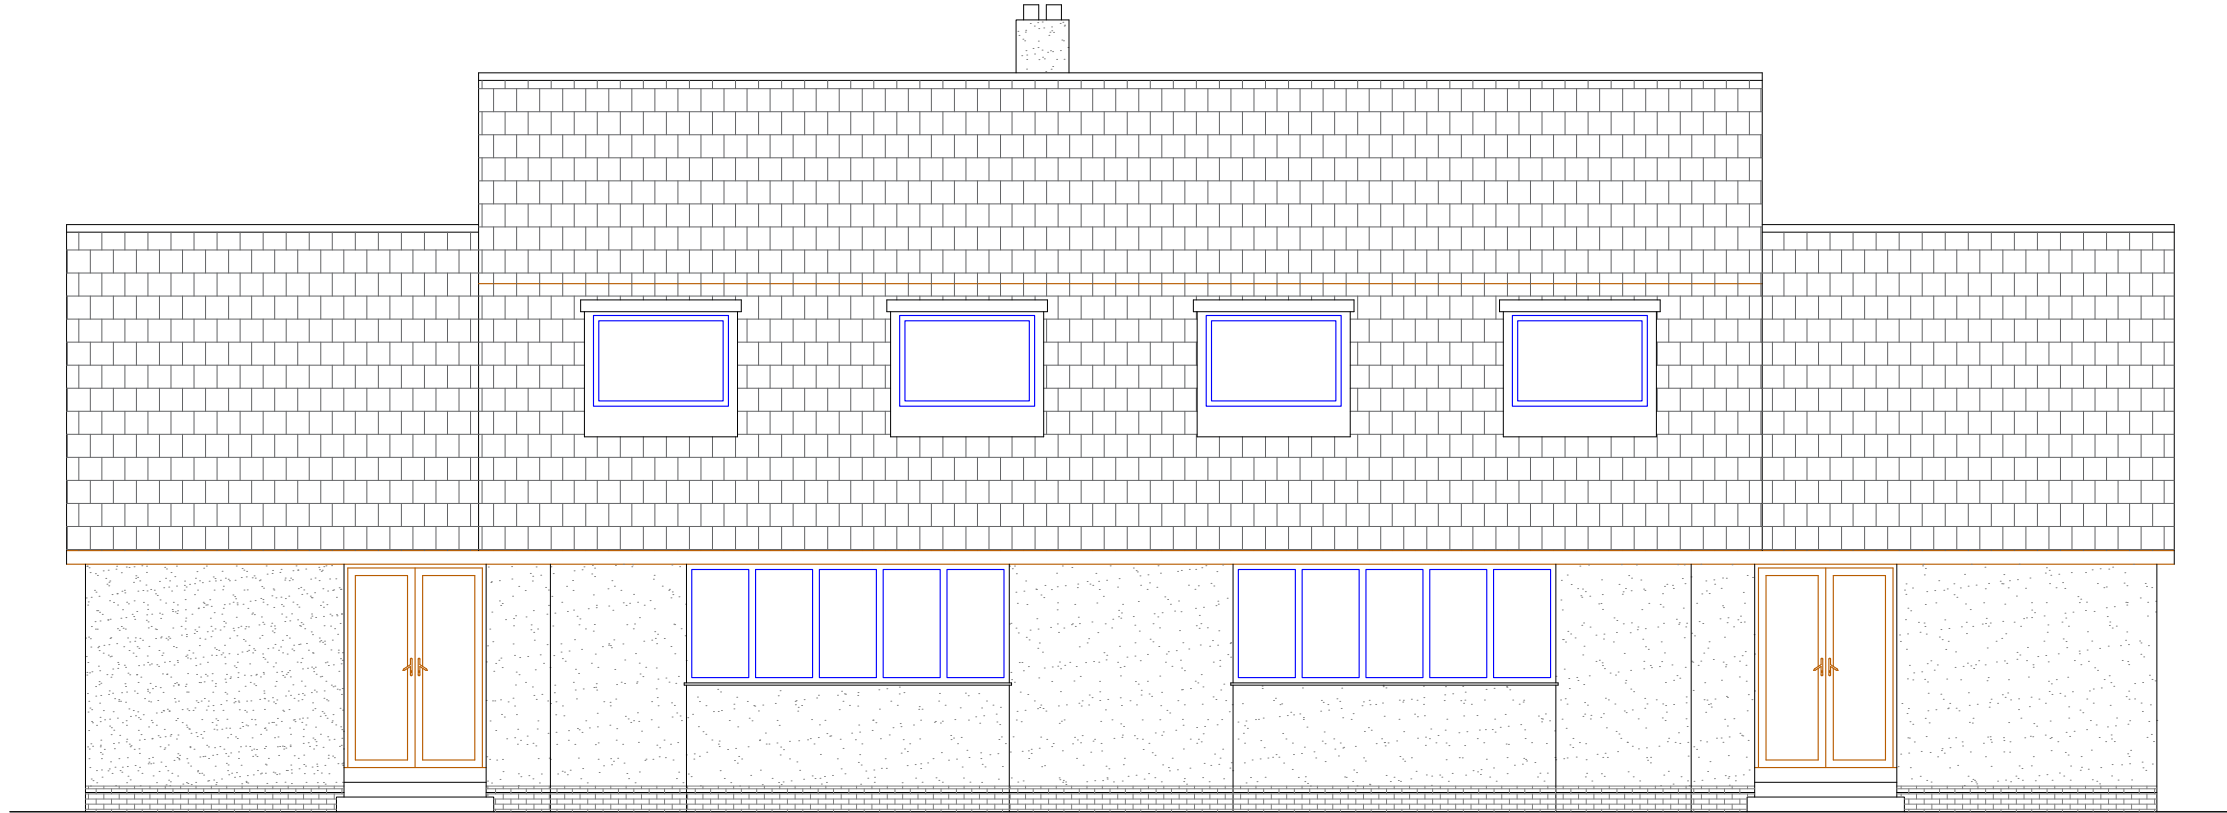


Front Elevation (facing Moorfield)
- Unaltered

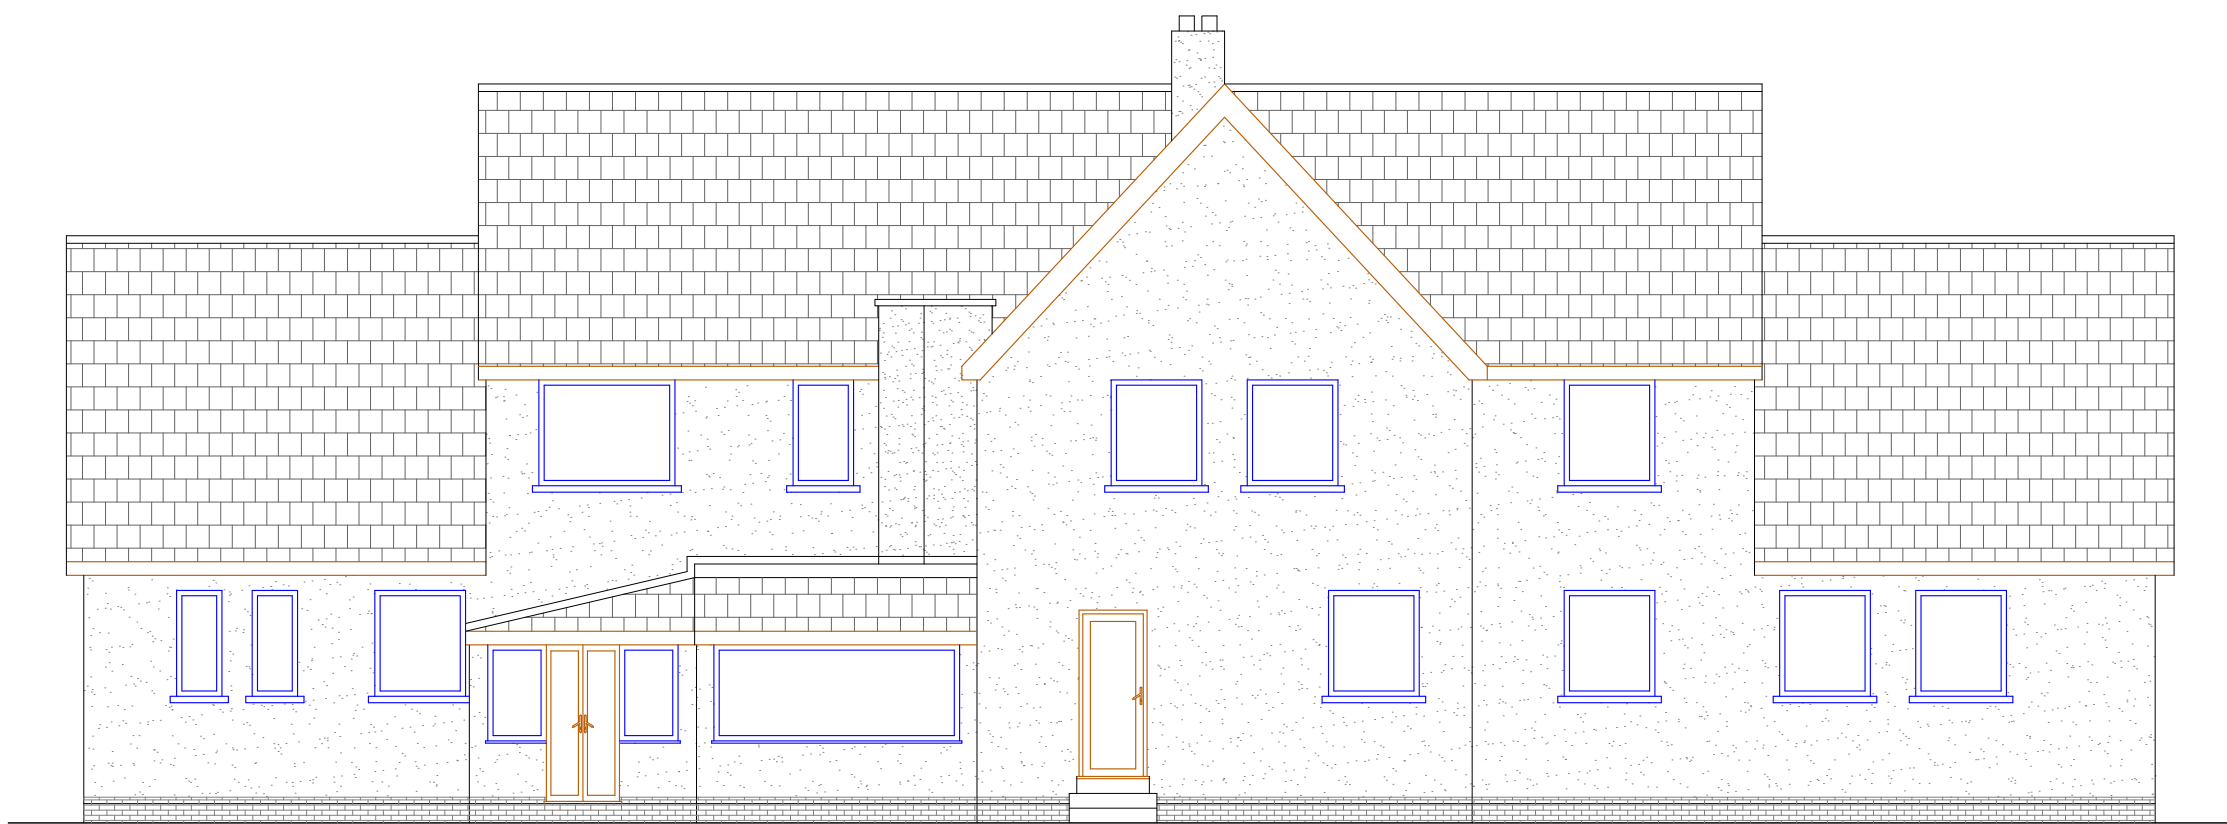


Rear Elevation
As Existing

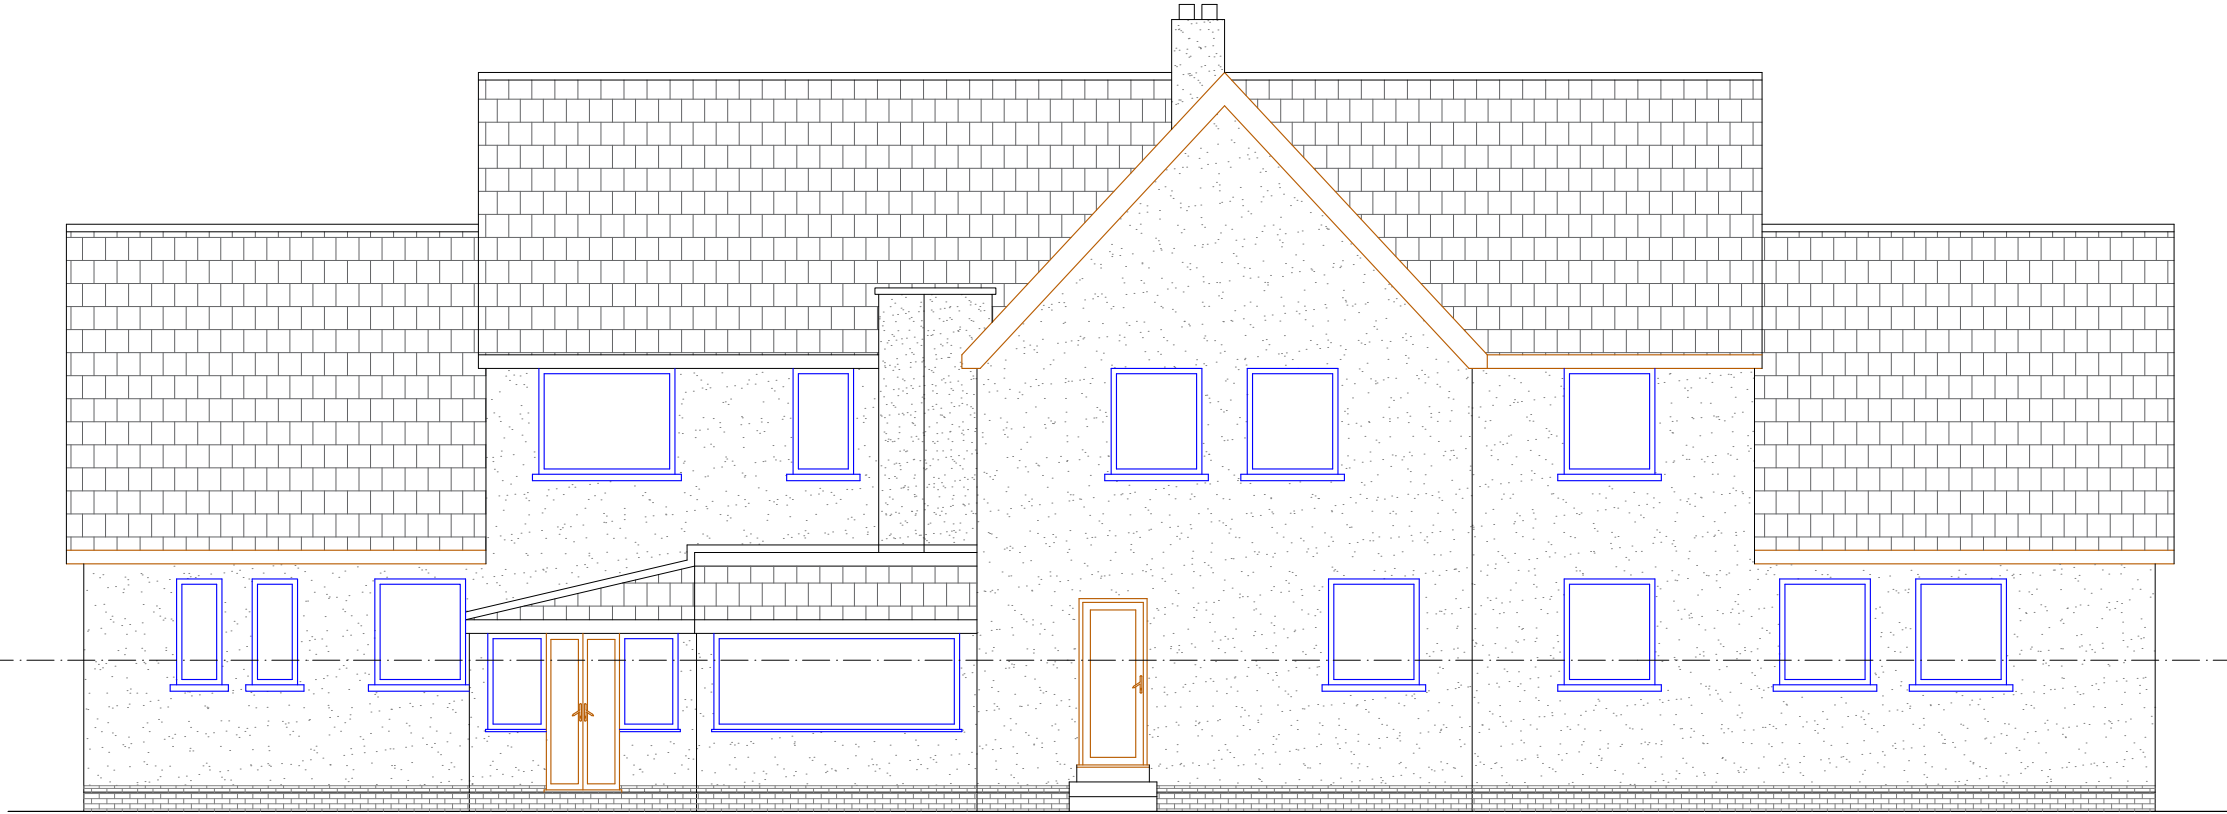


Rear Elevation
As Proposed

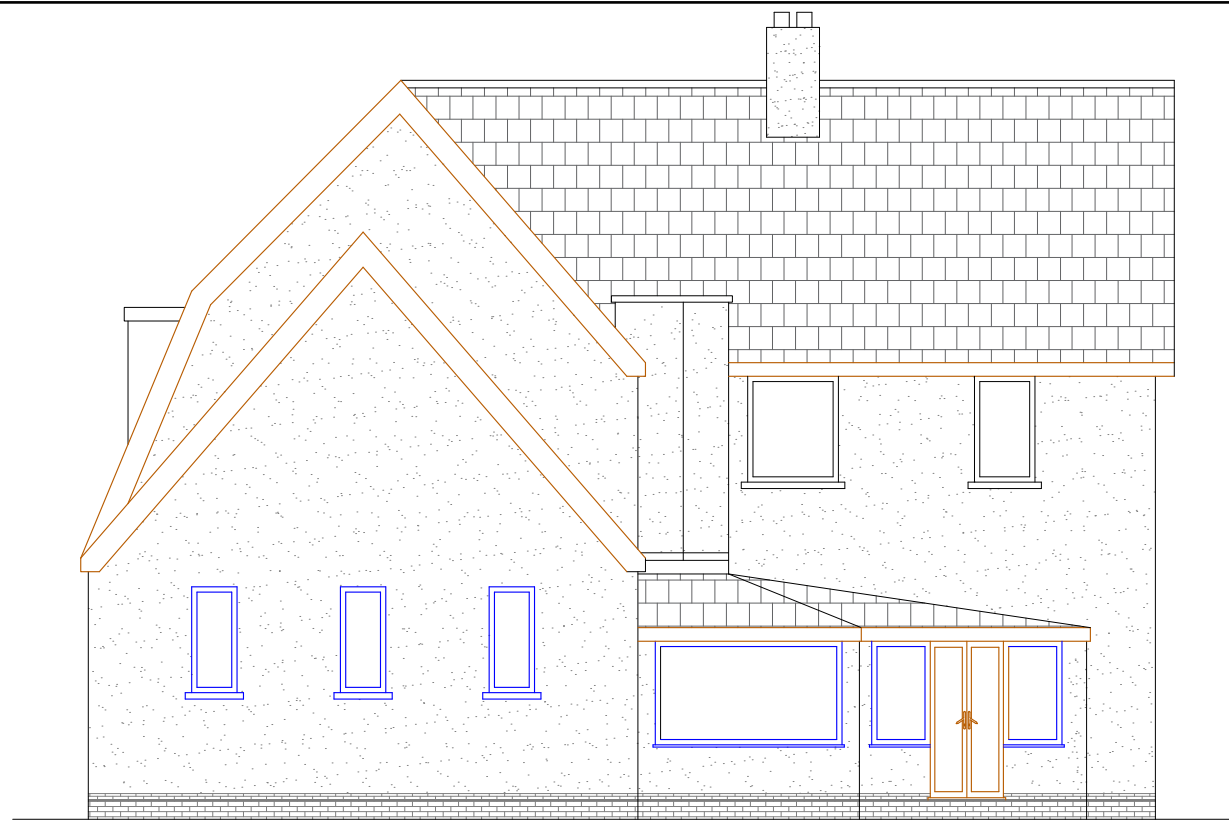


Side Elevation (facing car park)
As Existing

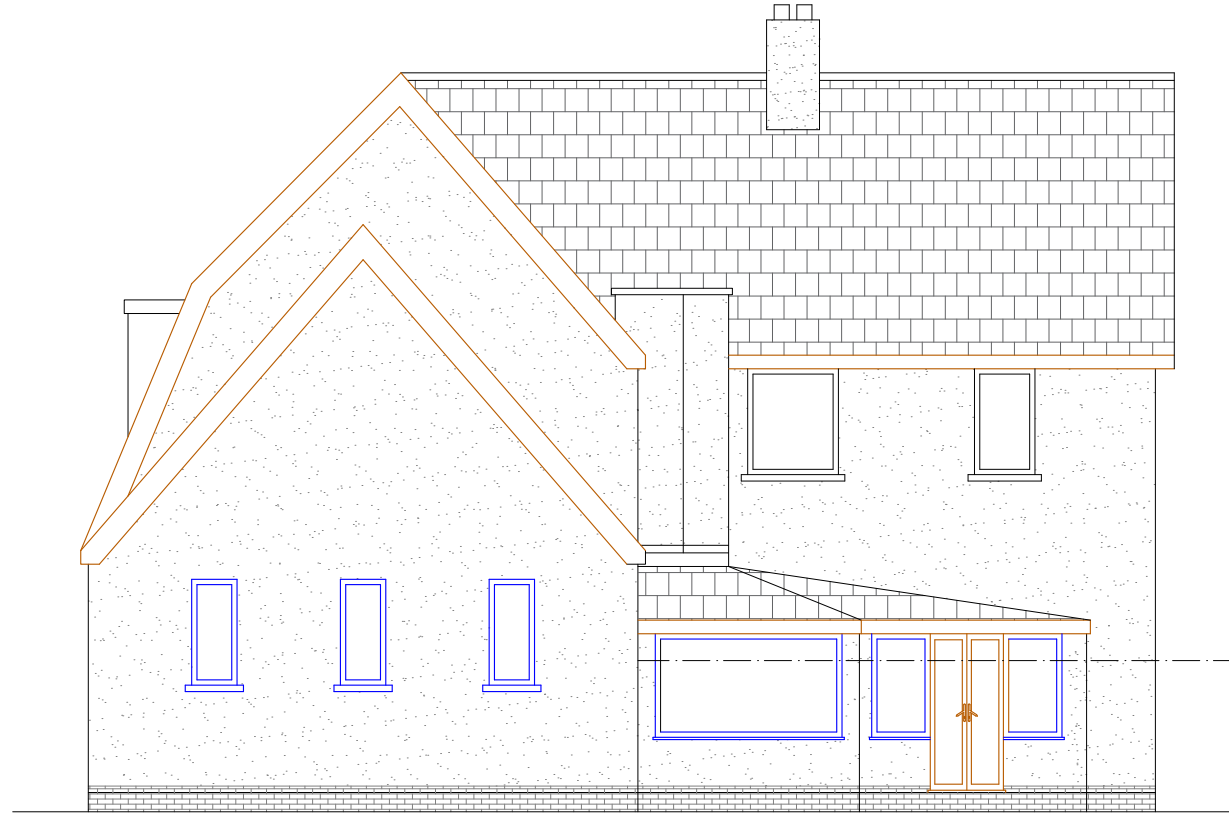

Side Elevation (facing car park)
As Proposed

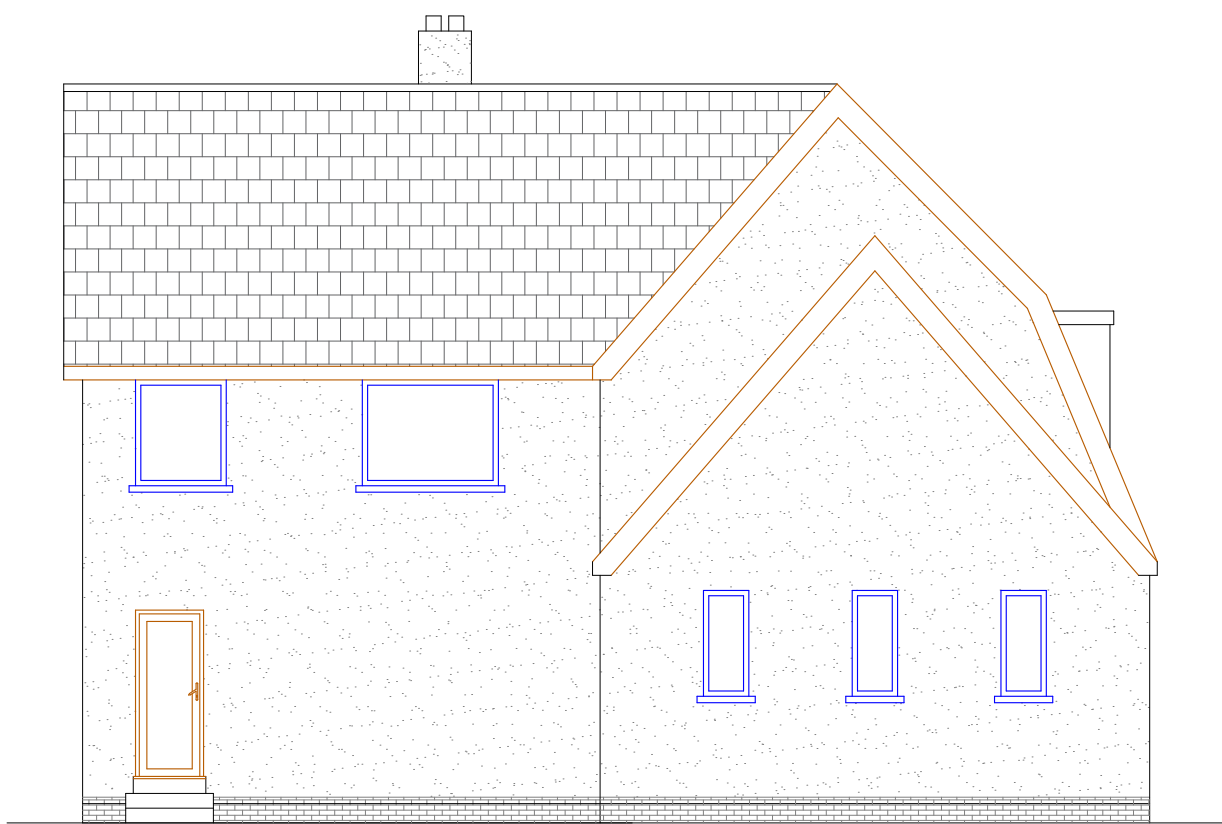

Side Elevation (facing Mossborough Drive)
As Proposed

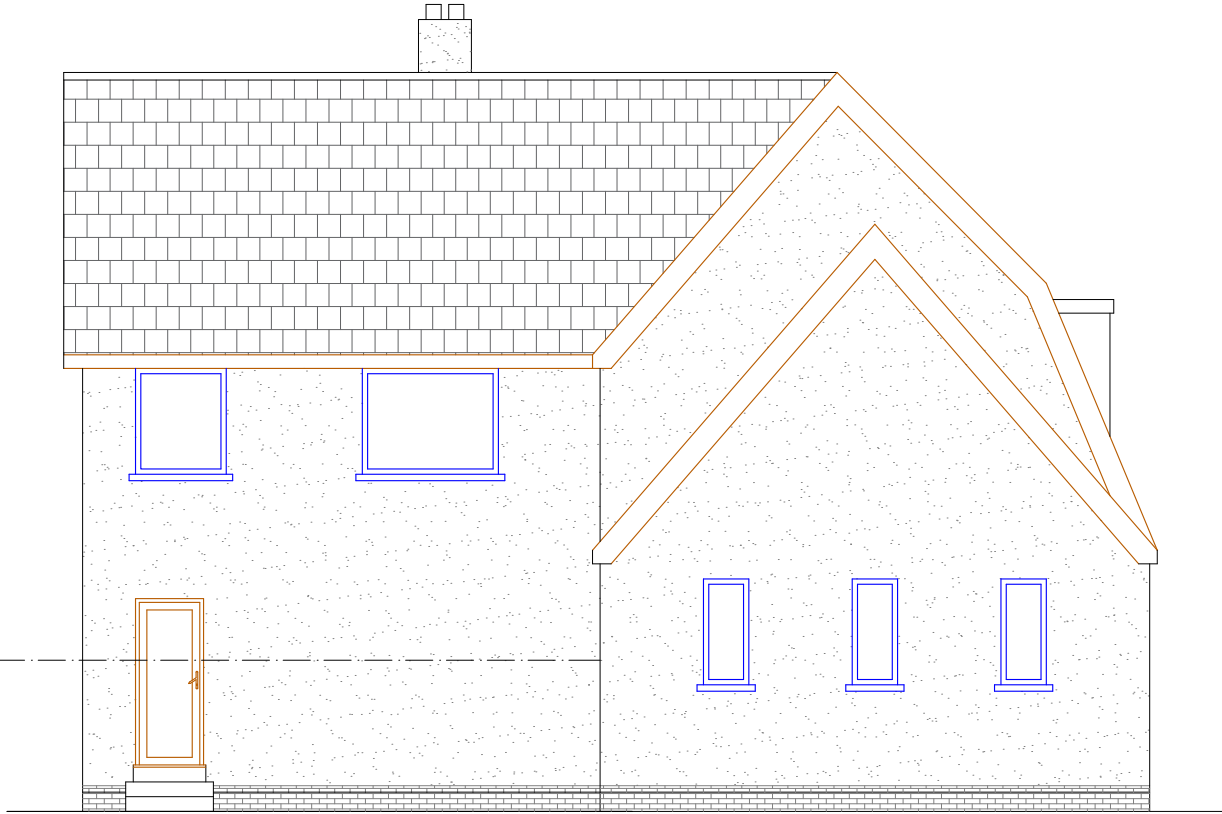

Side Elevation (facing Mossborough Drive)
As Proposed

0mm 2500mm 5000mm
SCALE BAR 1:50

0mm 5000mm 10000mm
SCALE BAR 1:100

Rev	Description	Date
-----	-------------	------


Project
CHANGE OF USE OF THE PREMISES FROM A MIXED SUIT
GENRIS USE (PUBLIC HOUSE & HOT FOOD TAKE-AWAY) TO
USE RETAIL CONVENIENCE (USE CLASS E), THE ERECTION
OF A 2M HIGH CLOSE BOARD FENCE AND THE
REINSTATEMENT OF CAR PARKING AT THE SITE.AT THE
FARMERS ARMS, MOORFIELD, KIRKBY. L33 1XD

Client
TISA PROPERTY LIMITED

Contract. No.	Drg. No.	Revision	Scale	1:50 & 1:100	@ A1
	4		By	MCC	Date
			Chkd		SEPT 2021

Drawing Title
**EXISTING AND PROPOSED
ELEVATIONS AND BOUNDARY FENCE
DETAIL**

MAT DESIGN LIMITED
**Town Planning & Building Control
Consultants**
17 BROOKSIDE AVE
ECCLESTON
ST. HELENS
WA10 4RN
Telephone:07850203448
E-mail:miketa@blueyonder.co.uk

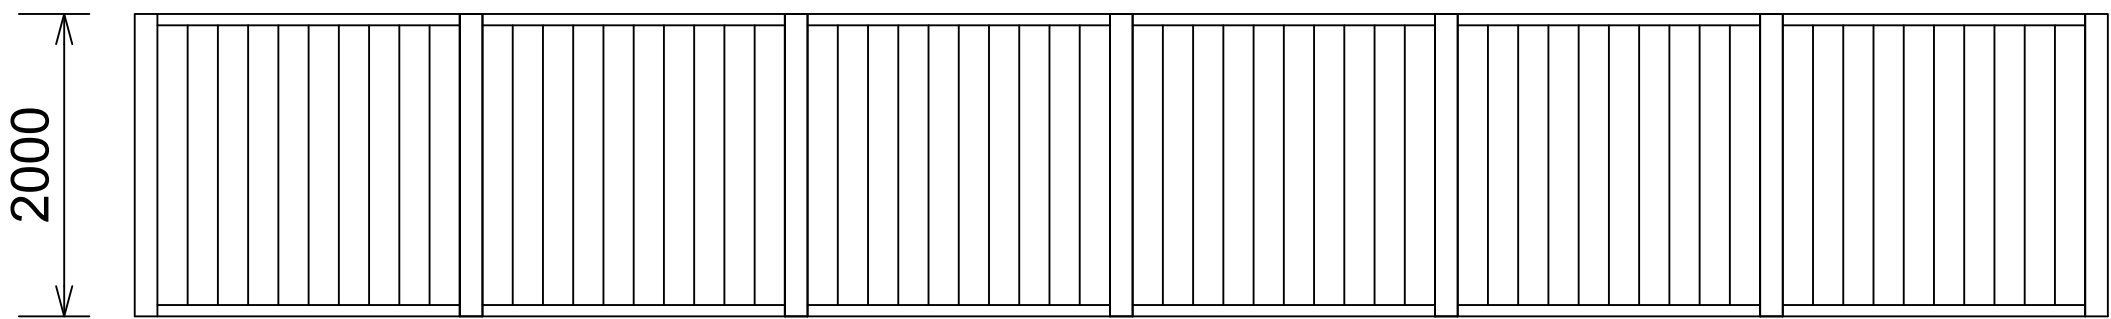

2m high close board fence details
to all site boundaries