



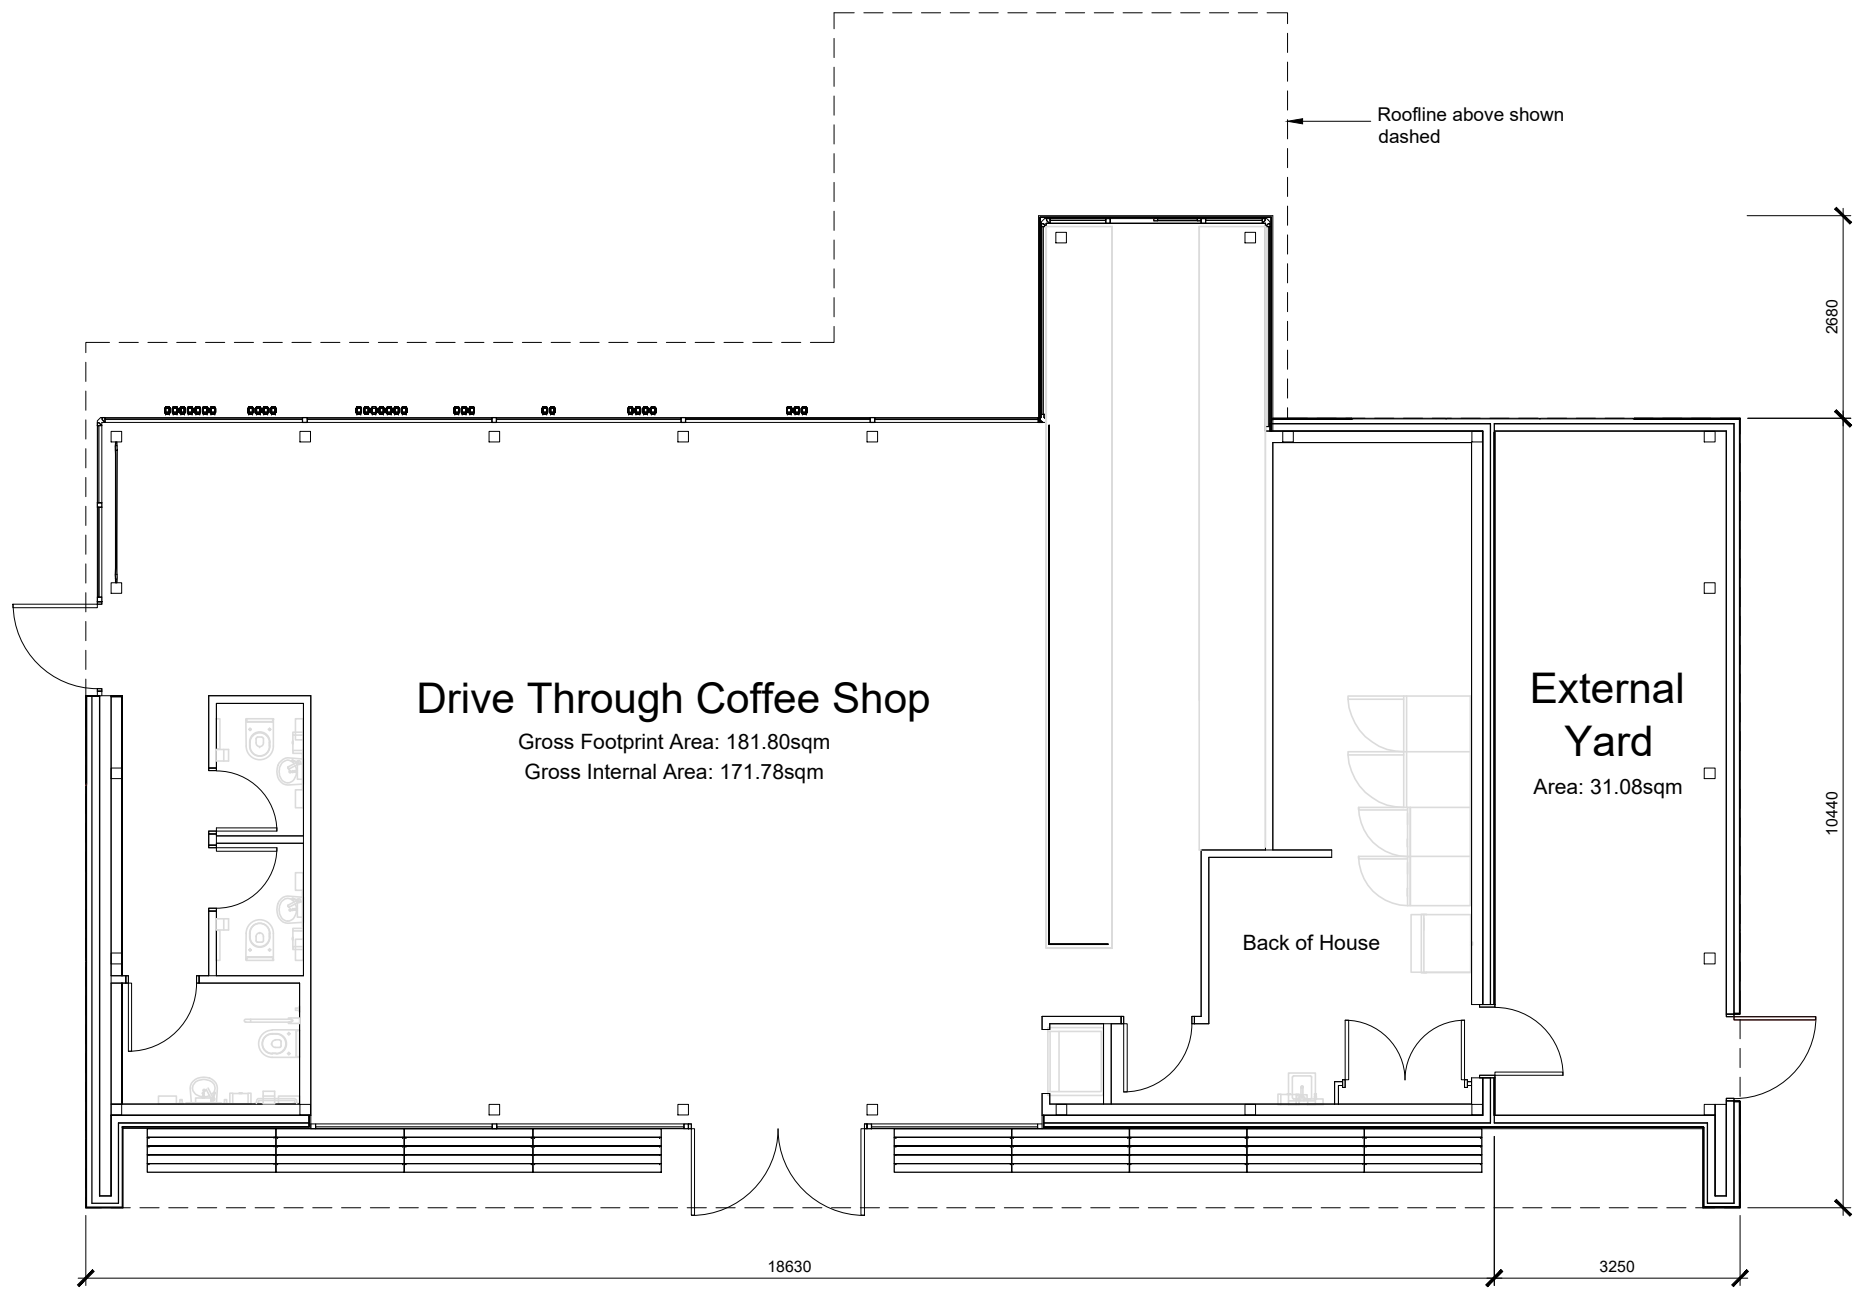


Building Plan

Scale 1:100

 

1:100 Scale Bar

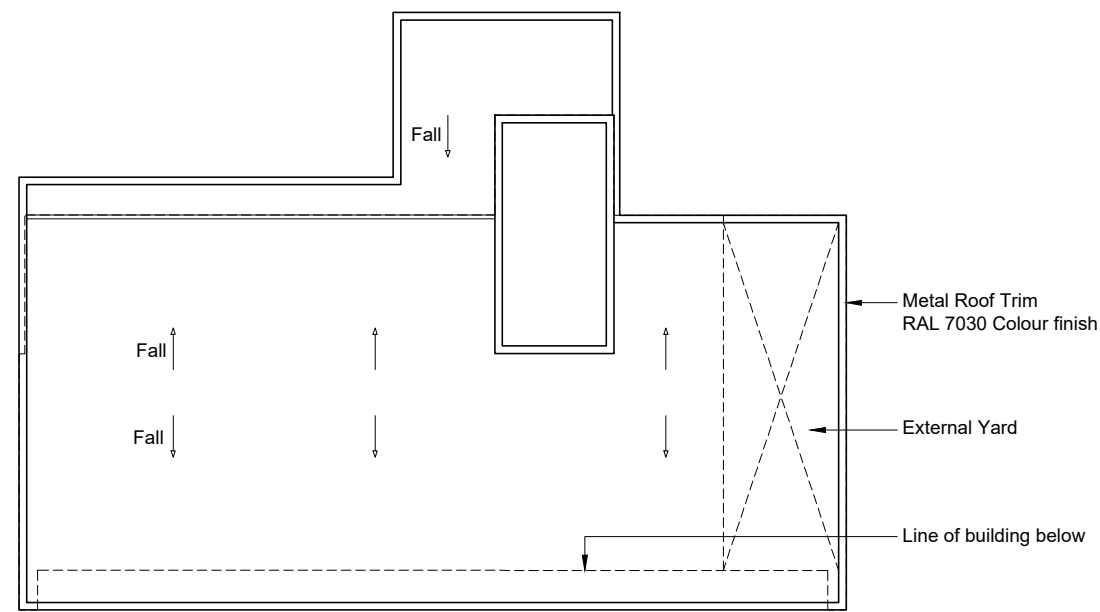

Roof Plan


Scale 1:200



1:200 Scale Bar


Key

- Facade Panels - Etermit Equitone, Linea LT60
- Facade Panels - Moco Pinus - Durline
- Glazing Frames - Umbra Grey RAL 7022
- Roof Trim and Yard Door - Stone Grey RAL 7030

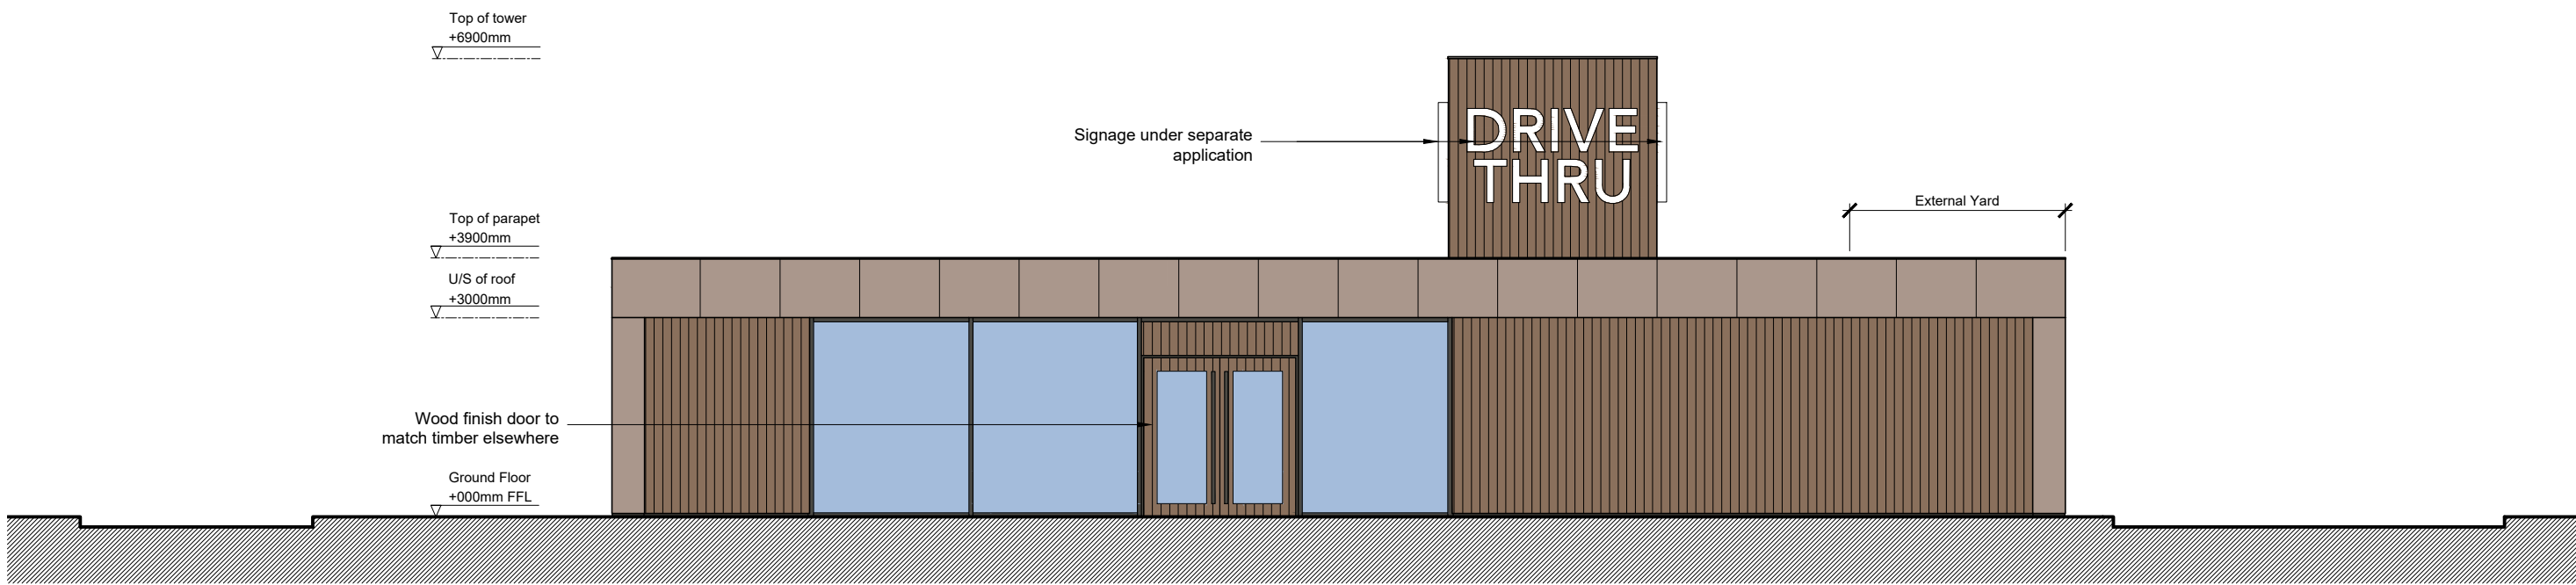


South East (Main Entrance) Elevation

Scale 1:100

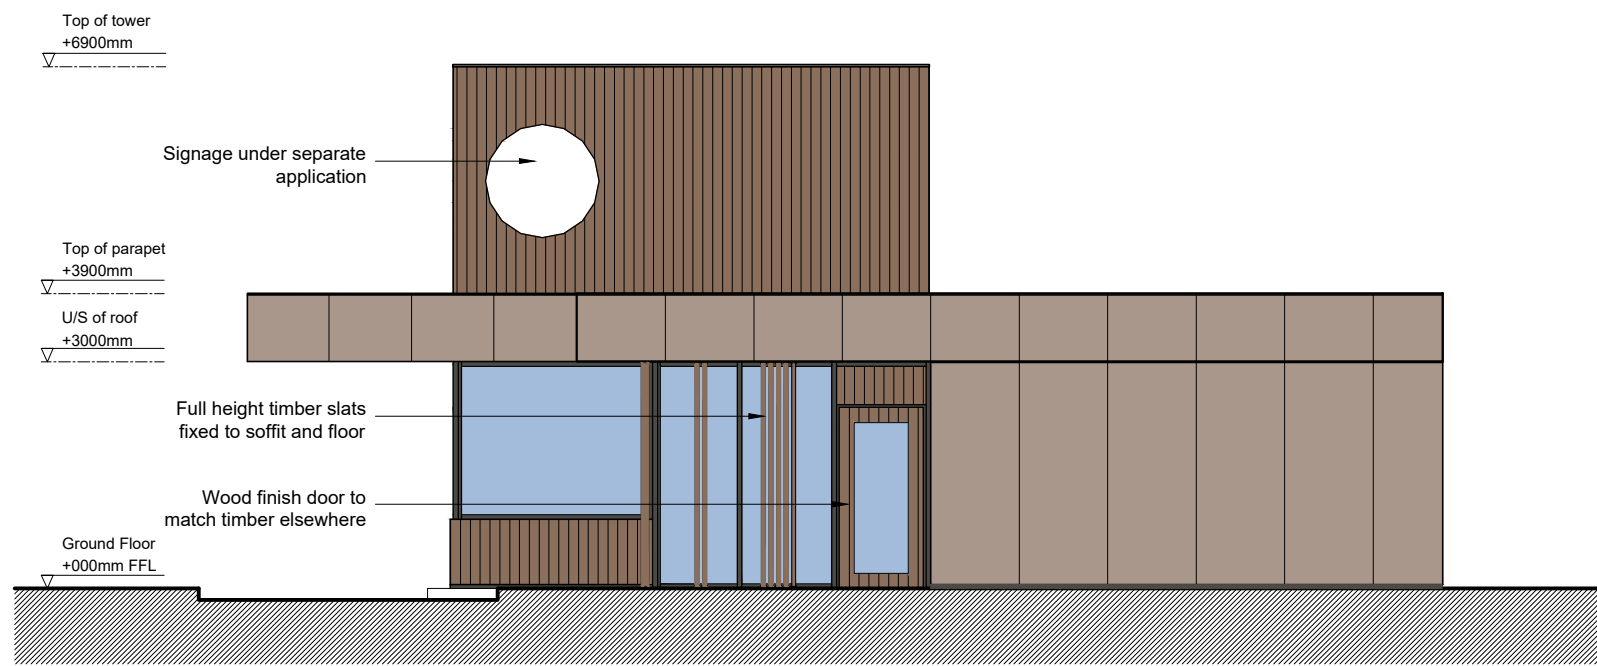

South West (Side Entrance) Elevation

Scale 1:100

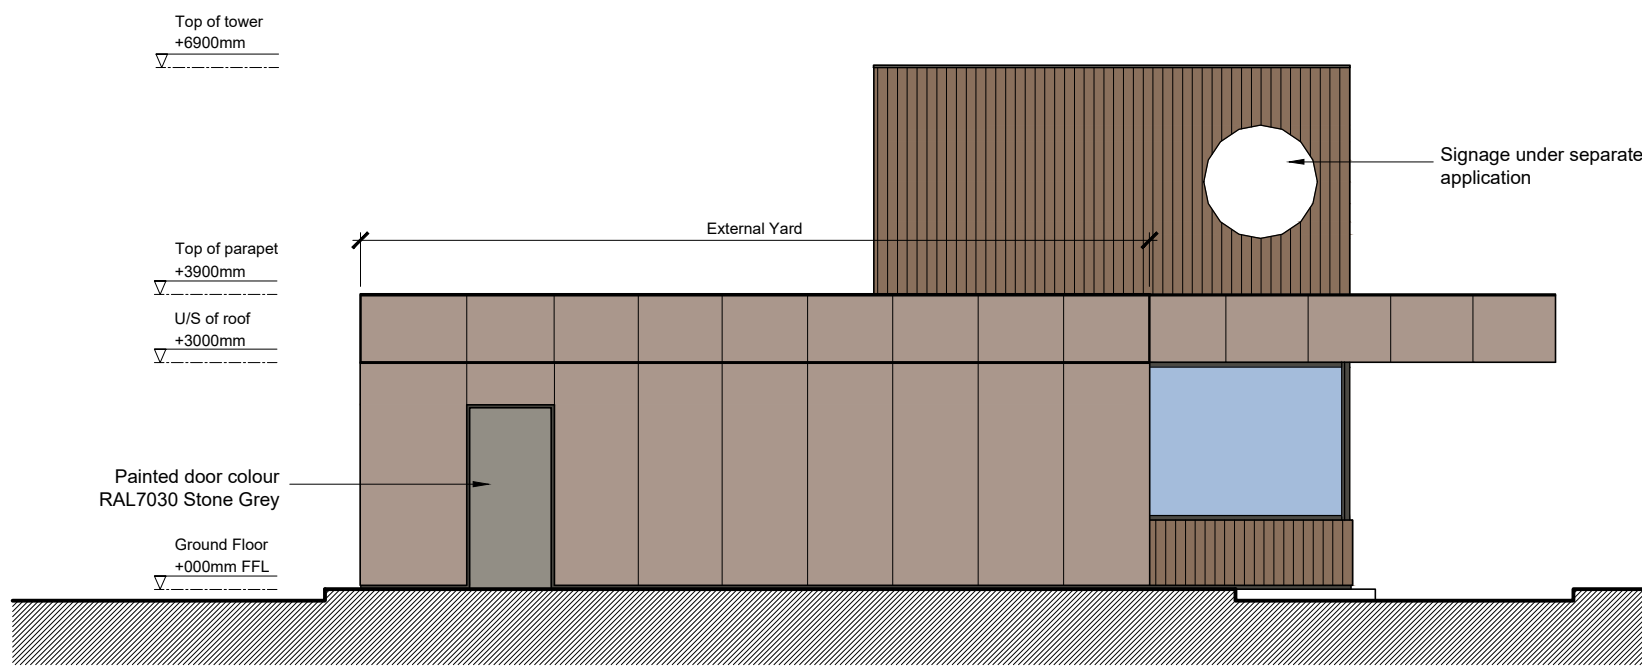

North East (Side) Elevation

Scale 1:100



North West (Rear / Order Point) Elevation

Scale 1:100

REVISIONS

CLIENT

PROJECT JUNCTION 4, M57
KNOWSLEY
L34 9HX

TITLE DRIVE THROUGH
COFFEE SHOP PLANS
& ELEVATIONS

DATE 22.11.21

SCALE 1:100 1:200 @ A1

JOB ID 1742

DWG 7