



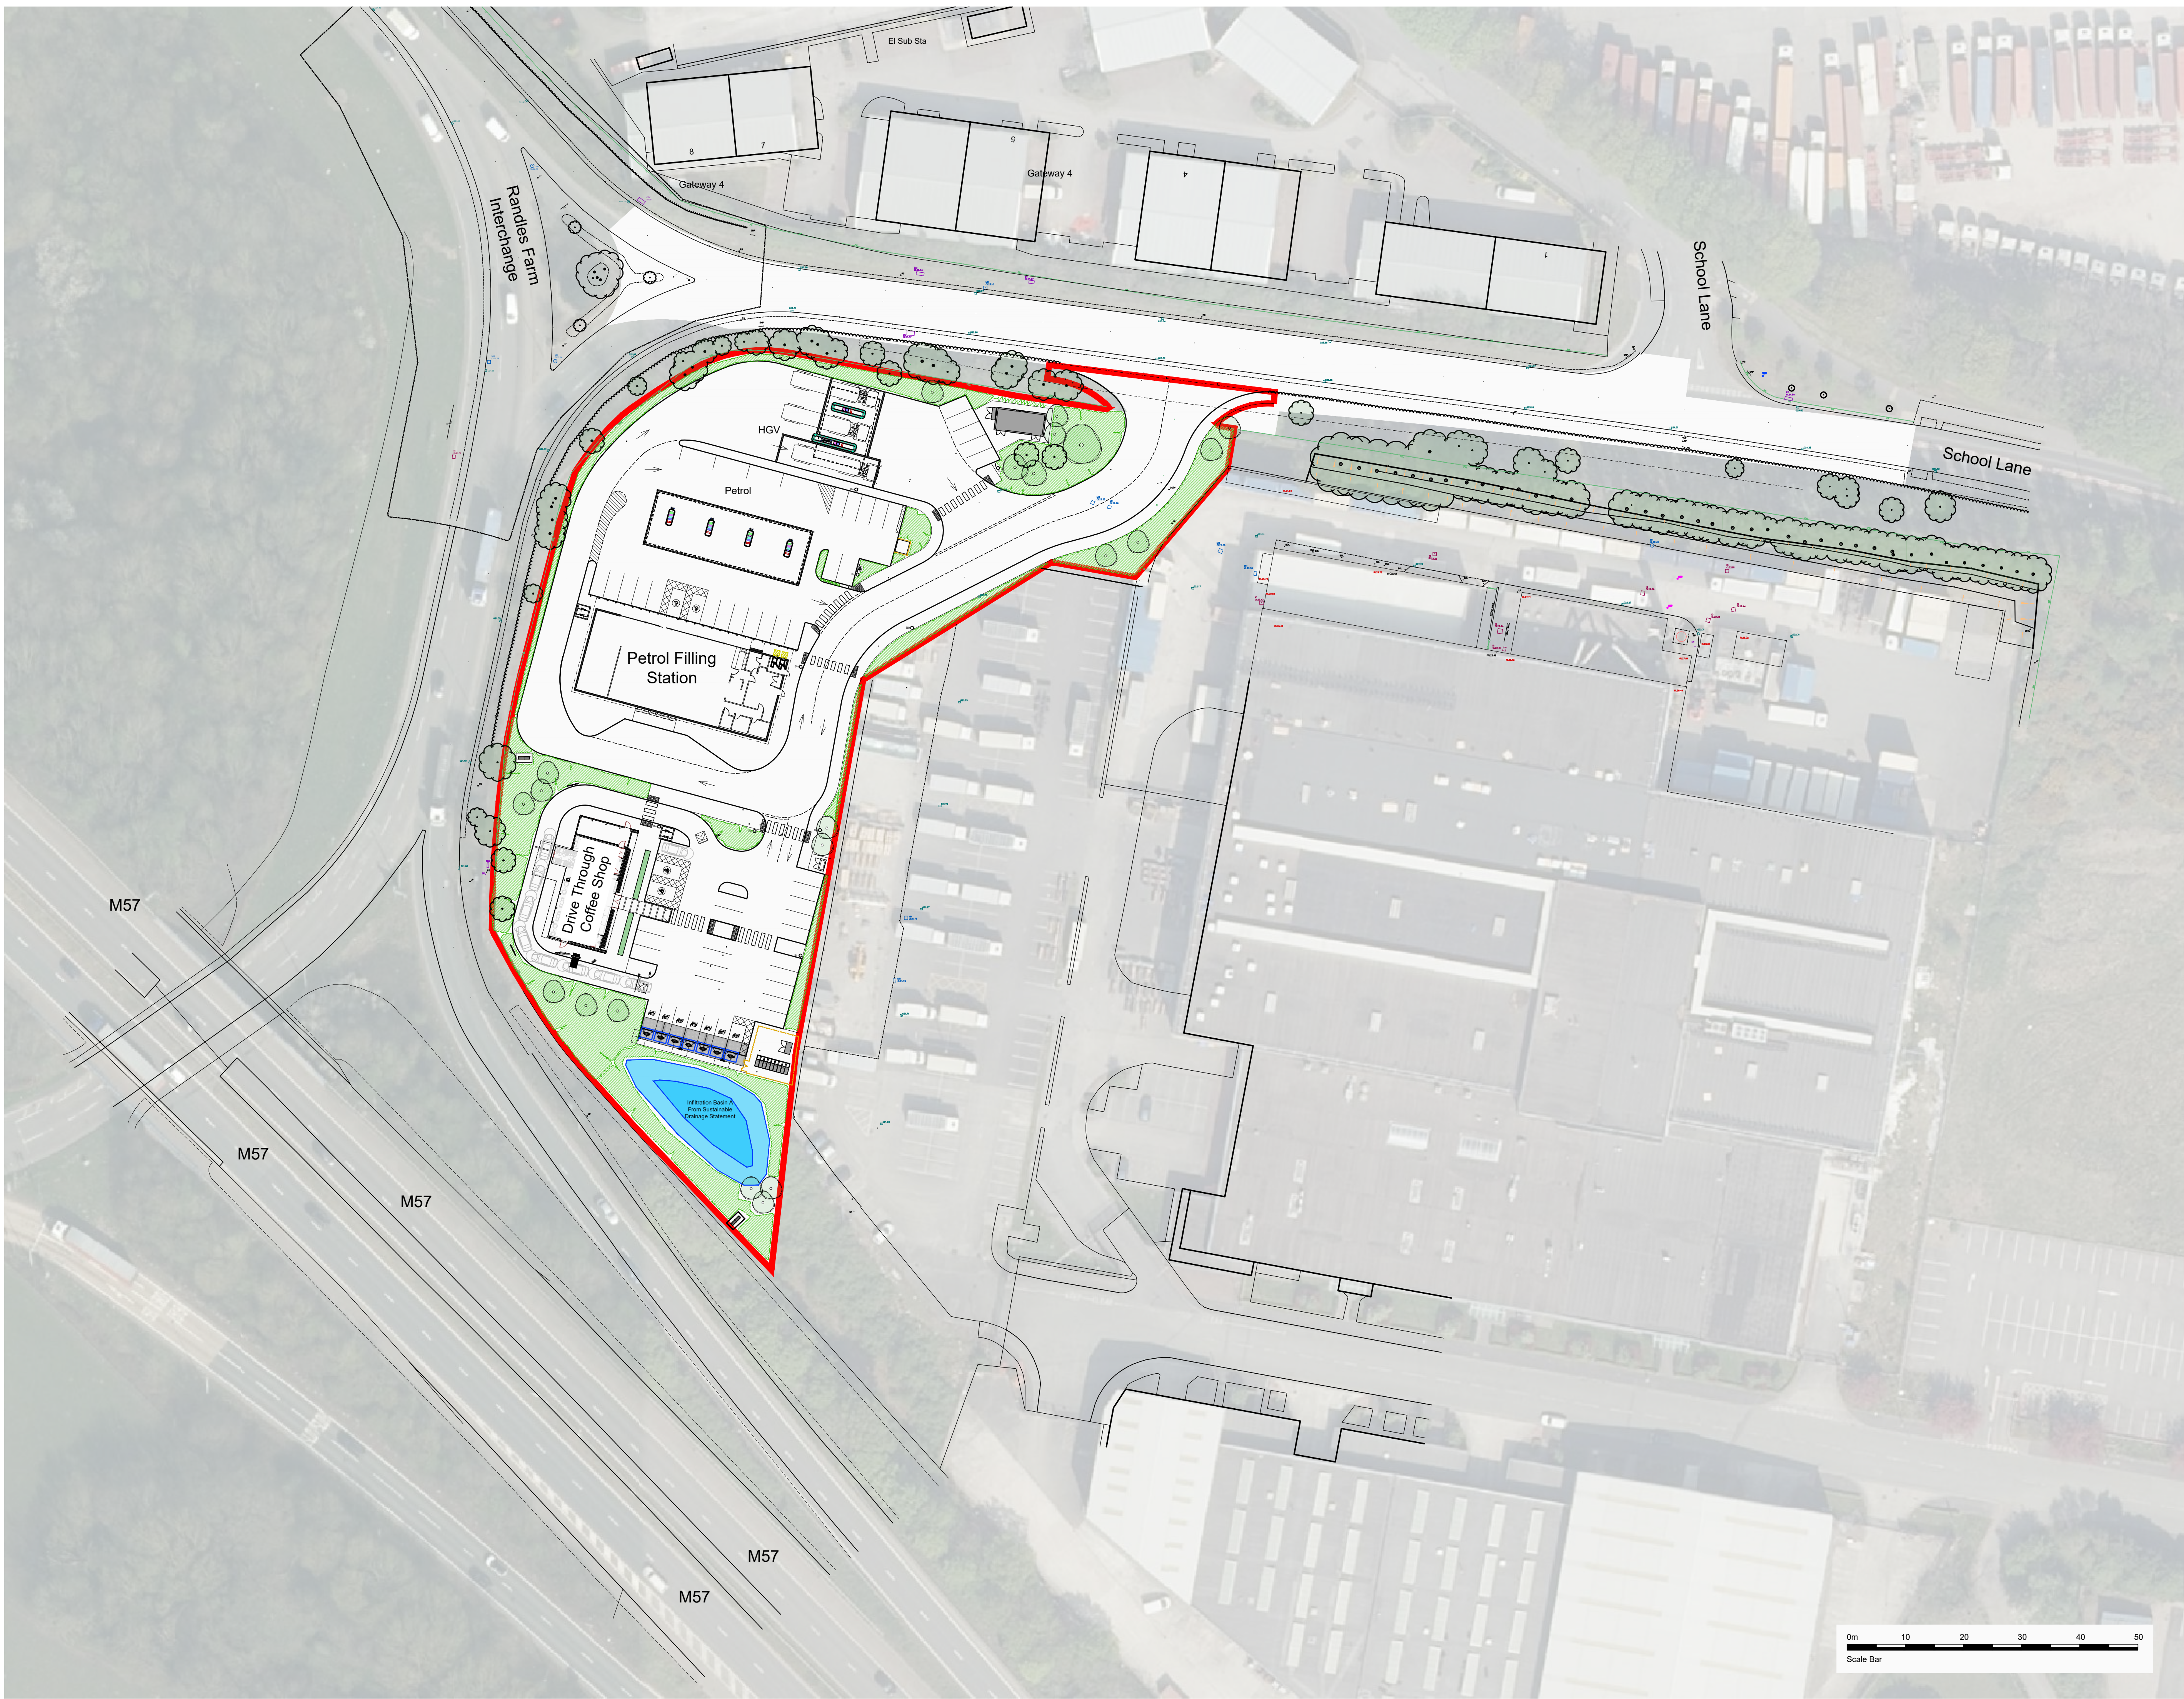

THIS DOCUMENT AND ALL INFORMATION CONTAINED HEREIN IS CONFIDENTIAL AND THE INTELLECTUAL PROPERTY OF ADS DESIGN. IT IS DISCLOSED IN CONFIDENCE ON TERMS THAT IT WILL NOT BE DISCLOSED TO ANY THIRD PARTY, USED, SOLD, LOANED, LICENSED OR REPRODUCED IN WHOLE OR IN PART IN ANY MANNER OR FORM FOR MANUFACTURING, TENDERING OR FOR ANY OTHER PURPOSE WITHOUT THE WRITTEN PERMISSION OF ADS DESIGN. © ADS DESIGN

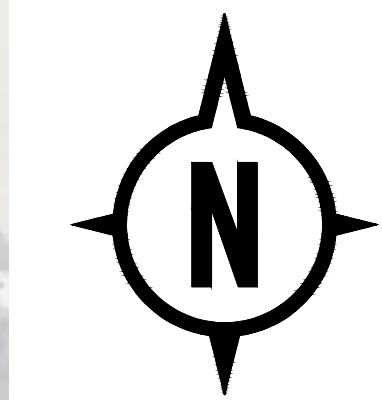

SCHEME SUBJECT TO TRACKING ANALYSIS

E	15.02.22	DELIVERY BAY REVISED
D	10.02.22	DELIVERY BAY ADDED. ADDITIONAL FORECOURT PARKING
C	02.02.22	SITE PLAN UPDATED FOLLOWING HIGHWAYS COMMENTS
B	08.12.21	SUBSTATION RESIZED
A	02.12.21	SUBSTATION REPOSITIONED TO SITE ENTRANCE TO SUIT DVD REQUIREMENTS

REVISIONS

CLIENT

PROJECT JUNCTION 4, M57
KNOWSLEY
L34 9HX

TITLE PLANNING
OVERALL SITE

DATE 21.11.21

SCALE 1:500 @ A1

JOB ID 1742

DWG 14e

