




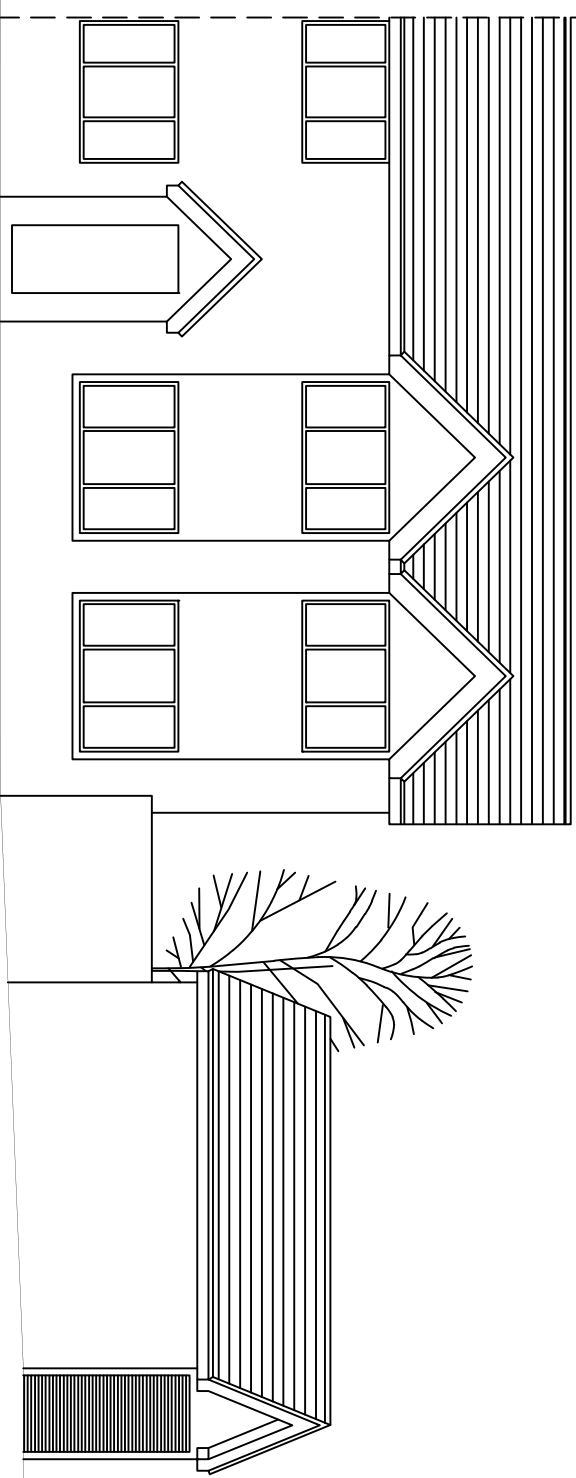


Existing Front Elevation

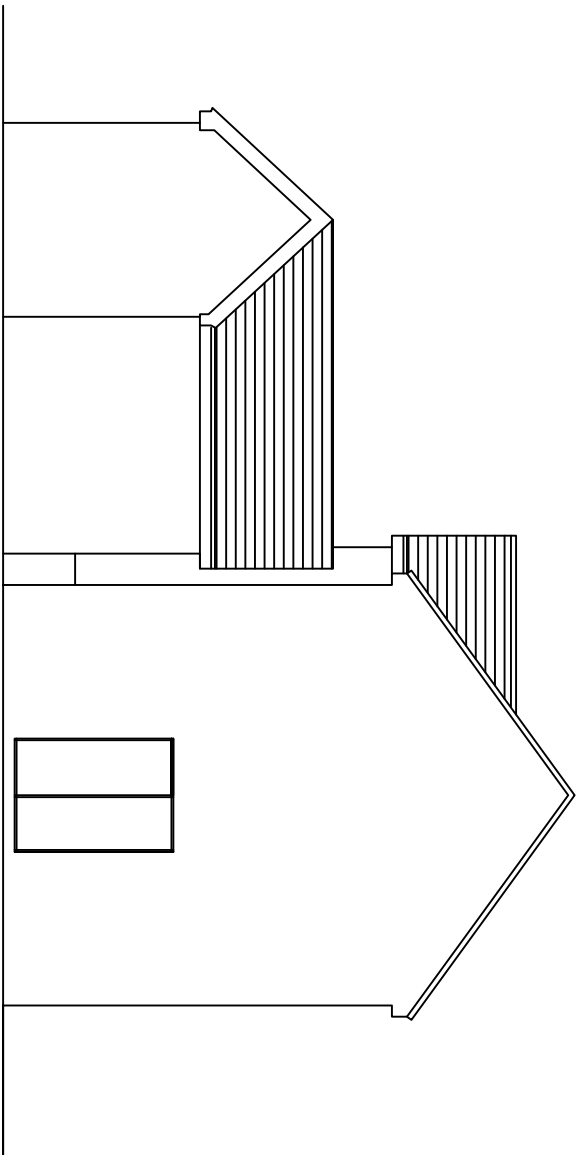


Existing Side Elevation

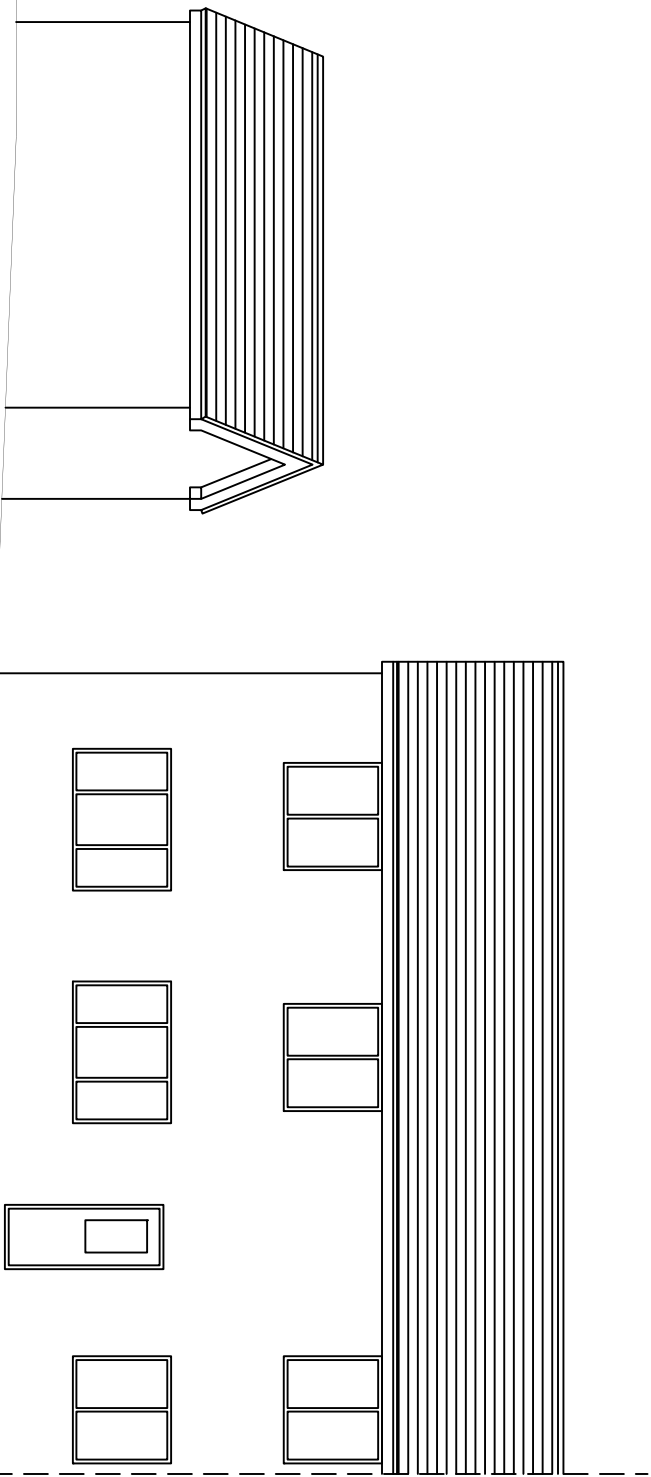



Existing Rear Elevation

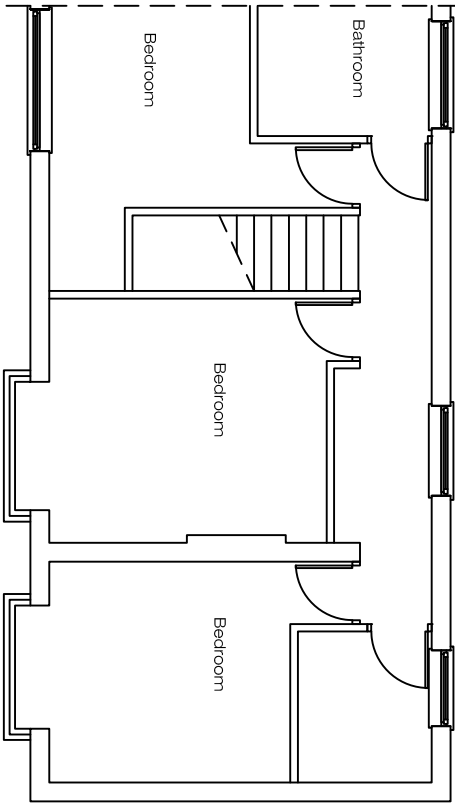

Existing First Floor Plan

 

Existing Site & Ground Floor Plan

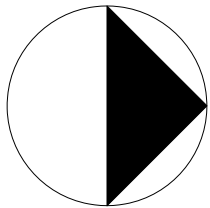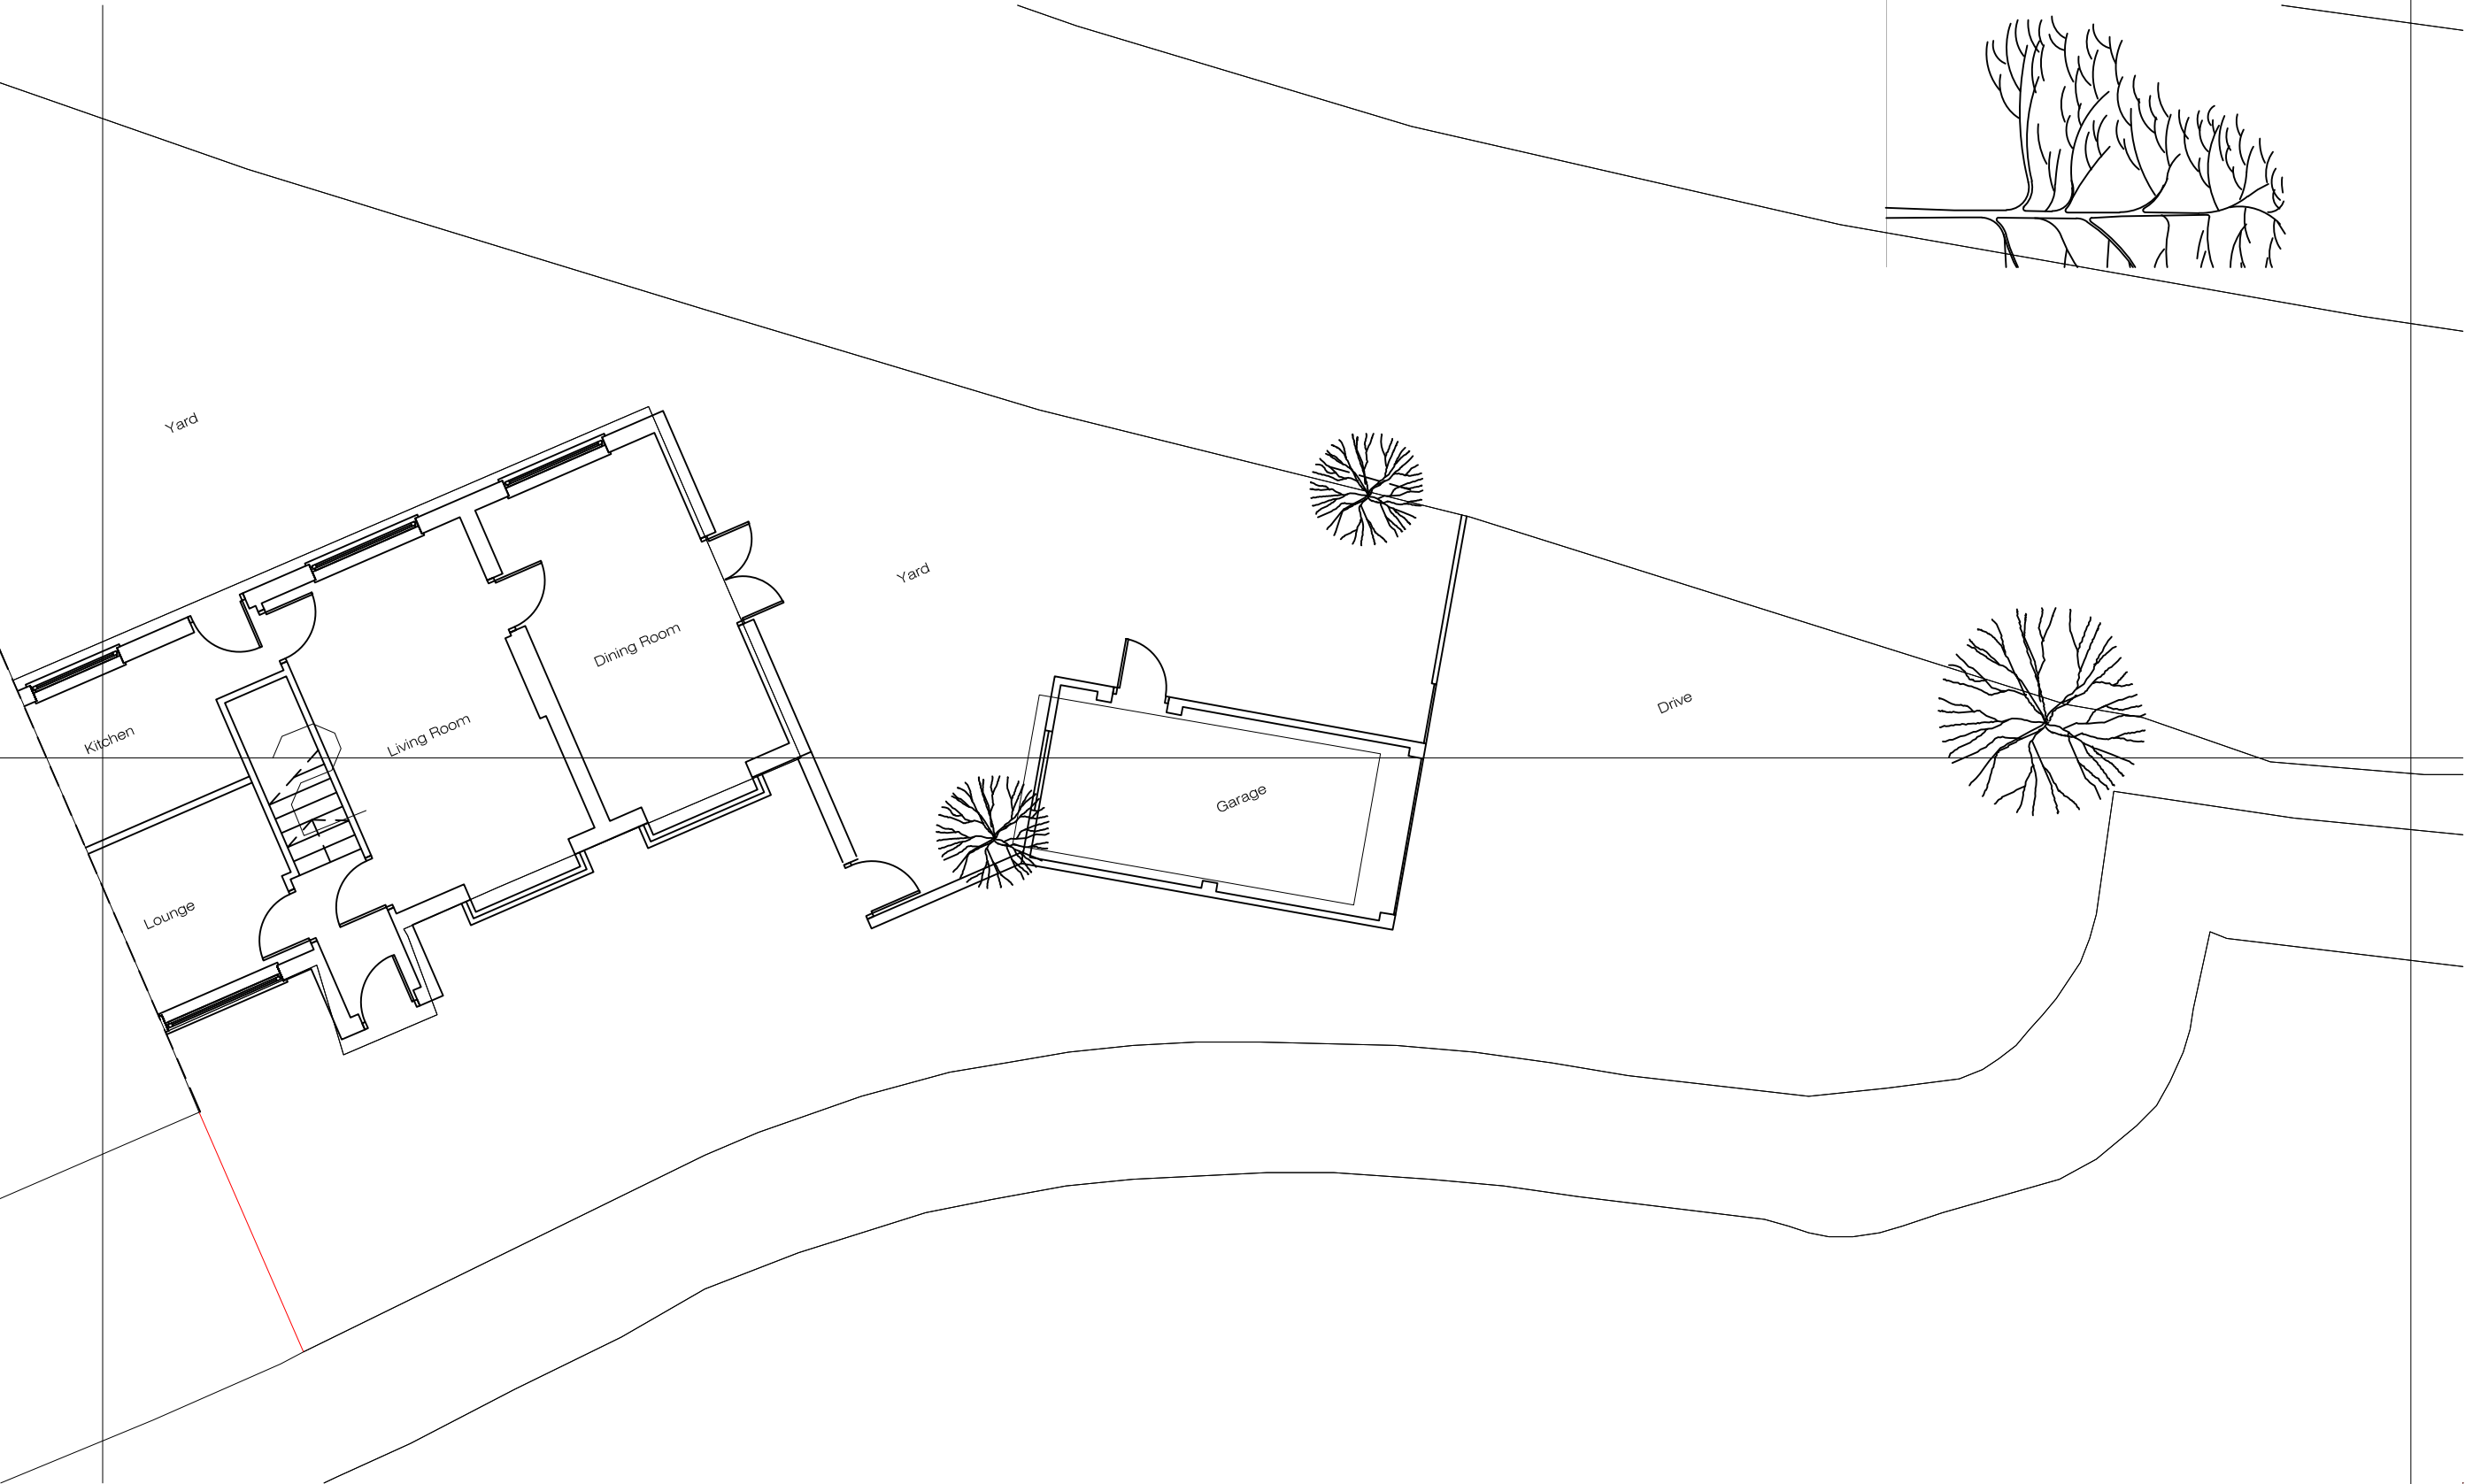

PROJECT NAME
**Garden Room
2 Wantage View
L36 4QP**

OWNER
MMA Design & PM Ltd

PROJECT NO.	92112	DATE
DRAWN BY	MM	April 2021
CHECKED BY		
APPROVED BY		

SHEET TITLE
**Existing site & floor plans
& elevations**

DWG NO: **A (000)02**

SCALE: **1:100 @ A2** REV: **-**