




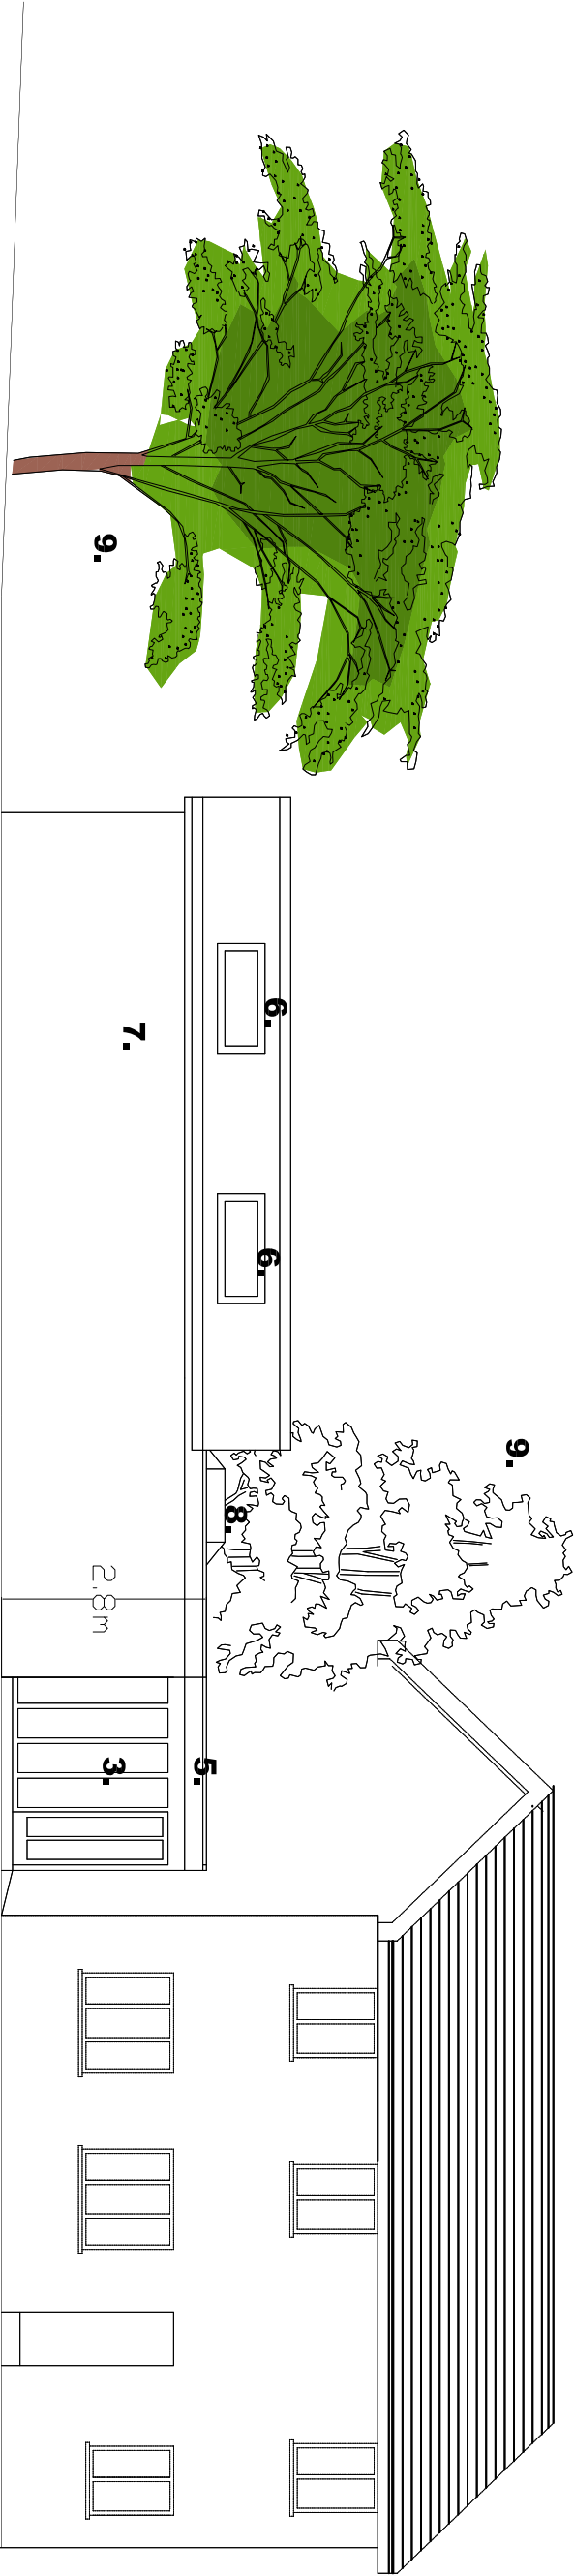

Proposed Rear Elevation

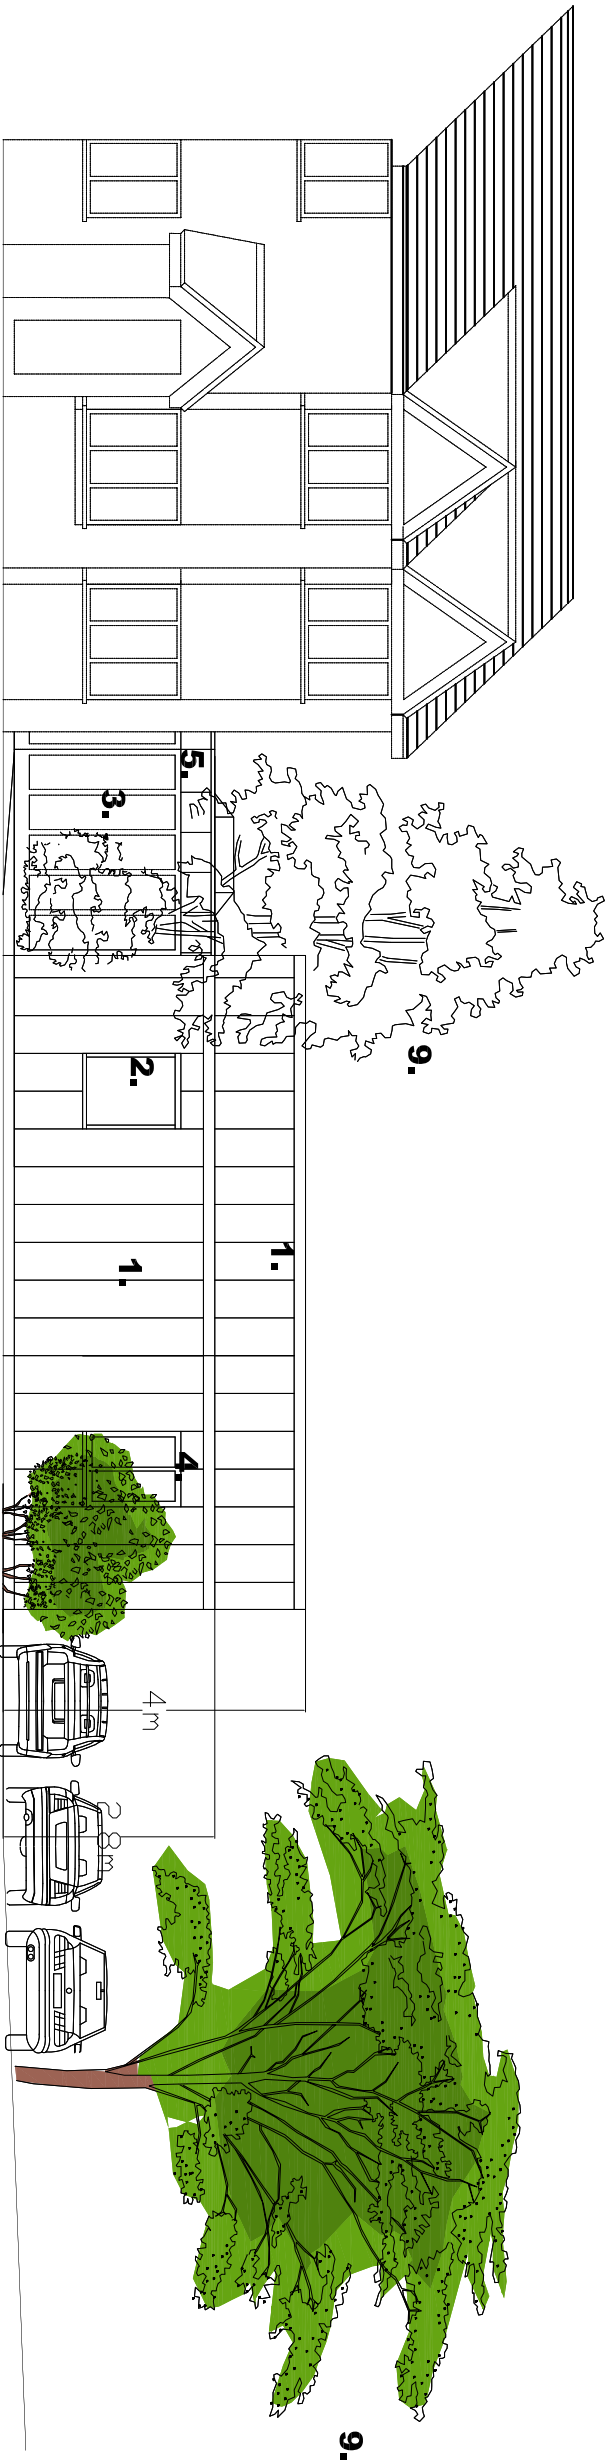

Proposed Front Elevation

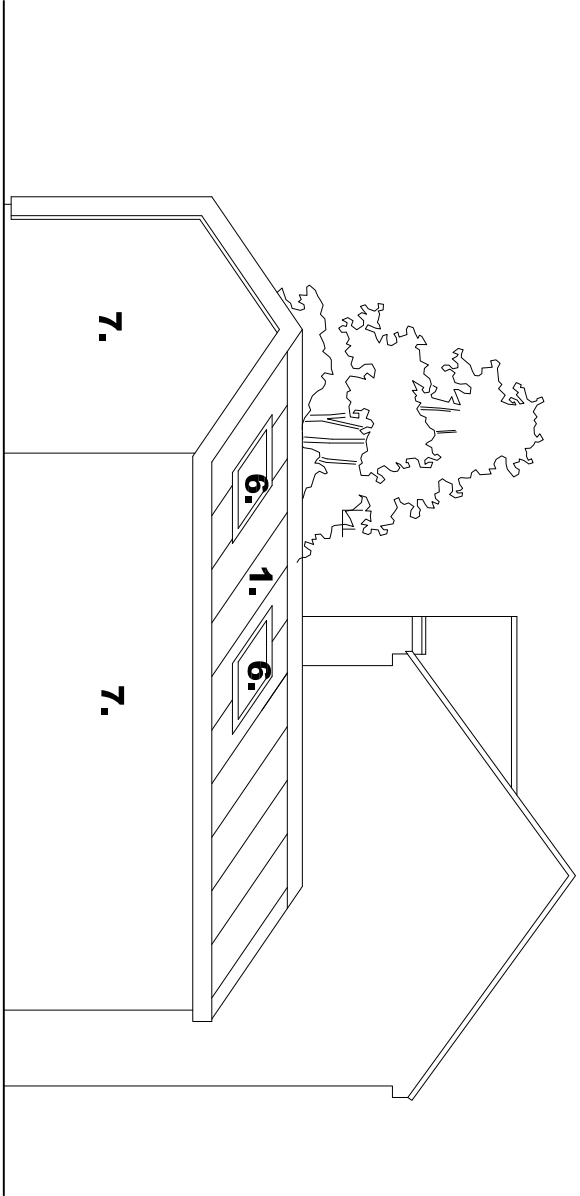

Proposed Side Elevation

1. VM Zinc Standing seam roof & wall cladding
Pigmento Brown
2. Aluminium framed oriel window pigmento brown
3. Hardwood framed double glazed screen
4. Aluminium framed doubled glazed window
5. VM zinc flashings Pigmento brown to single ply roof
6. Aluminium lay in rooflights; frame colour to match cladding
7. Facing brick to match existing dwelling
8. Proprietry aluminium lantern rooflight to link
9. Trees to be retained

PROJECT NAME
Garden Room
2 Wantage View
L36 4QP

OWNER
MMA Design & PM Ltd

PROJECT NO. 92112 DATE April 2021
DRAWN BY MM
CHECKED BY
APPROVED BY

SHEET TITLE

Proposed Elevations

DWG NO: **A (000)04**

SCALE: **1: 100 @ A2** REV: **D**