




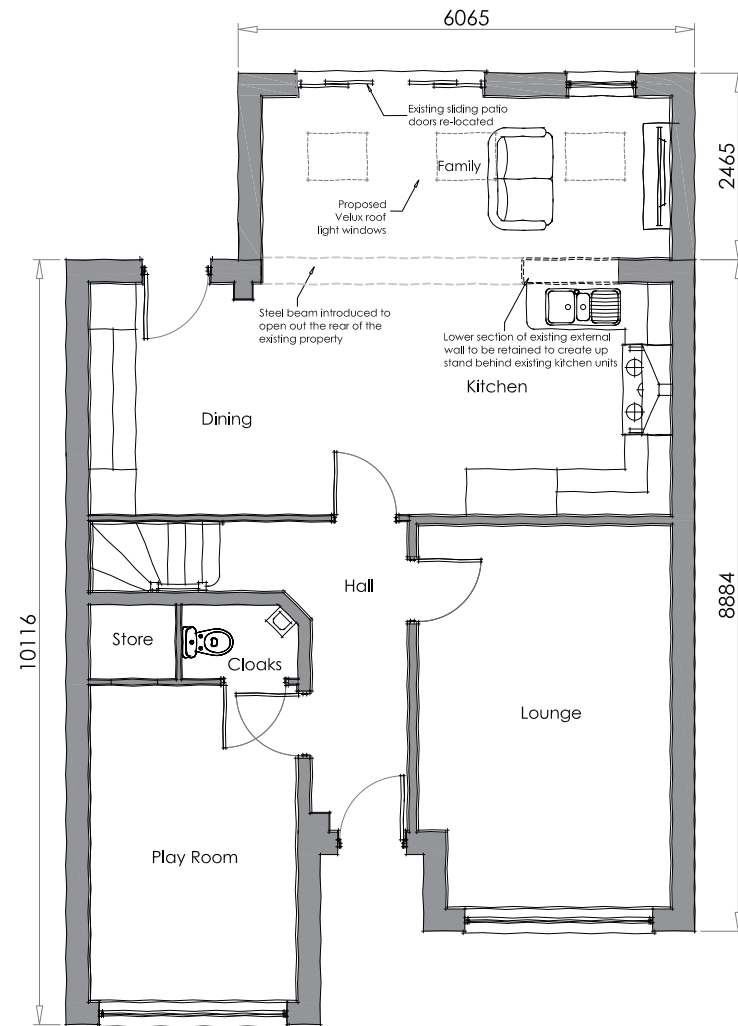


PROPOSED GROUND FLOOR PLAN
(SCALE 1:100)

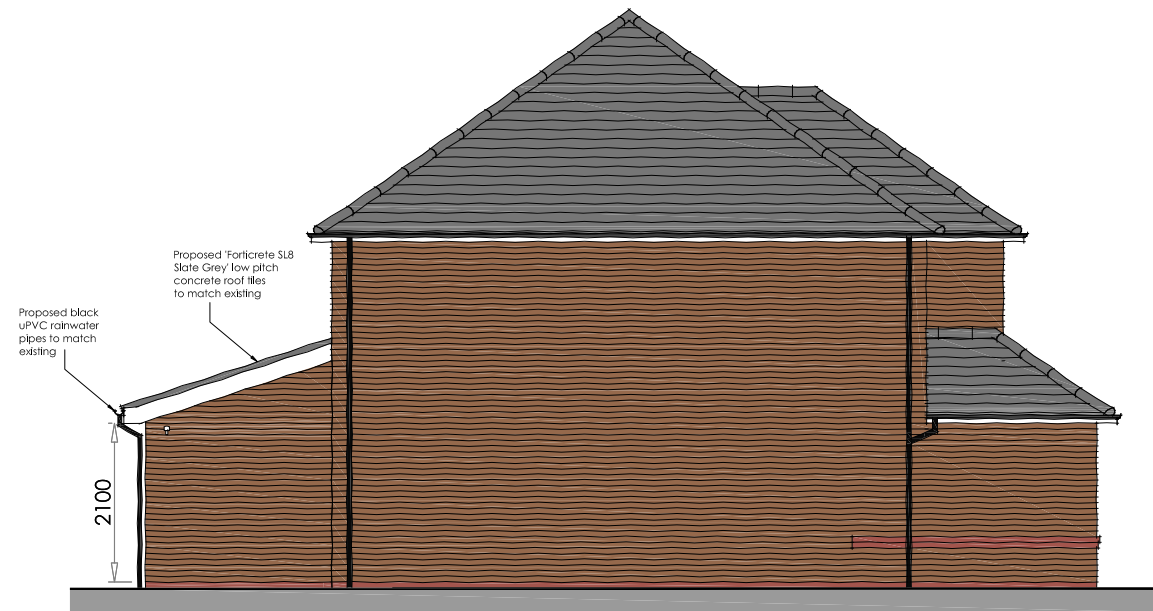


PROPOSED SIDE ELEVATION
(SCALE 1:100)

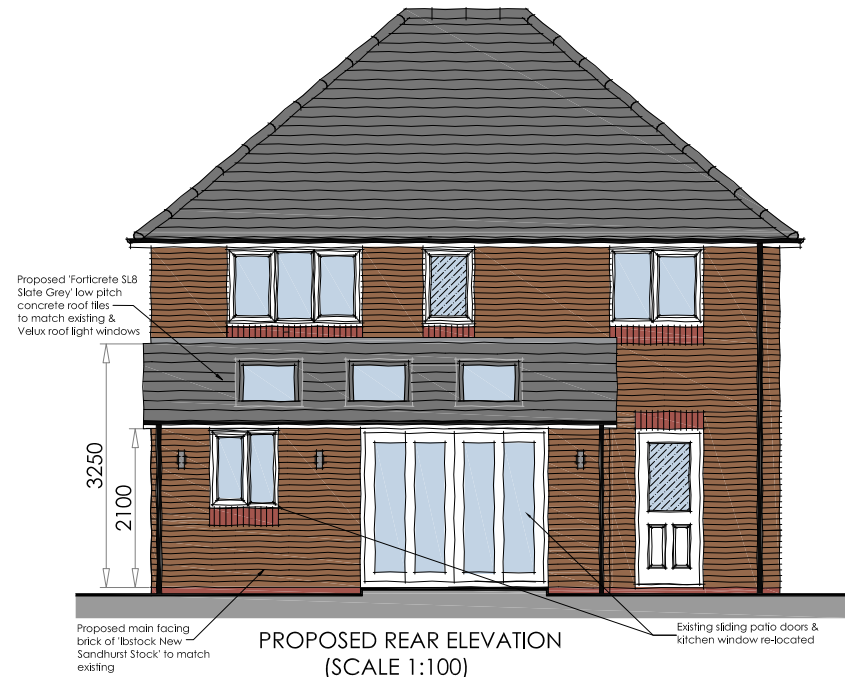

PROPOSED REAR ELEVATION
(SCALE 1:100)

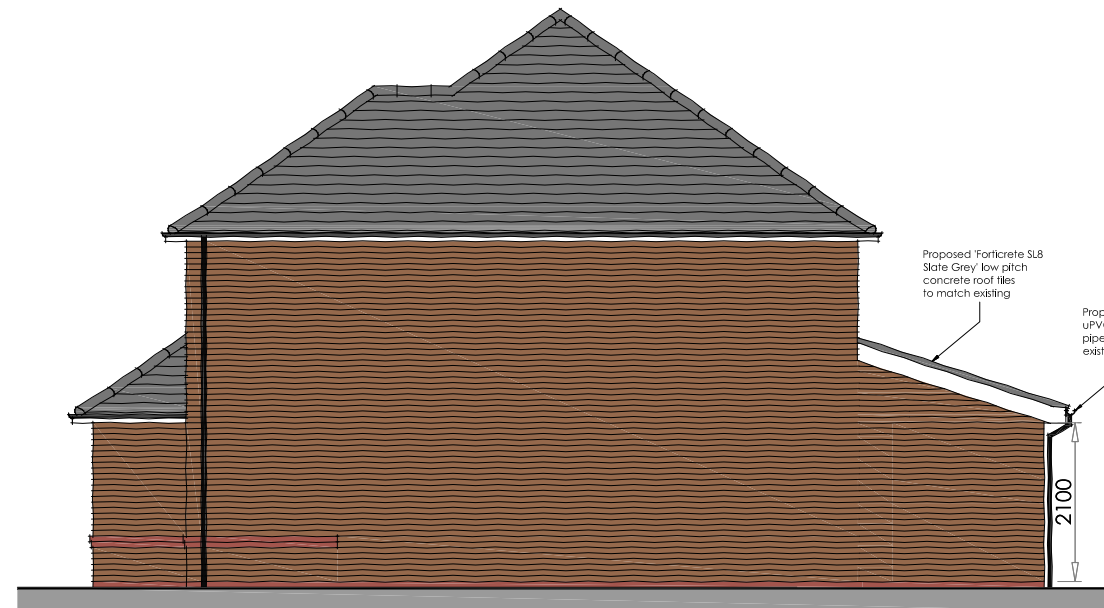


PROPOSED SIDE ELEVATION
(SCALE 1:100)

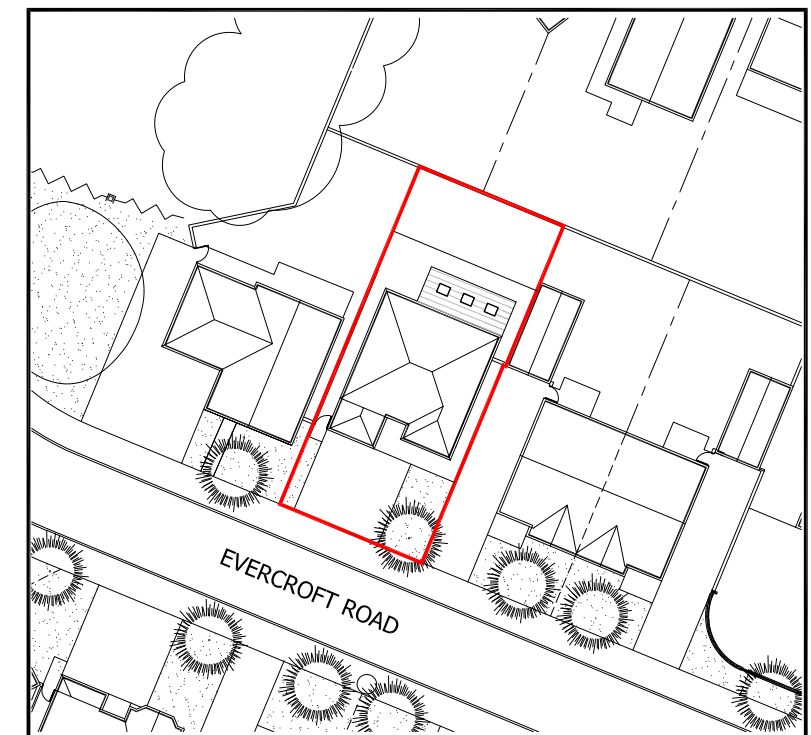


Proposed Site Plan (Scale 1:500)

1:500

 

1:100

 

PLANNING ISSUE						
Project Description		Scale	Paper Size	Date	Drawn	Revision
Proposed Single Storey Rear Extension		1:100 & 1:500	A3	Feb 2022	AD	-
Site Address		Drawing No.				
6 Evercroft Road		ER6/PD/03				
Knowsley		Note All dimensions/levels are to be checked on site and any discrepancies to be referred back to Architect prior to proceeding. All specifications, materials and workmanship to be in accordance with current Building Regulations. All component sizes and references are to be checked prior to materials order. The position of existing drain runs are to be checked and confirmed on site prior to proceeding with the works. All relevant boundary positions are to be dimensionally checked prior to proceeding with the works.				
L14 7AF						
Drawing Title		This drawing is the copyright © and shall not be altered, copied, photographed or reproduced in any way without the consent of the Architect.				
Proposed Floor Plan & Elevations						