



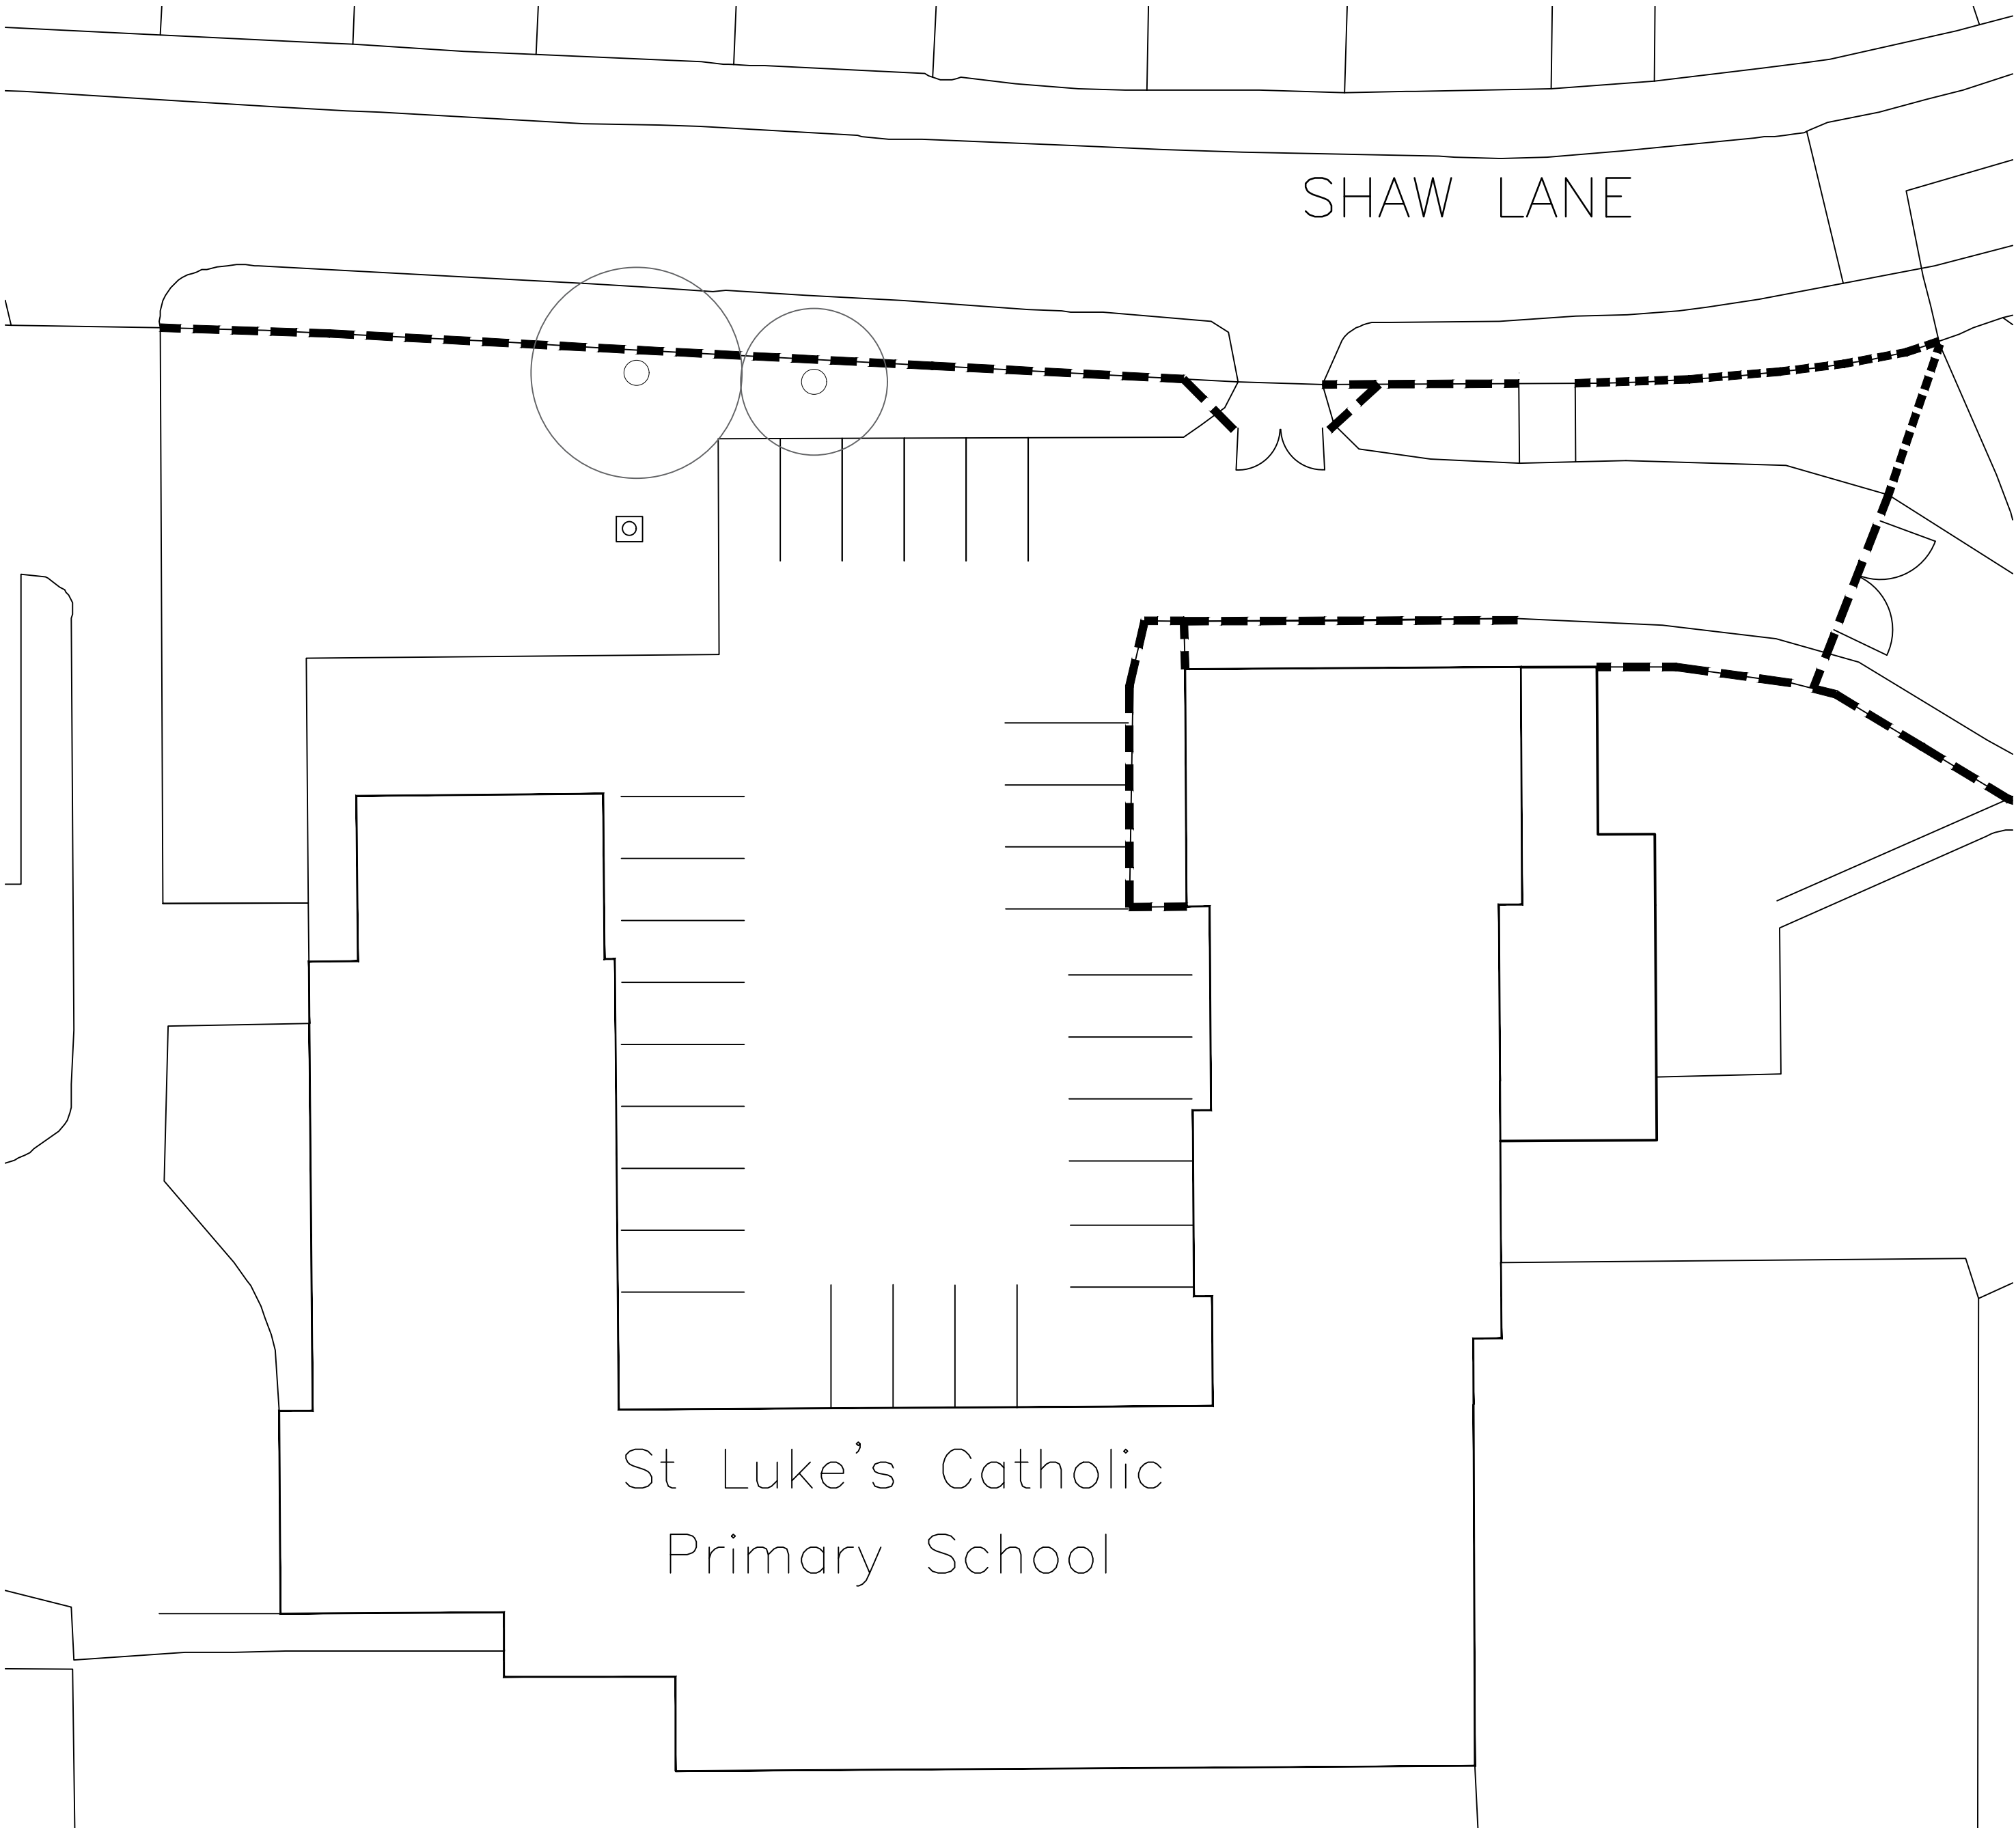

EXISTING SITE PLAN SCALE 1:200 @ A2

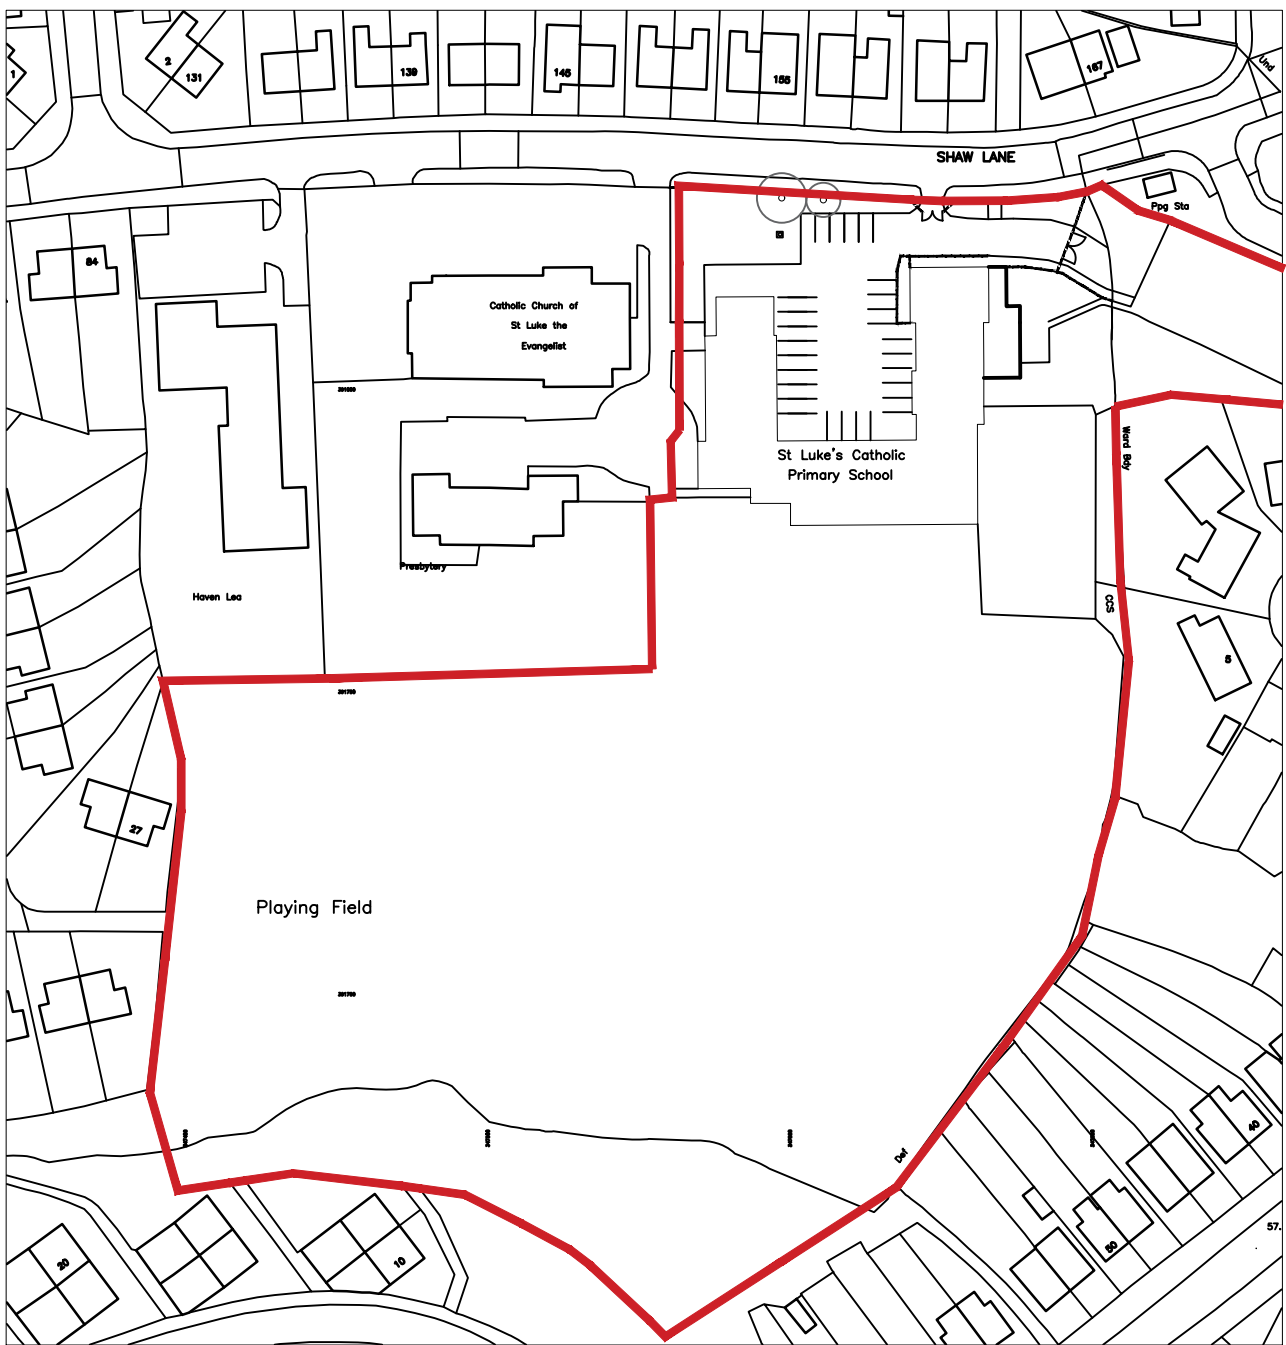

SITE LOCATION PLAN SCALE 1:1250 @ A2

DRAWING KEY

- SITE BOUNDARY
- EXISTING FENCELINE
- EXISTING GATES

Rev	Amendments	Date

PLANNING

 PROPERTY AND CONSTRUCTION CONSULTANTS Claire Court Oriol Road Bootle Liverpool L20 7AD  RIBA Chartered Practice  Tel No: (0151) 944 2030 Fax No: (0151) 944 1625 E-mail: cs@cunliffes.com	Client Tuneside Ltd	Drawing Title Existing Site Plan		
		Drawn	Date	Checked
	Project Title St Lukes CPS, Whiston Safeguarding Works	JF	Jun 24	JH
		SCALE	Various @ A2	
		DWG No.	7417_P01	