

RETROFIT 2.4M HIGH PEDESTRIAN GATE INTO EXISTING FENCING.

INSTALL NEW TARMACADAM RAMP 1.8M WIDE WITH HANDRAILS. RAMP TO HAVE 1.2m LANDINGS

INSTALL DOUBLE AUTOMATED PALADIN GATES AND SINGLE PEDESTRIAN GATE 2.4M HIGH.

1no. PANEL OF EXISTING LOW FENCING TO BE REMOVED.

INSTALL GATE INTO EXISTING LOW LEVEL FENCING.


PEDESTRIAN MARKINGS TO BE PAINTED TO FOOTPATH.

INSTALL NEW 1.2M HIGH PALADIN FENCING TO FORM A SECURE 1.8M WIDE FOOTPATH TO MAIN SCHOOL ENTRANCE

35.2 sq m

SHAW LANE

St Luke's Catholic Primary School

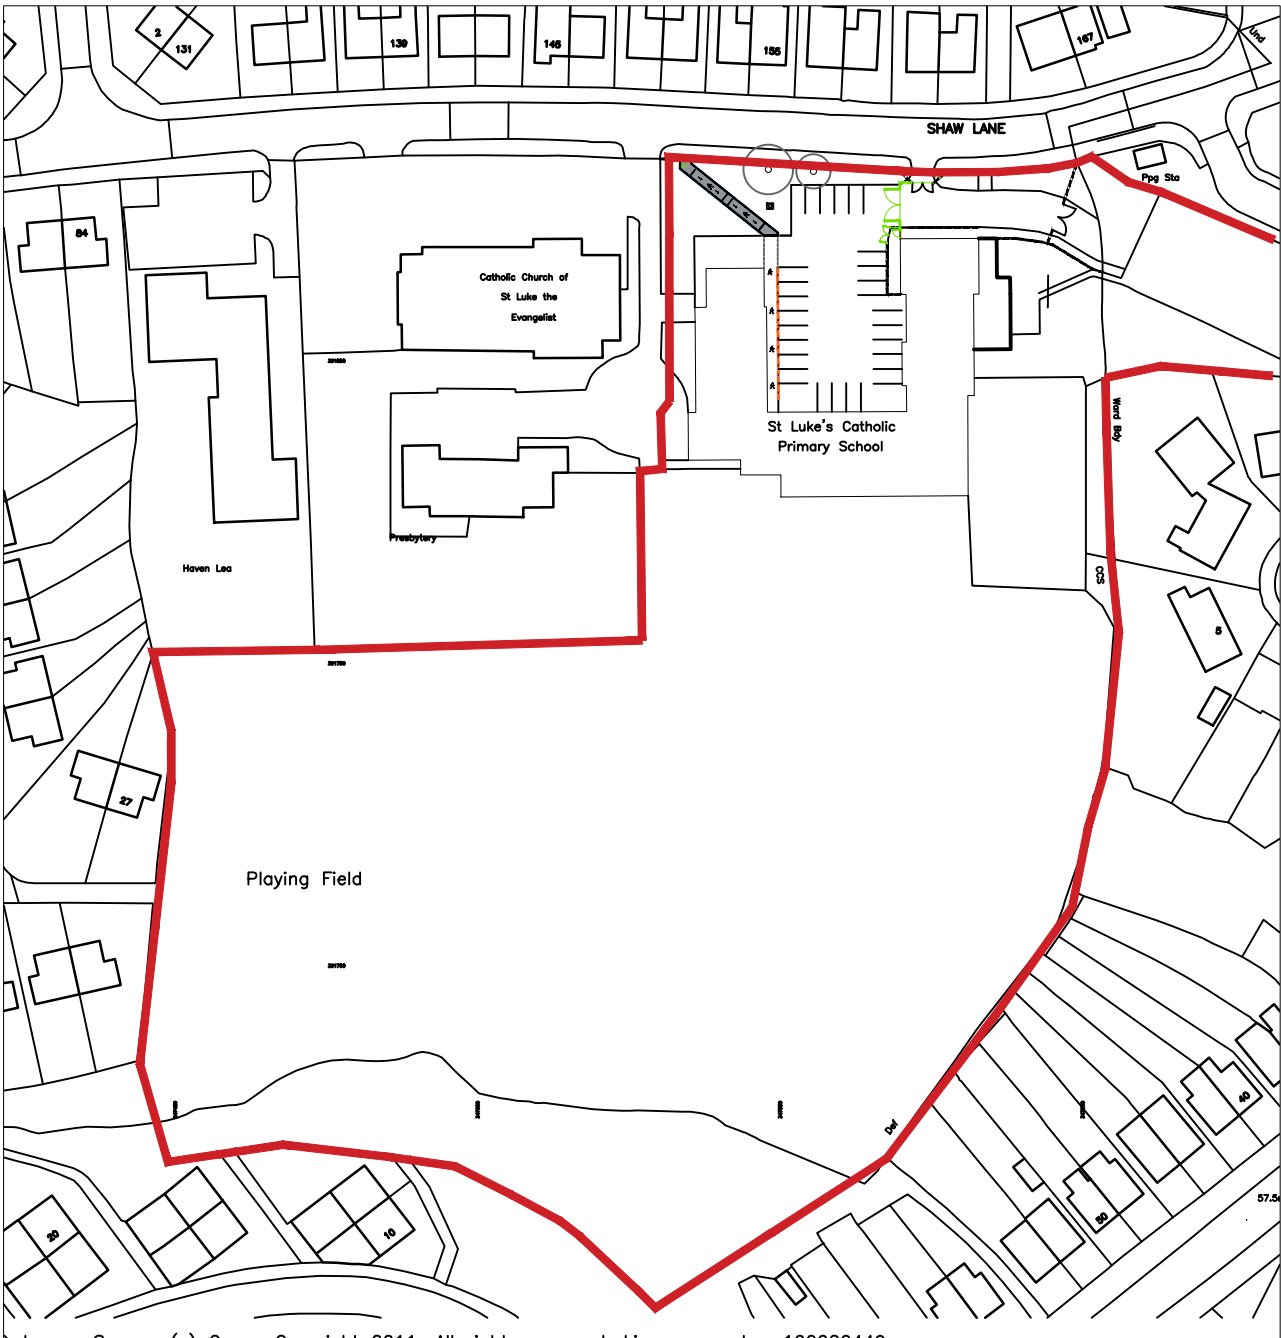


SITE LOCATION PLAN SCALE 1:1250 @ A2

DRAWING KEY

- SITE BOUNDARY
- - - EXISTING FENCELINE
- - - PROPOSED 2.4m PALADIN FENCING FENCELINE
- - - PROPOSED 1.2m HIGH PALADIN FENCING
- - - PROPOSED HANDRAIL
- M PROPOSED GATES
- M EXISTING GATES

Rev	Amendments	Date

PLANNING

  PROPERTY AND CONSTRUCTION CONSULTANTS Claire Court Oriol Road Bootle Liverpool L20 7AD  Chartered Practice  Tel No: (0151) 944 2030 Fax No: (0151) 944 1625 E-mail: cs@cunliffes.com	Client Tuneside Ltd		Drawing Title Proposed Site Plan		
	Project Title St Lukes CPS, Whiston Safeguarding Works		Drawn	Date	Checked
			JF	Jun 24	JH
			SCALE	Various @ A2	
			DWG No.	7417_P02	

PROPOSED SITE PLAN SCALE 1:200 @ A2

