

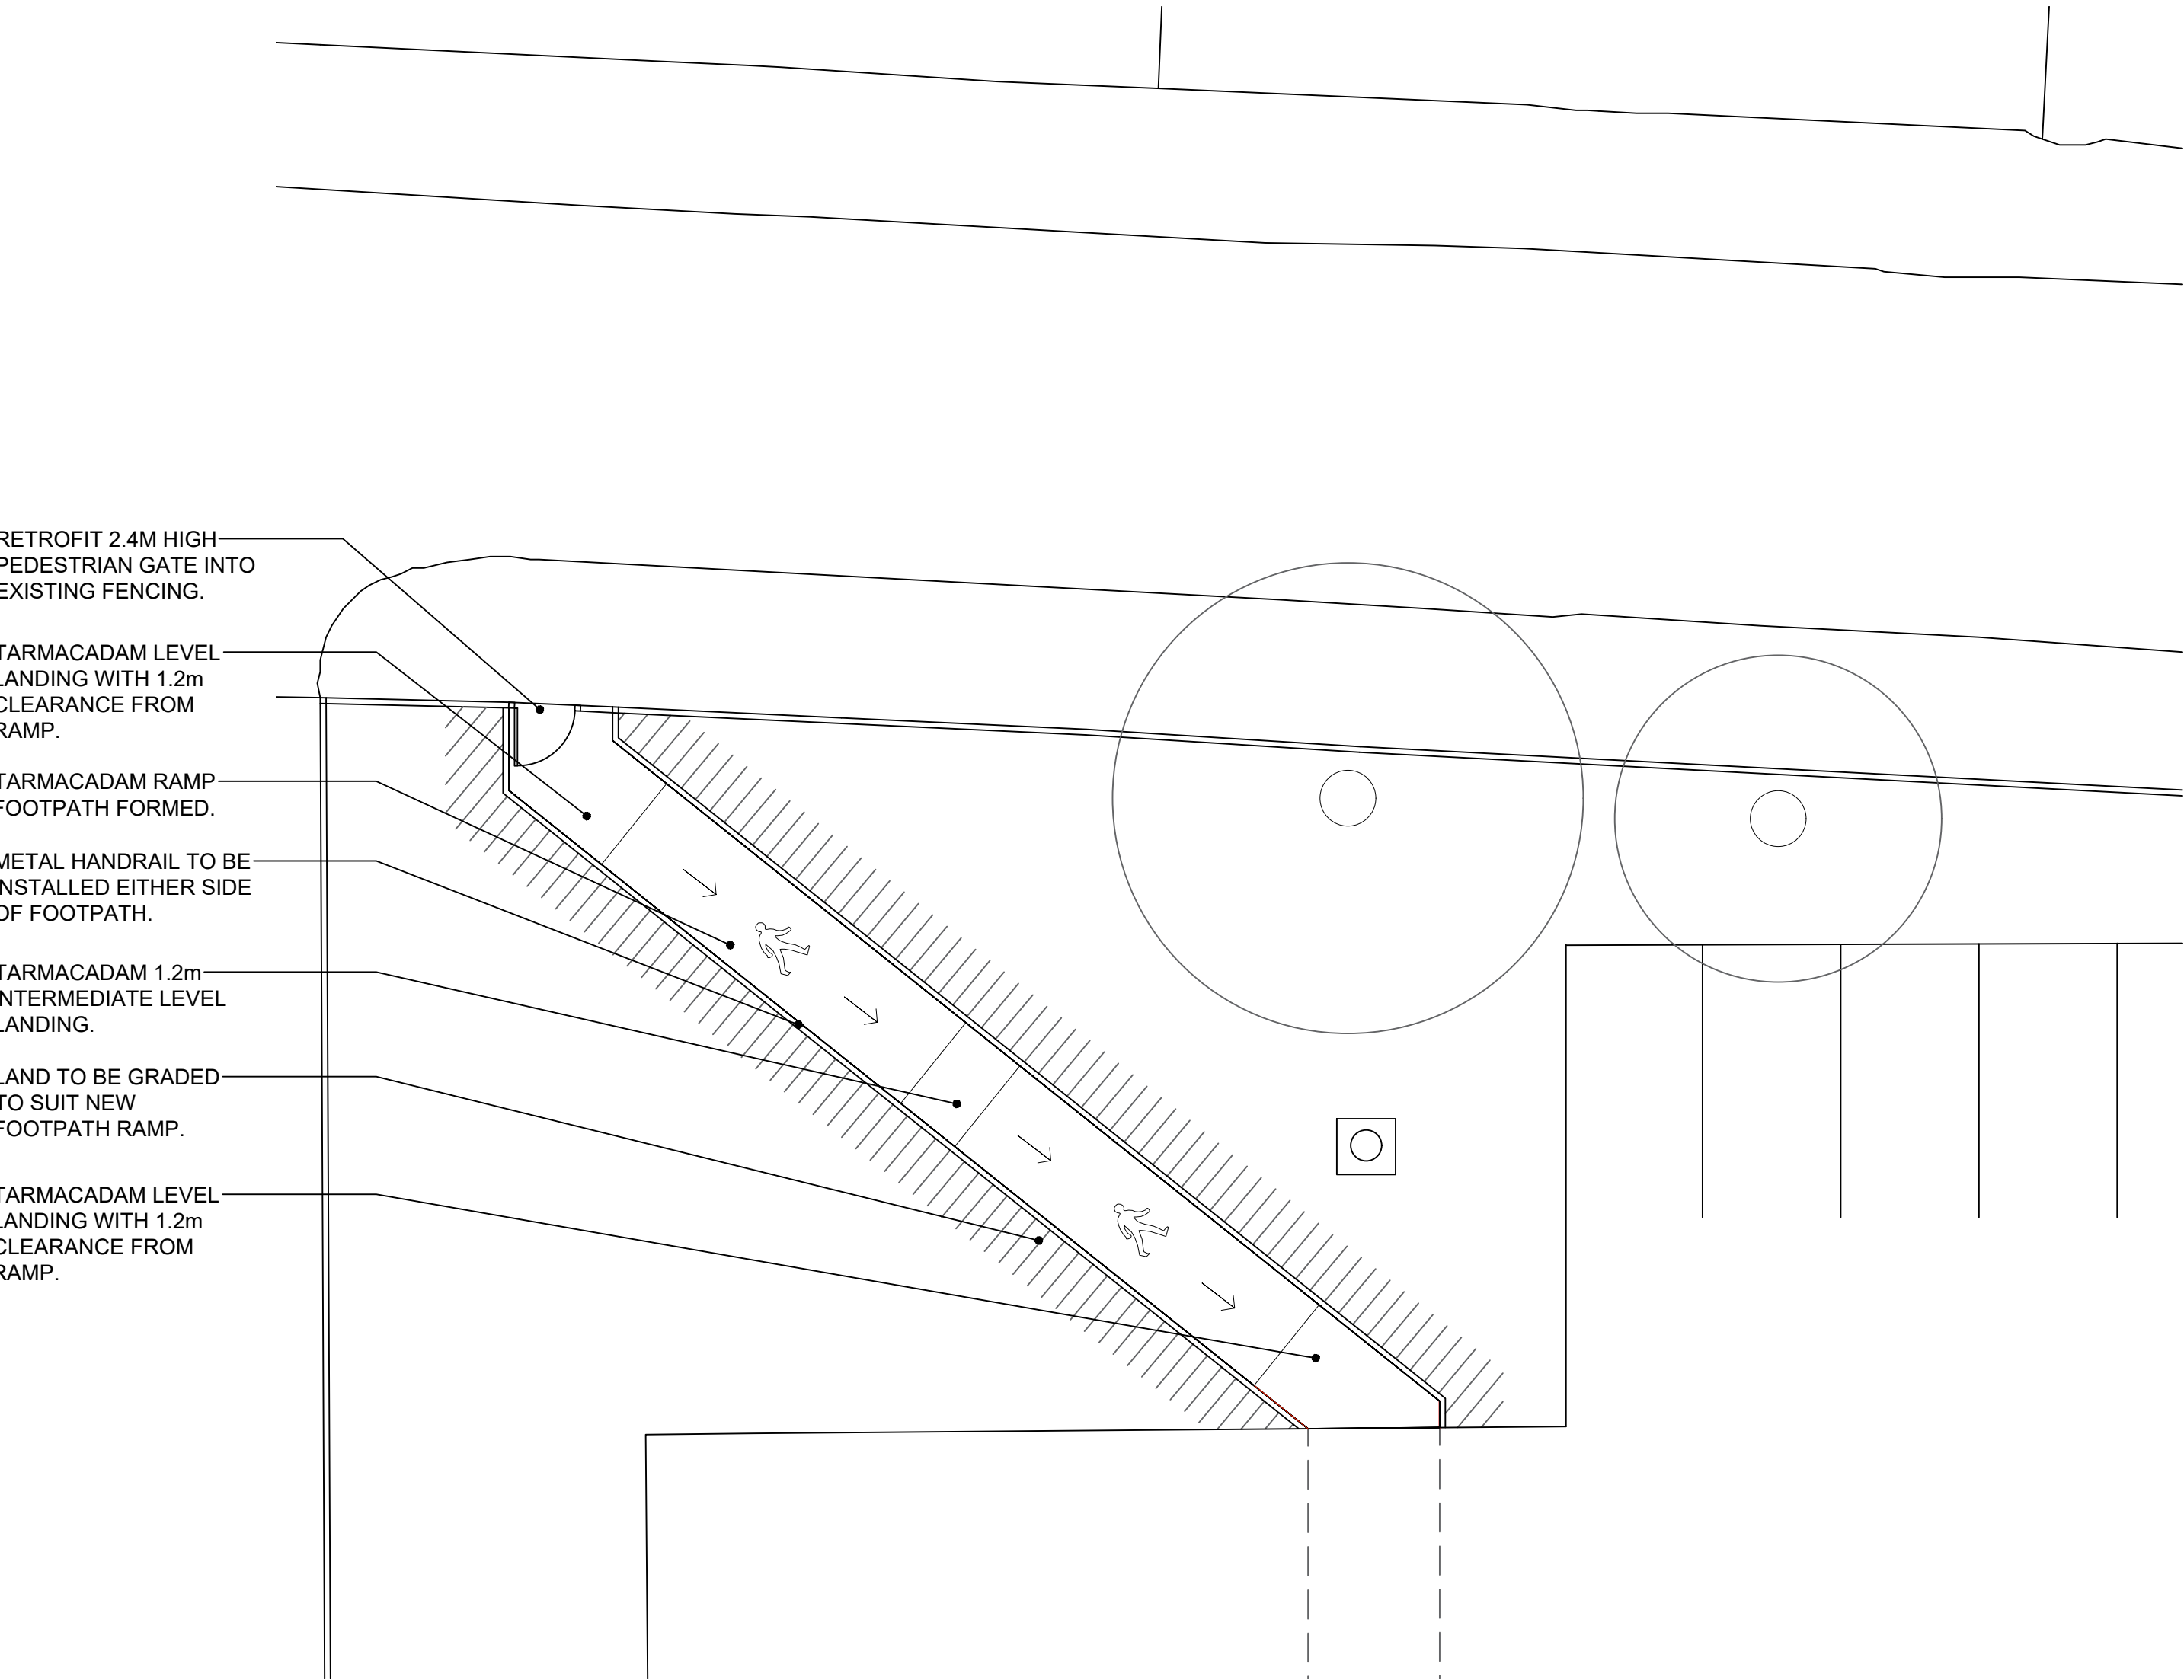


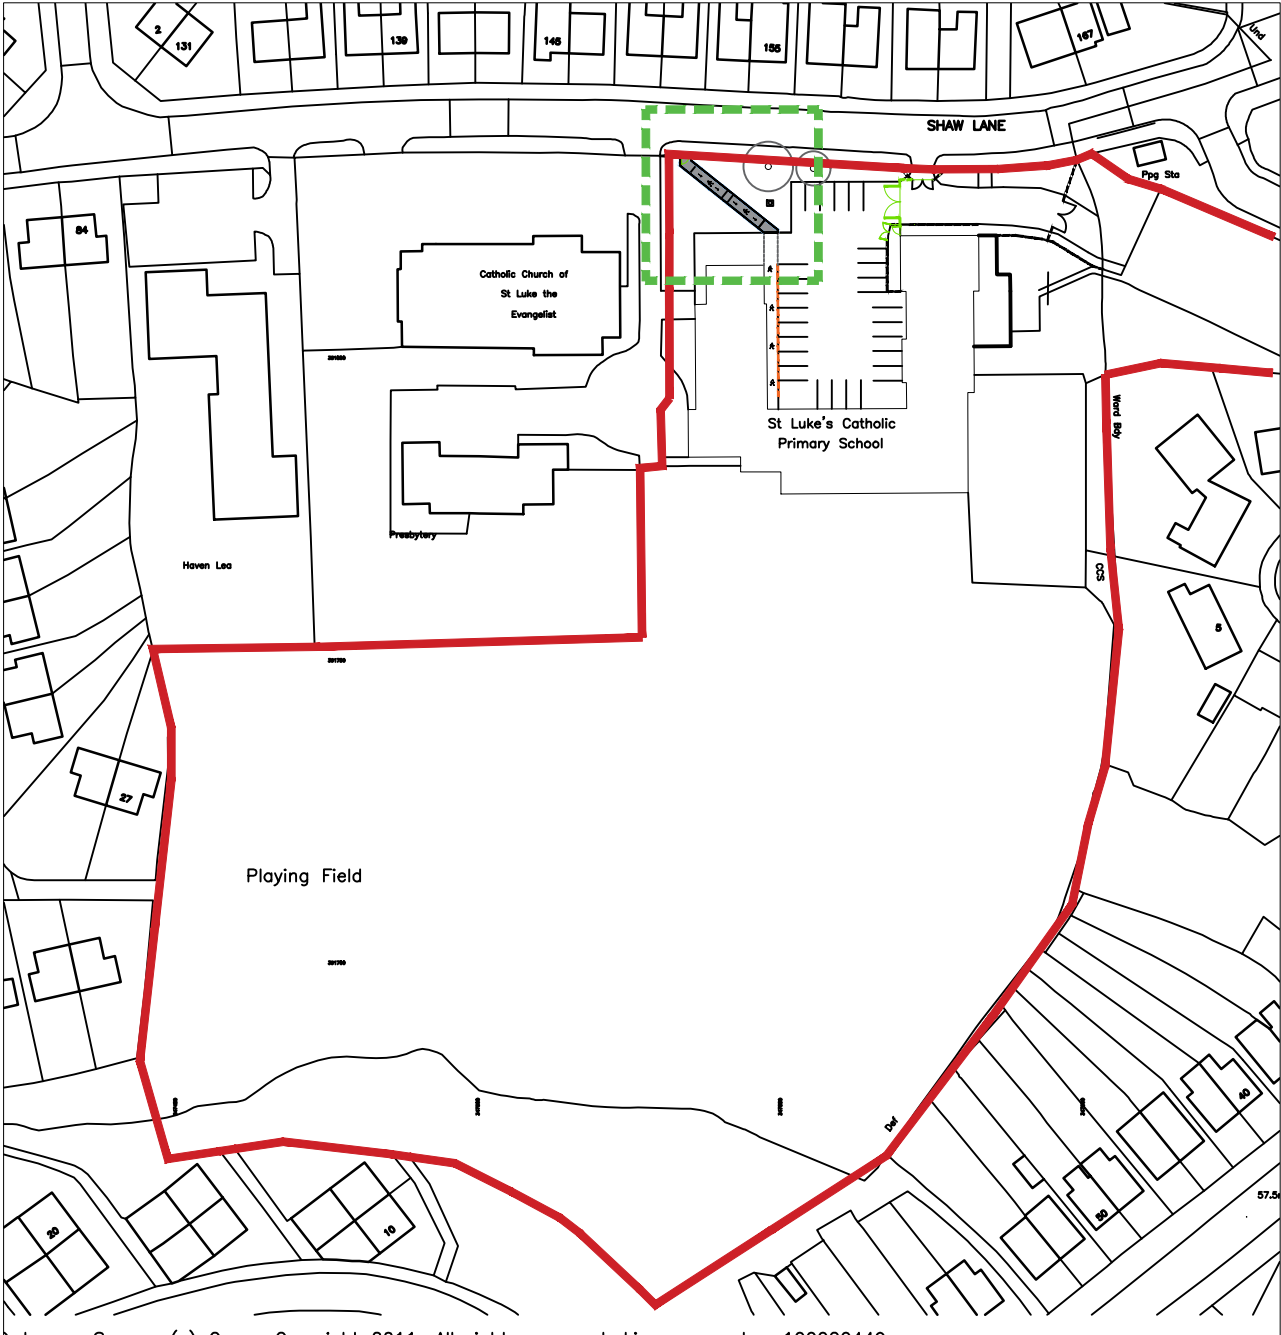


PROPOSED PLAN SCALE 1:100 @ A2

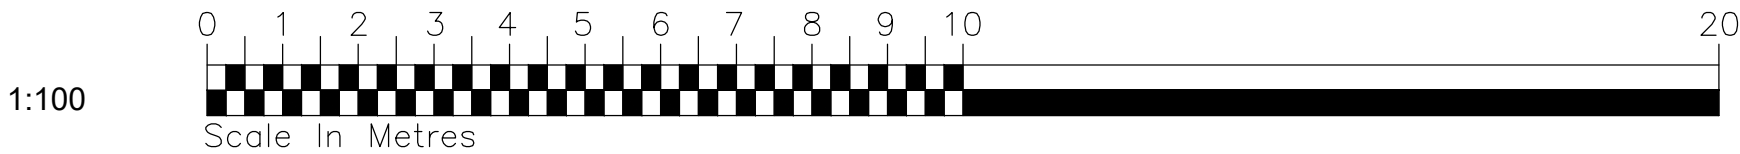

SITE LOCATION PLAN SCALE 1:1250 @ A2

Rev	Amendments	Date

PLANNING

  PROPERTY AND CONSTRUCTION CONSULTANTS Claire Court Oriel Road Bootle Liverpool L20 7AD  Chartered Practice  Tel No: (0151) 944 2030 Fax No: (0151) 944 1625 E-mail: cs@cunliffes.com	Client Tuneside Ltd		Drawing Title Proposed Floor Plan		
	Project Title St Lukes CPS, Whiston Safeguarding Works		Drawn	Date	Checked
			JF	Jun 24	JH
			SCALE	Various @ A2	
			DWG No.	7417_P06	