
 
 


9 Birkin Road - Site Plan

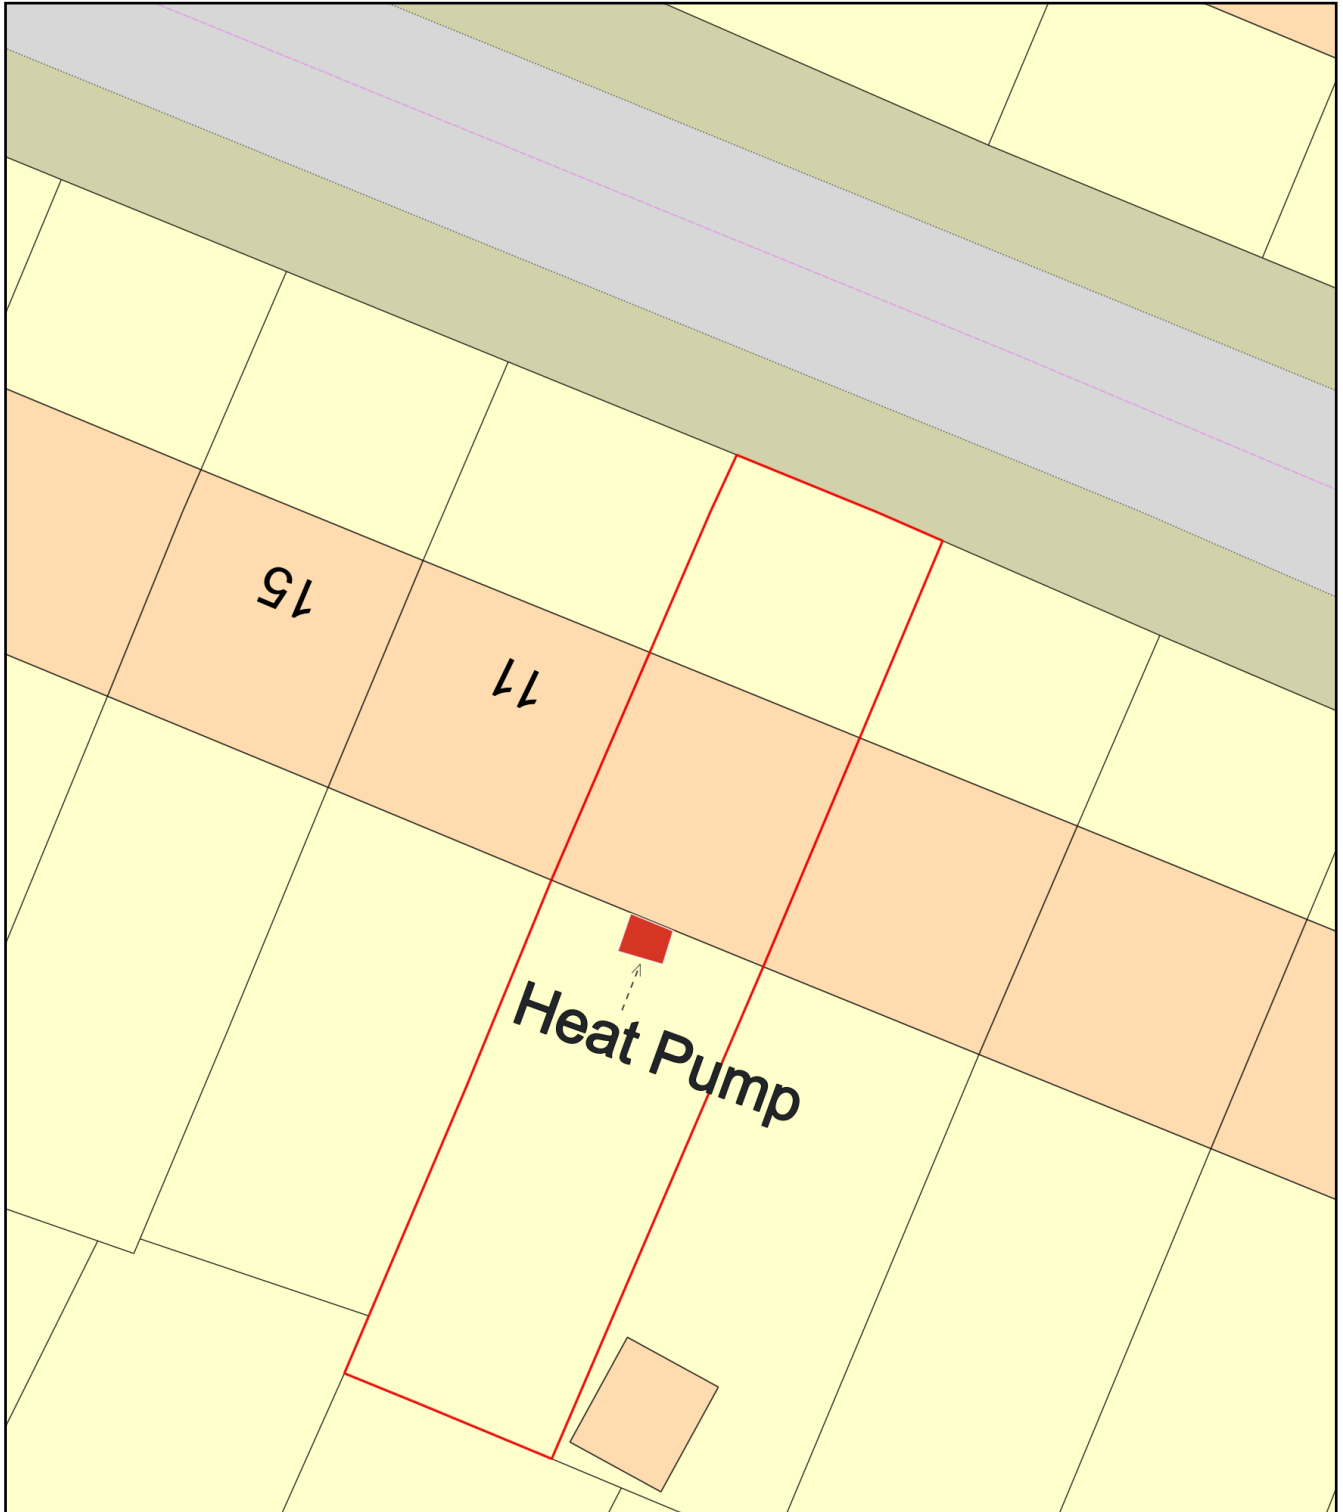

Plan Produced for: Heat Pump

Date Produced: 10 Aug 2024

Plan Reference Number: TQRQM24223072605664

Scale: 1:200 @ A4