



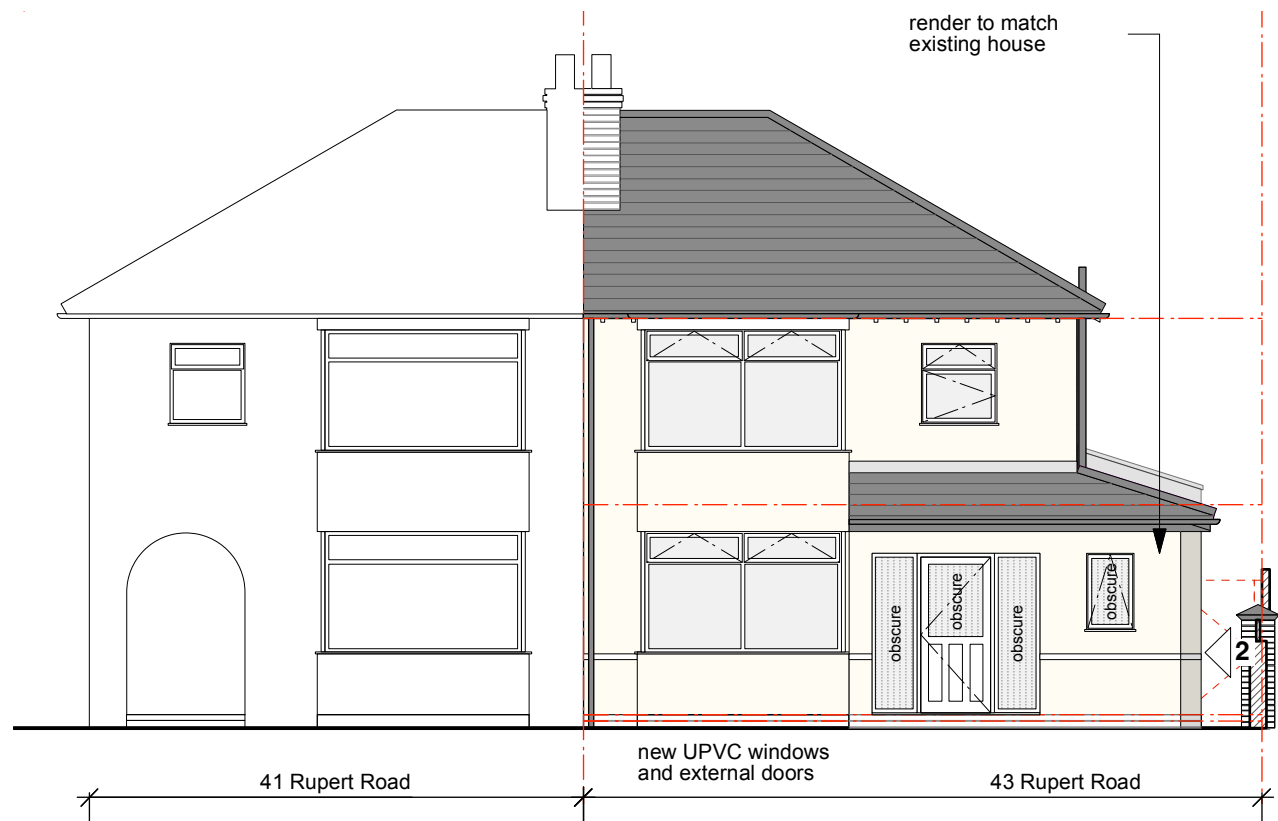


Proposed Elevation 1
Scale 1:100 @ A3

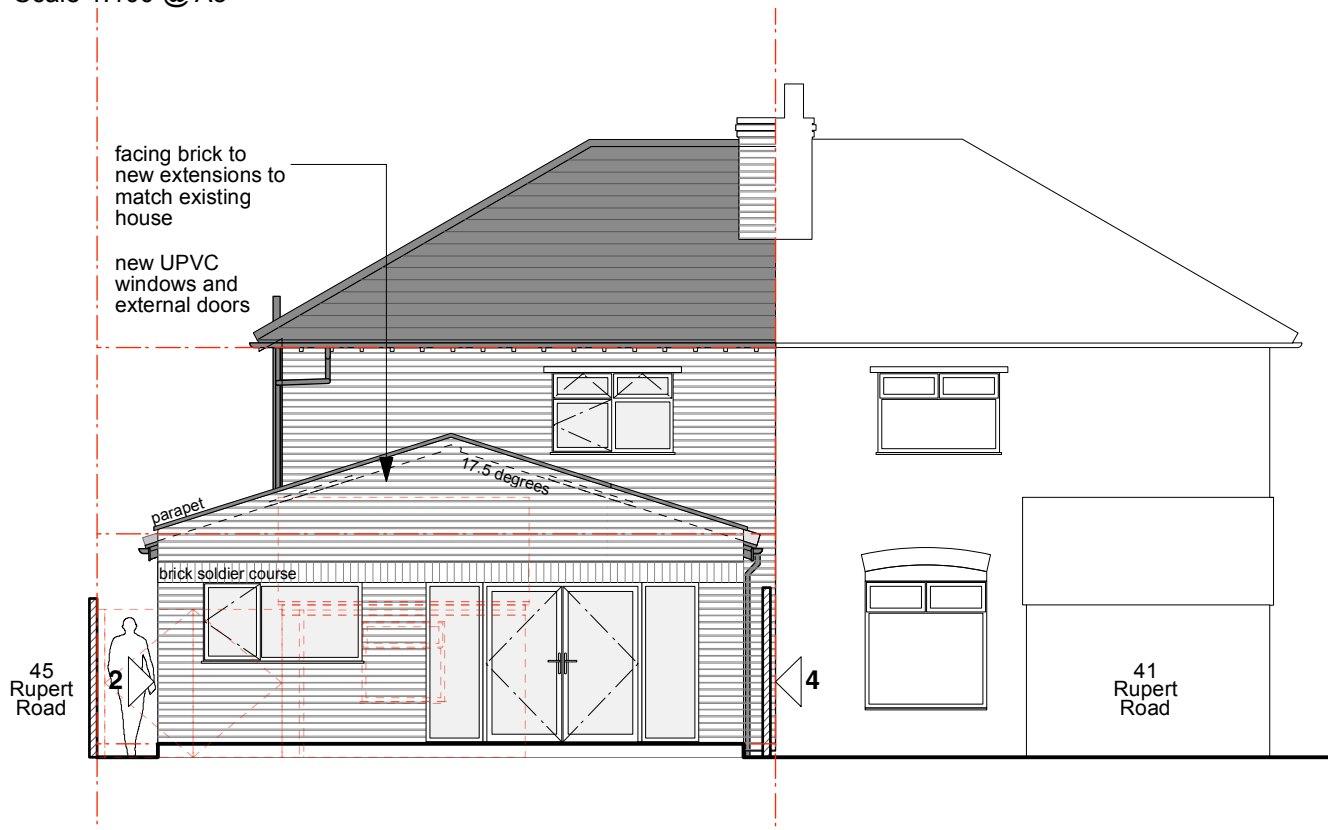


Proposed Elevation 3
Scale 1:100 @ A3

Proposed Elevations
Scale 1:100 @ A3

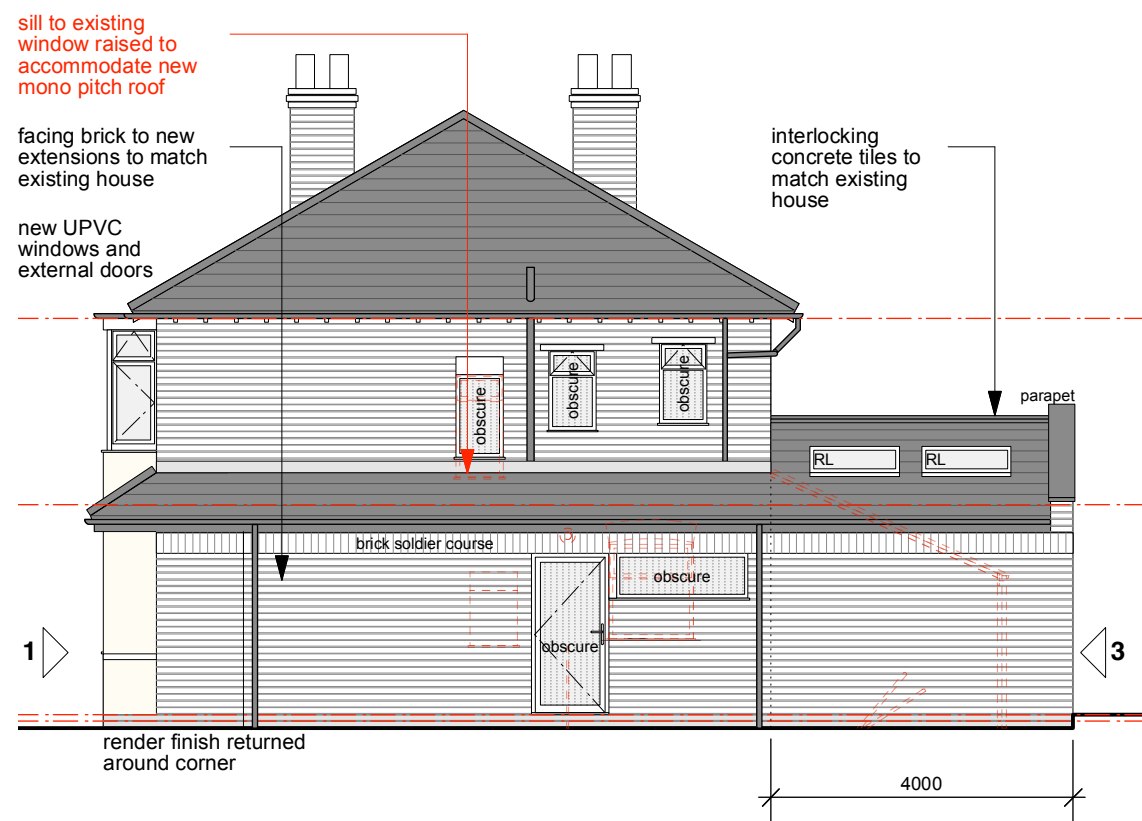

Proposed Elevation 2
Scale 1:100 @ A3

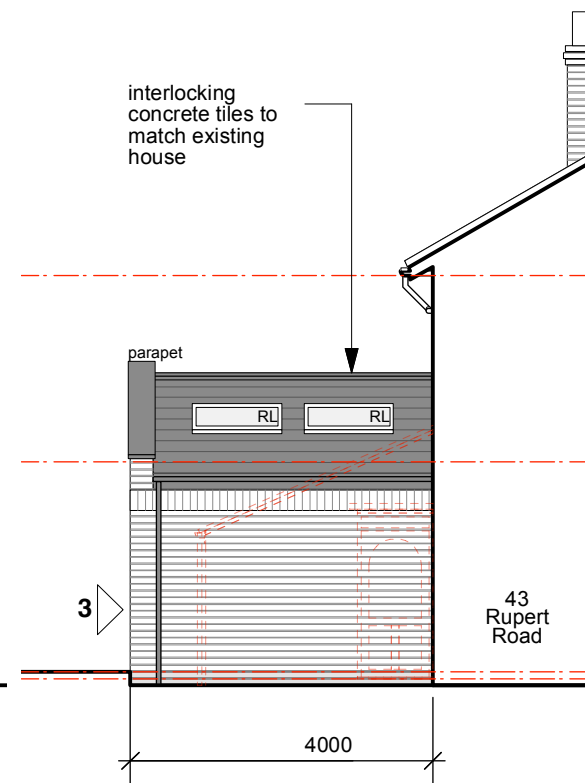

Proposed Elevation 4
Scale 1:100 @ A3

Key:

Site boundary:

Existing wall:

New wall:

New floor area:

Structure over:

Structure below:


Demolitions:

Notes

The drainage layout shown is indicative only and may require further investigation prior to commencement.

All structural support to Structural Engineer's details and specification.

All works on or near party wall boundaries/structures to be in agreement with adjoining owner.

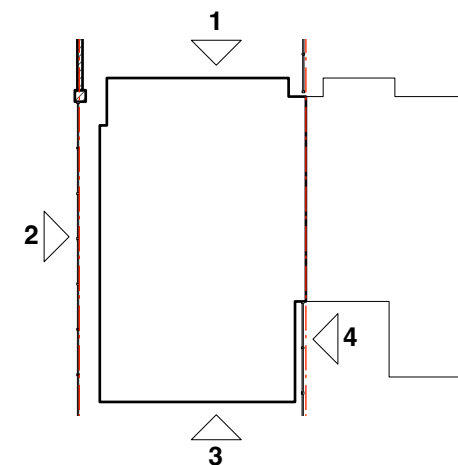

Existing Elevation Key
nts @ A3

Revision: First Issue_07.06.24_AW
RevA_24.06.2024_AW_Changes to window openings
RevB_05.07.24_AW_title block amended (reference to scale)
RevC_23.08.2024_AW_Rear extension footprint squared off, door/window openings amended following planner site visit and comments

Drawing title:

Proposed Elevations

Client: Mr and Mrs J O'Hare

Address: 43 Rupert Road
Huyton
L36 9TA

Project No: W-06 Stage: Planning

Drawing No: W-06_3.003


Scale: 1:100@A3 Issue Date: 07.06.24 Revision: C

c/o DeES Liverpool CIC
1st Floor, The Tapestry
68-76 Kempston Street
Liverpool
L3 8HL

hello@willmaworks.com
www.willmaworks.com

This drawing is to be read in conjunction with all architect's drawings and specifications. This drawing is copyright and remains the property of Willma Works Limited.

willma
works

 

1:100