



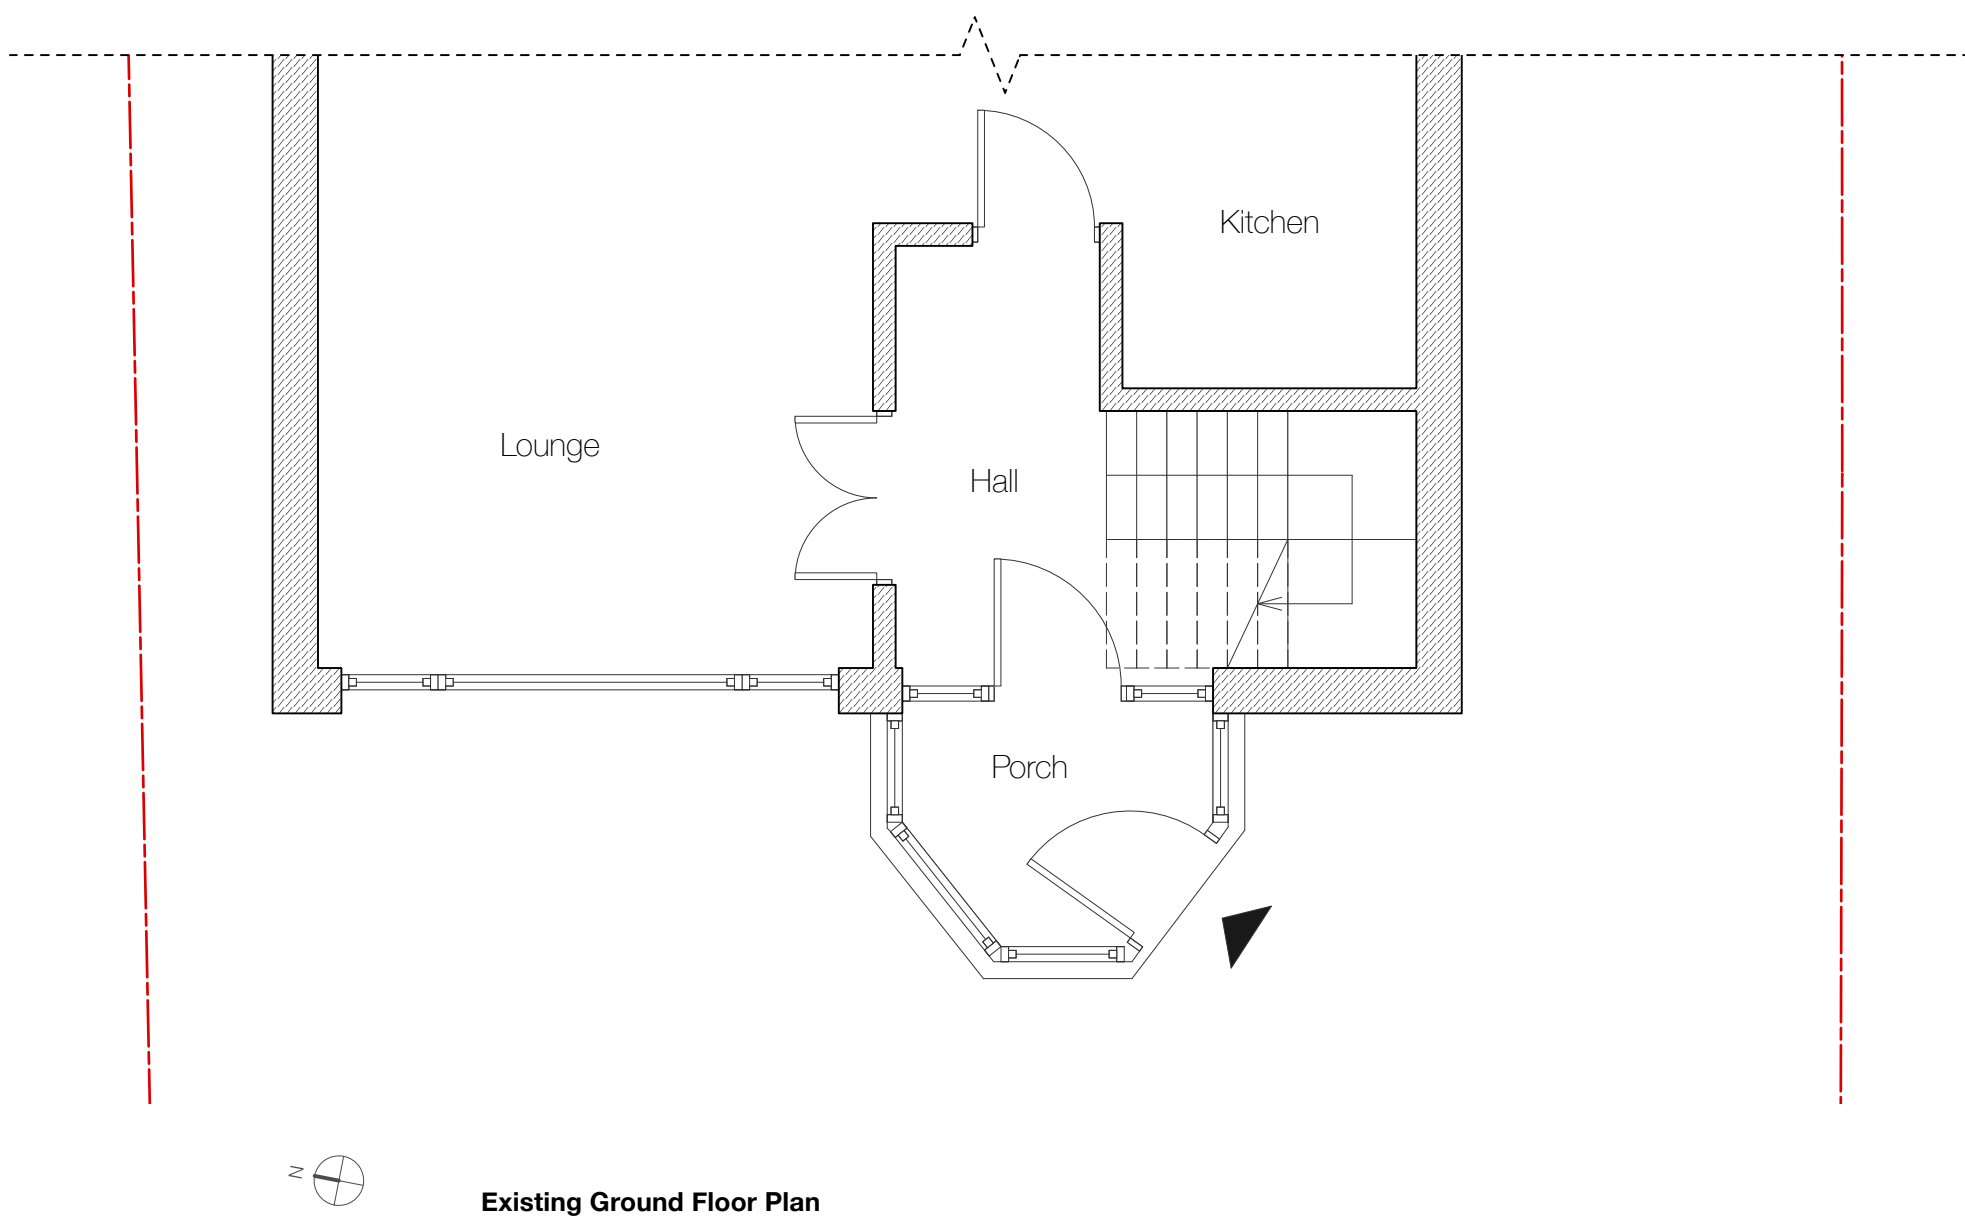

Existing Ground Floor Plan

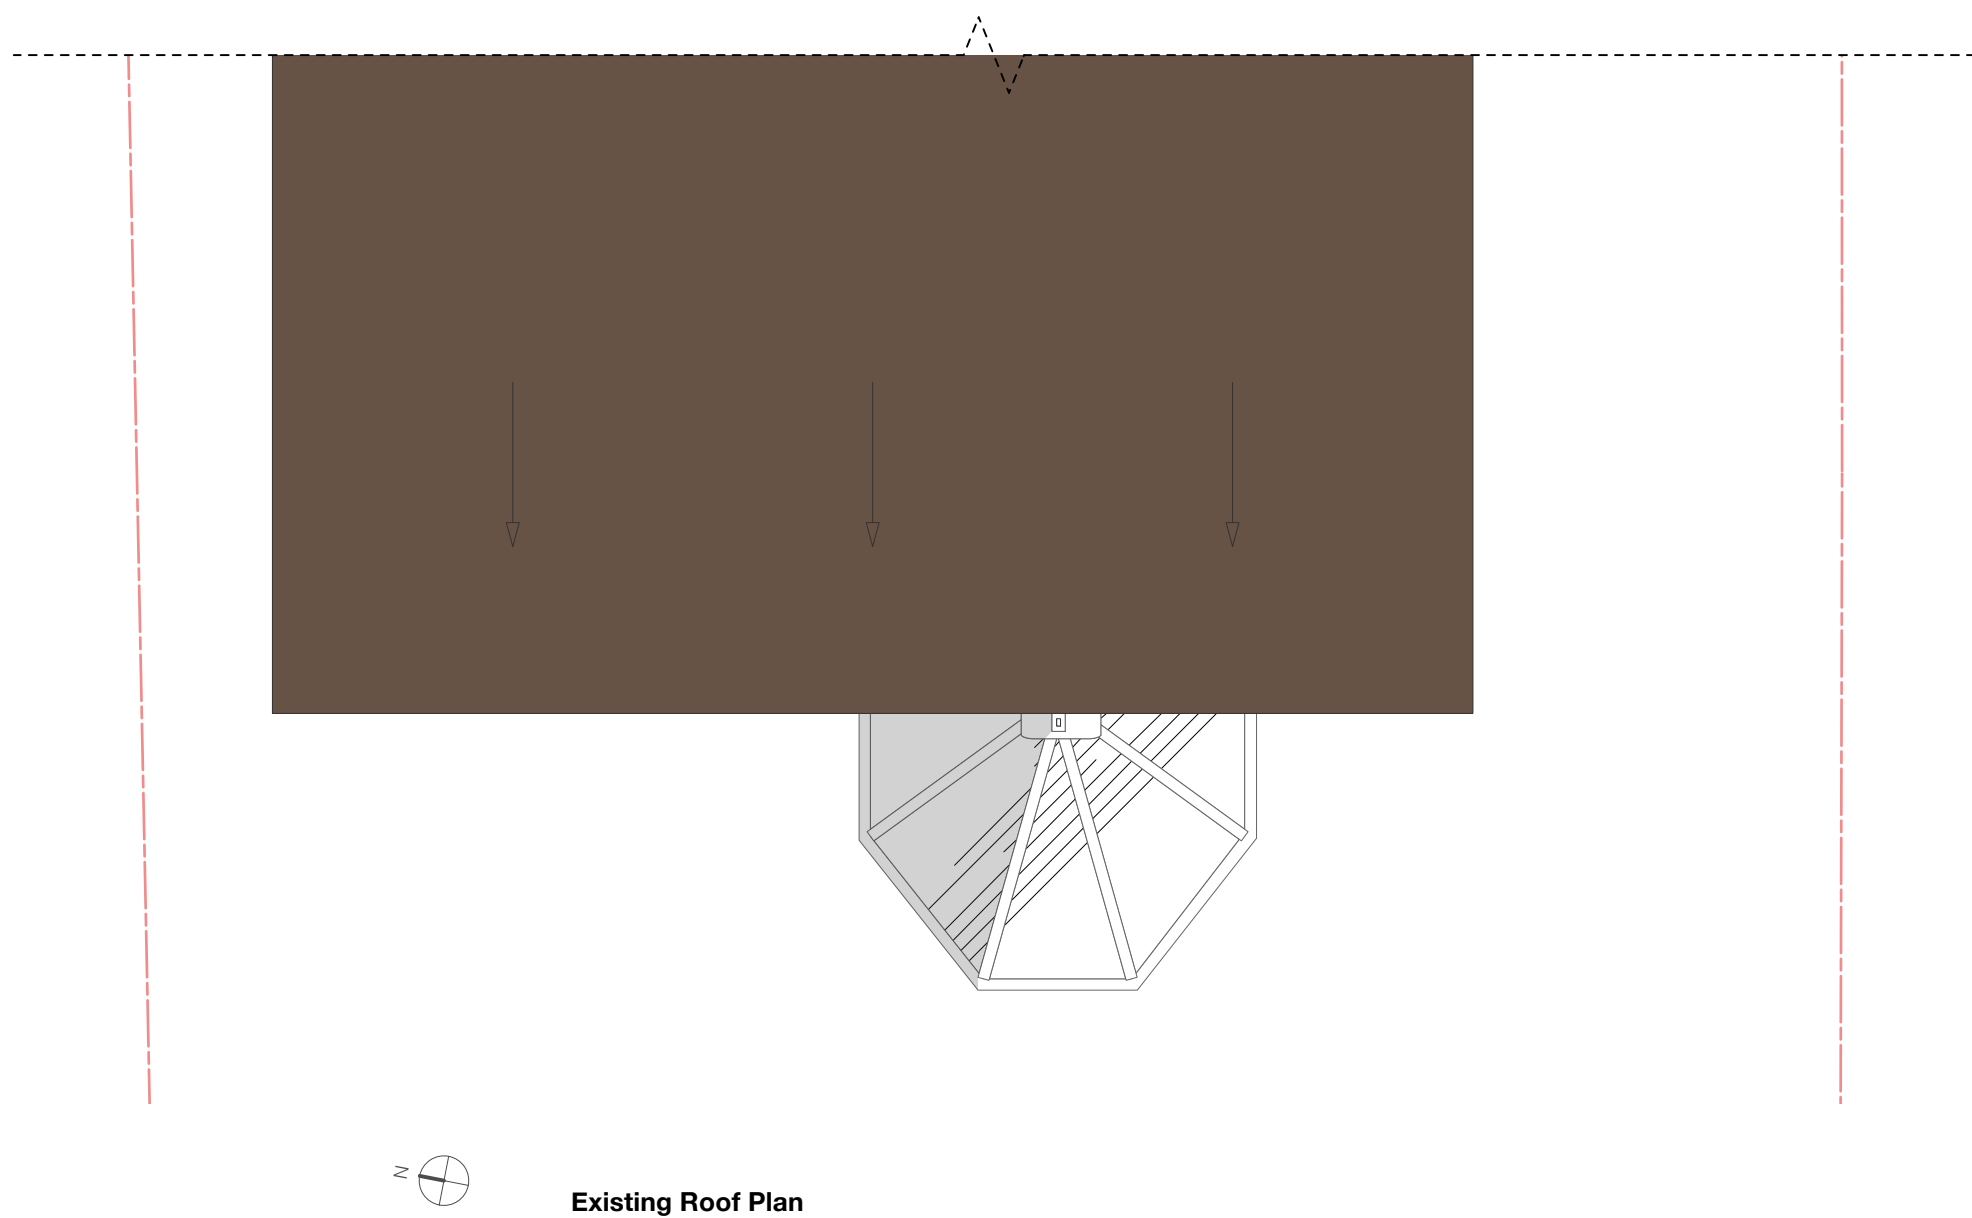

Existing Roof Plan



Existing Front Elevation



Existing Side Elevation 01
(as viewed from No. 27)



Existing Side Elevation 01
(as viewed from No. 23)

- MATERIAL KEY**
1. Brickwork
 2. UPVC Door/Window
 3. Roof Tile
 4. Vertical hung tile
 5. Stone-Slip Cladding
 6. Render

0m 0.5m 1m 2.5m 5m

Revision	Date	Description
----------	------	-------------

REVISION NOTES

Additional Notes
Drawing to be scaled for Planning purposes ONLY
Copyright of this drawing belongs solely to Acacia Architects
All dimensions and levels on this drawing are to be checked by the contractor and any discrepancies must be reported back to the Architect prior to the commencement of works.
Please refer to M+E drawings for all Mechanical and Electrical information.
Please refer to SE Drawings for all Structural, Connection and Underground Details.

ACACIA Architects

acaciaarchitects acacia.architects@outlook.com

ISSUED FOR:

PLANNING

Job:	25 Middlehey Avenue
Client:	Mr. O Hughes
Drawing Title:	Existing Plans and Elevations
Date:	18/02/2024
Drawing no:	044 - 02
Scale:	1:50 @ A1