
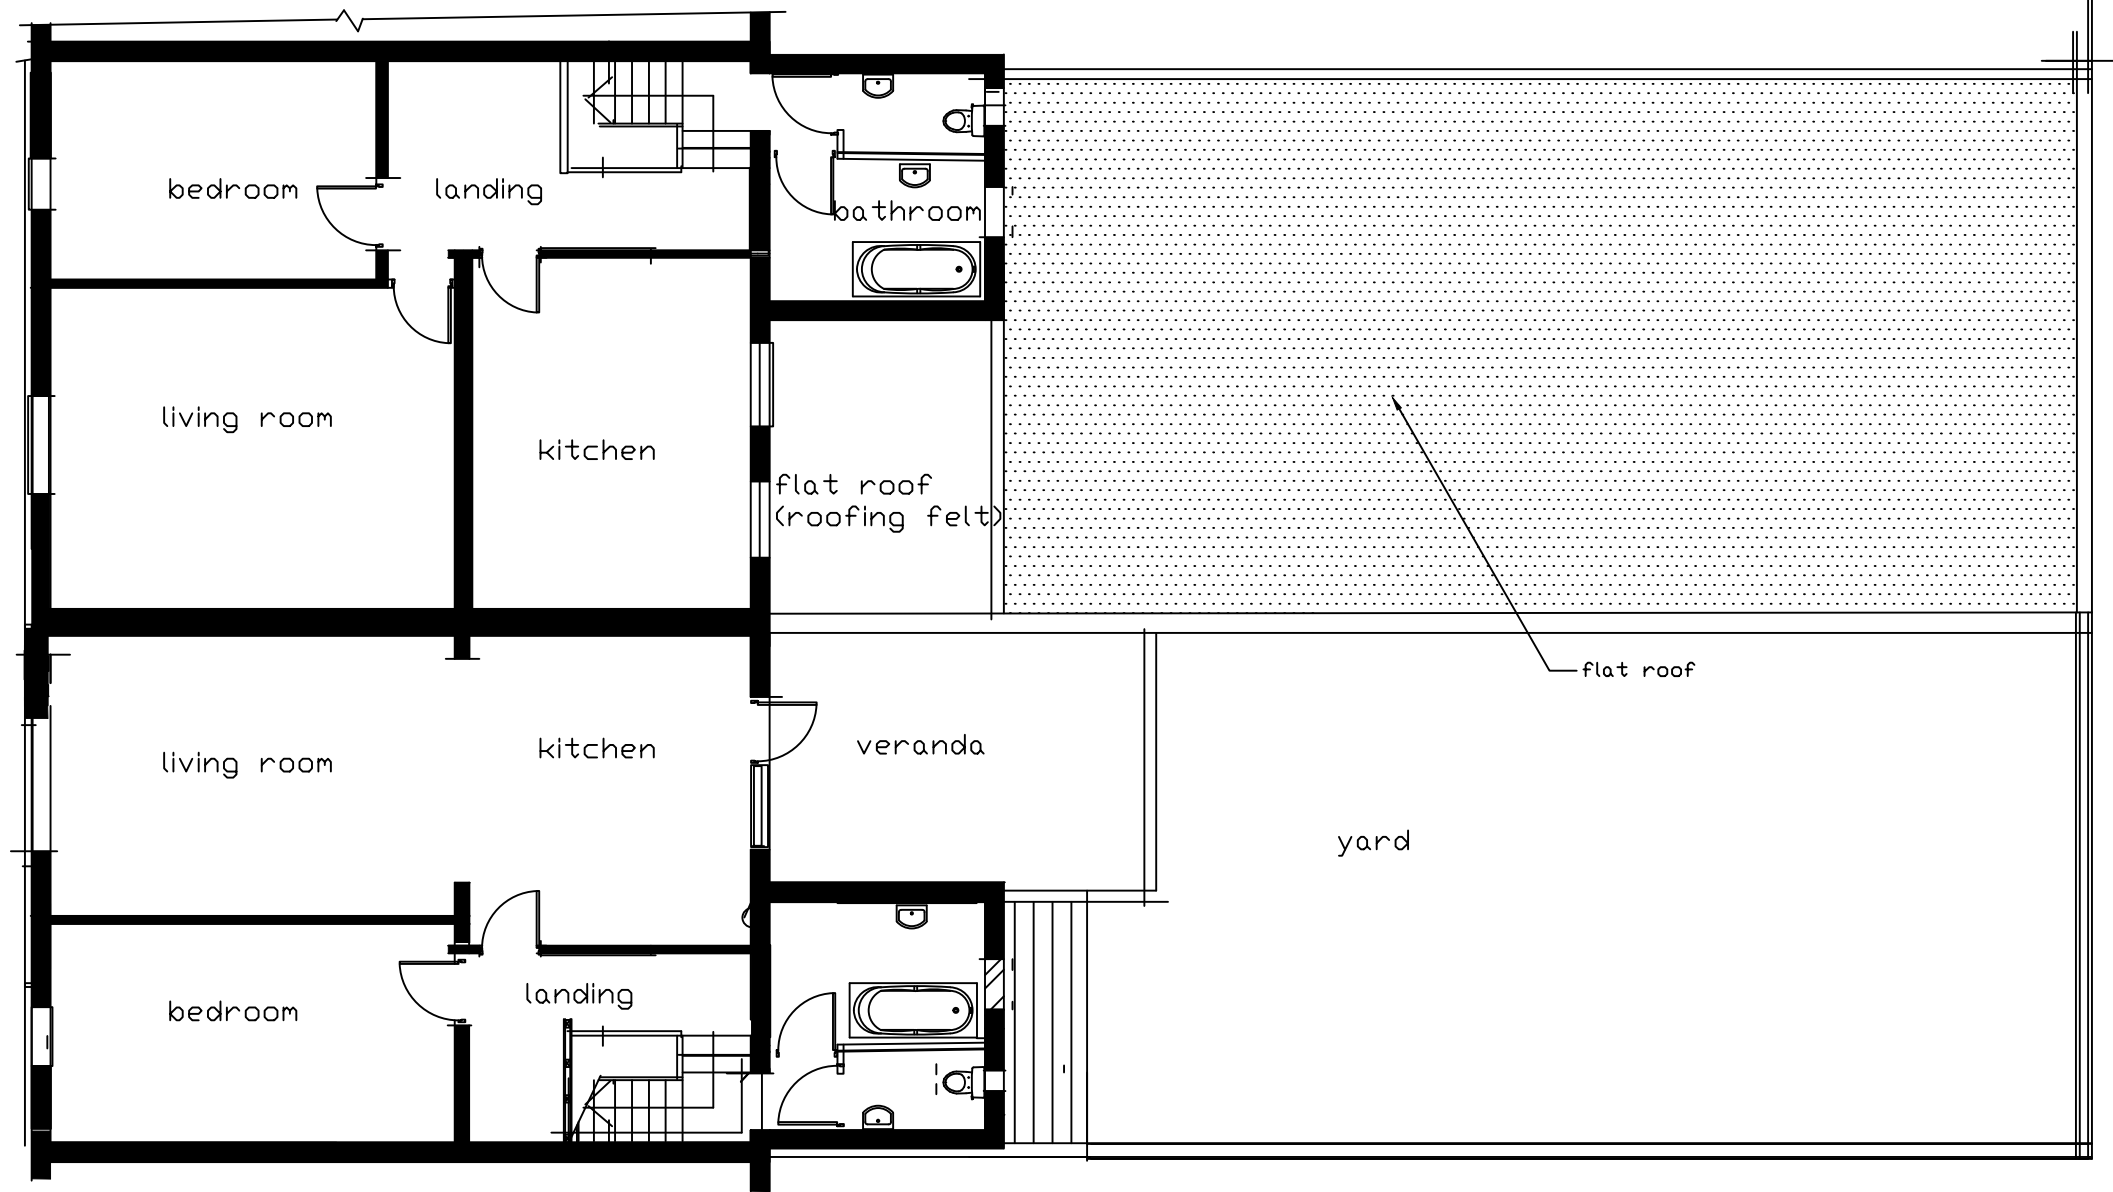


REVISED July'26

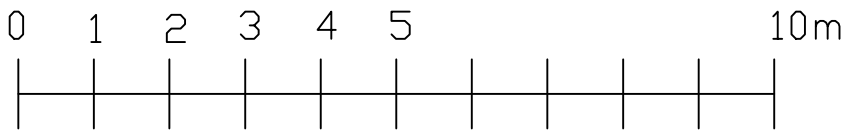

EXISTING FIRST FLOOR PLANS

SCALE 1:100

Location: 18-20 Mackets Lane,
Hunts Cross, Liverpool

clients: Shop Express Ltd

project: Part single part two
storey rear extensions
& convert part of the
shop into diner/multi
kitchens

drawings:: Existing First Floor
plans,

drawing no.:
W.25/17/10

scale: 1:100

date: April 2026