

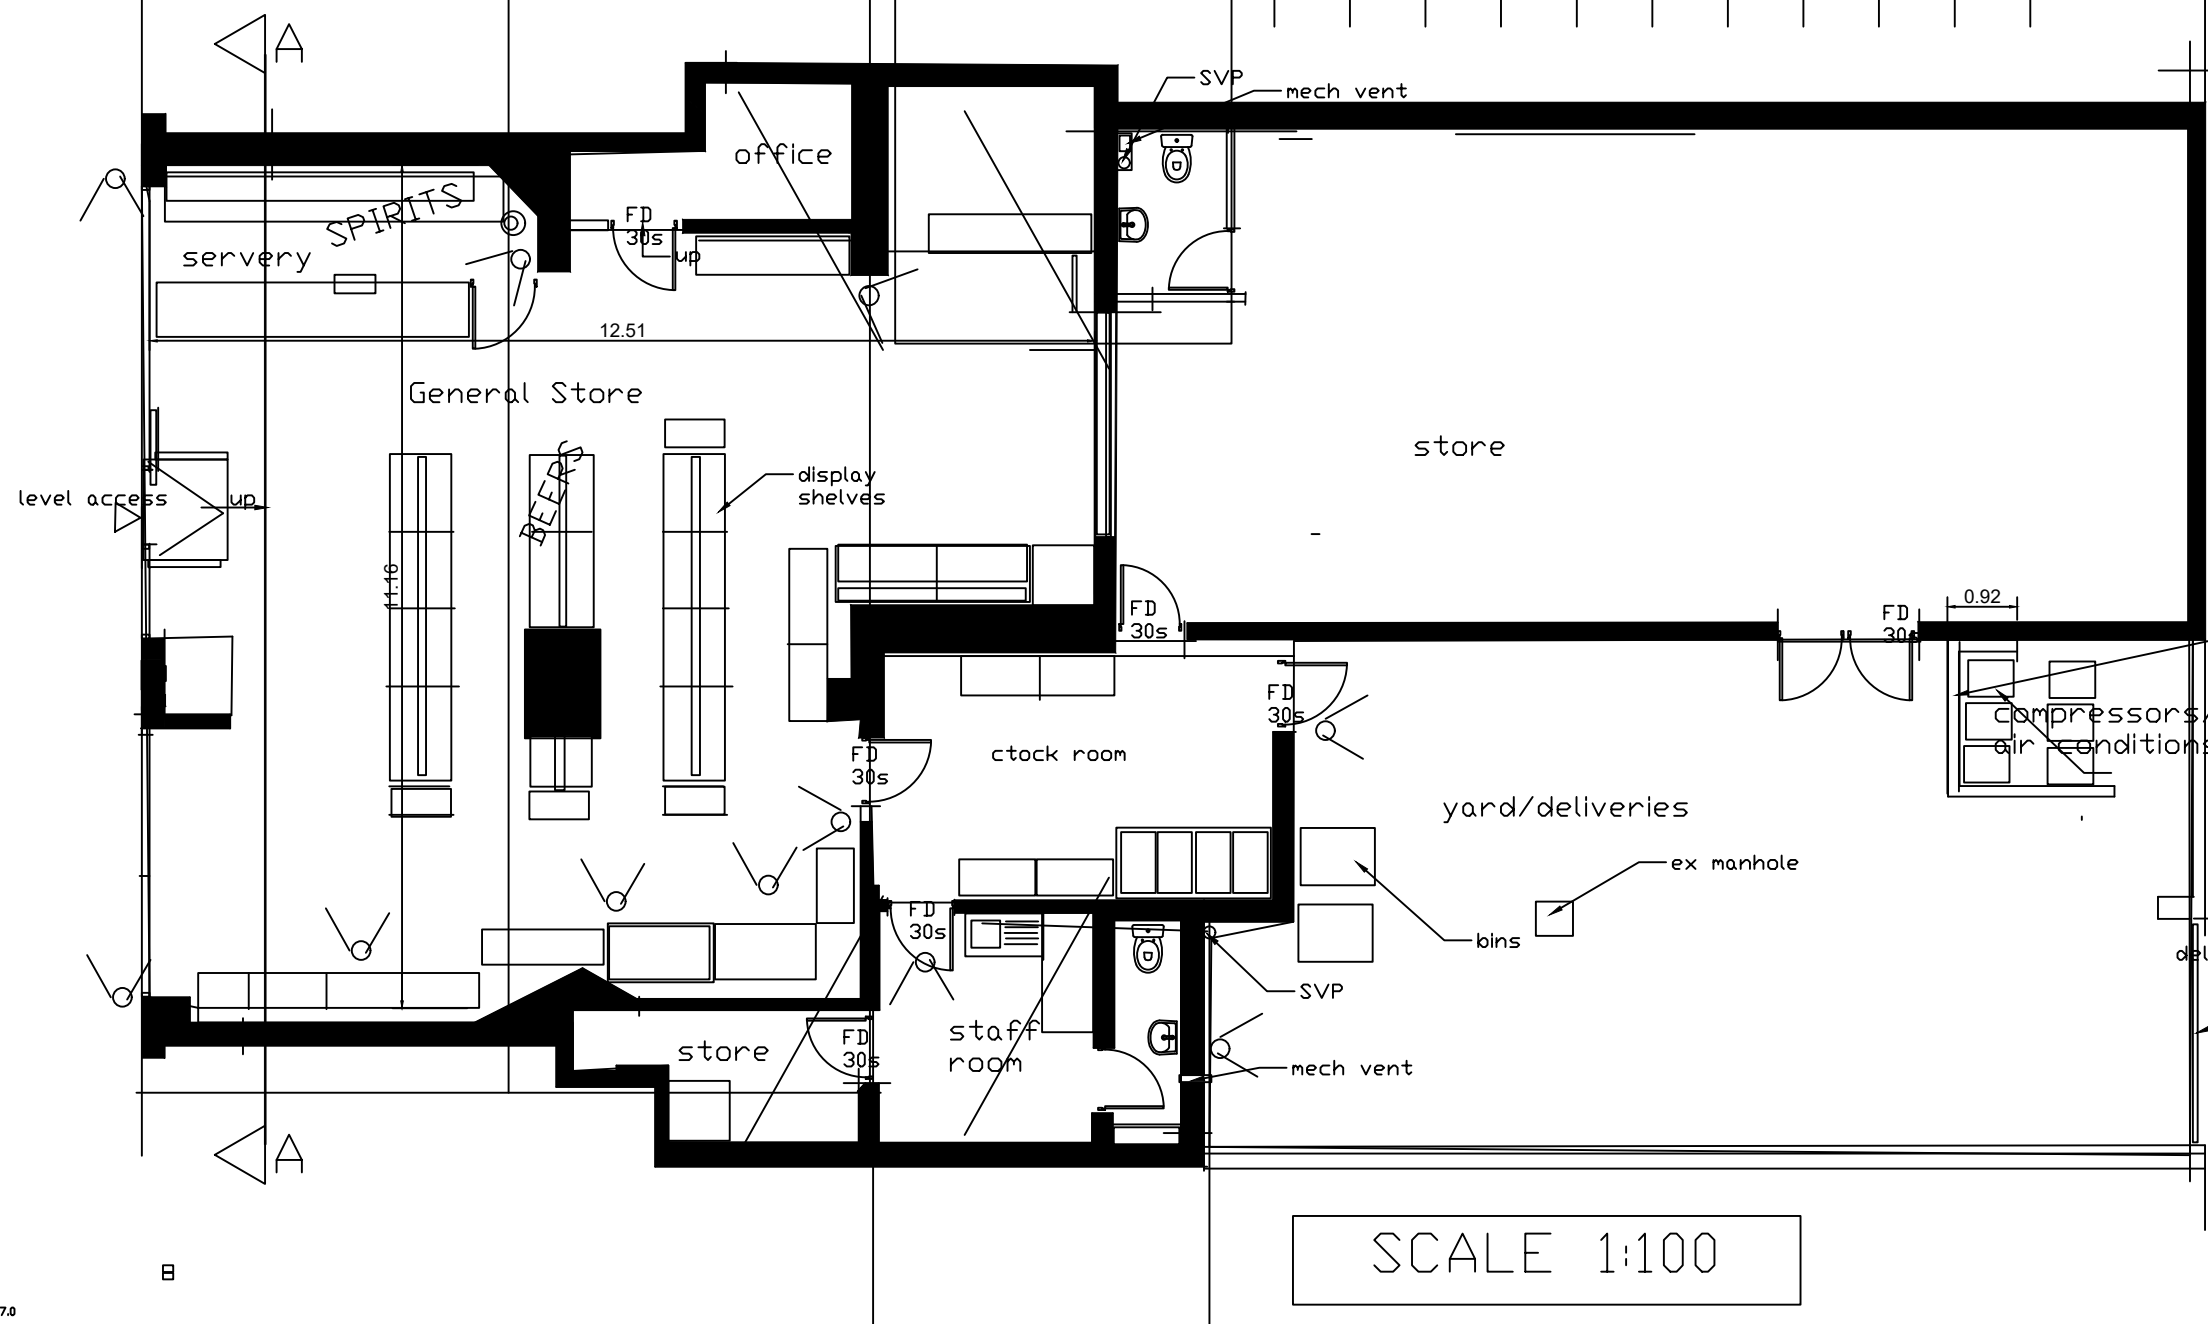


EXISTING GROUND FLOOR PLAN

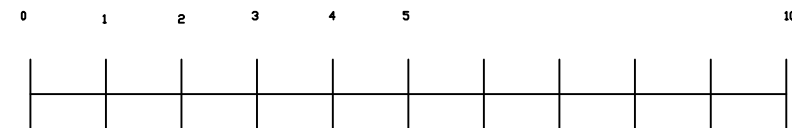

SCALE 1:100

- CCTV
- EMERGENCY BUTTON (behind counter)
- PRESS SWITCH under counter

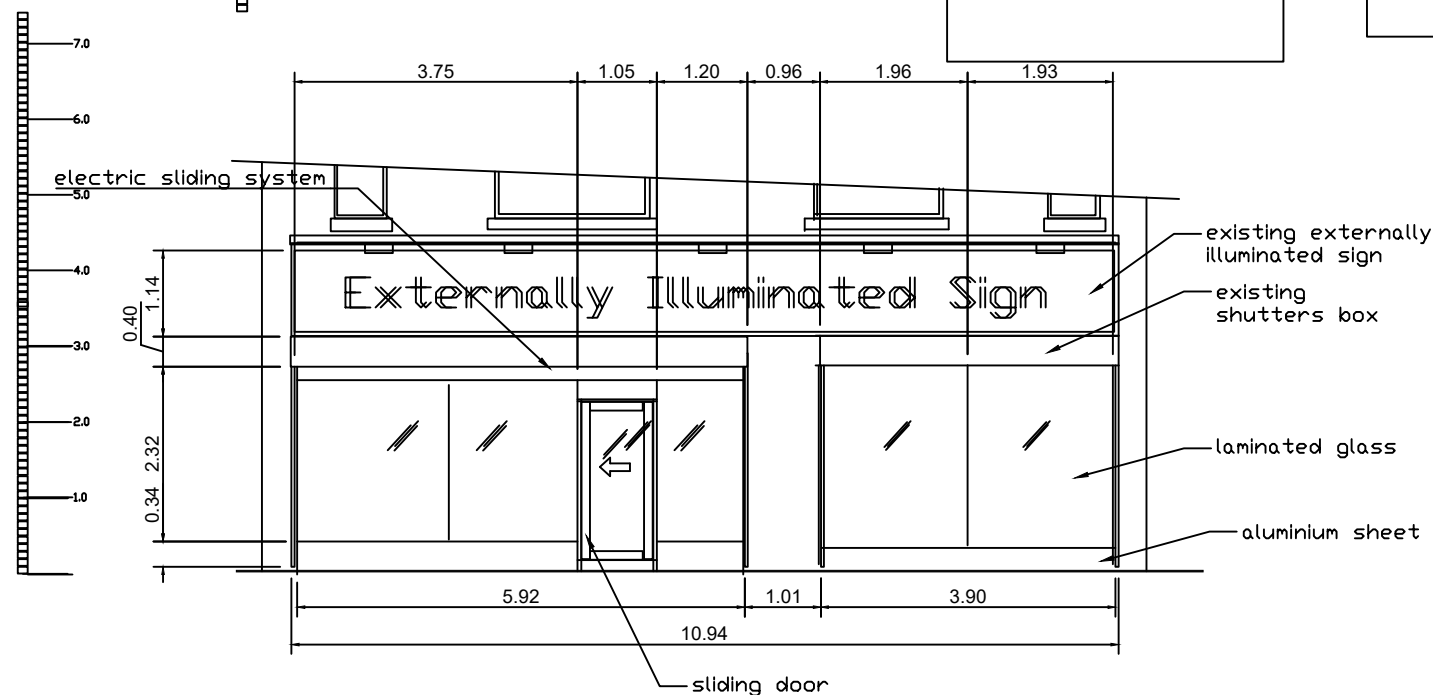

EXISTING & PROPOSED
FRONT ELEVATION
(NO CHANGES)

REVISED July'26

Location: 18-20 Mackets Lane, Hunts Cross, Liverpool	
clients: Shop Express Ltd	
project: Part single part two storey rear extensions & convert part of the shop into diner/multi kitchens	
drawings: Existing Floor Ground Floor plan, Existing & Proposed Front Elevations	
drawing no.: W.25/17/01	scale: 1:100
	date: April 2026
e-mail:	