


REVISED July'26

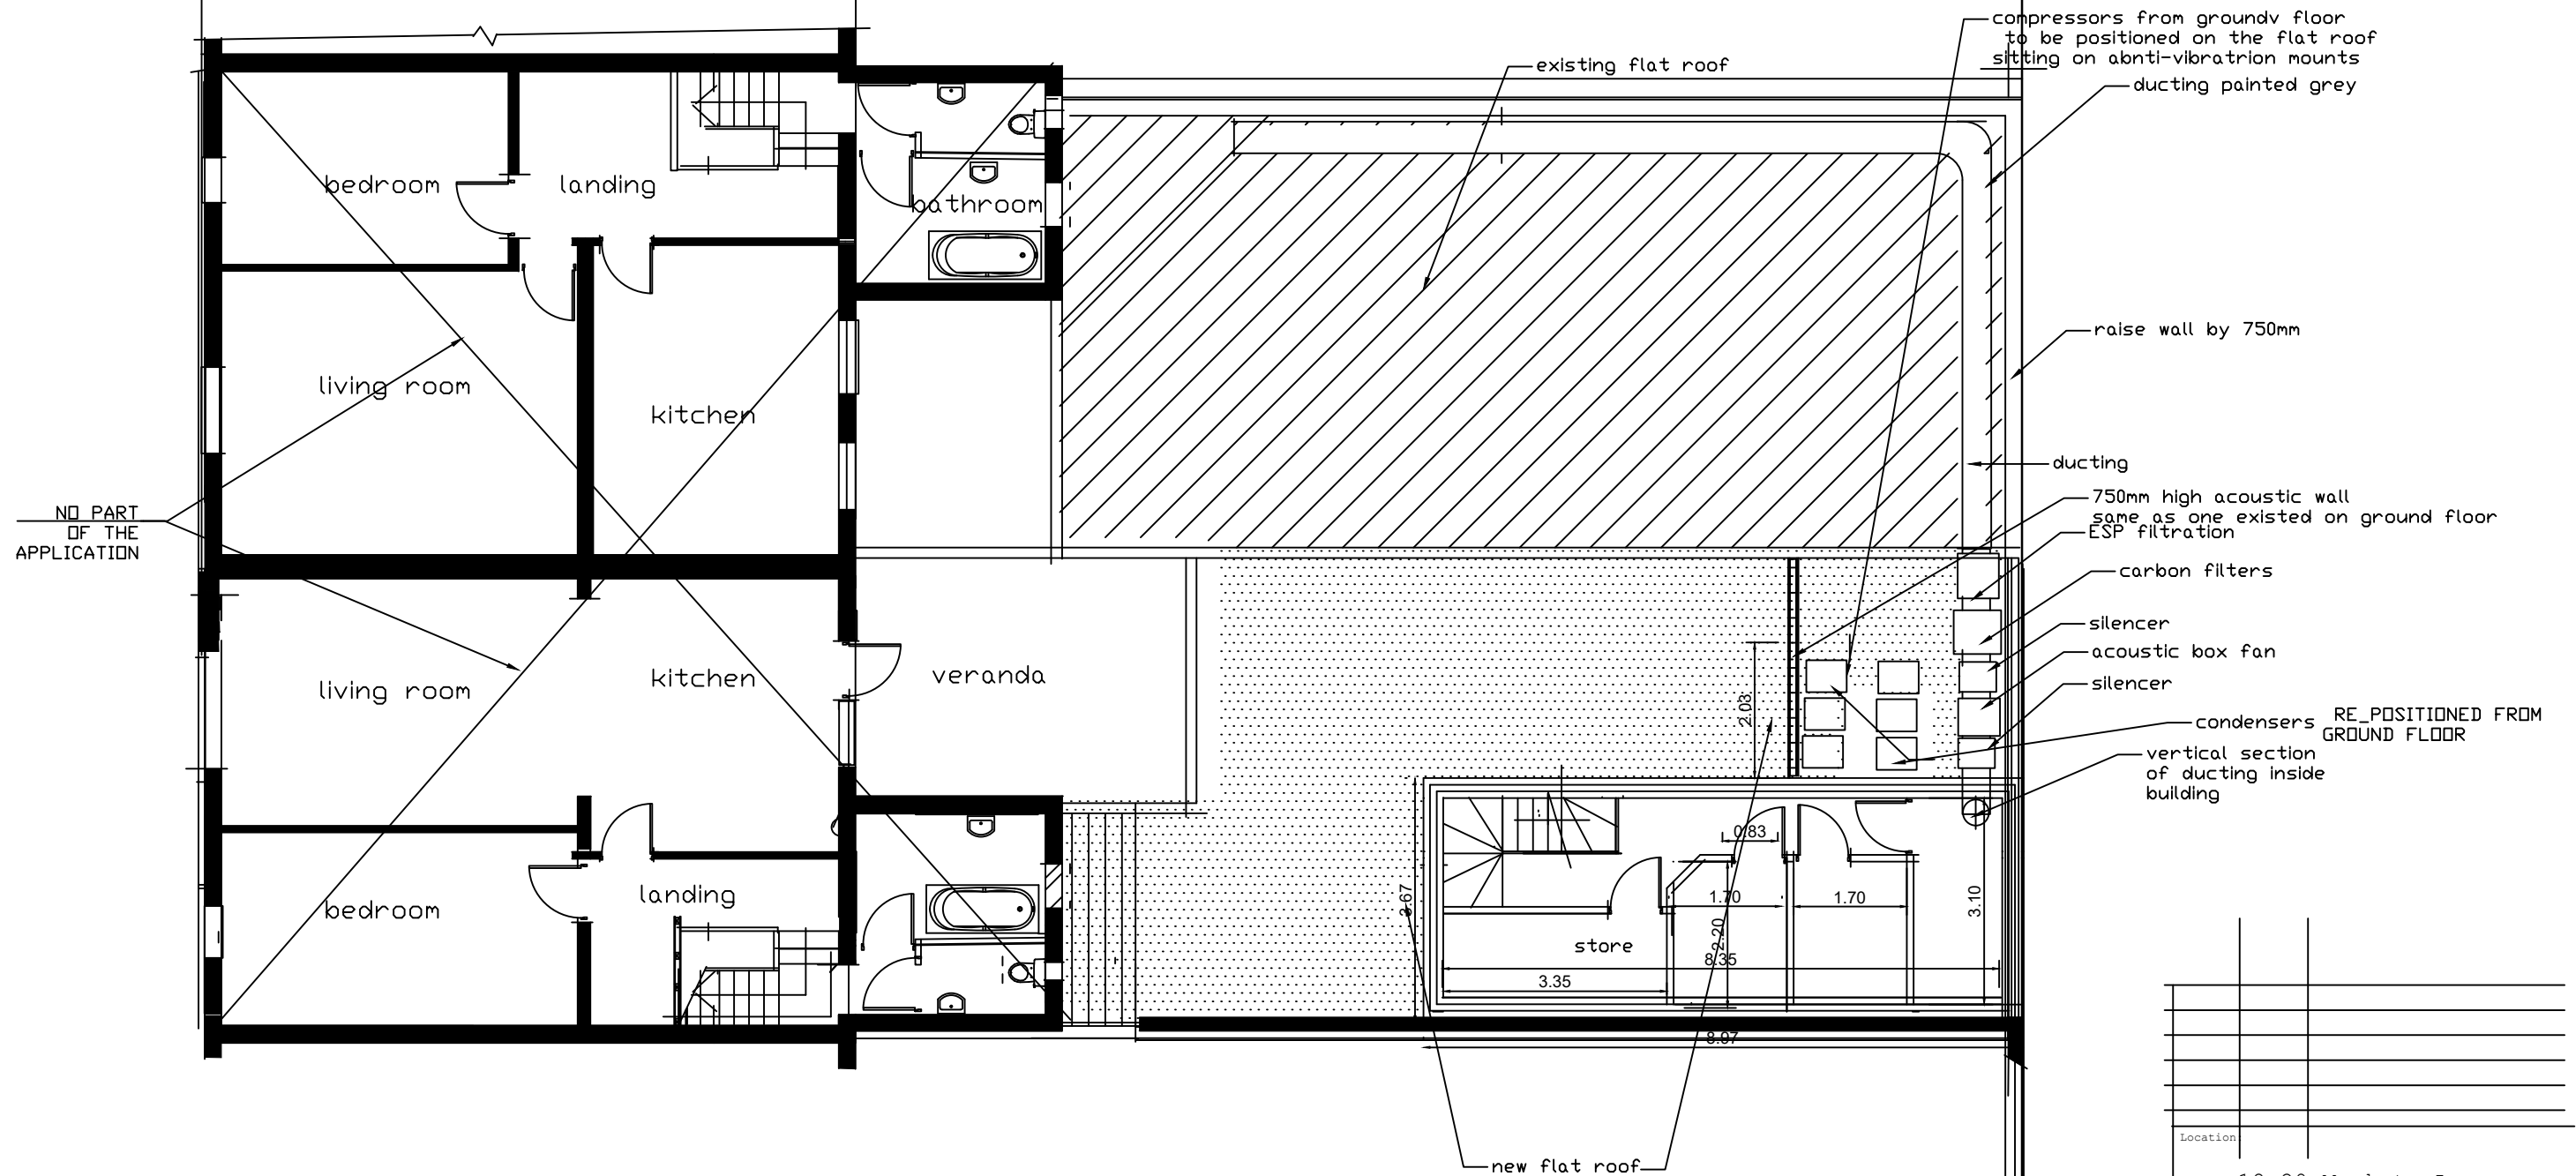

PROPOSED FIRST FLOOR PLAN Scale 1:100



EXISTING TWO STOREY
REAR EXTENSION AT
THE NEIGHBOURING
SITE AT 8 MACKETS
LANE
THIS IS TO SHOW
THAT REAR YARD
TWO STOREY
EXTENSION IS
DONE IN THE
PAST ALONG THIS
PARADE



Location	18-20 Mackets Lane, Hunts Cross, Liverpool
clients:	Shop Express Ltd
project:	Part single part two storey rear extensions & convert part of the shop into diner/multi kitchens
drawings:	Proposed First Floor plan
drawing no.: W.25/17/05	scale: 1:100
	date: April 2026
e-mail:	