
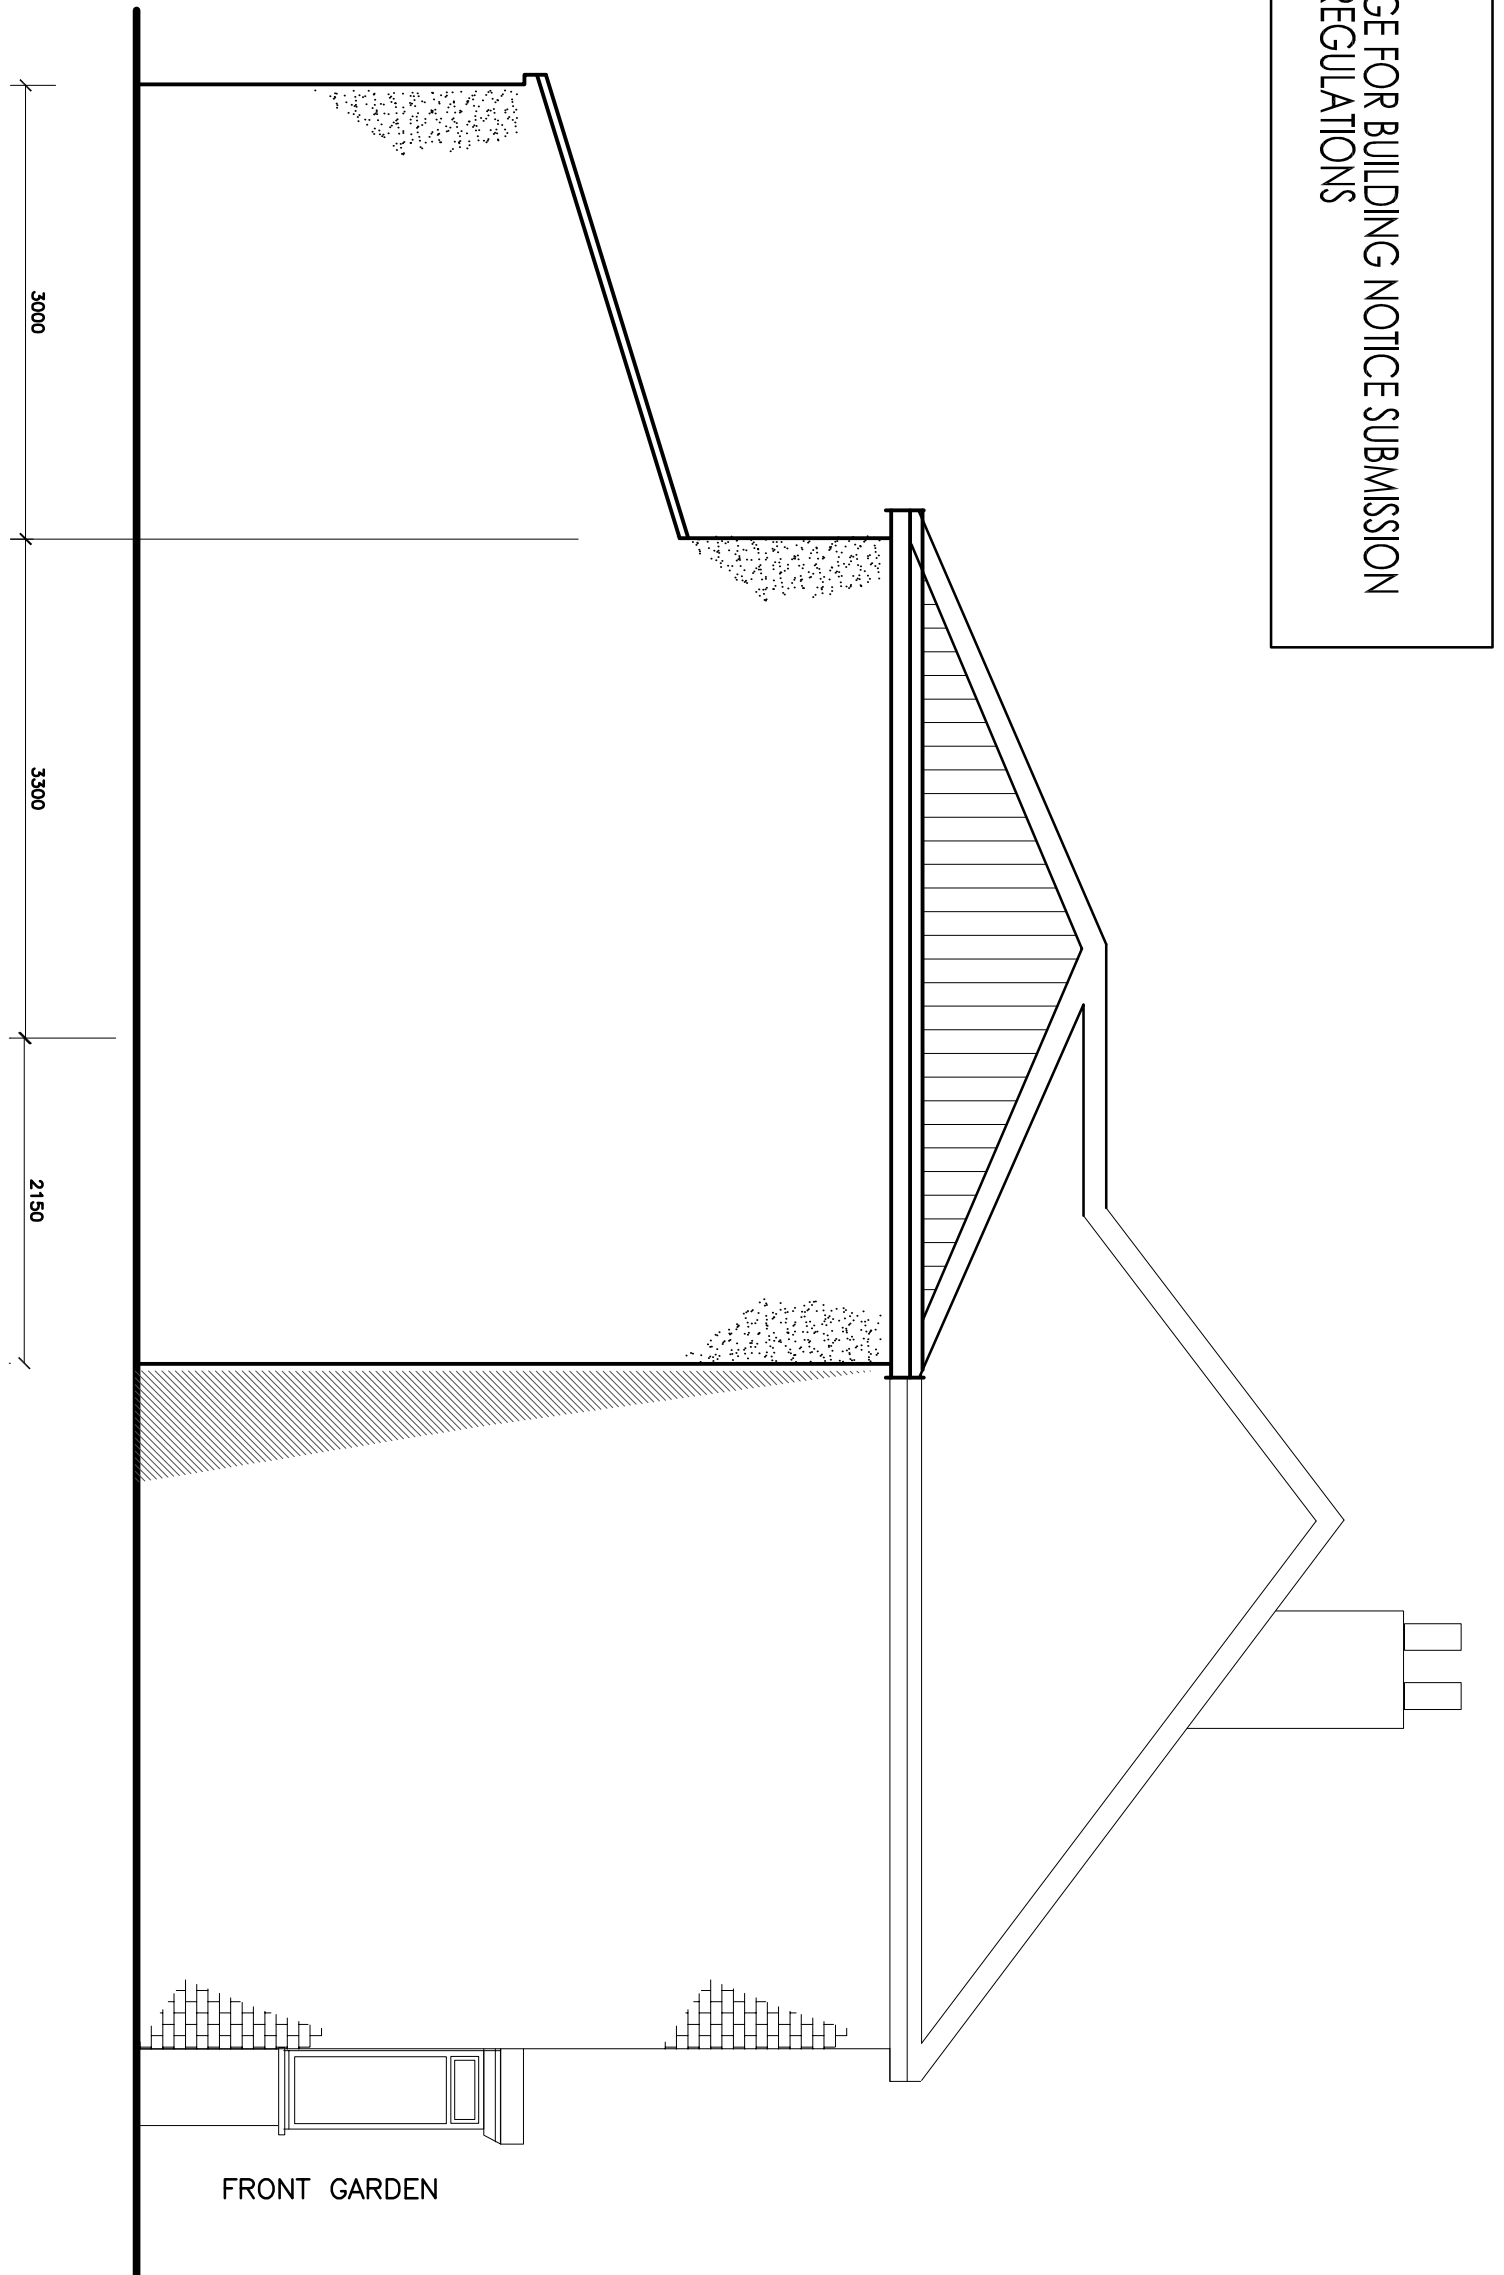
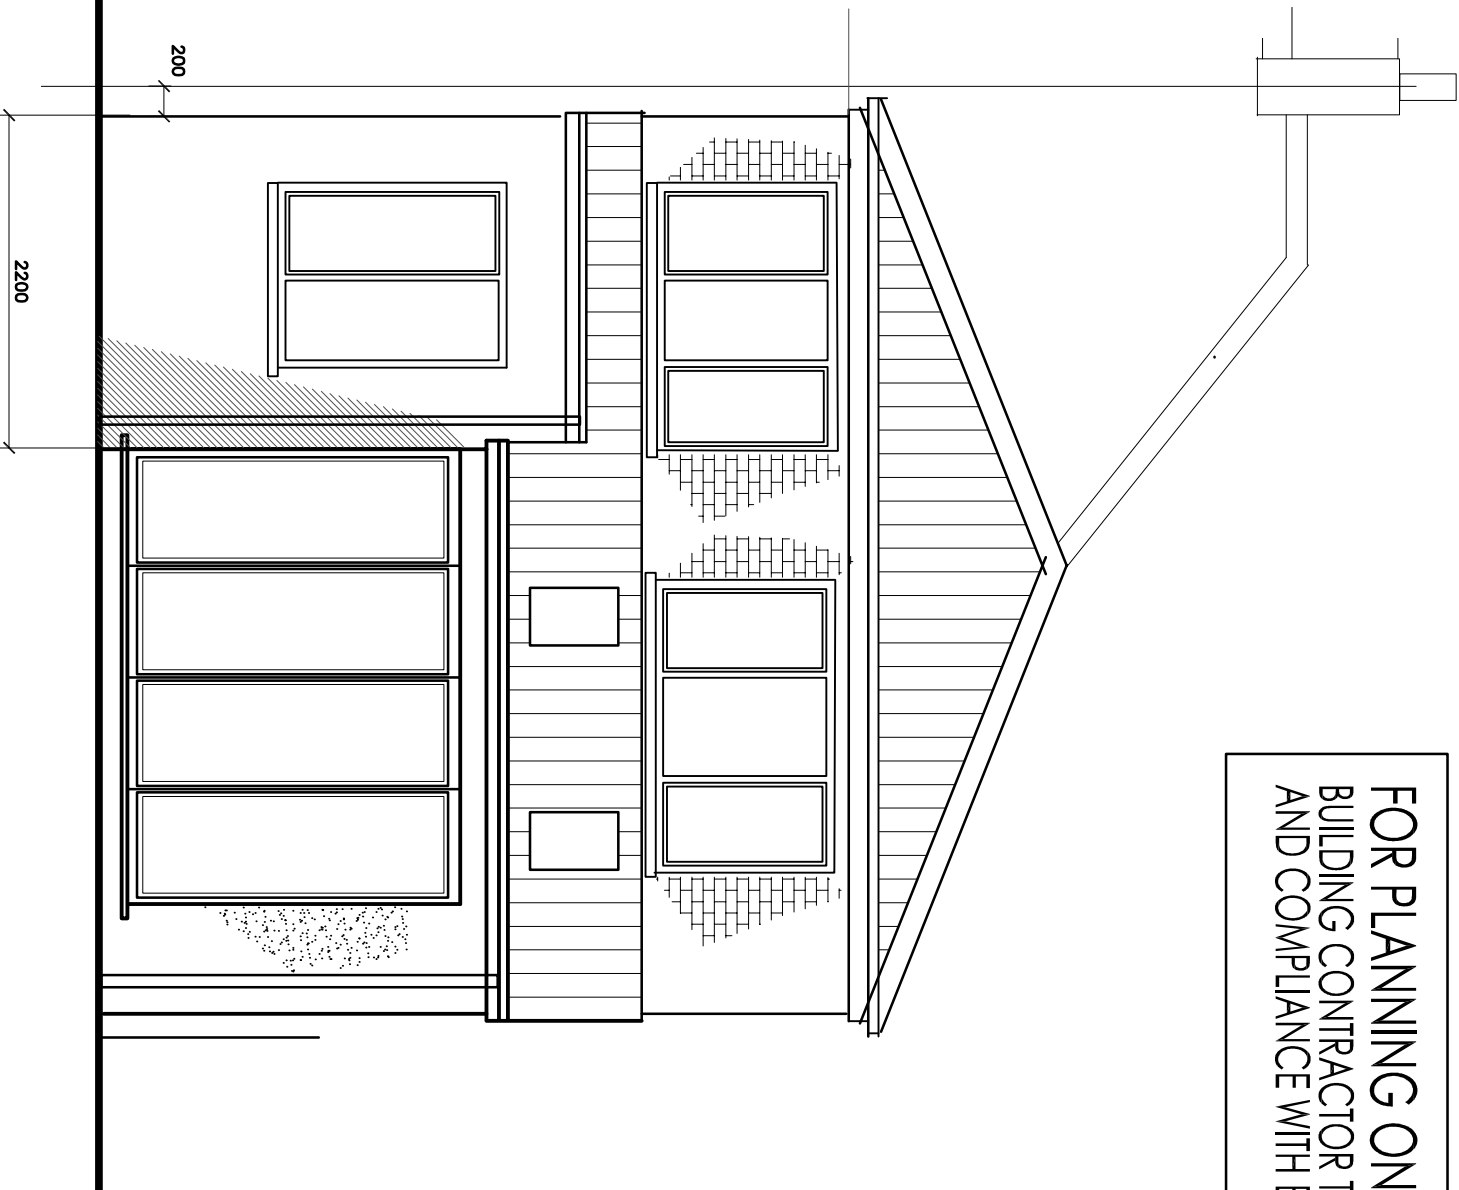






FOR PLANNING ONLY
BUILDING CONTRACTOR TO ARRANGE FOR BUILDING NOTICE SUBMISSION
AND COMPLIANCE WITH BUILDING REGULATIONS

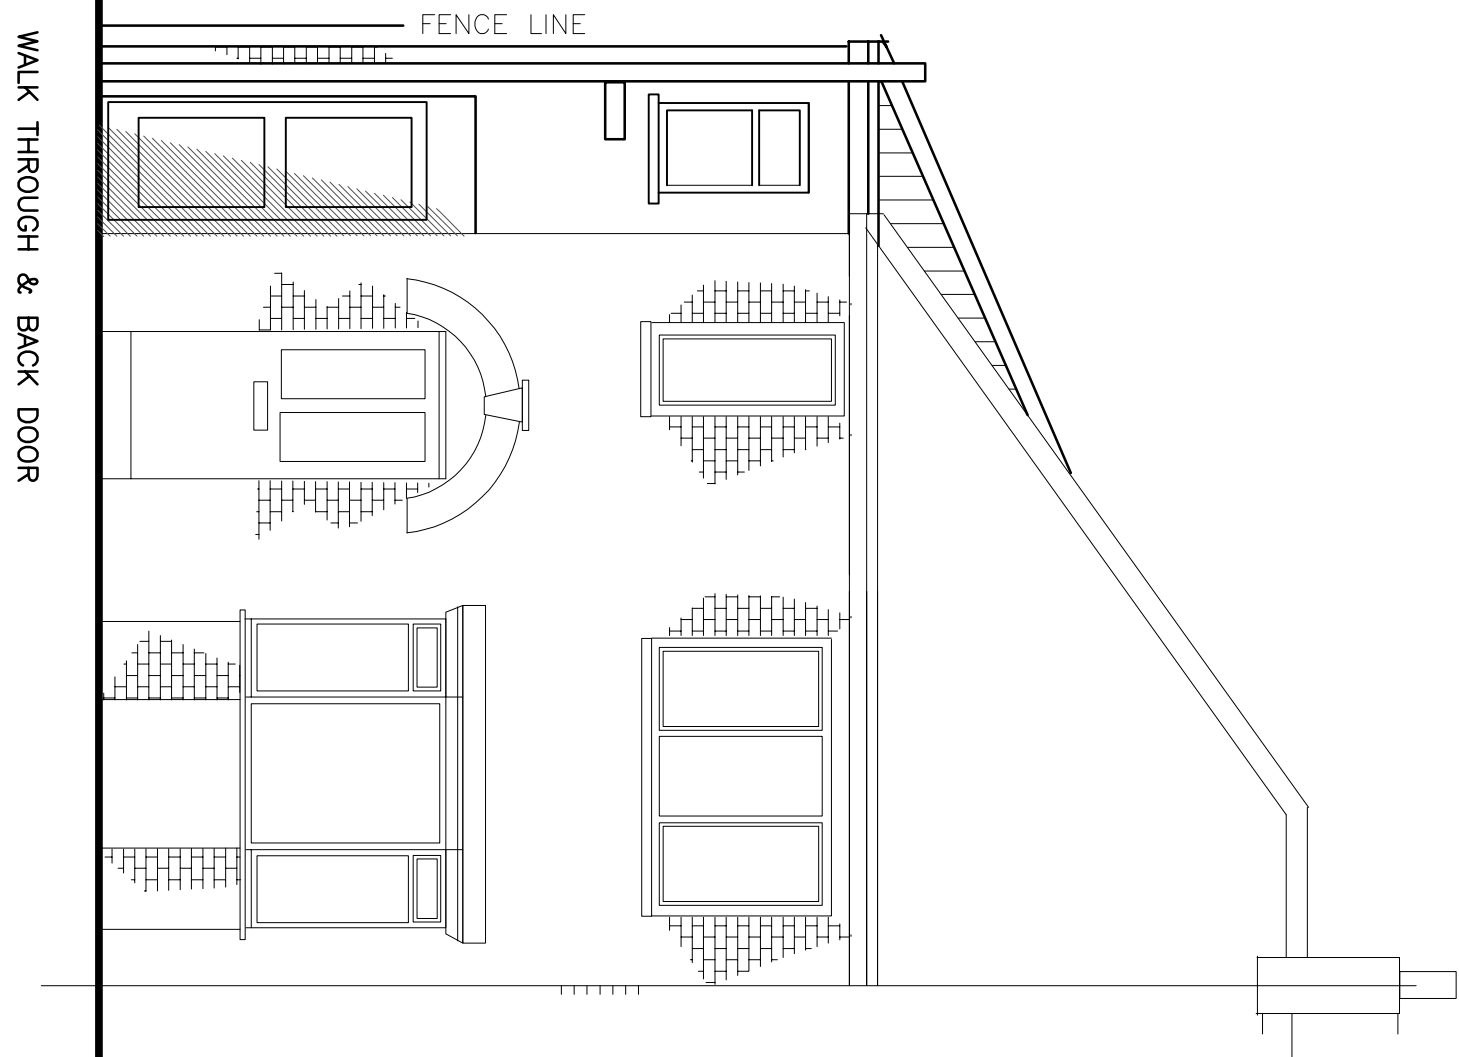

FRONT ELEVATION AS PROPOSED

REAR ELEVATION AS PROPOSED

SIDE ELEVATION AS PROPOSED

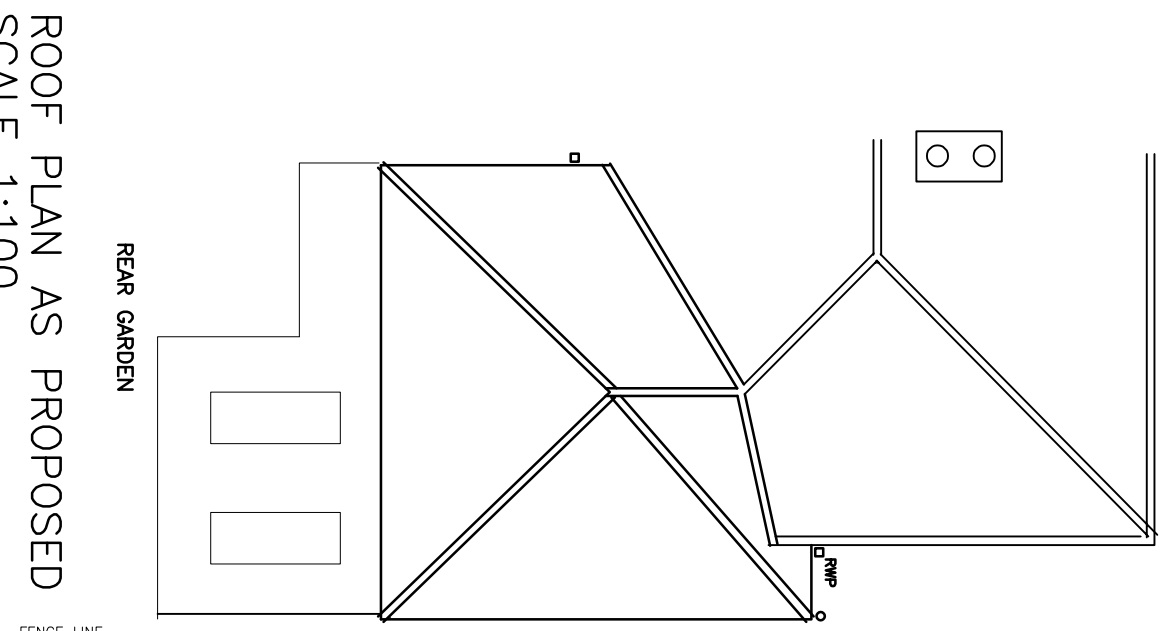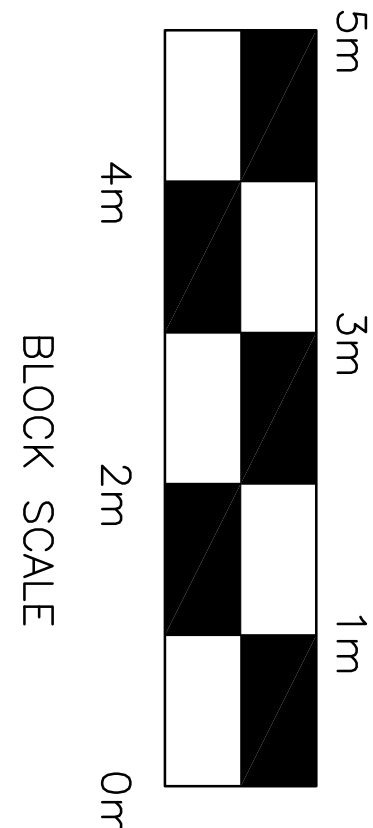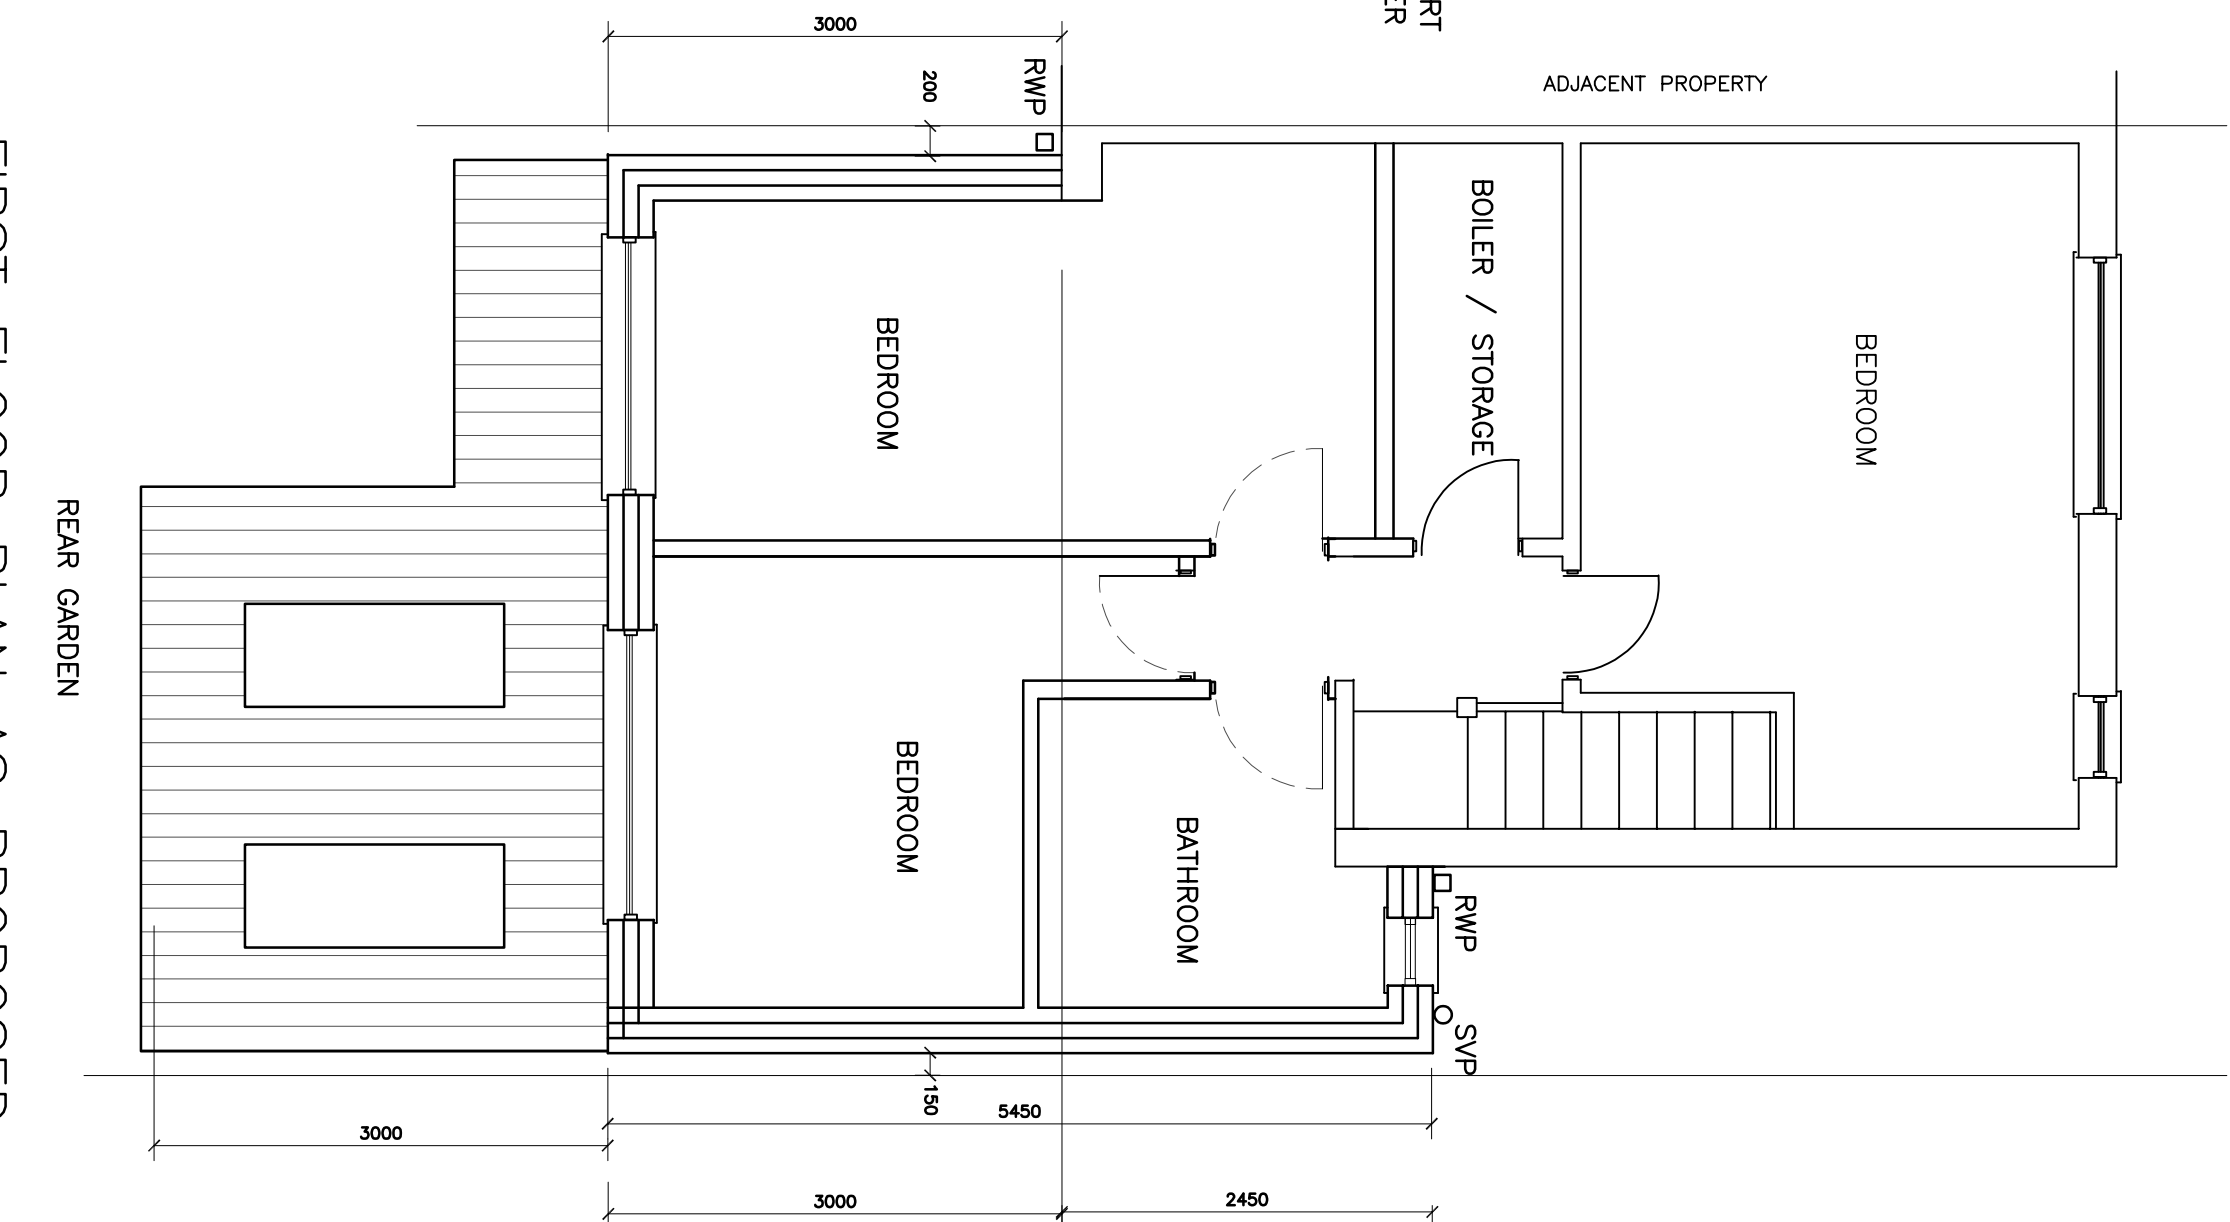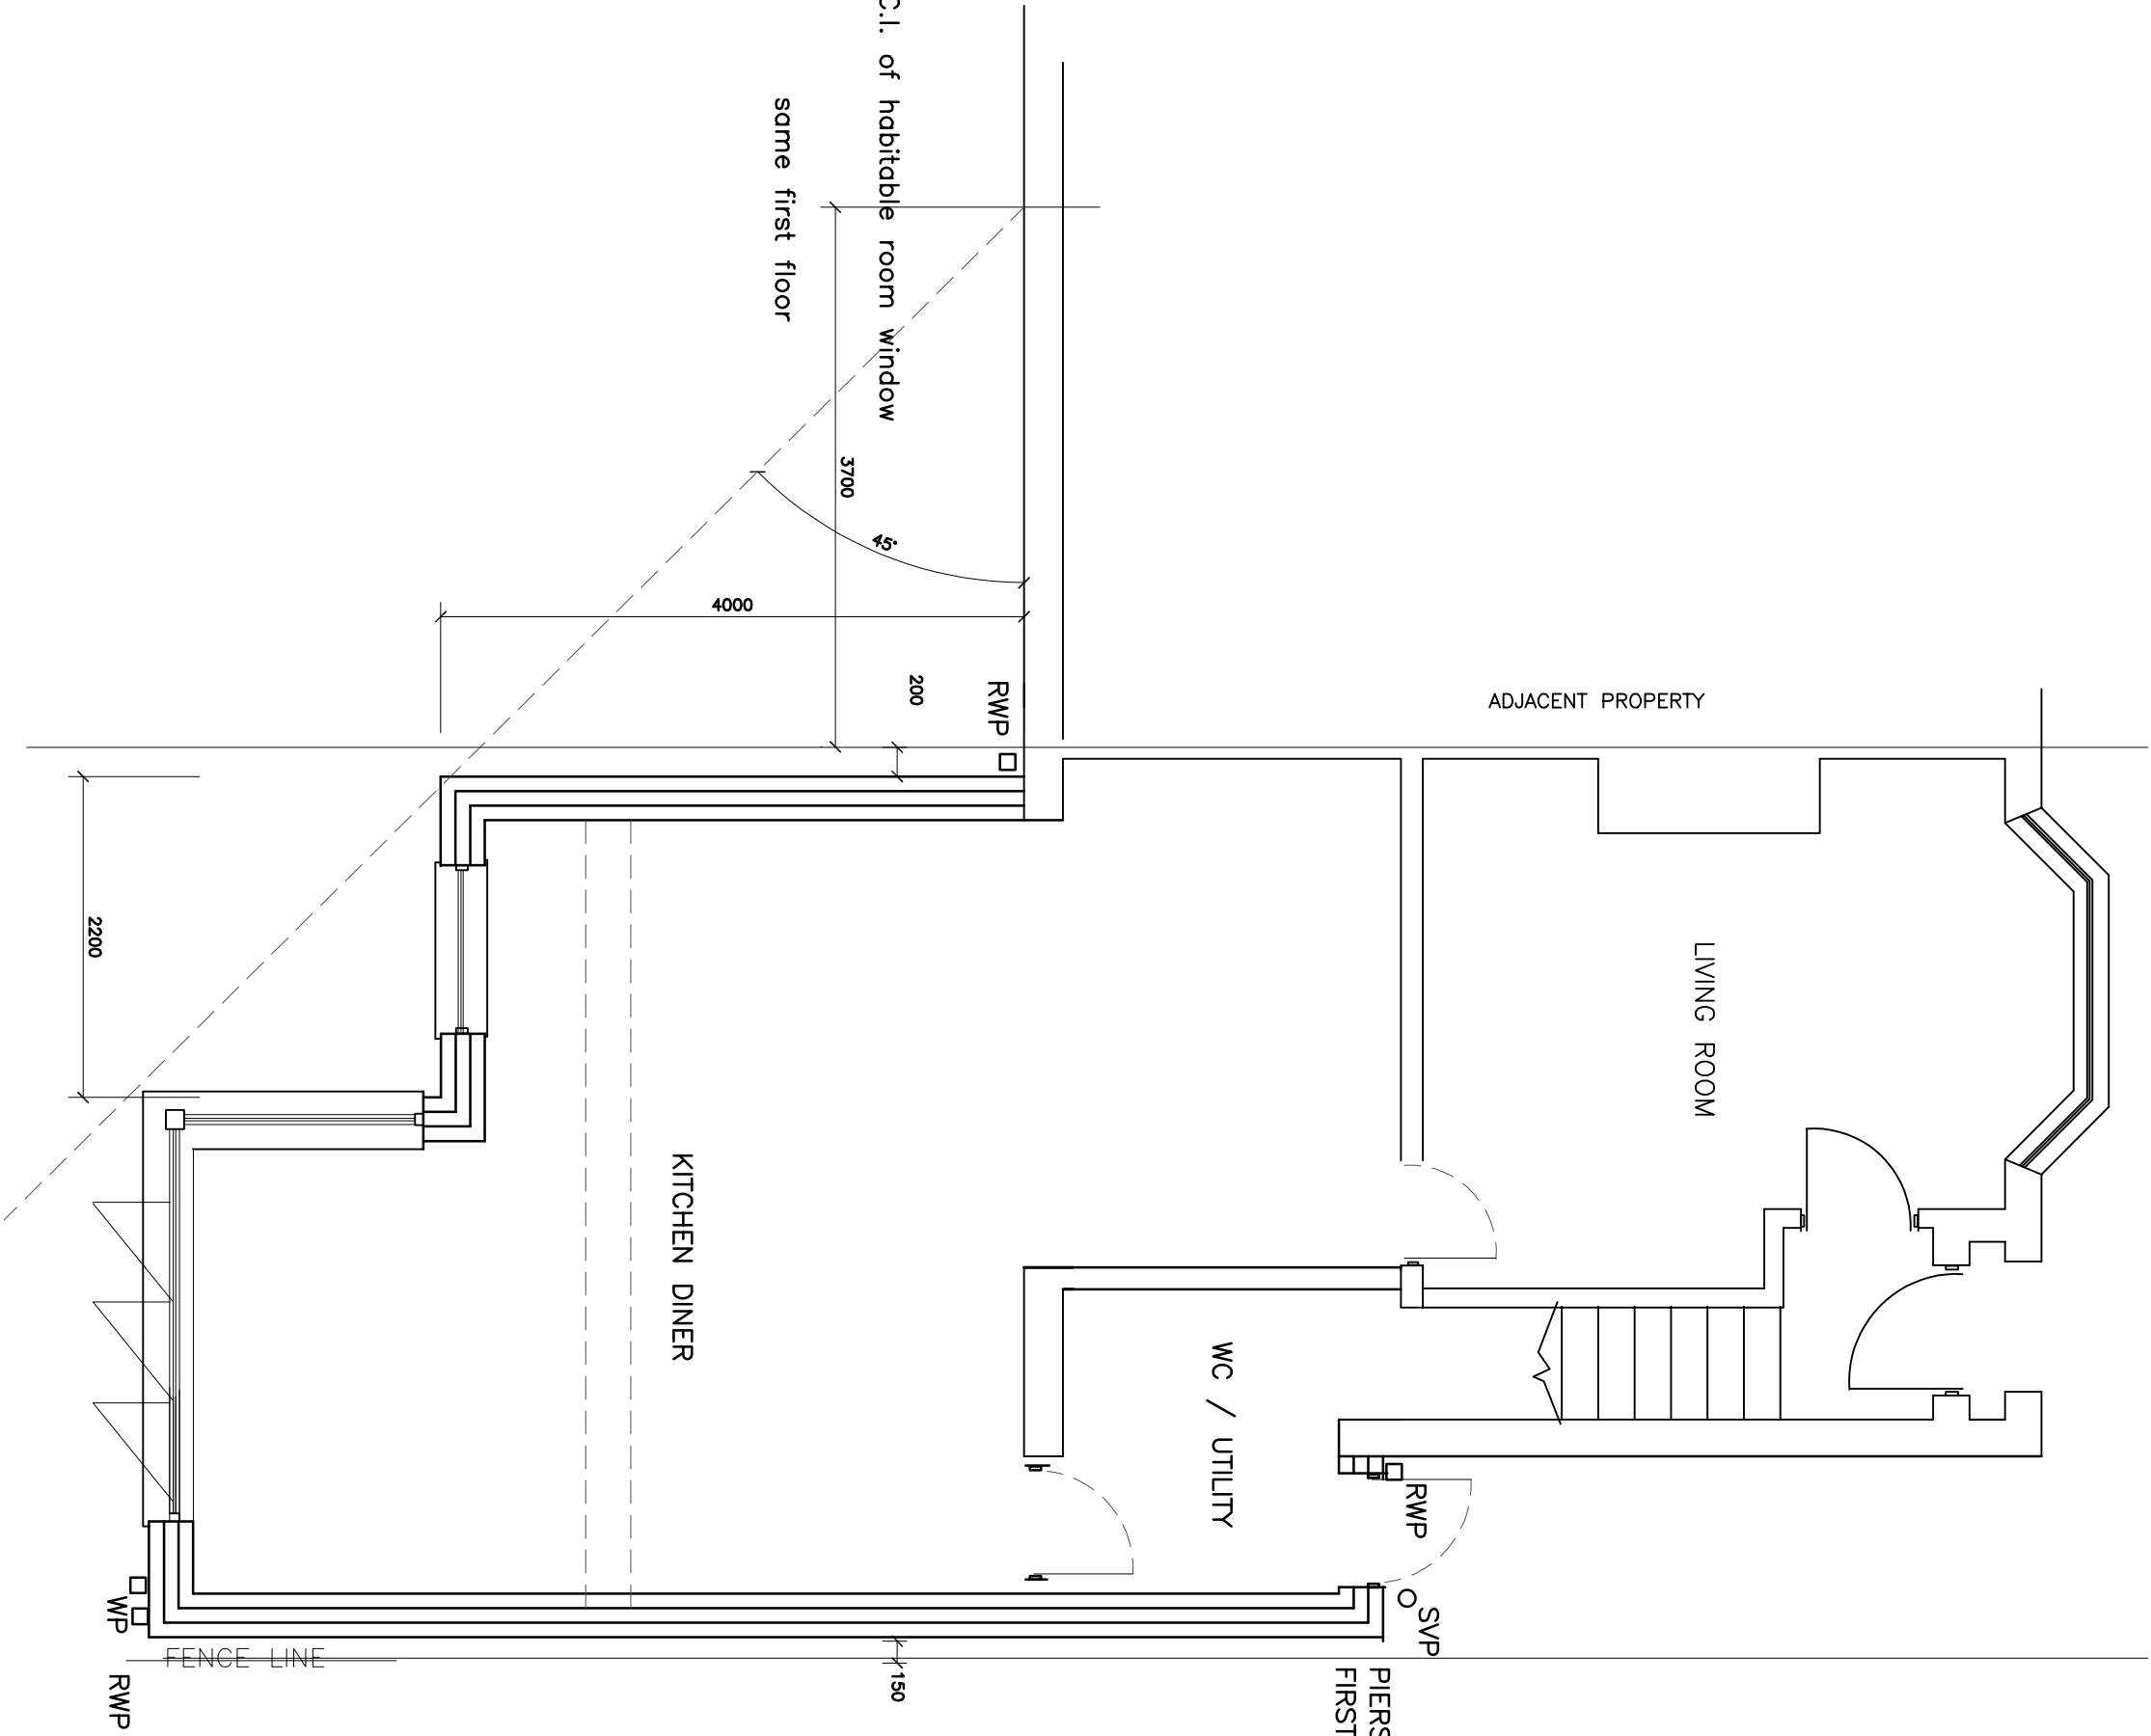

SIDE ELEVATION AS PROPOSED

Extension to be rendered at low level - gill roof area
Brickwork to match existing at high level, sides and front
New roof tiles to match existing
New windows and rainwater goods to be upvc, style to match existing
velux windows in new pitched roof to rear

Rev D PLANS ALTERED

Rev C altered to suit planners further comments

Rev B altered to suit planners comments

Rev A side elevation ground floor window added

Proposed plans and Elevations

44 Manley road

Huyton L36 0TL

March 2021

Scale 1 : 50

GROUND FLOOR PLAN AS PROPOSED

FIRST FLOOR PLAN AS PROPOSED

ROOF PLAN AS PROPOSED

Proposed rear extension

DRG. 02 D