




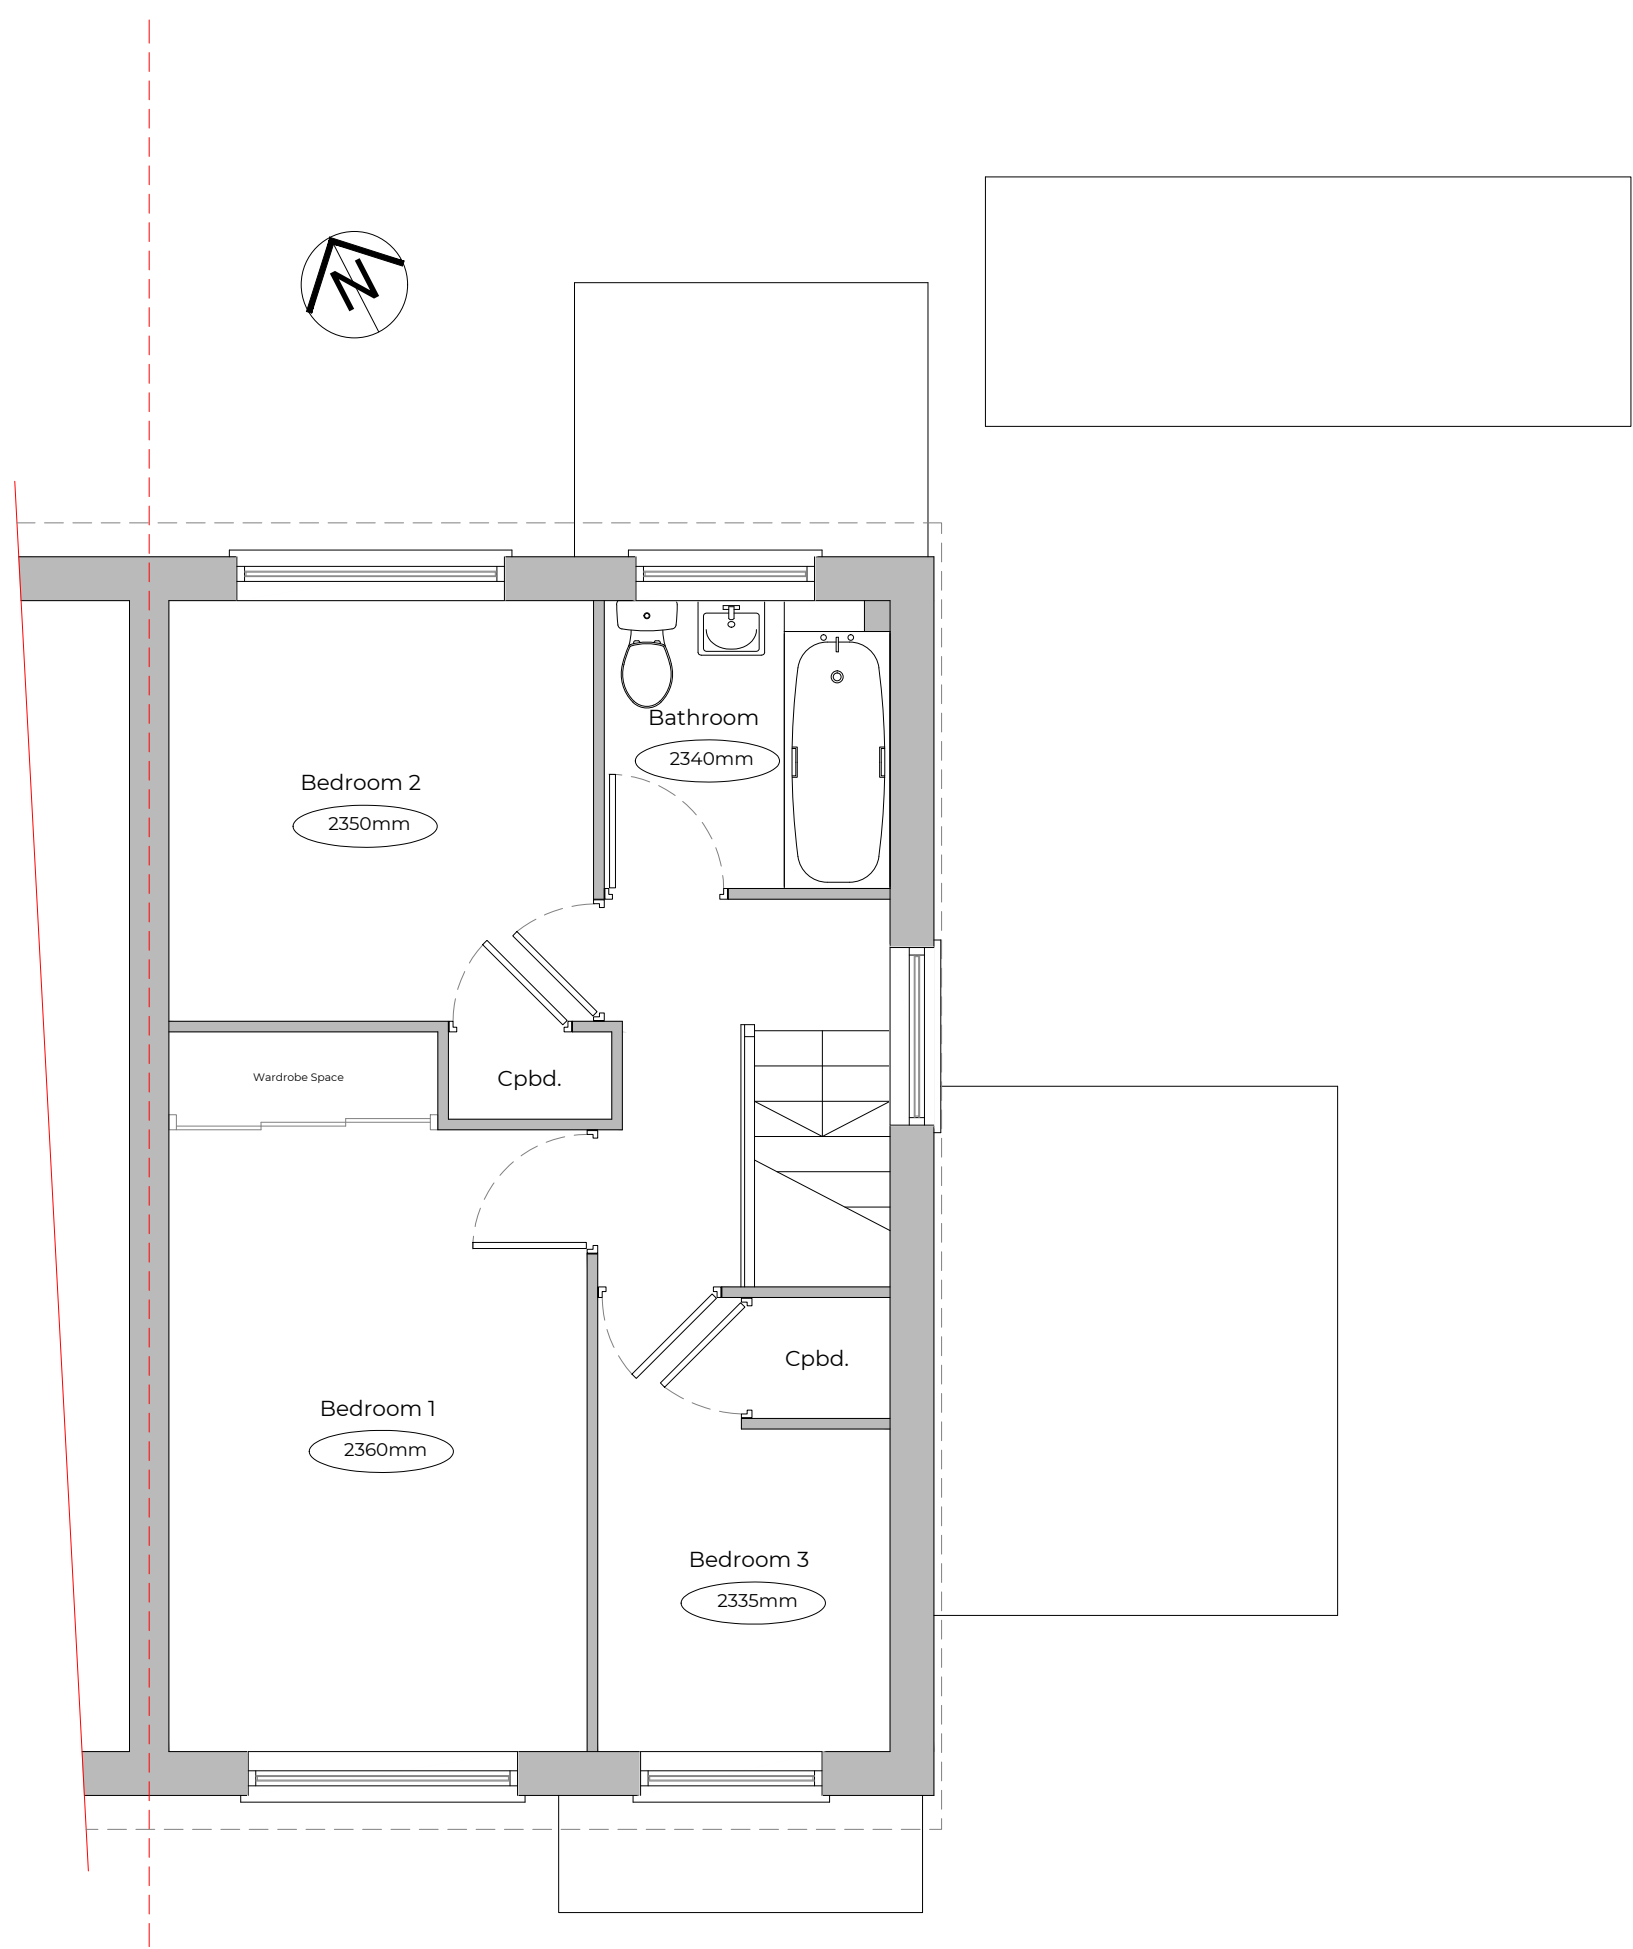

EXISTING FF PLAN
Scale 1:50 @ A1

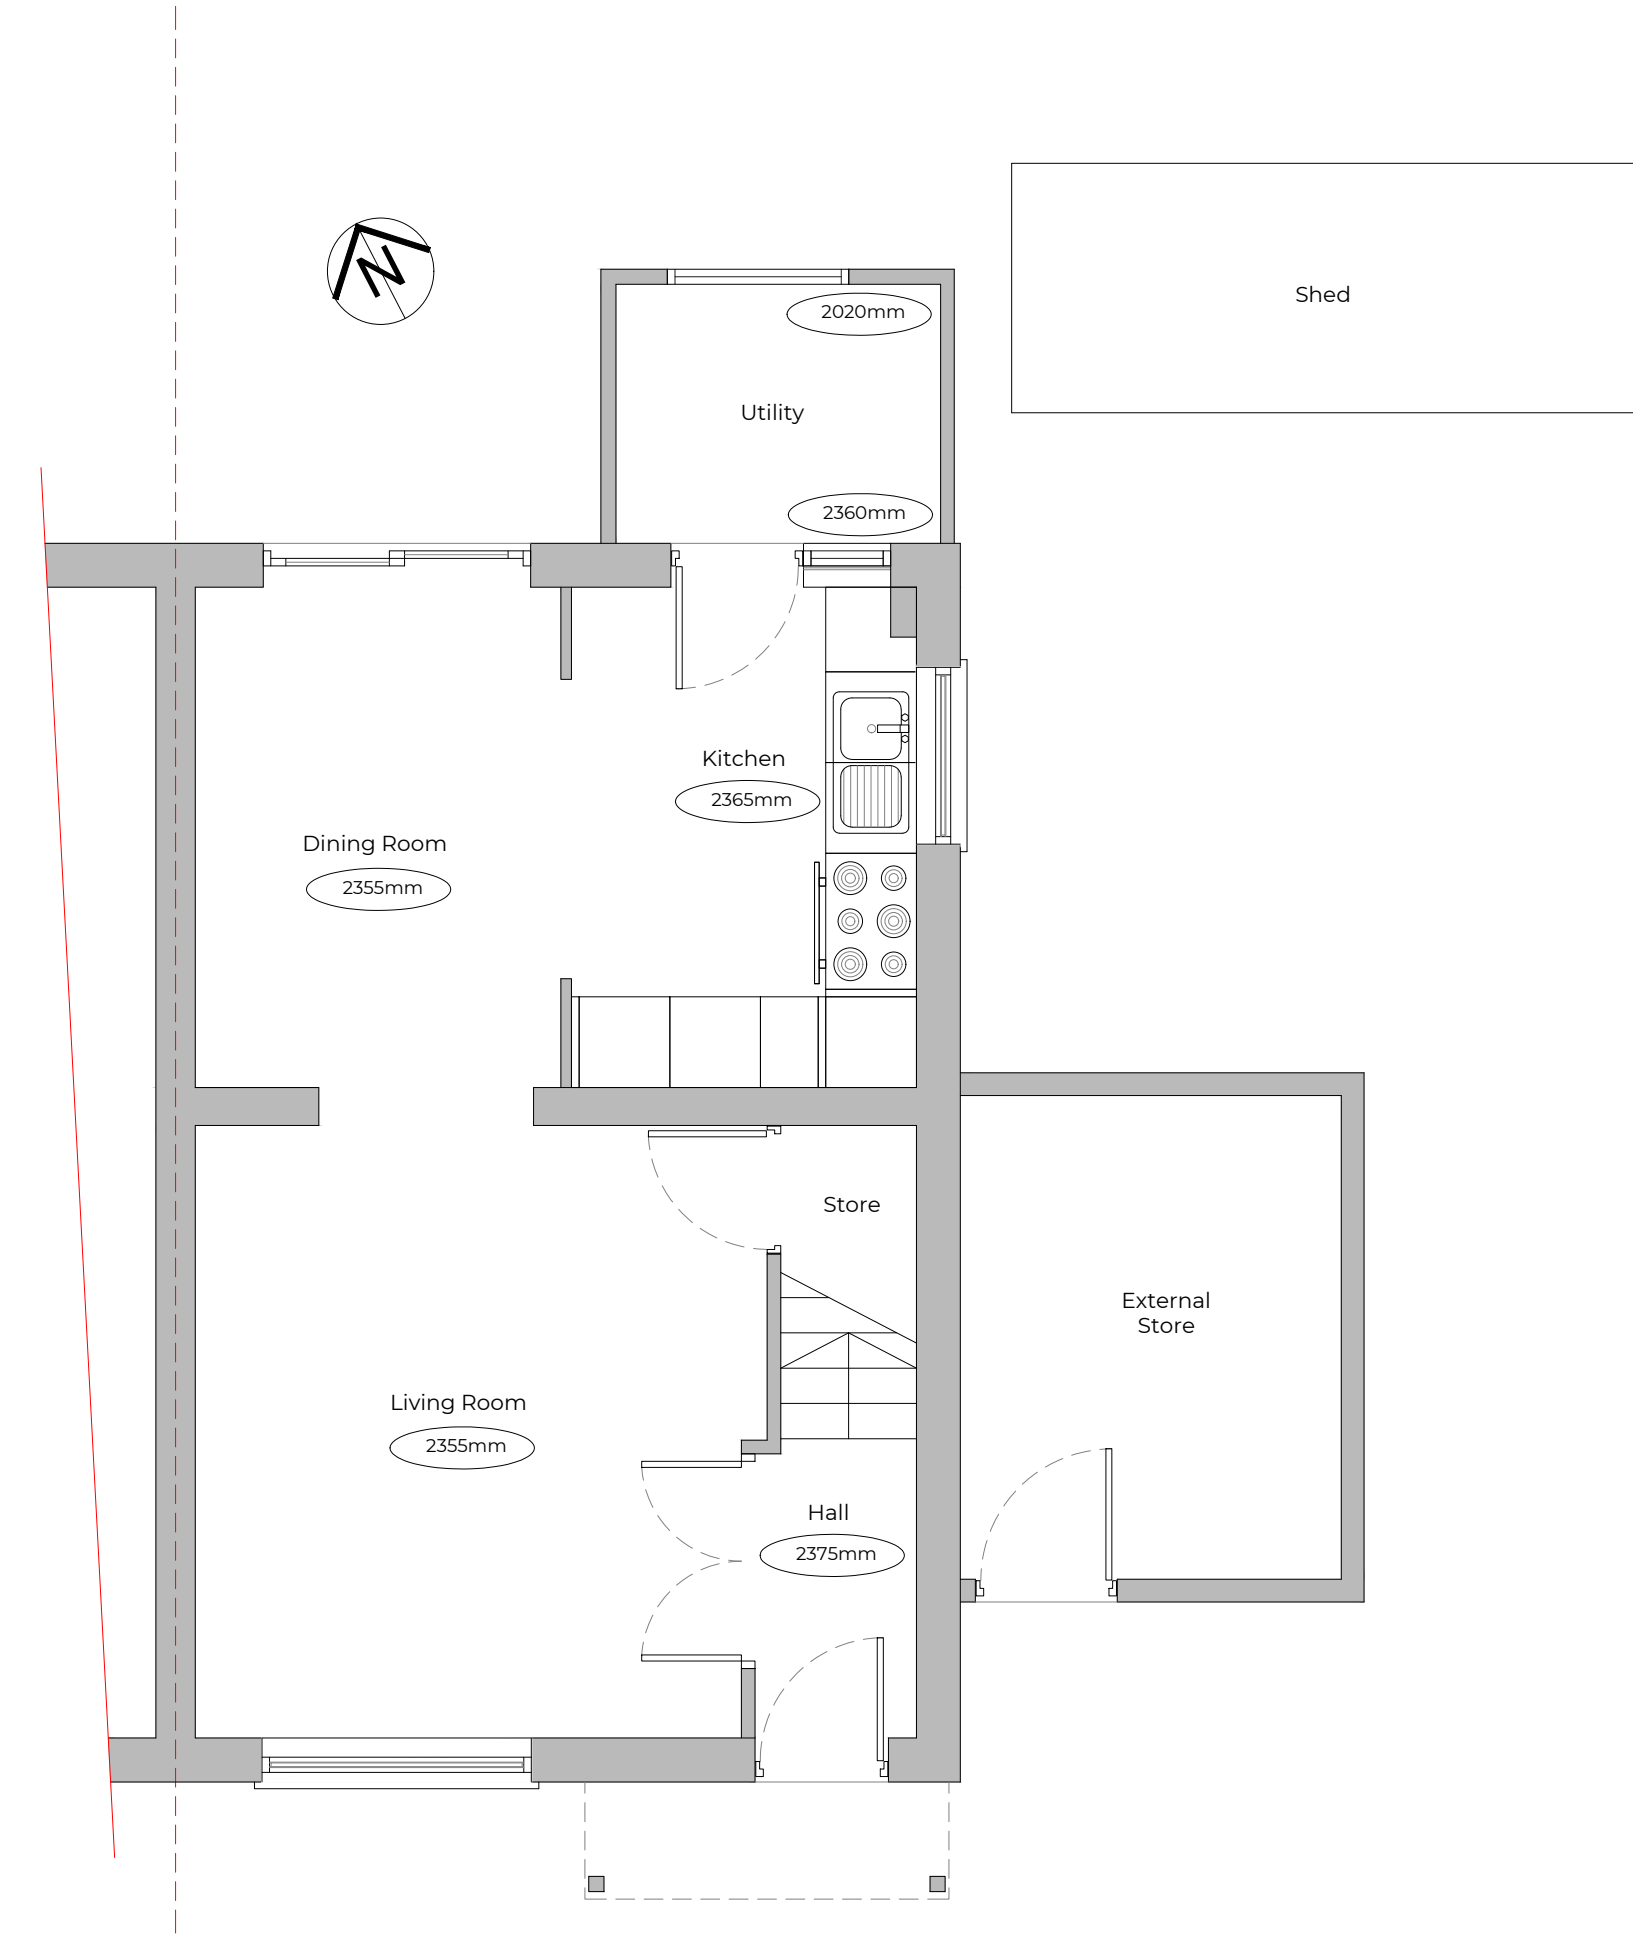


EXISTING GF PLAN
Scale 1:50 @ A1

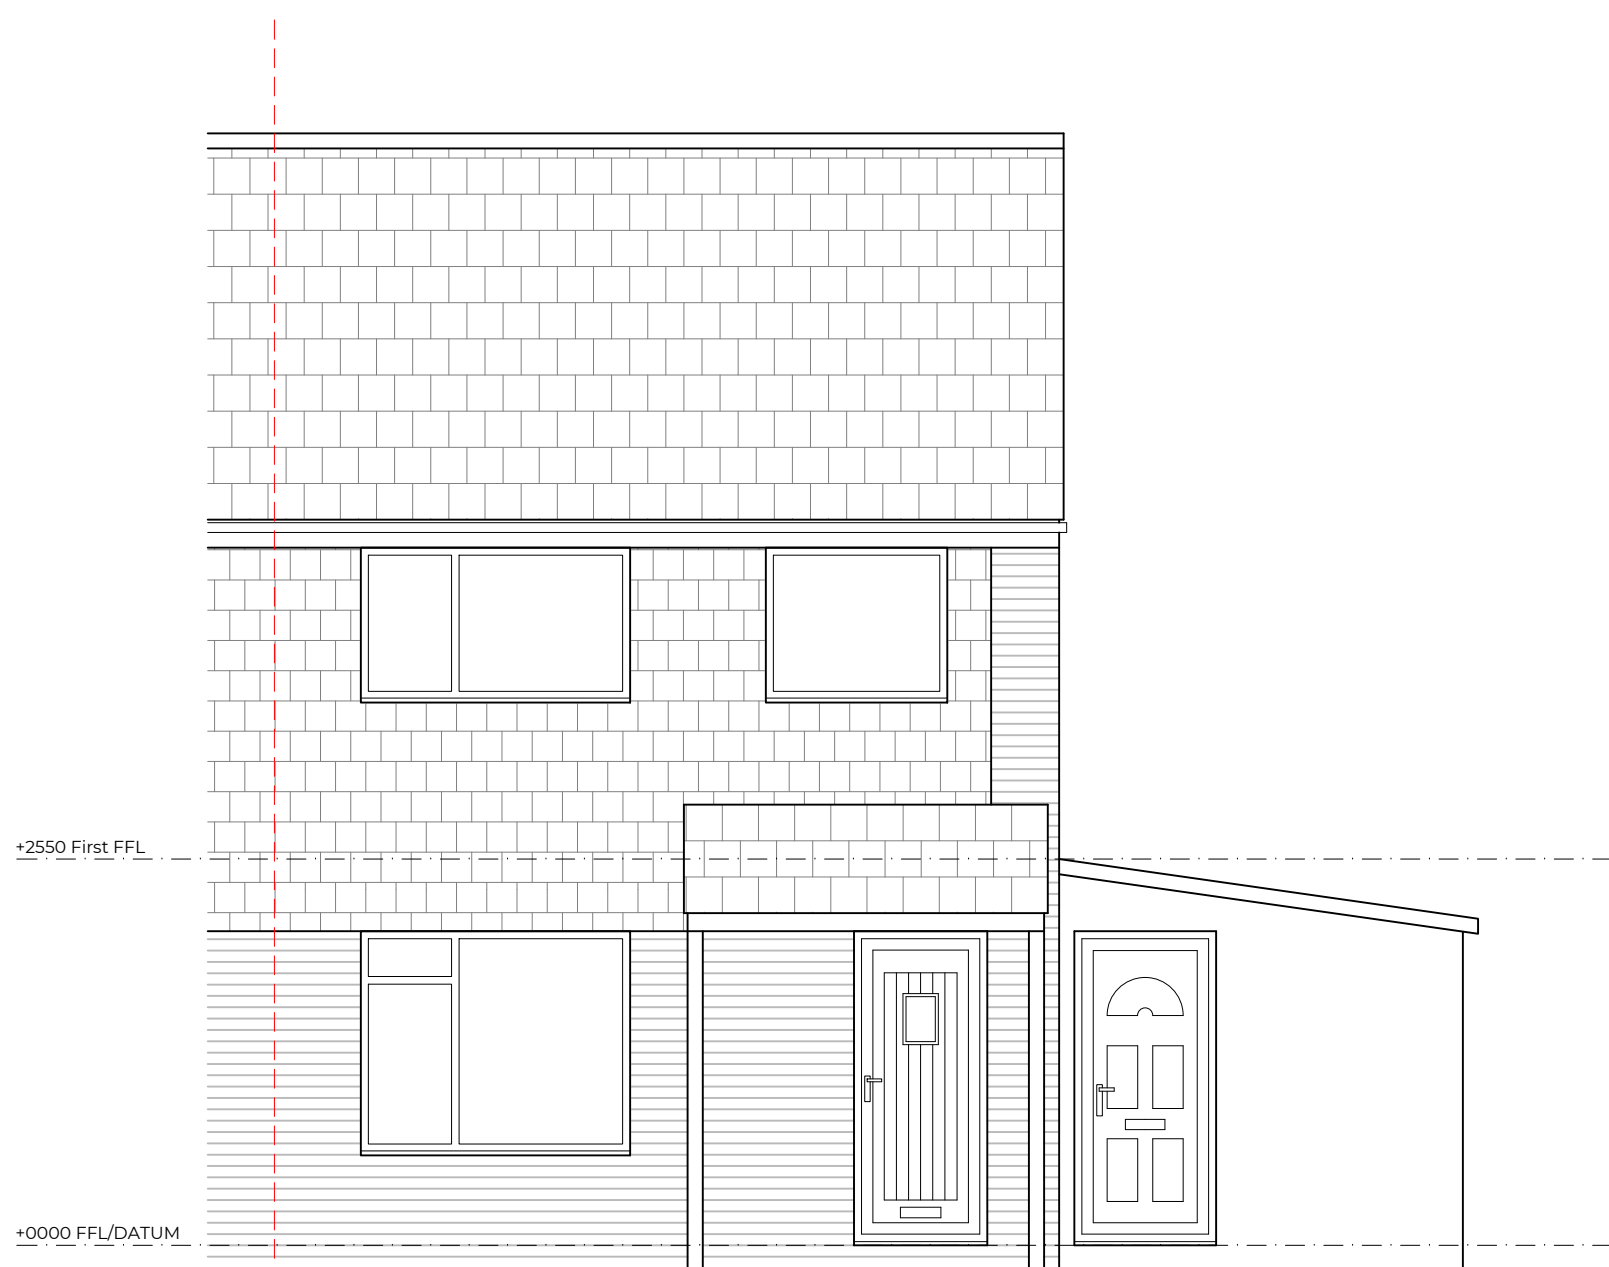


EXISTING FRONT ELEVATION
Scale 1:50 @ A1




EXISTING REAR ELEVATION
Scale 1:50 @ A1

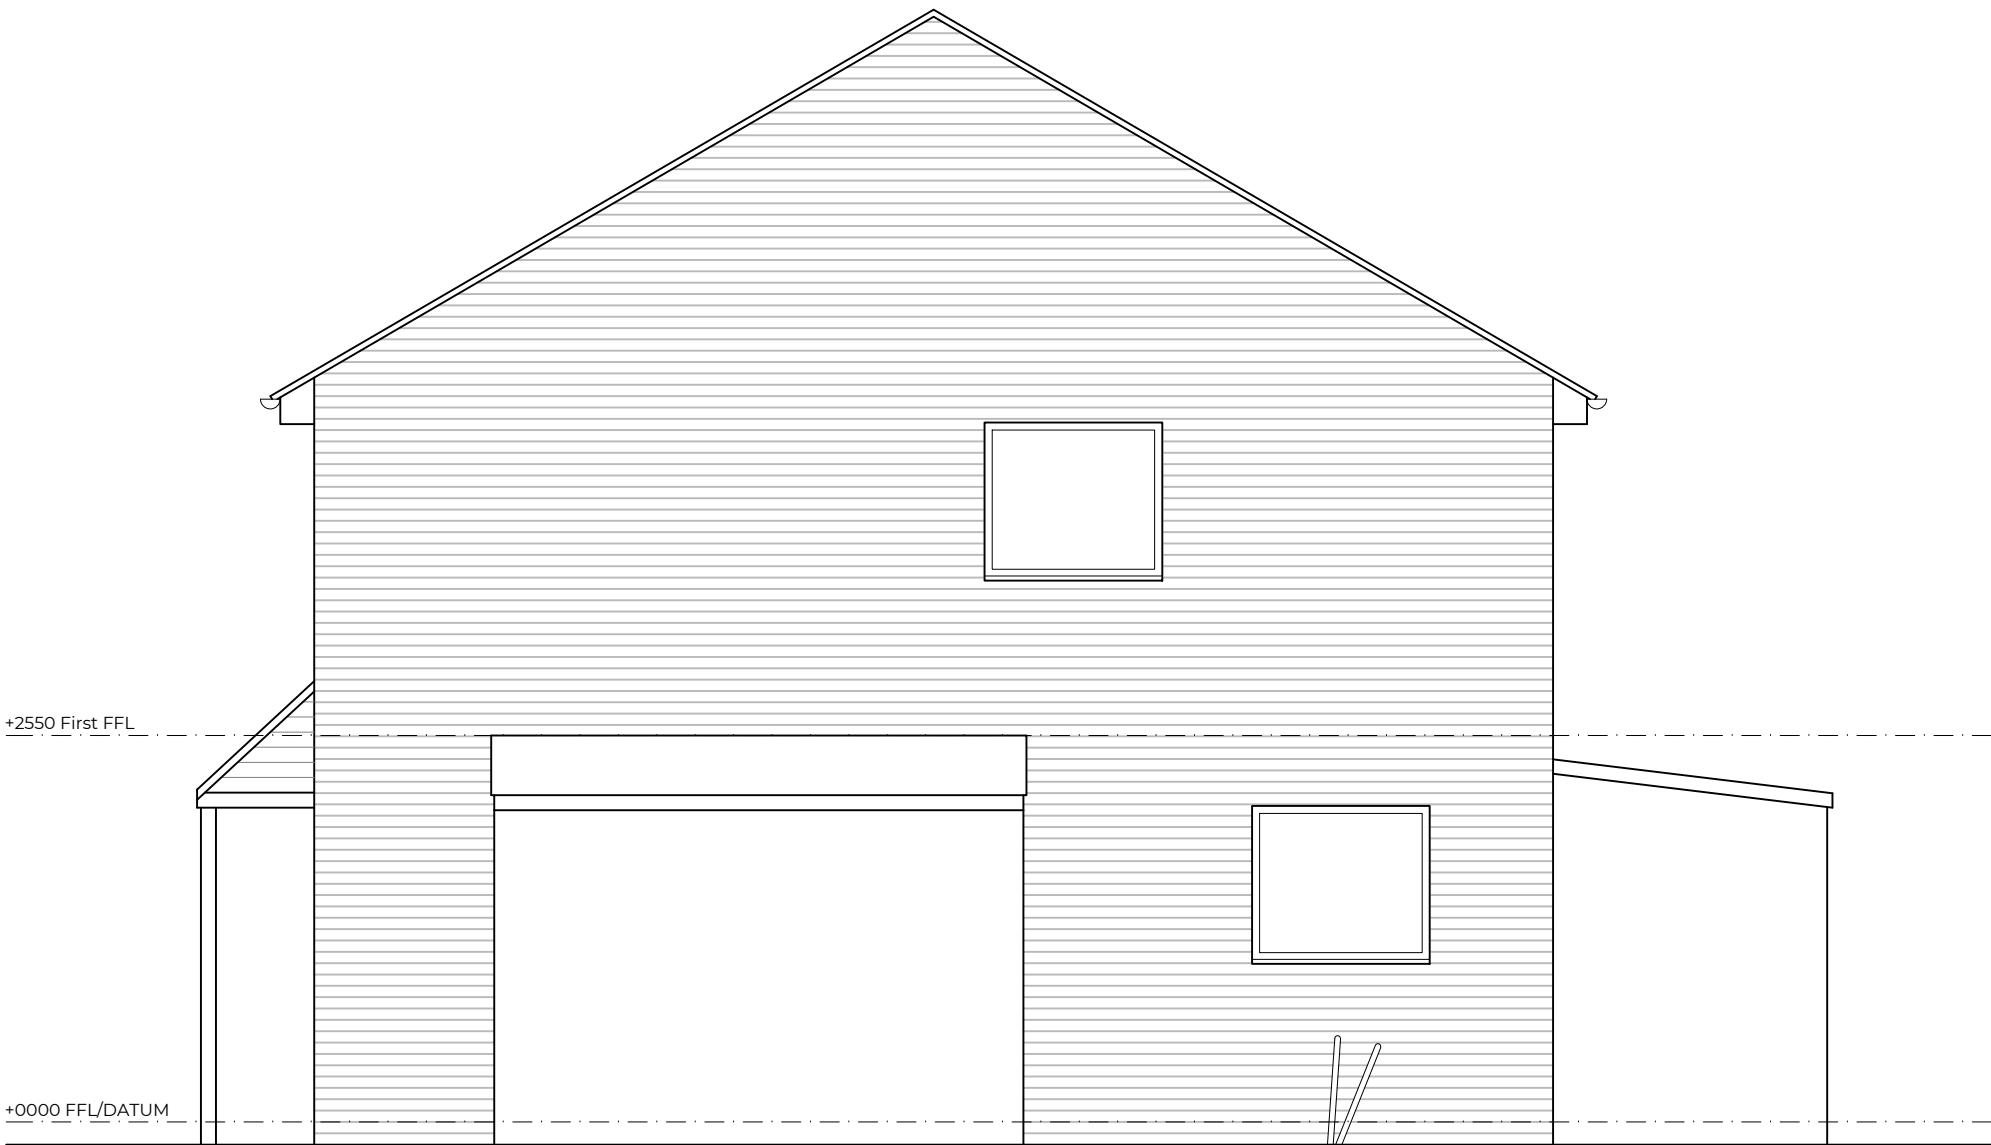


EXISTING SIDE ELEVATION
Scale 1:50 @ A1

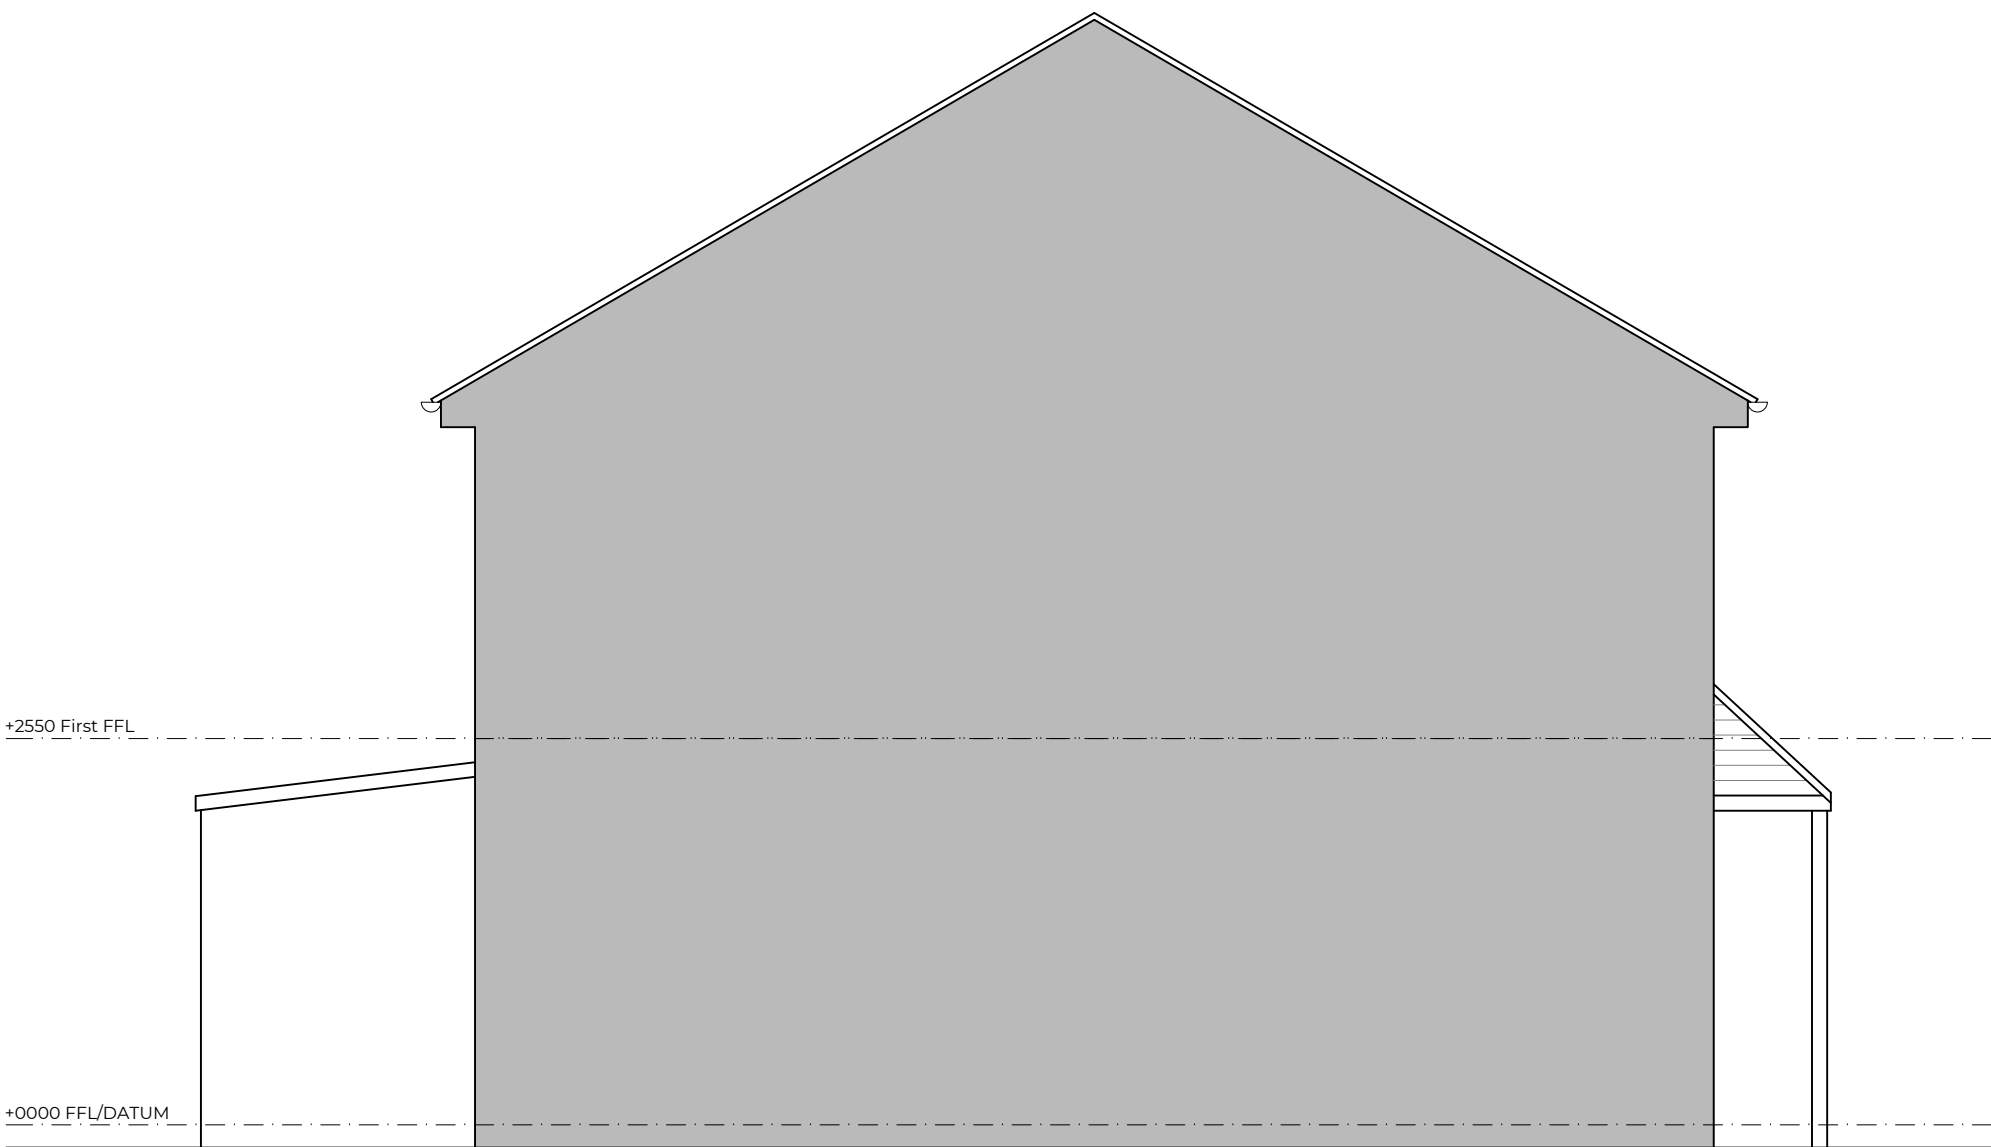


EXISTING SIDE ELEVATION
Scale 1:50 @ A1

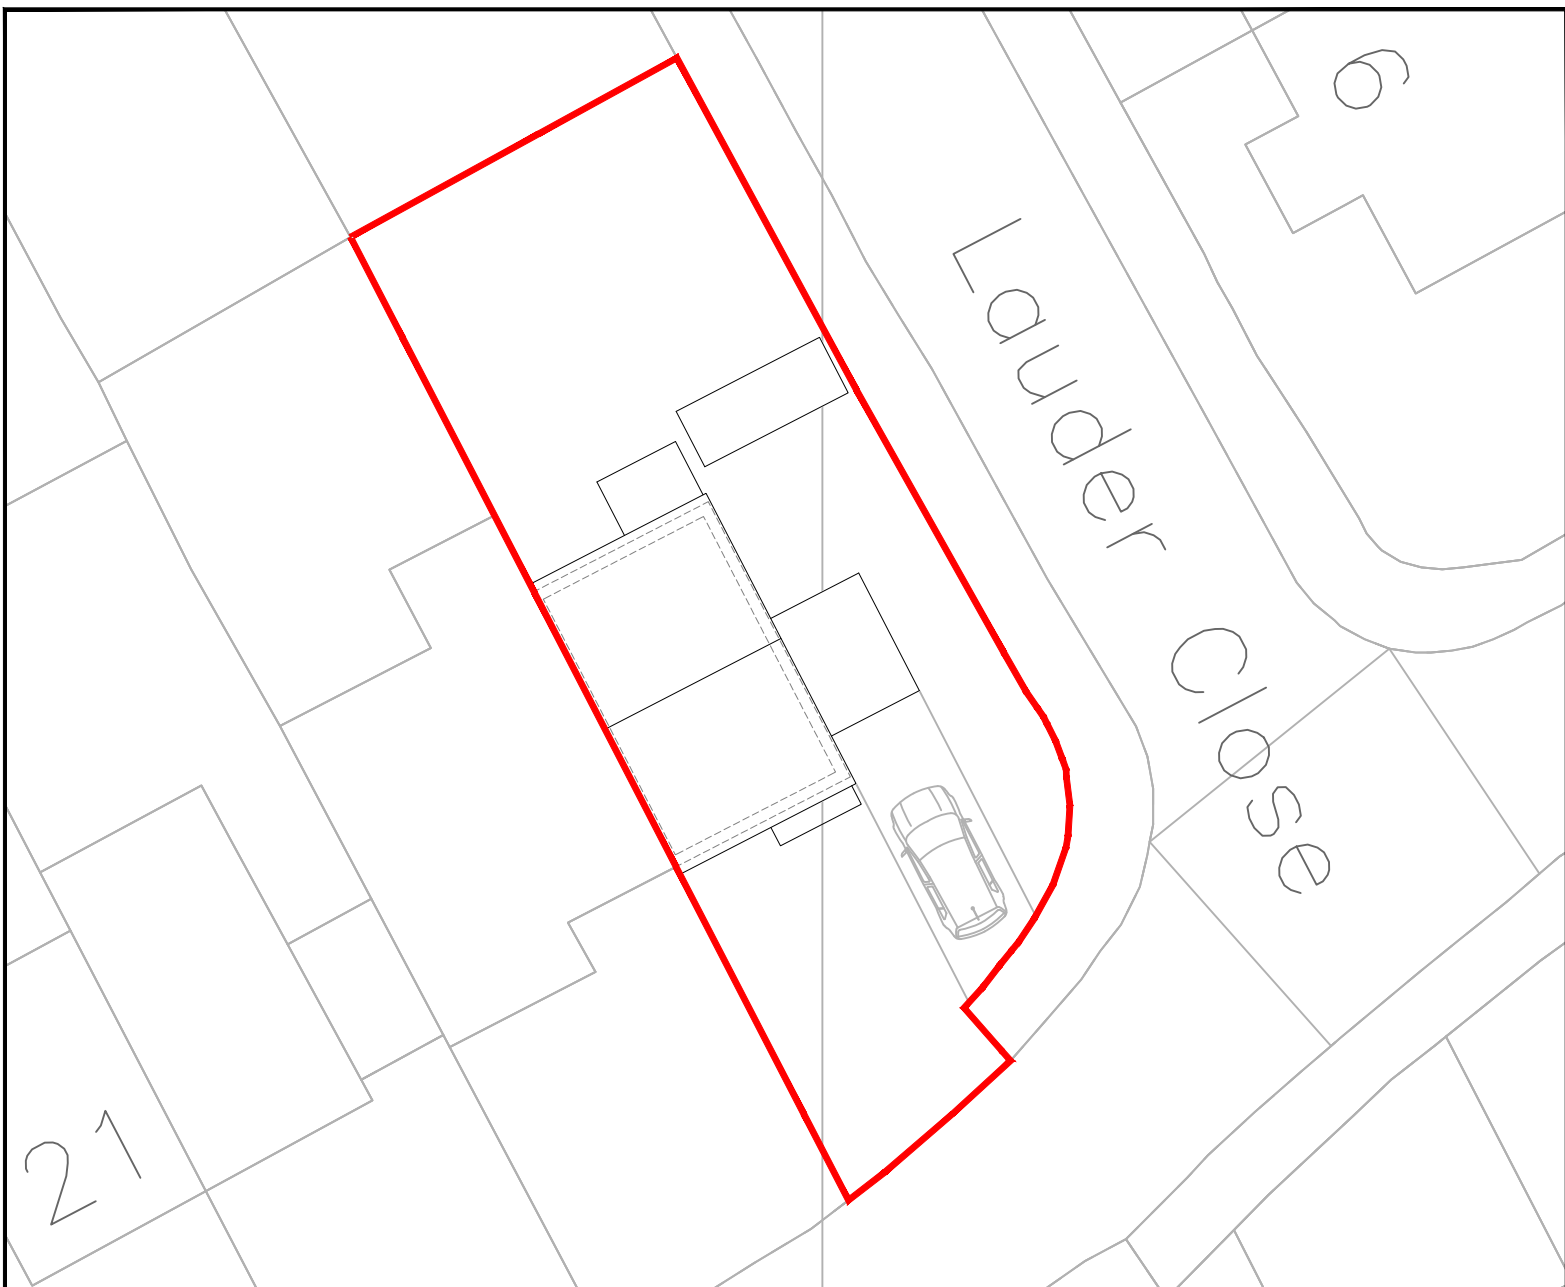

Block Plan (1:200@A1)

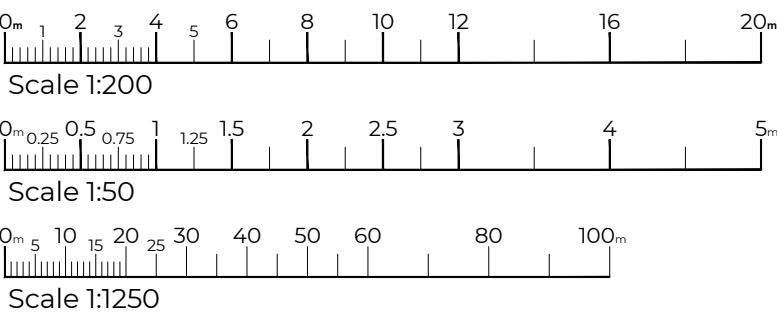

Location Plan (1:1250@A1)

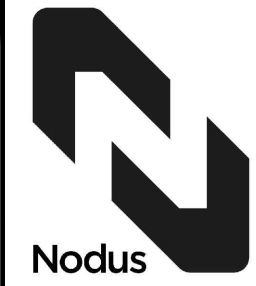Rev	Date	By	Description	CHK'd
B	20.08.25	NOD	Amended as per planning comments received on the 20th August 2025.	-
 Nodus Nodus Projects Ltd Studio N, 49 Jamaica Street Liverpool L33 1EF, L1 0AH www.nodusprojects.co.uk				
Site: 24 Lauder Close, Liverpool L33 1EF				
Title: General Arrangement Ex. GF/FF Plans/ Elevations				
Scale: (at A1) 1:50, 1:200 & 1:1250 Drawn by: NOD				
Date: August 2025 Checked: -				
Drawing No: NP-115-PL-010				
Sheet No: Sheet 1 of 2				Revision: B