




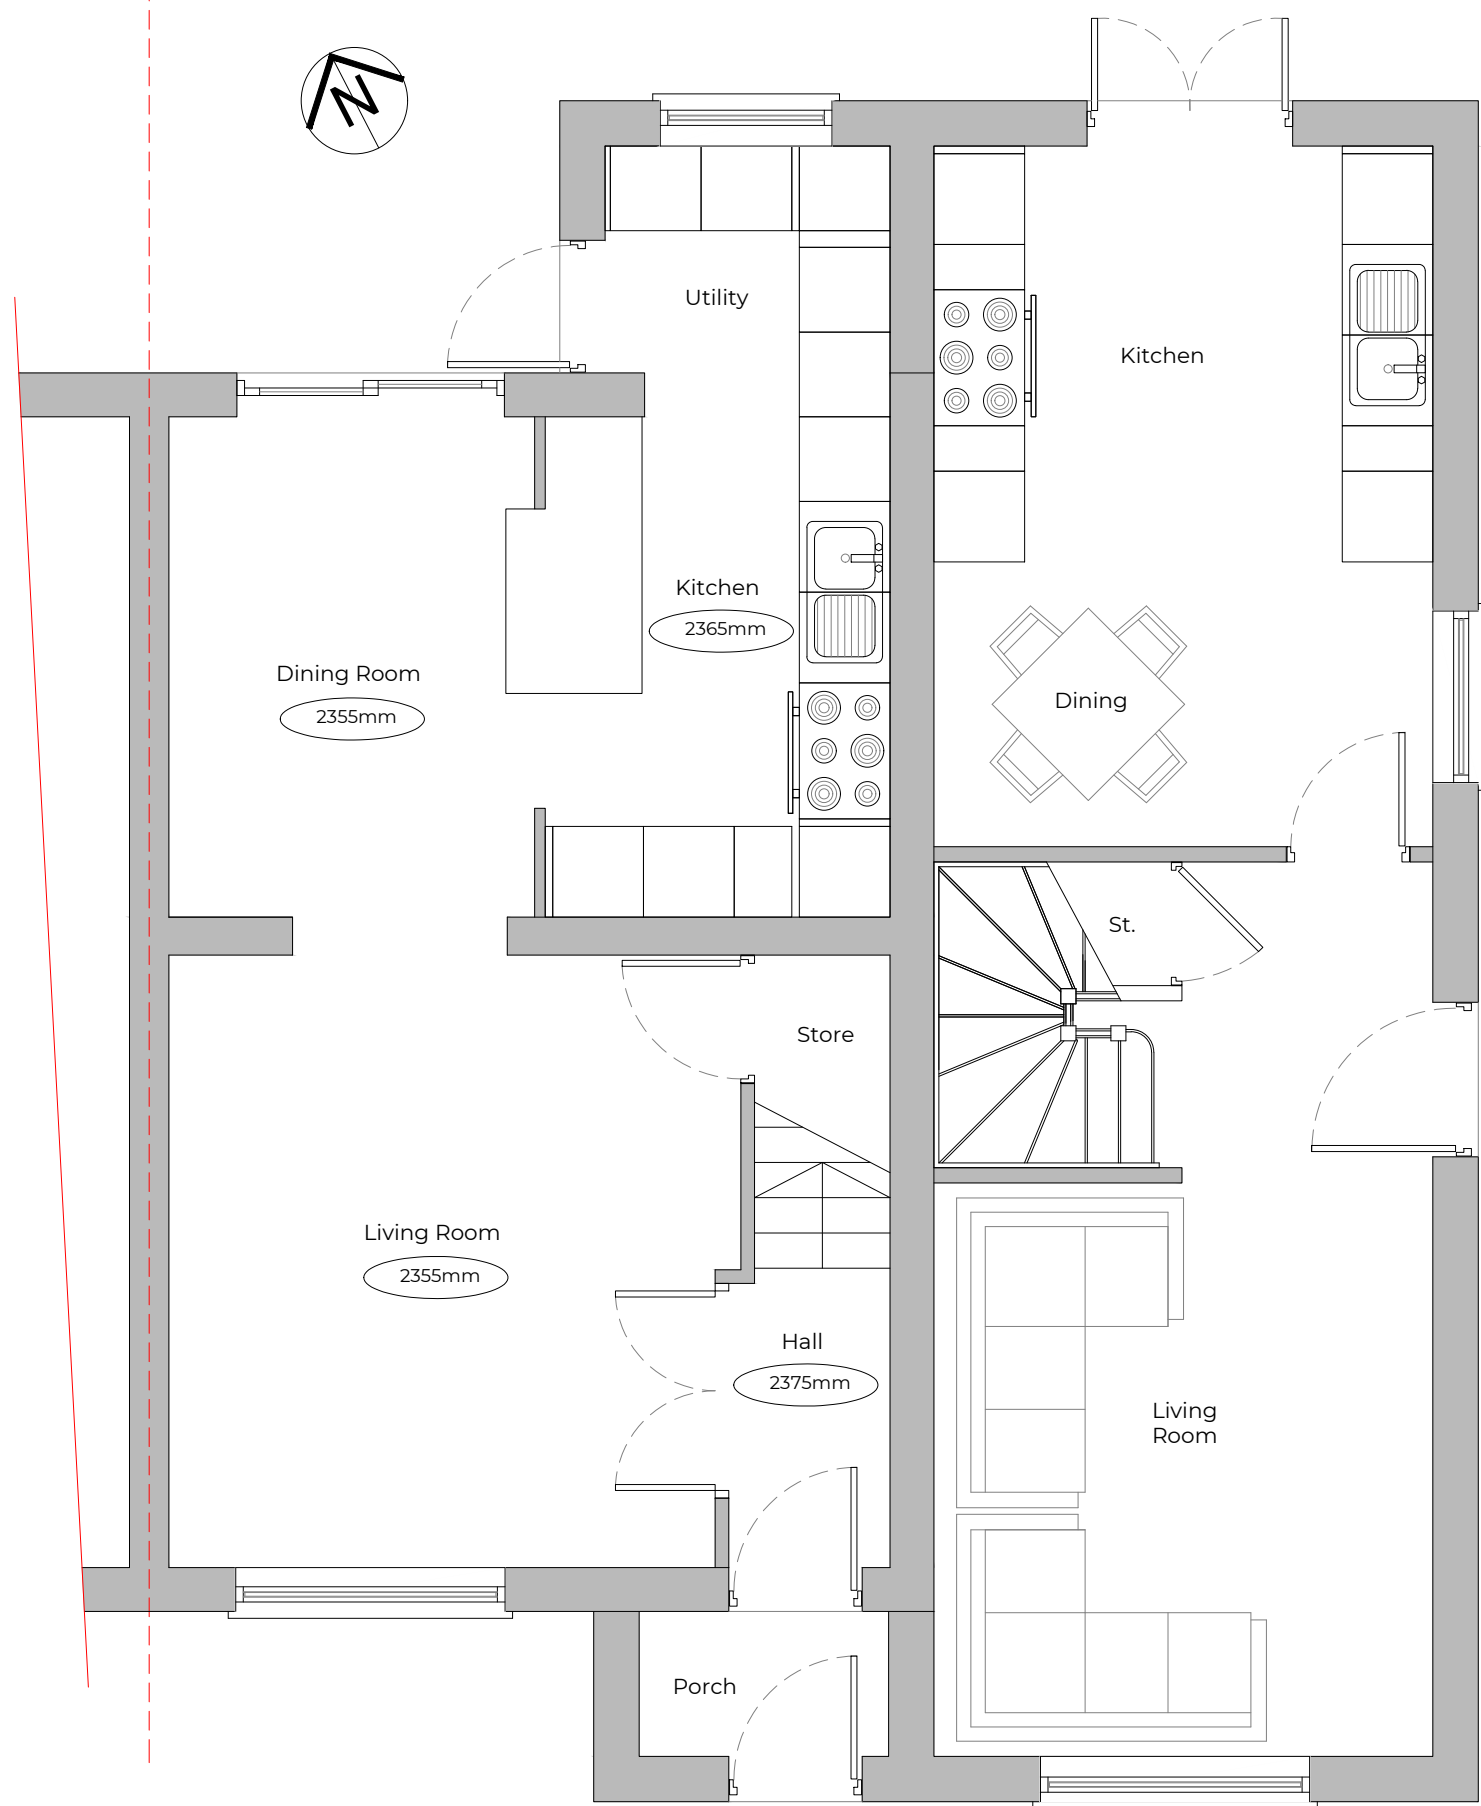

PROPOSED GF PLAN
Scale 1:50 @ A1

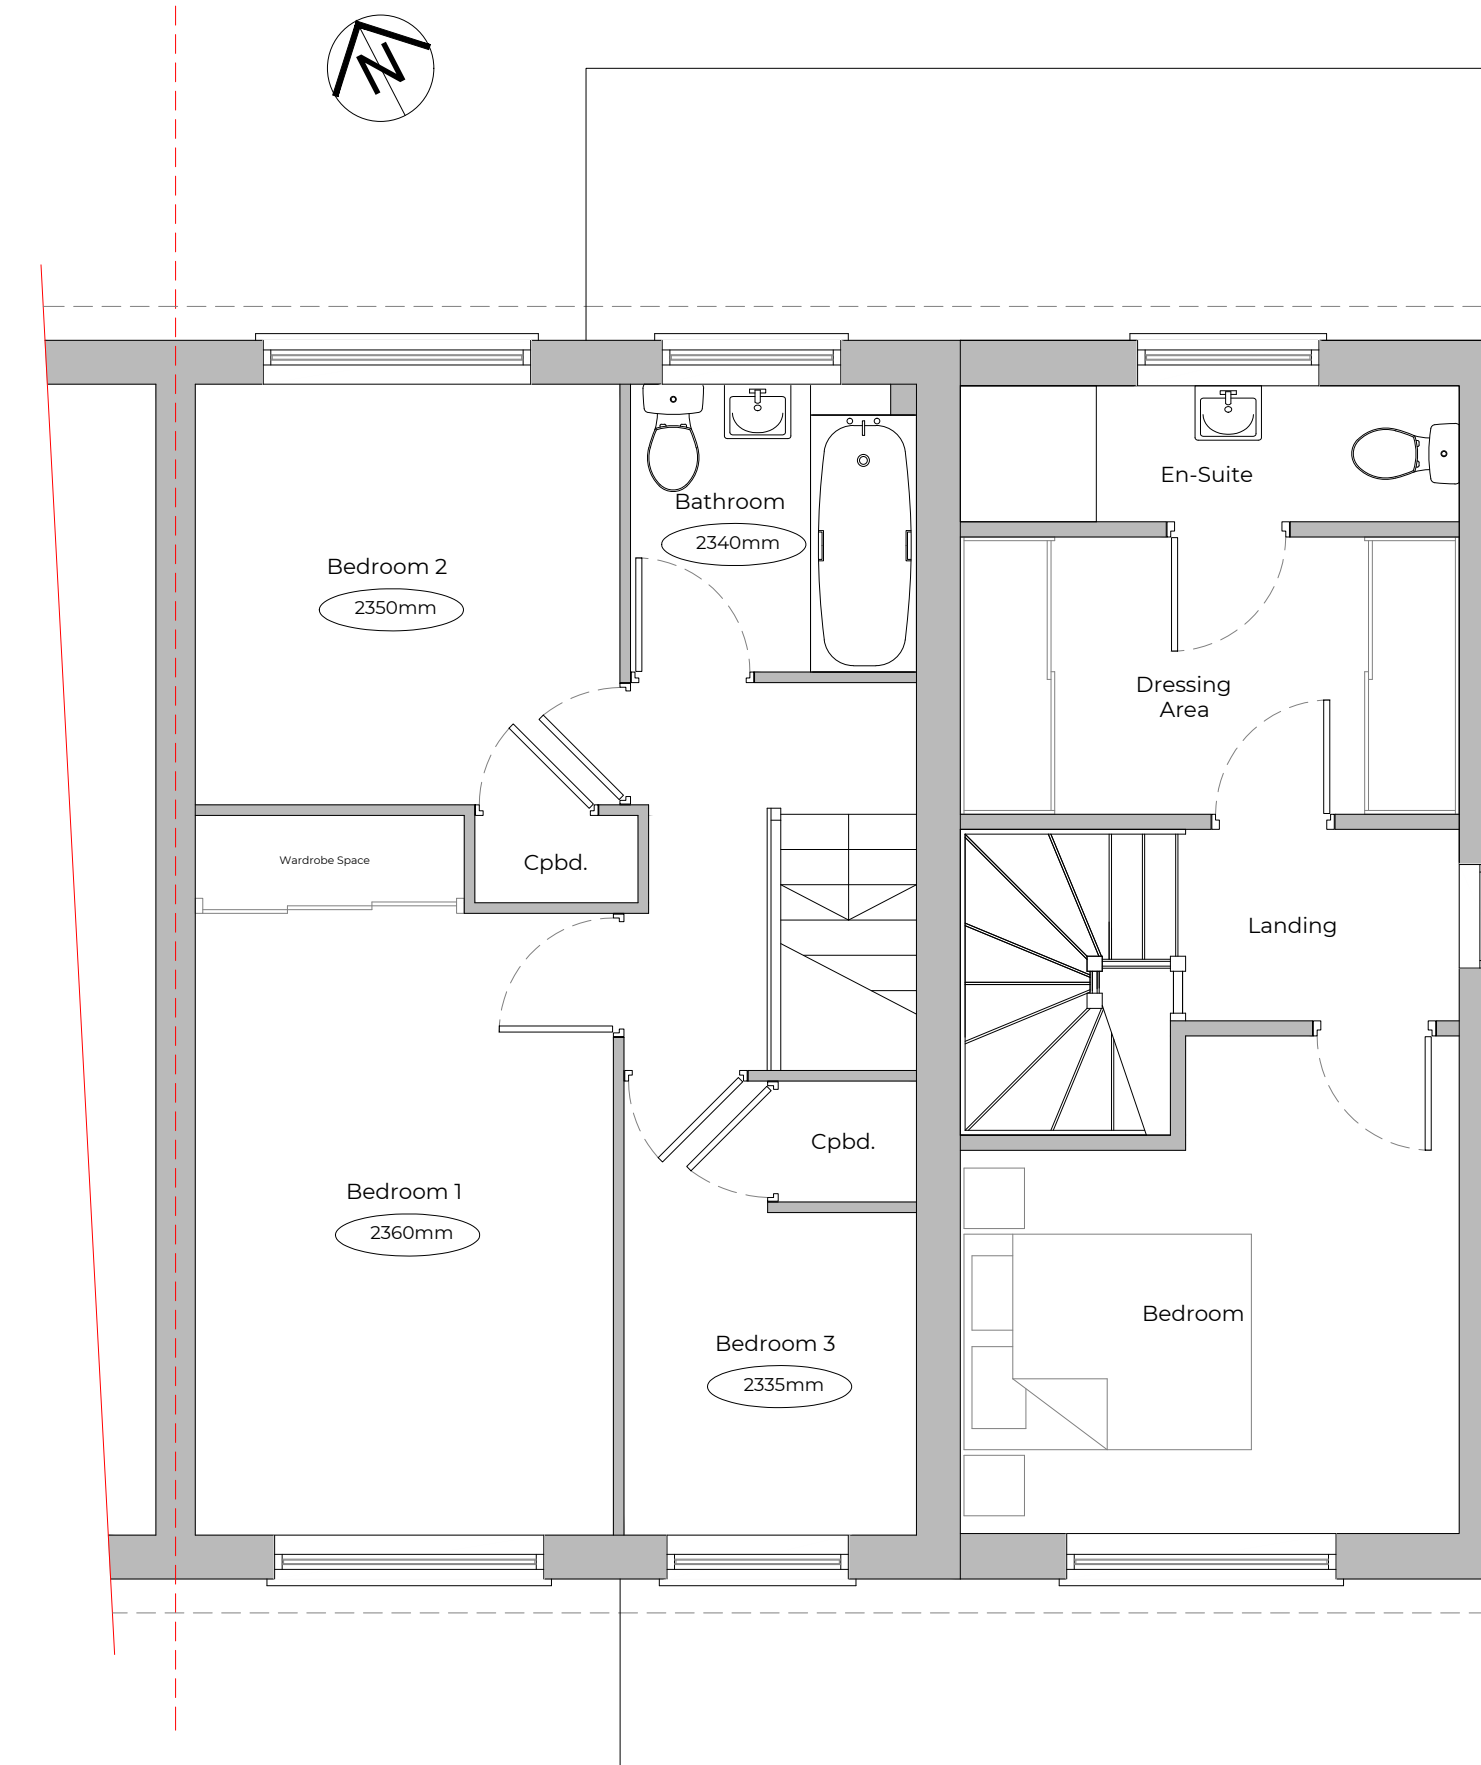


PROPOSED FF PLAN
Scale 1:50 @ A1

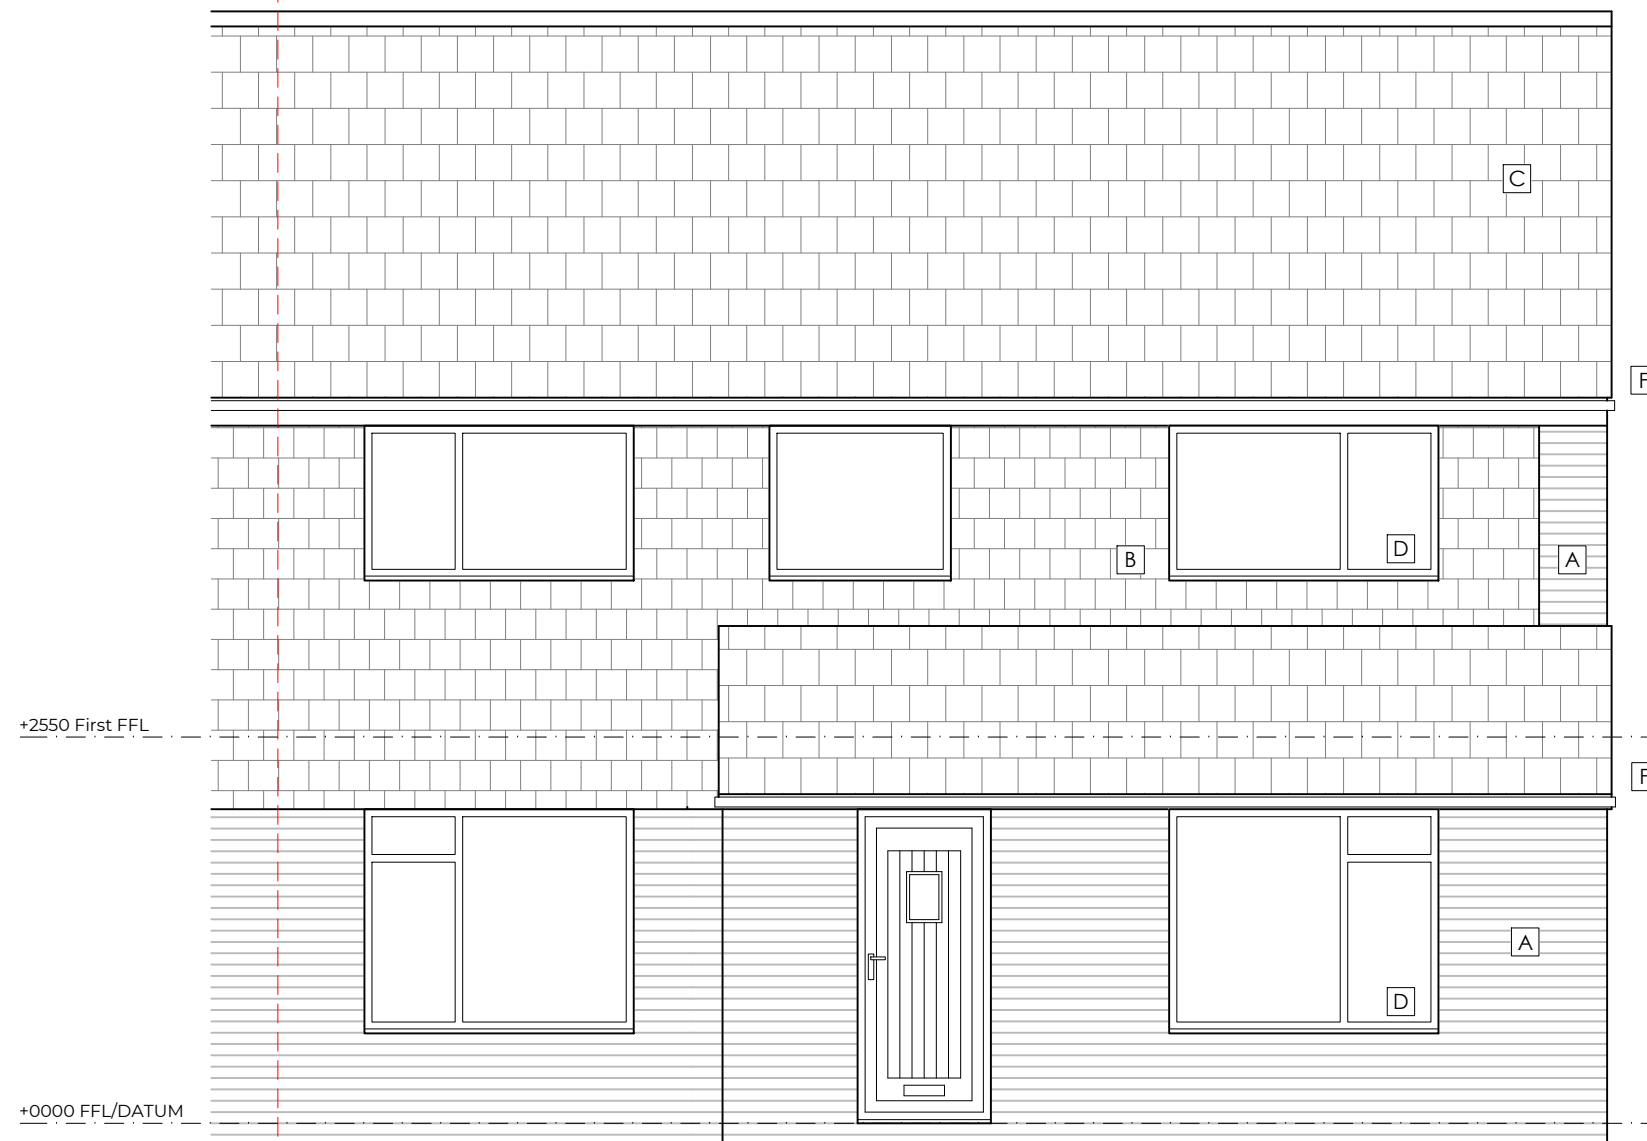


PROPOSED FRONT ELEVATION
Scale 1:50 @ A1



PROPOSED REAR ELEVATION
Scale 1:50 @ A1


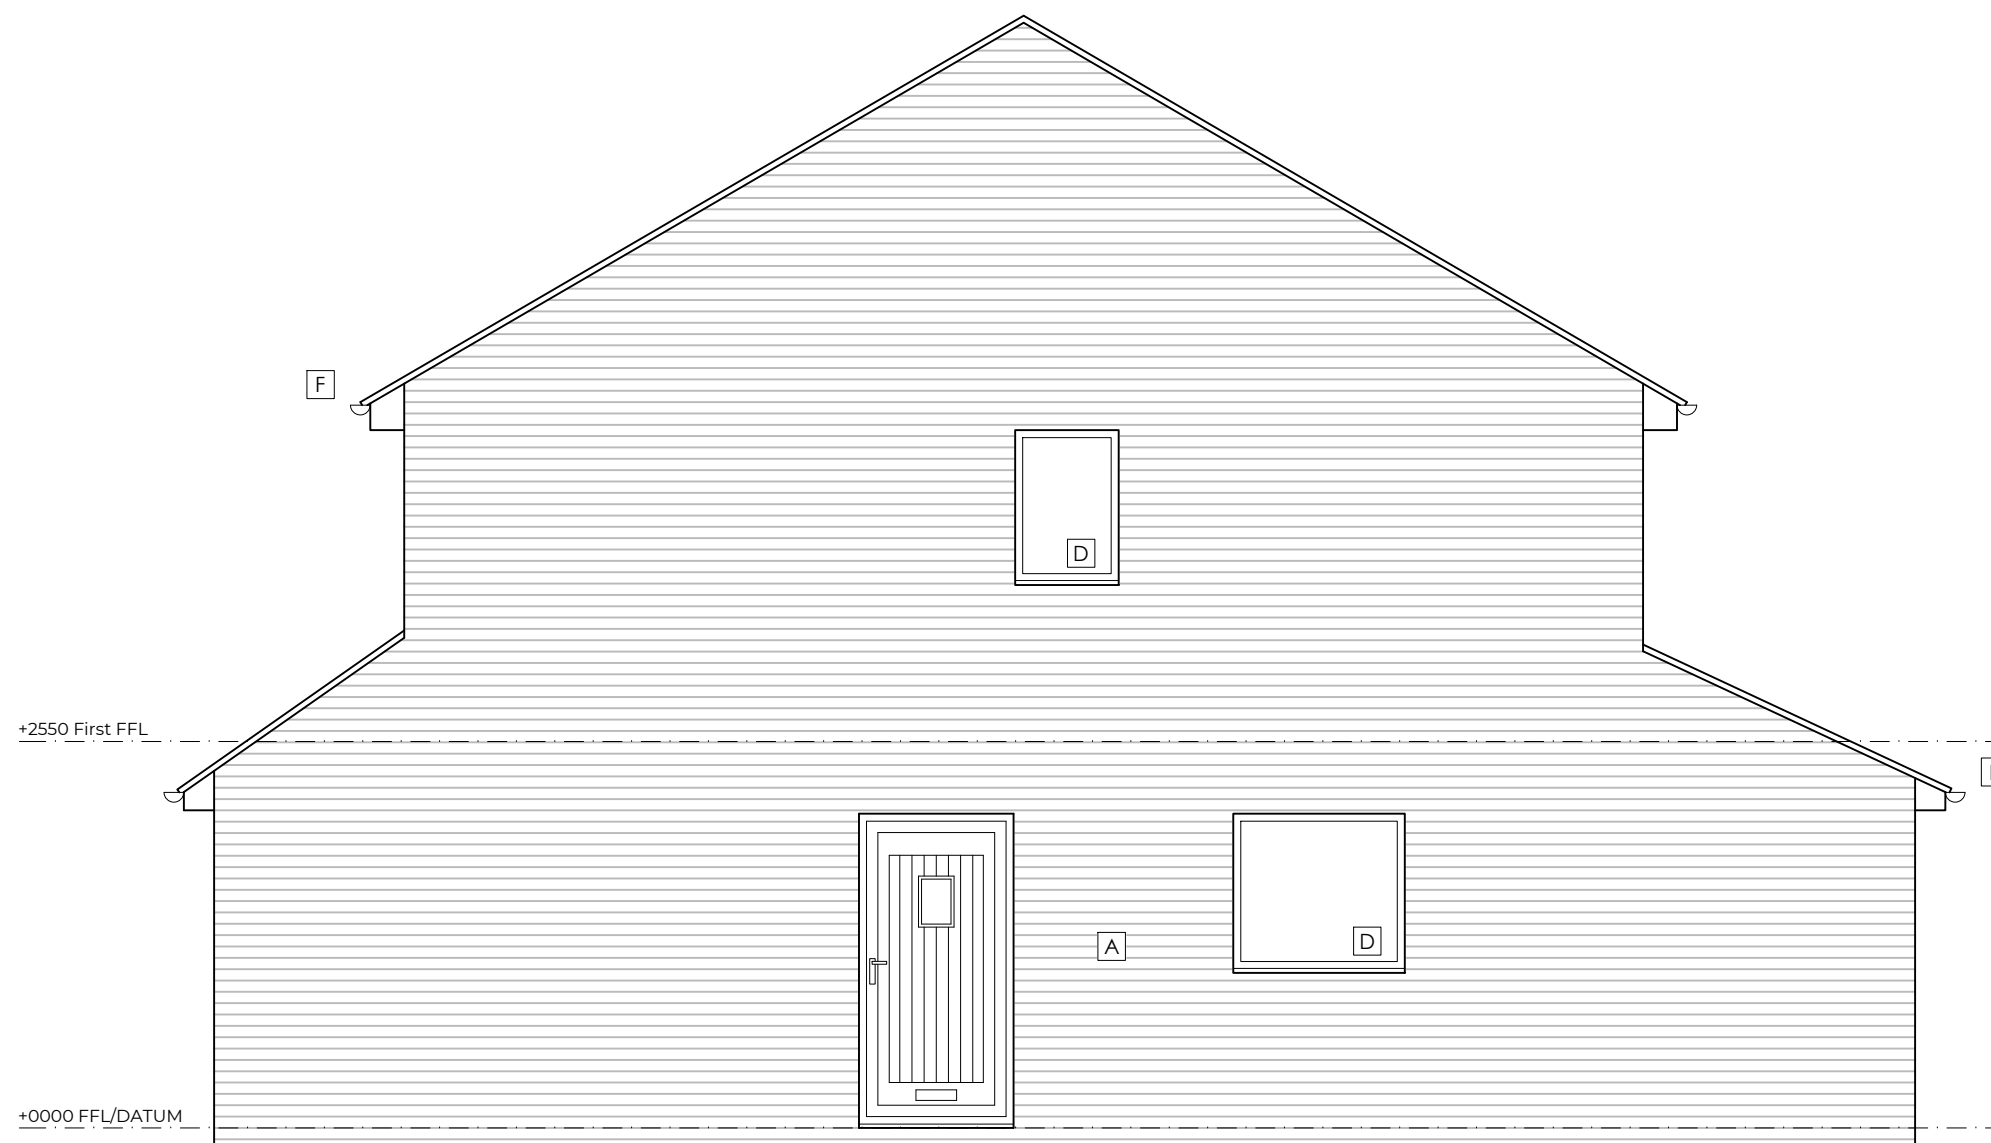


PROPOSED SIDE ELEVATION
Scale 1:50 @ A1

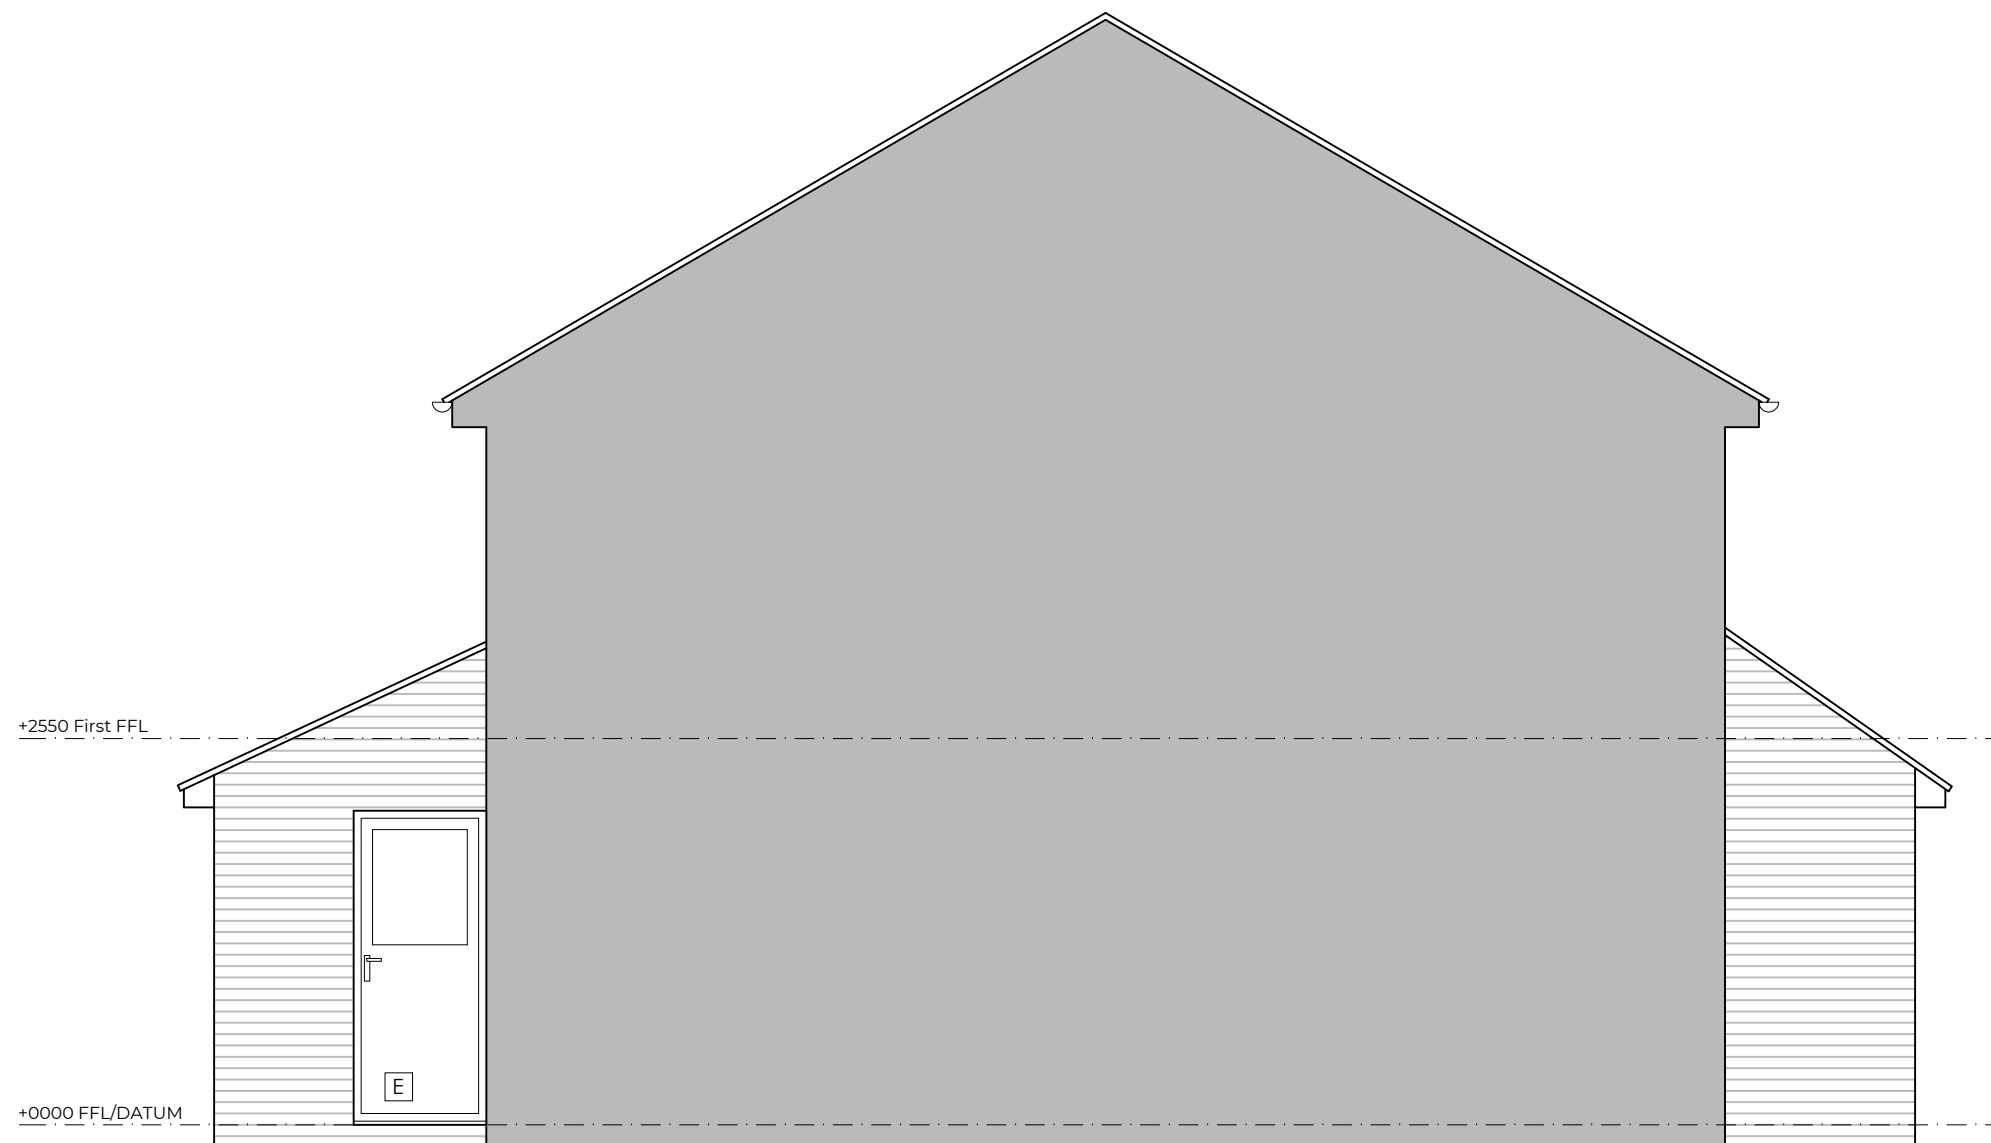


PROPOSED SIDE ELEVATION
Scale 1:50 @ A1

Materials Key		
External Walls	Brickwork finish - colour to match existing.	A
External Walls	Tile Hanging - colour to match existing.	B
Roof Tiles	Flat concrete tile - colour to match existing.	C
Windows	White uPVC - colour & style to match existing.	D
External Door	White uPVC - colour & style to match existing.	E
Rainwater Goods	White uPVC - colour & style to match existing.	F

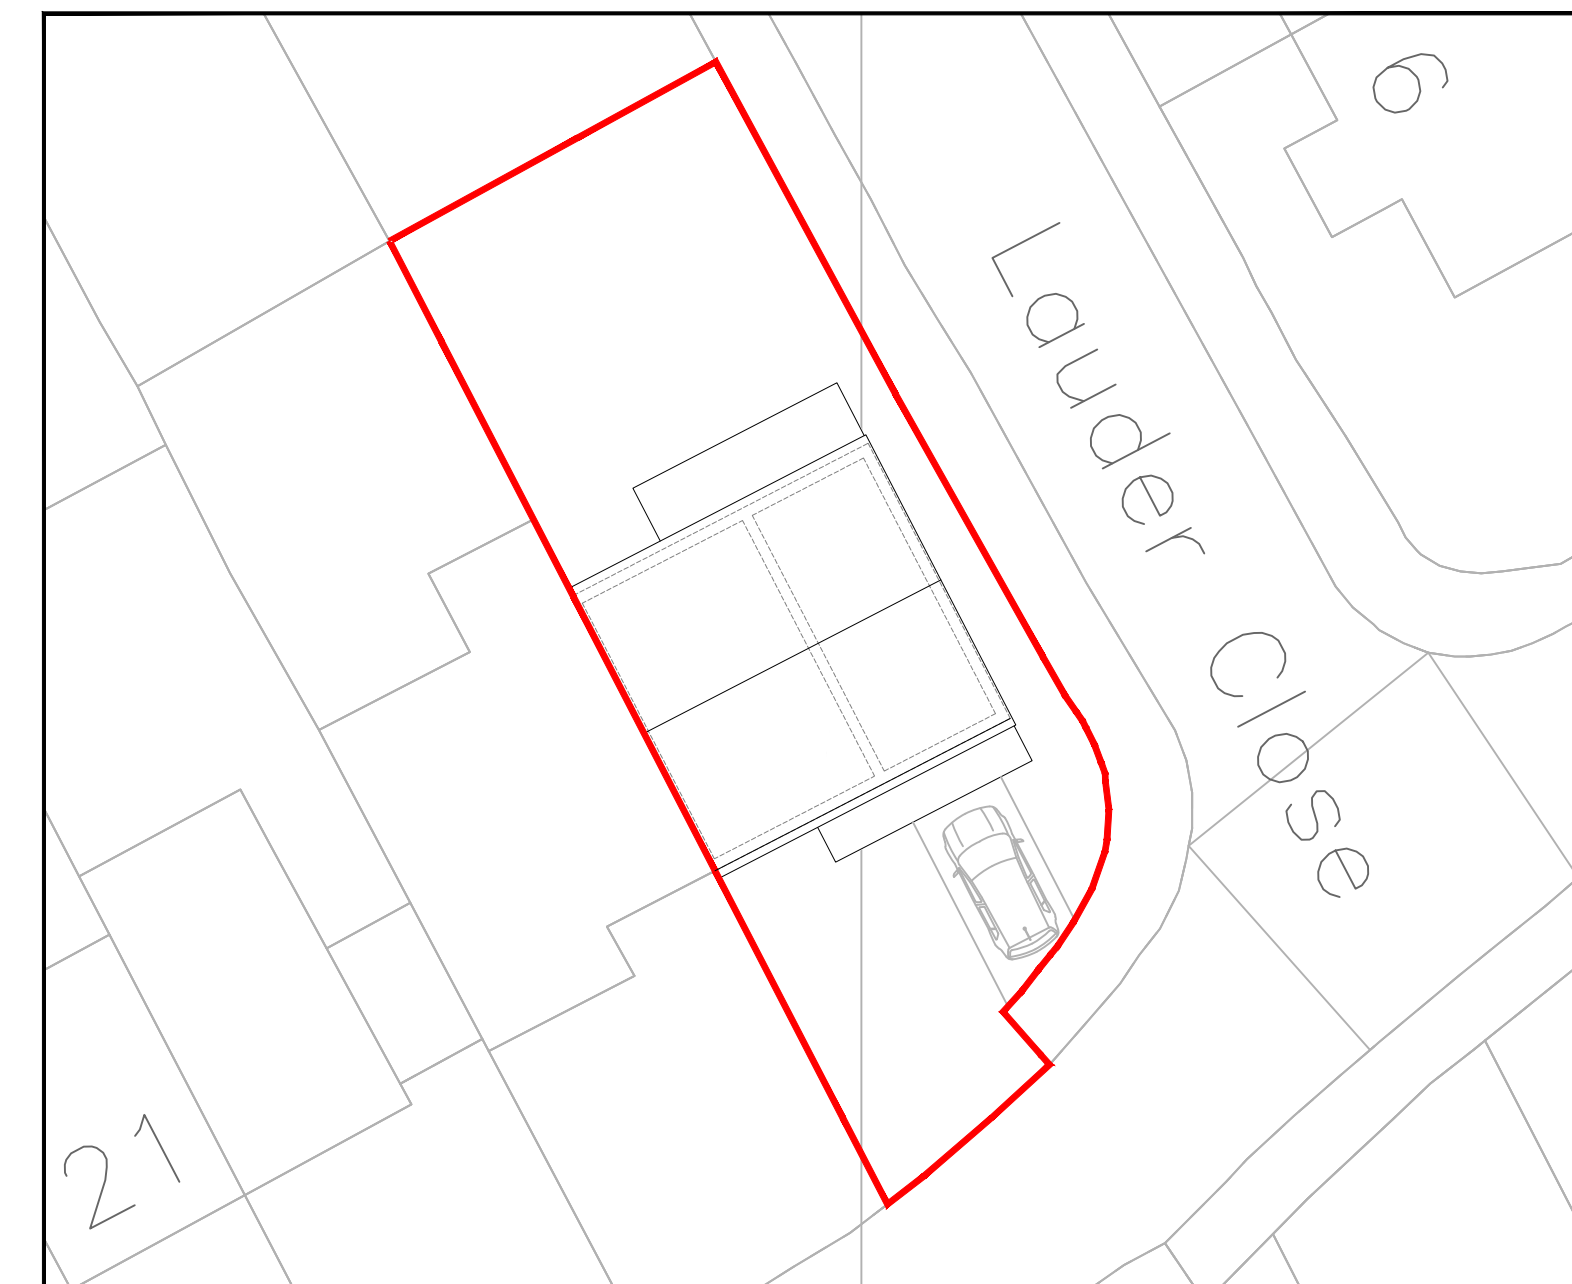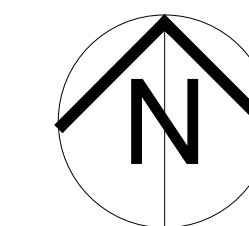

Block Plan (1:200@A1)

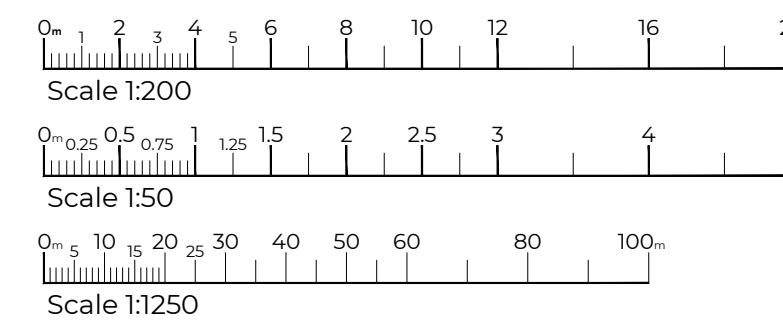

Location Plan (1:1250@A1)

B	20.08.25	NOD	Amended as per planning comments received on the 20th August 2025.	-
Rev	Date	By	Description	Chk'd
			Nodus Projects Ltd Studio N, 49 Jamaica Street Liverpool L33 1EF, L1 0AH www.nodusprojects.co.uk	
Site: 24 Lauder Close, Liverpool L33 1EF				
Title: General Arrangement PR. GF/FF Plans/ Elevations				
Scale: @A1 1:50, 1:200 & 1:1250		Drawn by: NOD		
Date: August 2025		Checked: -		
Drawing No: NP-115-PL-020				
Sheet No: Sheet 2 of 2				Revision: B