




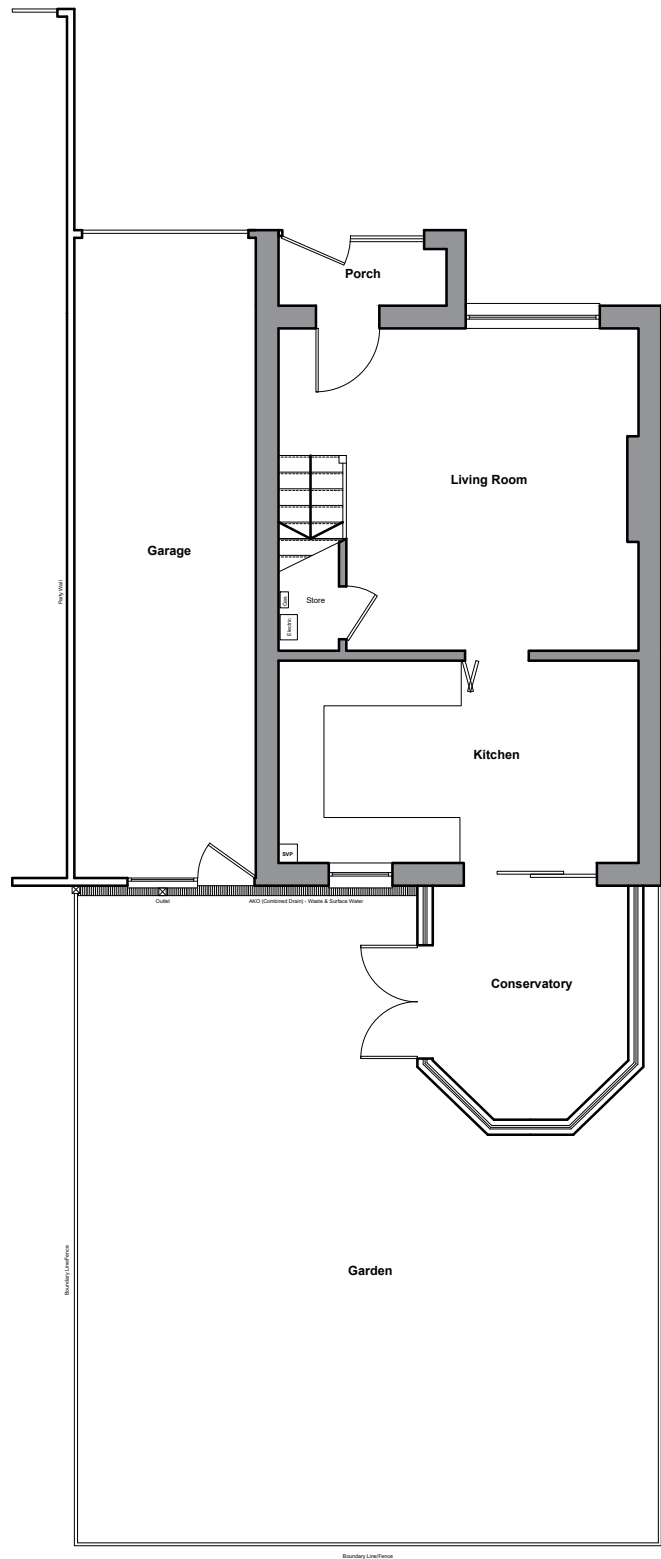


Proposed Ground Floor Plan
Scale - 1:100

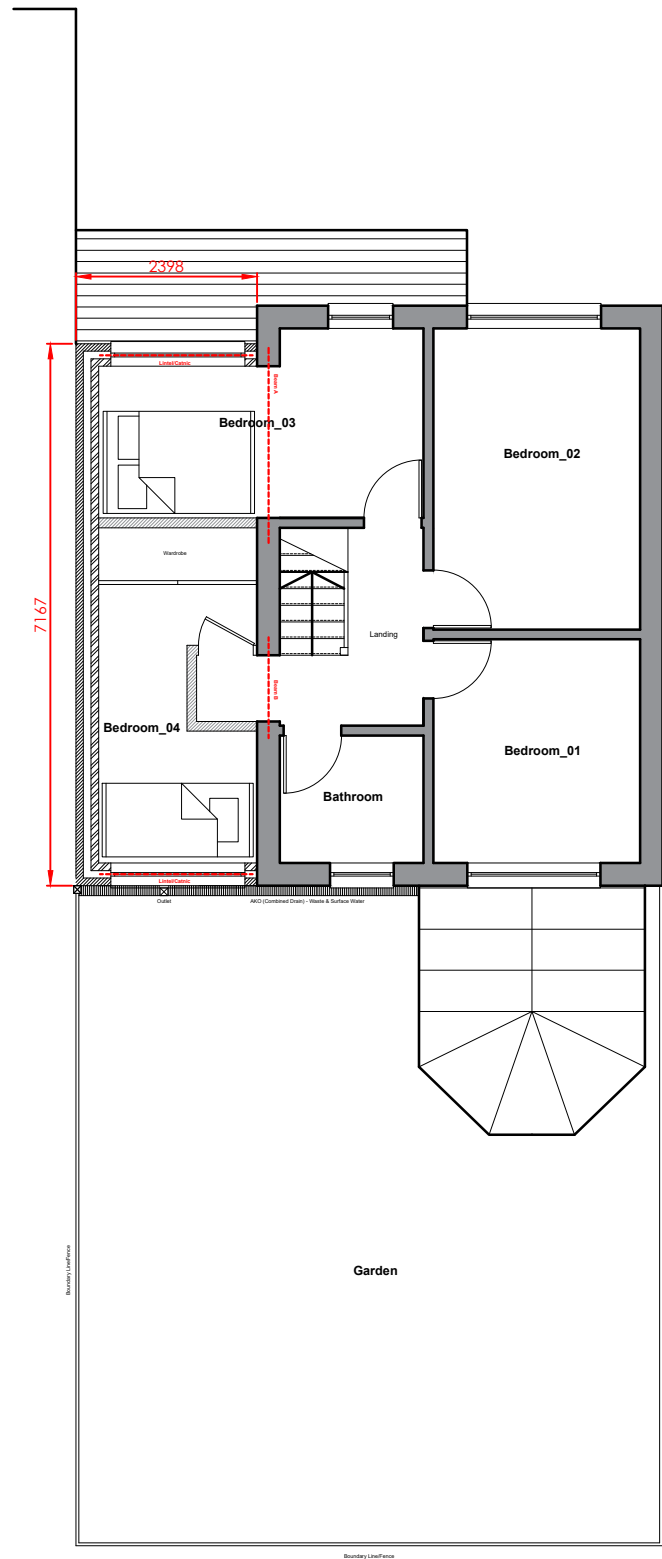

Proposed First Floor Plan
Scale - 1:100

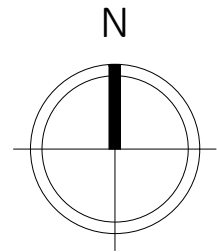

- NOTES.
1. All interior dimensions including ceiling heights are taken to and from finished surfaces unless stated otherwise.
 2. All levels and dimensions must be checked on site.
 3. For any discrepancies with the information depicted in this drawing please contact TR Architectural Services.
 4. Responsibility cannot be accepted for alterations made to this drawing without prior permission from TR Architectural Services.
 5. These are planning drawings and room layout guidelines, they should not be used as a set of construction drawings.
- Please refer to note 2.

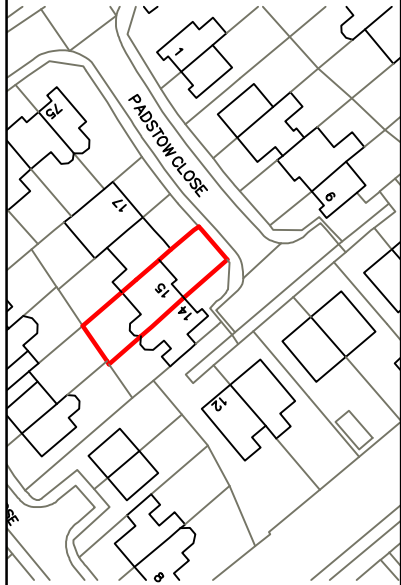

ISSUED FOR APPROVAL

REV	DETAILS	DATE
REV1	Drawing Amended	23/05/21
REV	DETAILS	DATE



TYRONE HOUSE
HAYDOCK LANE
ST HELENS
WA11 9UY
DIRECT DIAL: 01744 322067
EMAIL: info@trarchitecturalservices.co.uk
www.trarchitecturalservices.co.uk

DRAWN BY	CHKD BY	DATE	SCALE
TR	TR	11/03/21	1:100@A3
CLIENT			
Mr Anthony O'Rourke			
CONTRACT			
15 Padstow Close, Liverpool, L25 7YZ			
DRAWING TITLE			
Planning Application Proposed Plans			
DRAWING No.			
R1807 - 104REV1			

