




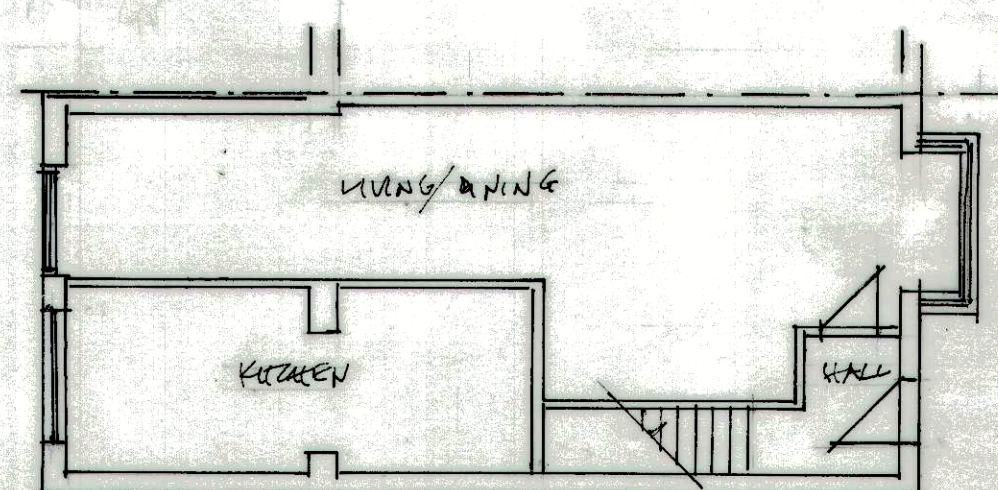


EXISTING: ground floor

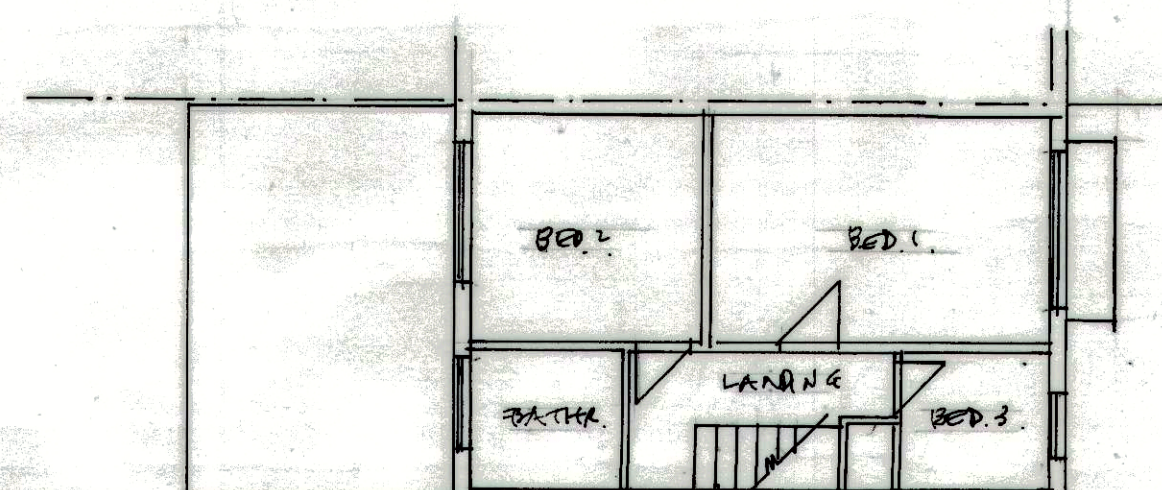


first floor

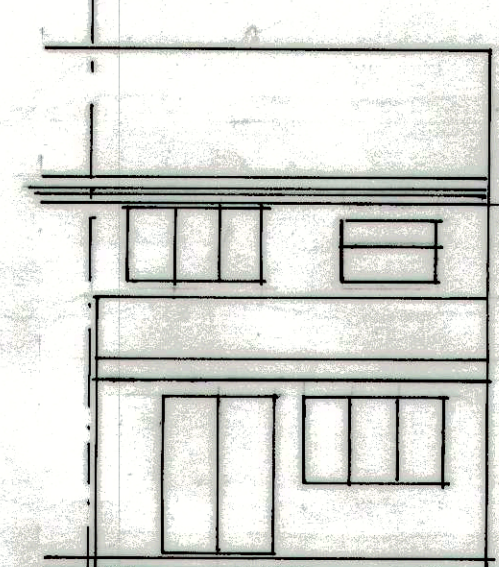


rear elevation

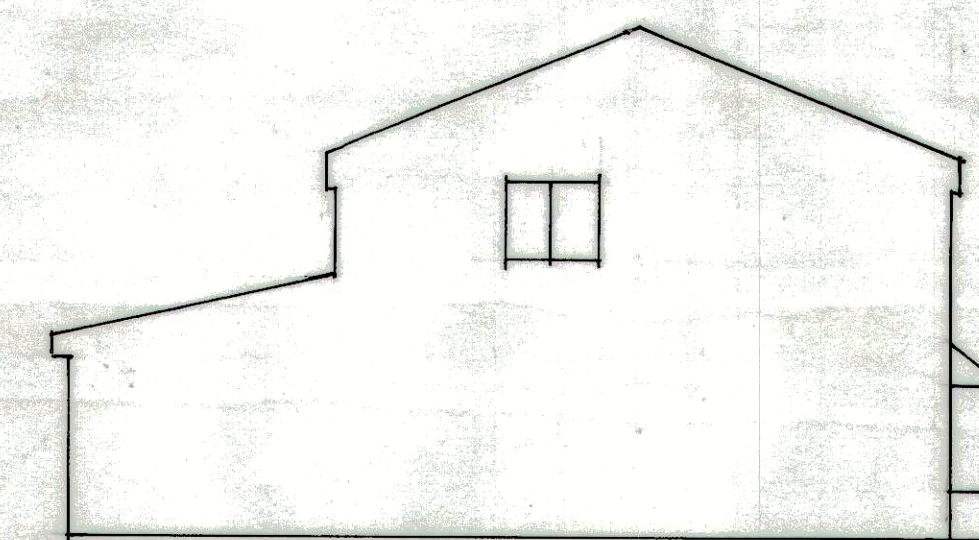


side elevation

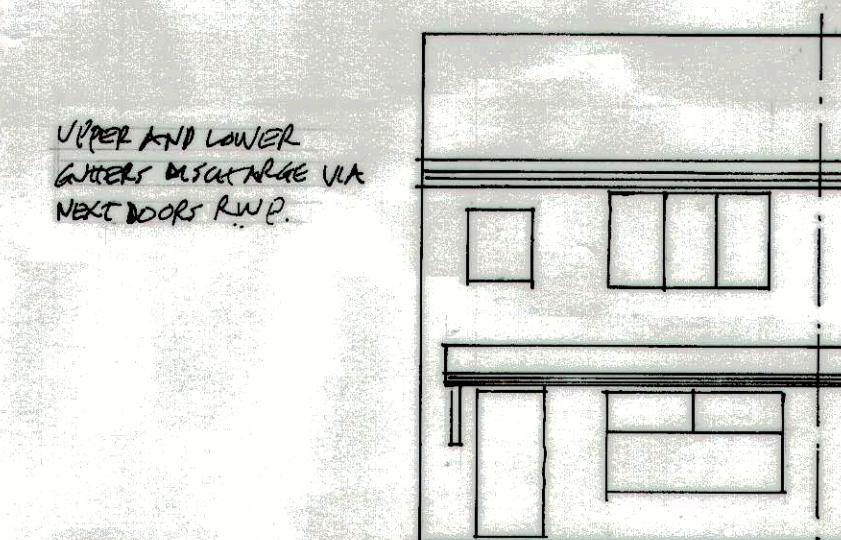


front elevation

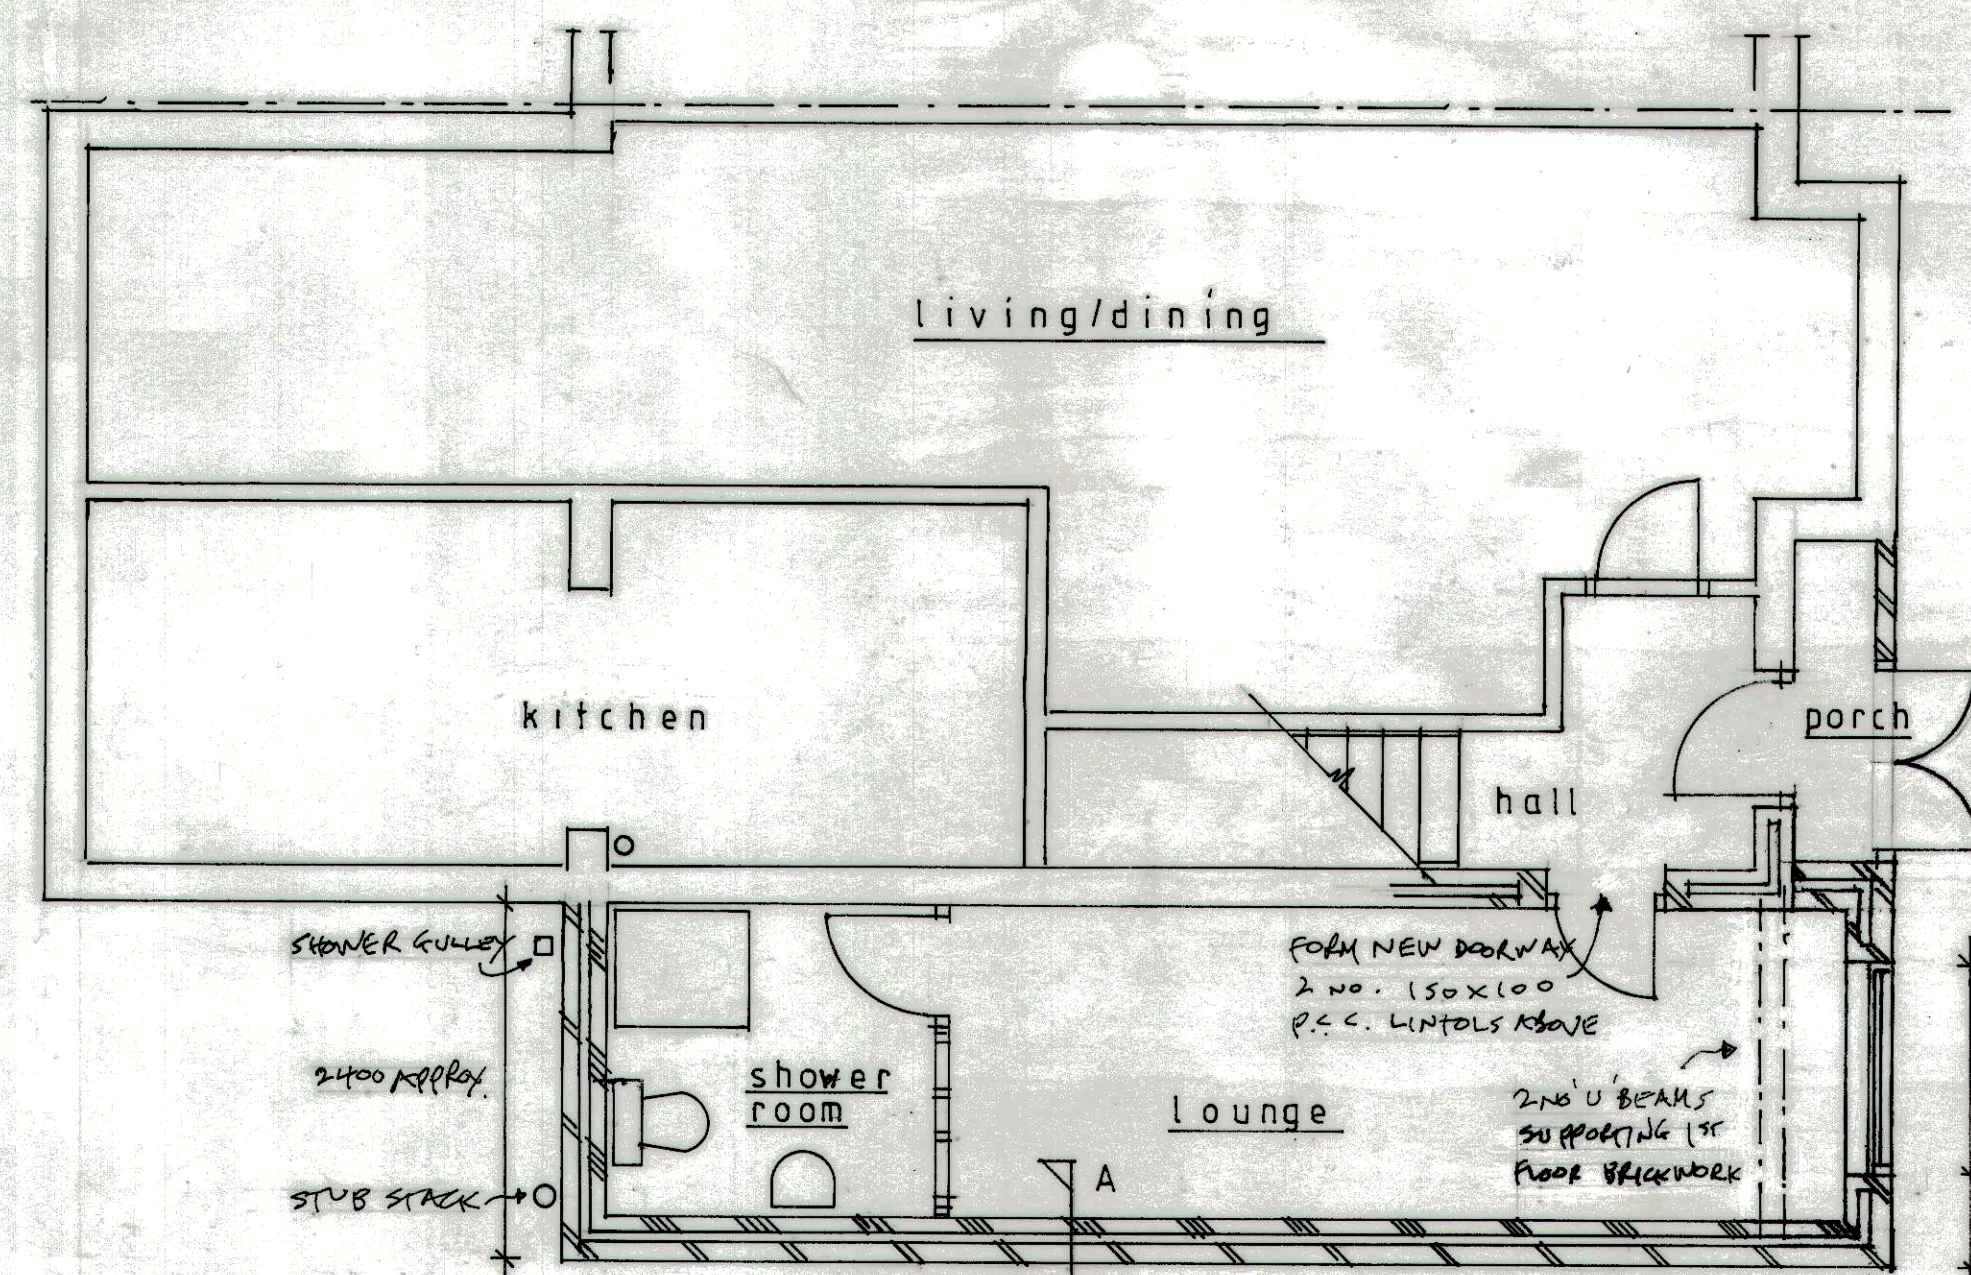

PROPOSED GROUND FLOOR

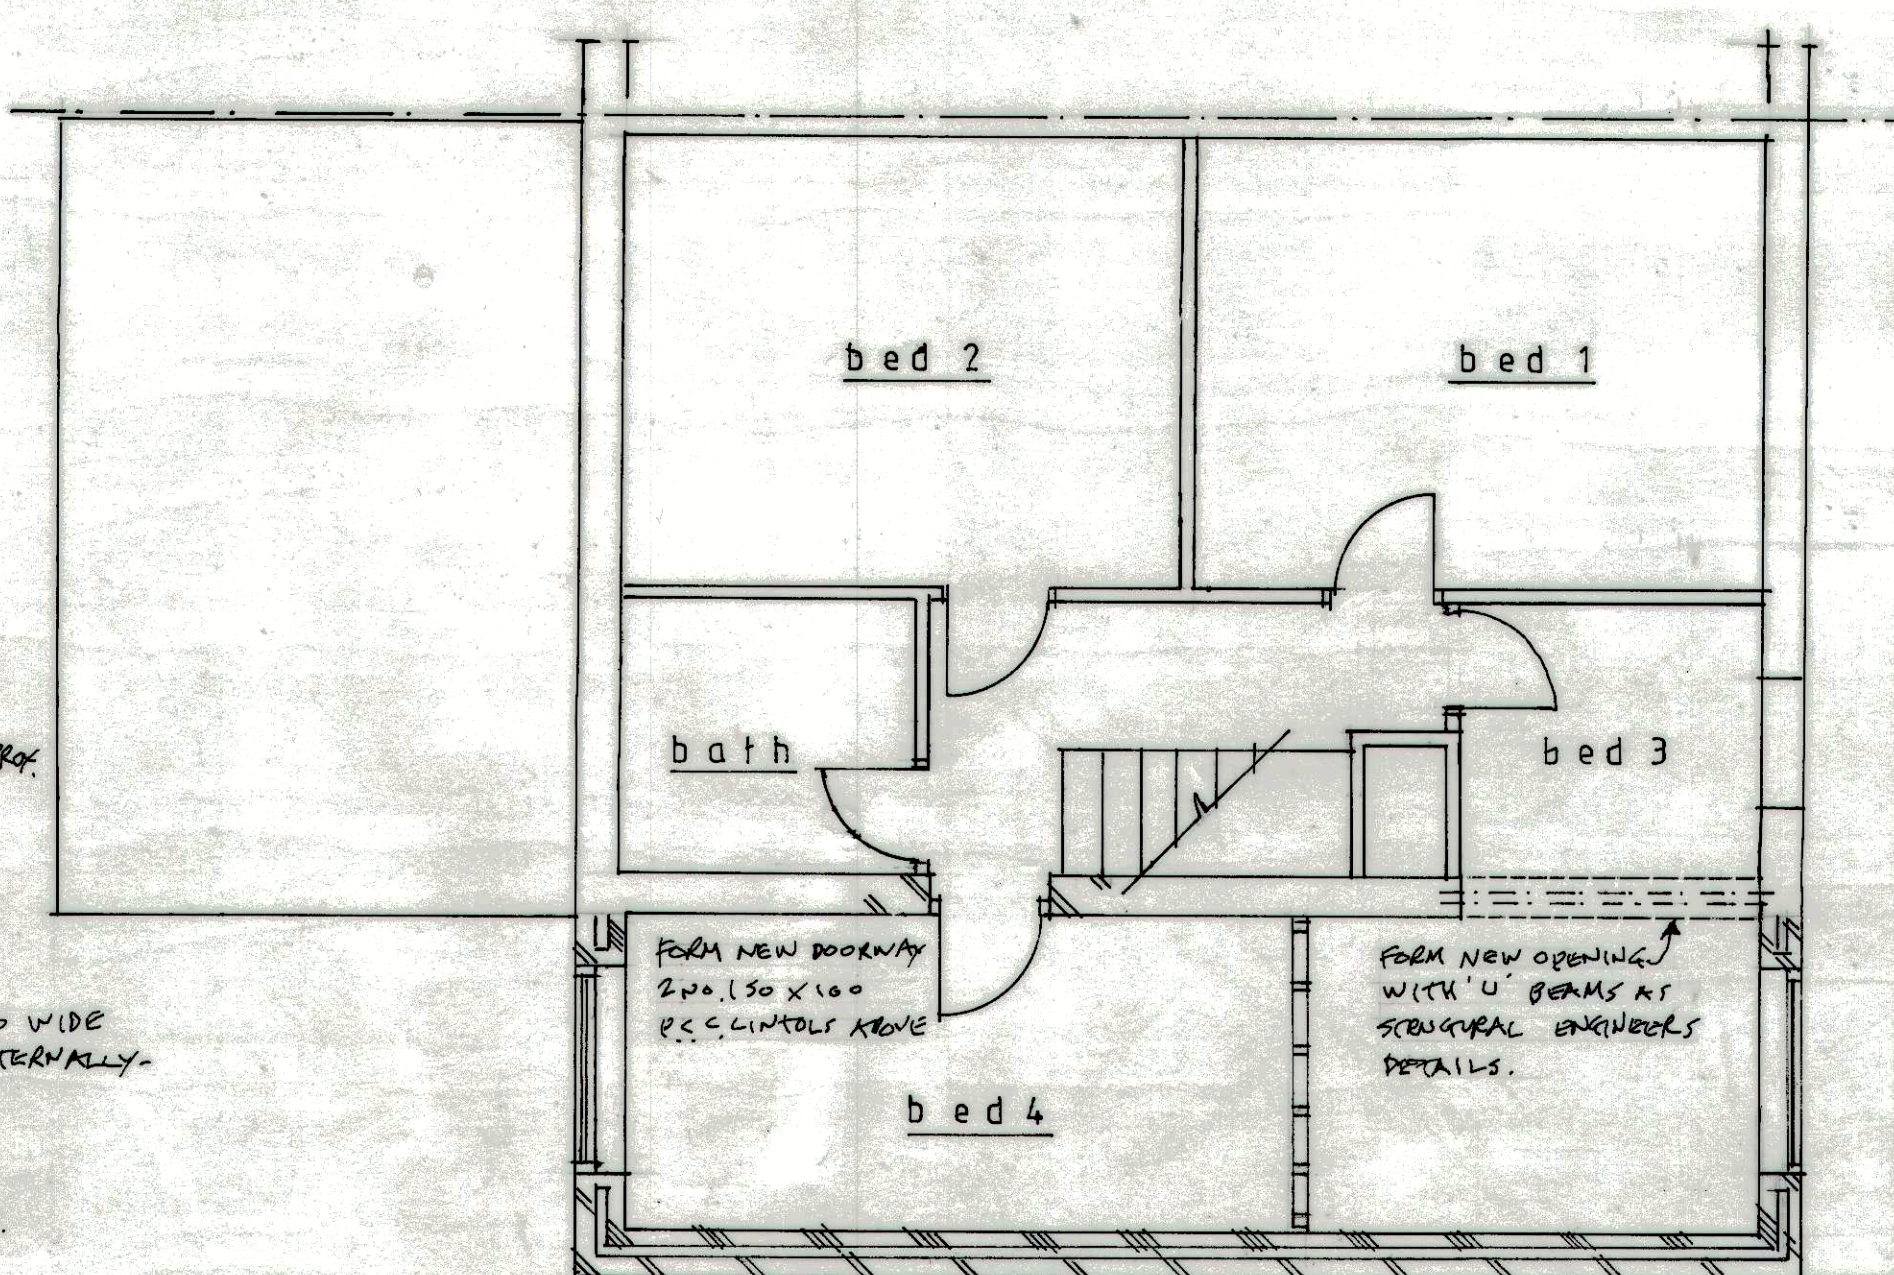


PROPOSED FIRST FLOOR

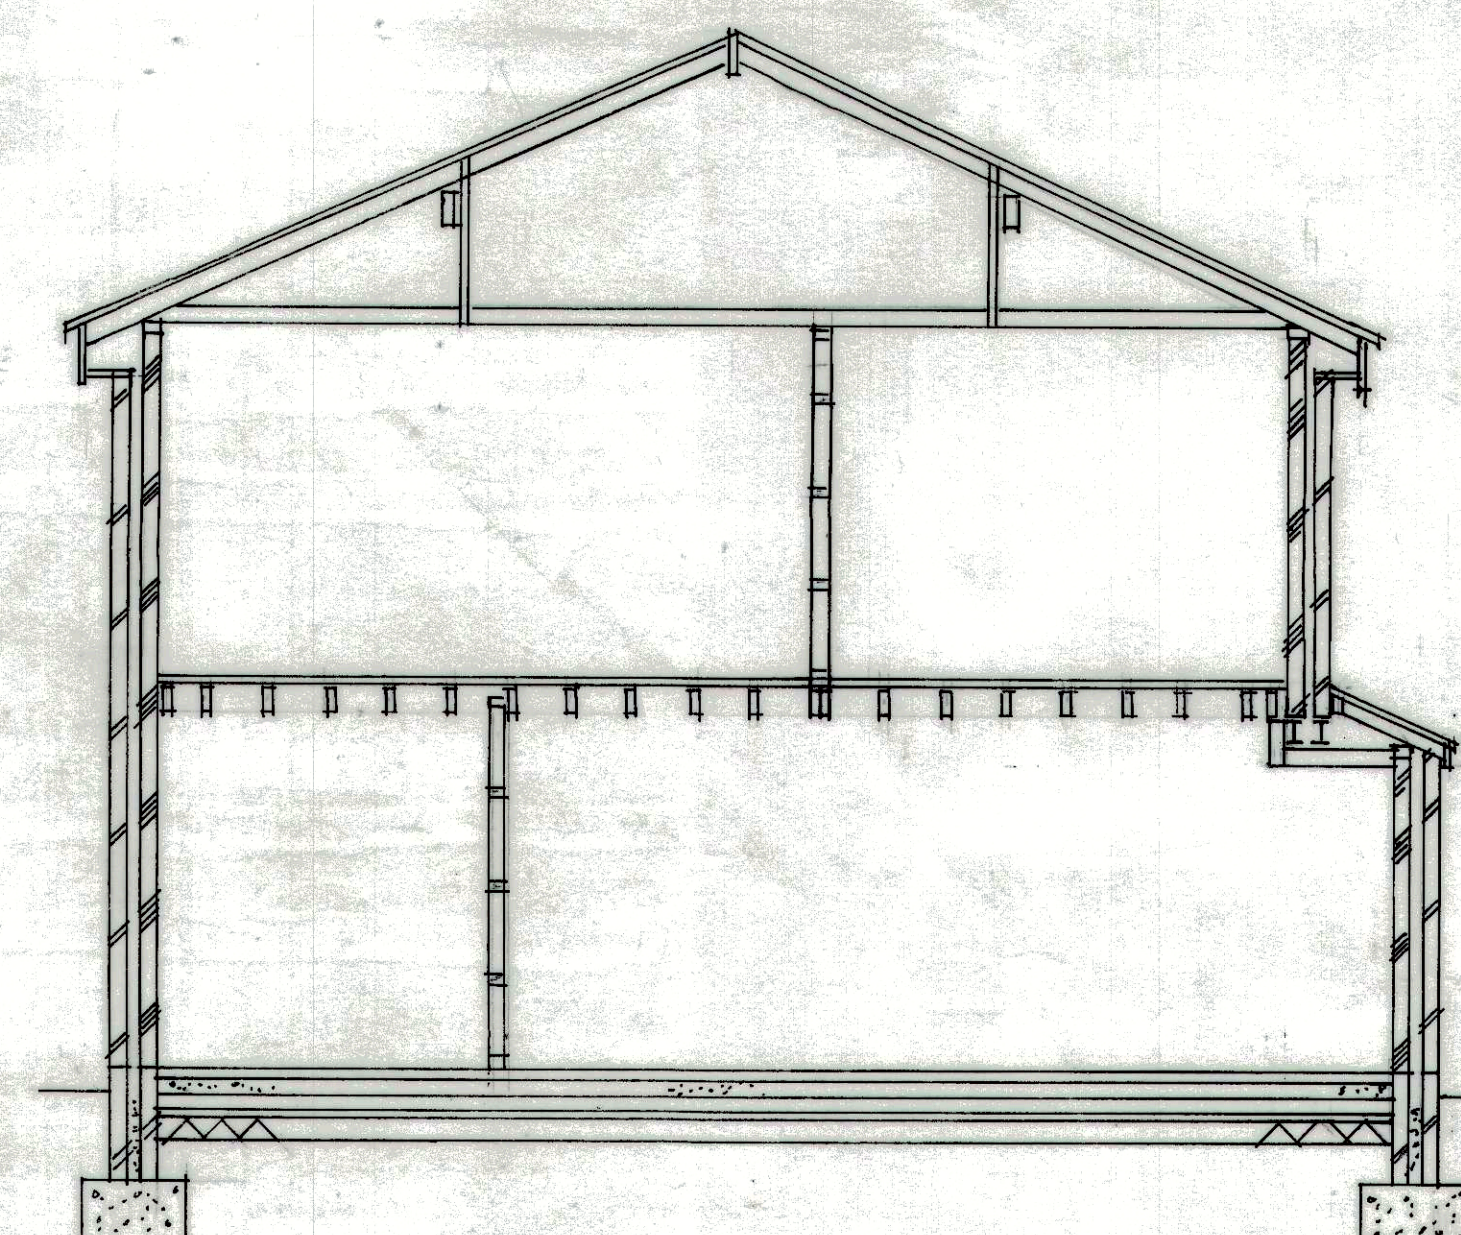


SECTION





ELEVATIONS: FRONT

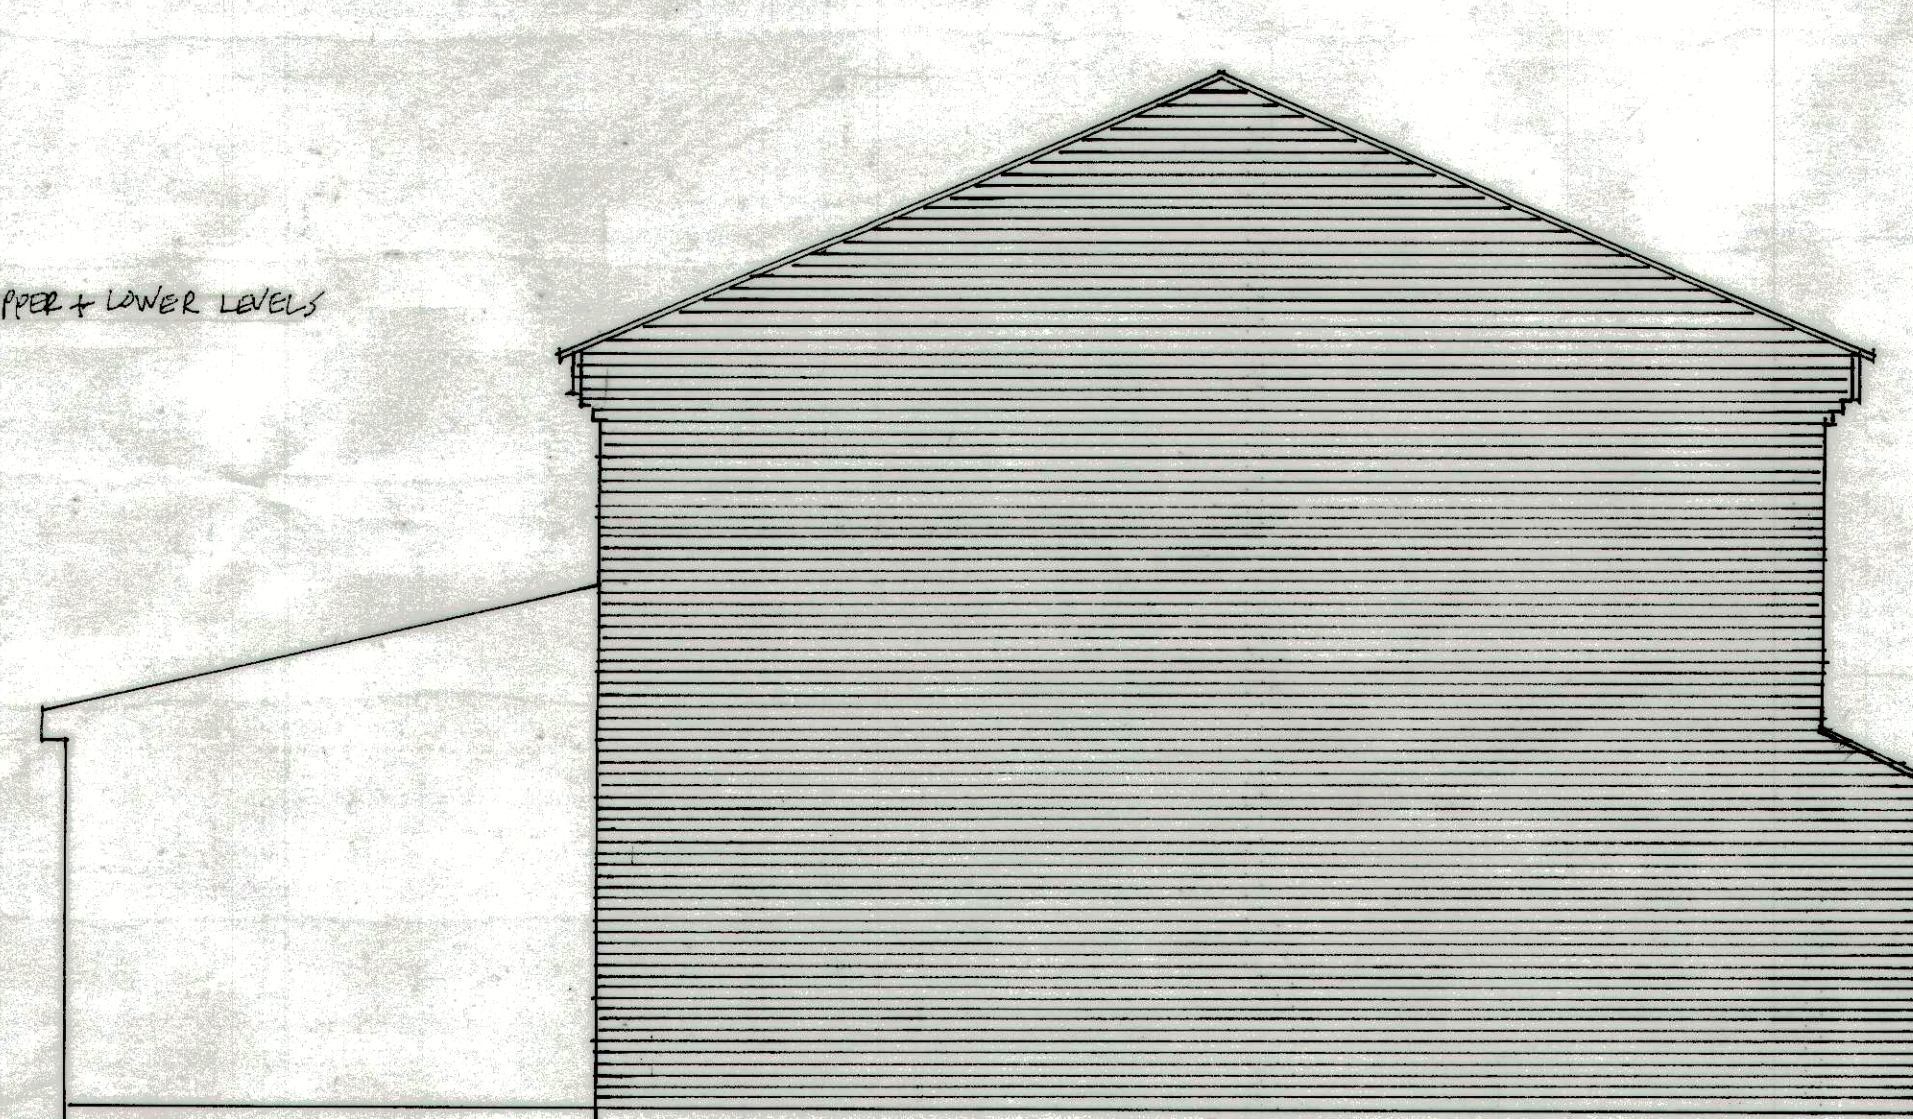


SIDE

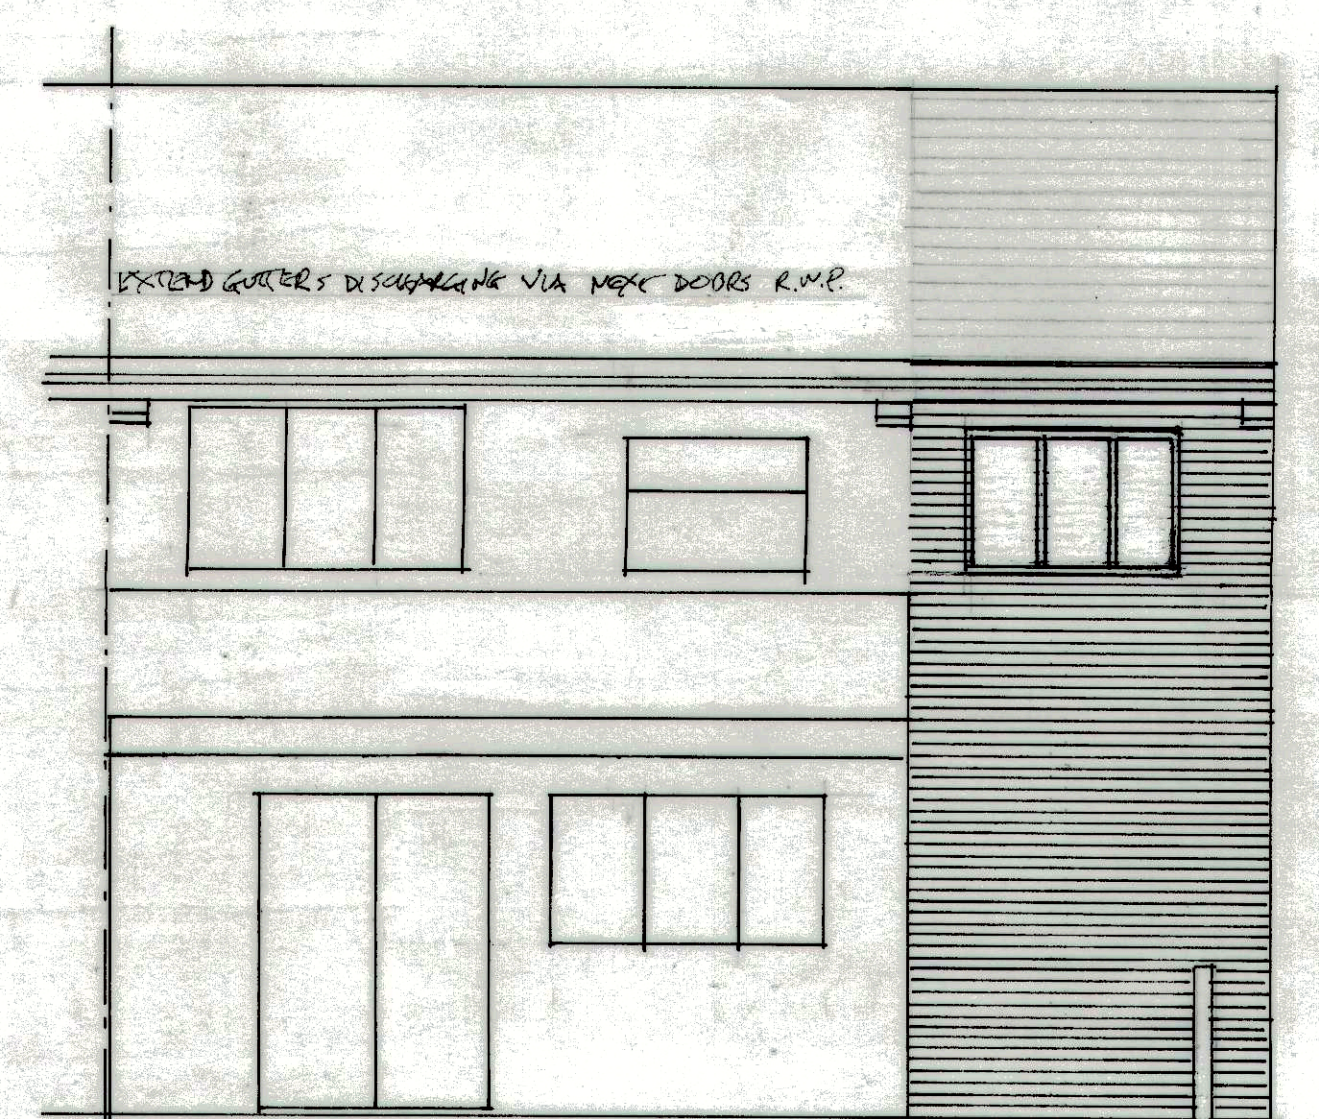

REAR

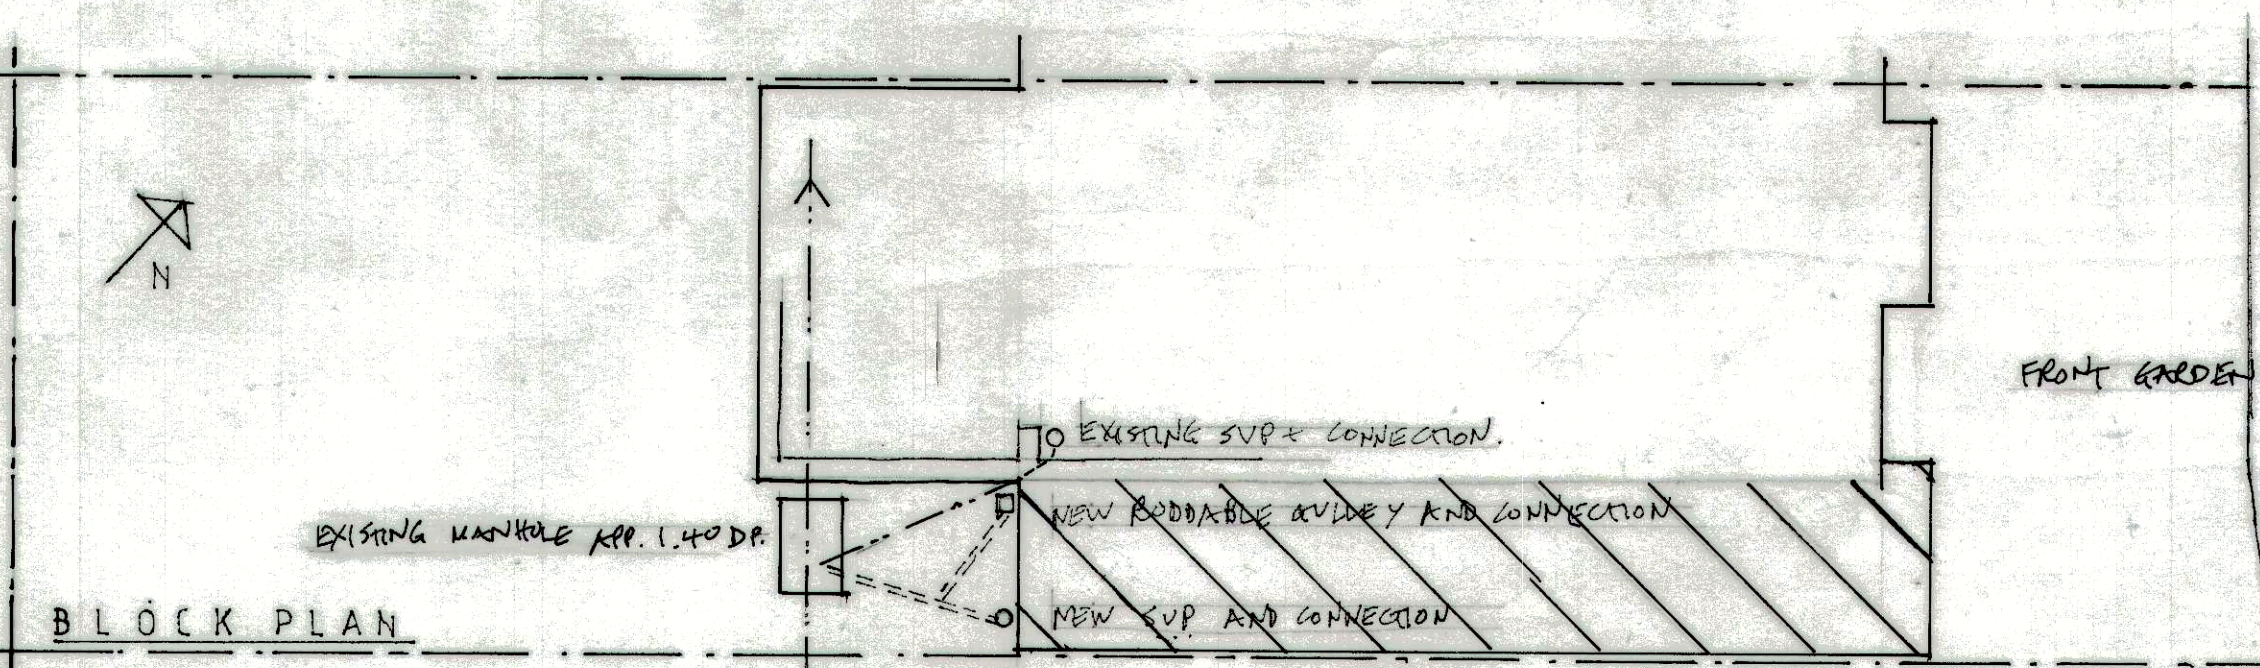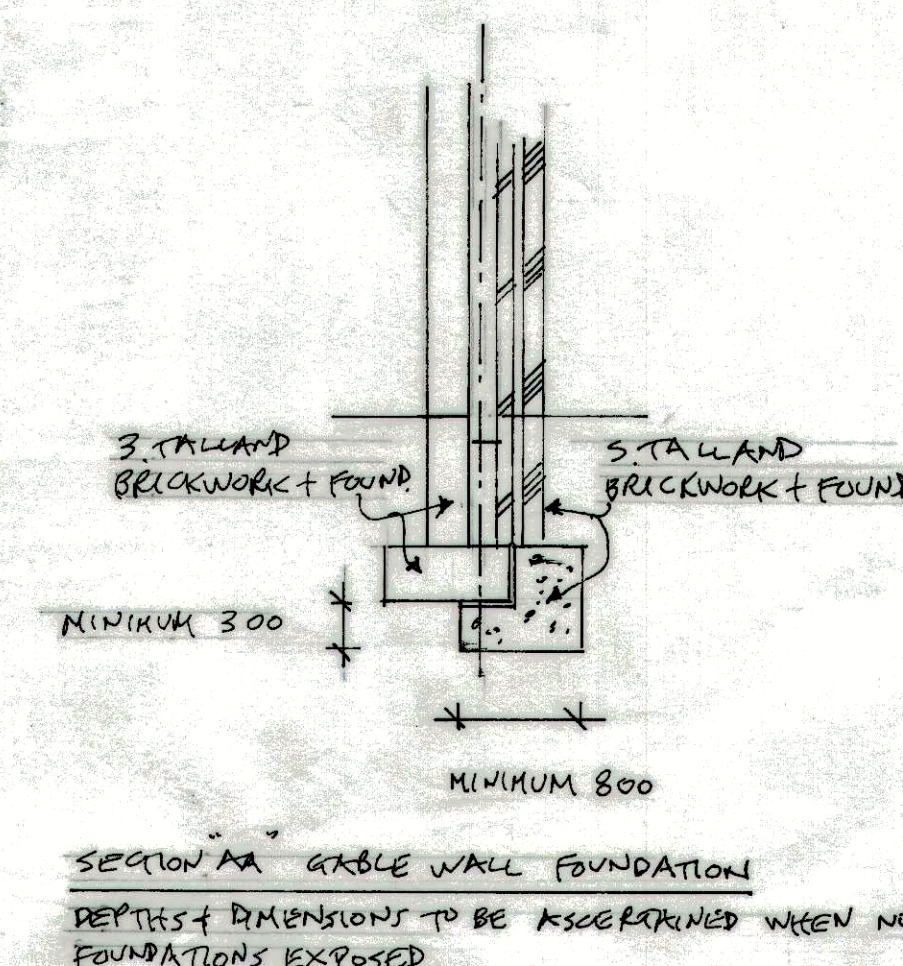

BLOCK PLAN

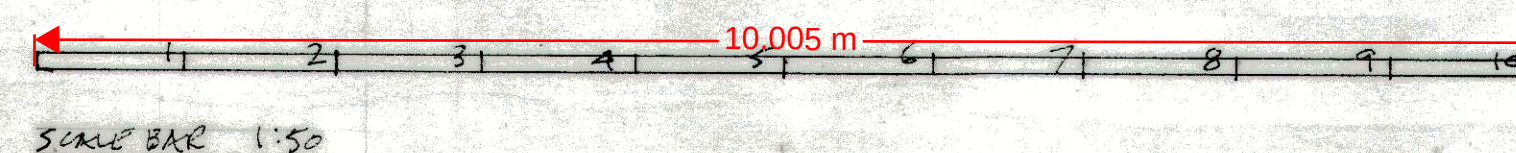

SCALE BAR 1:50

This drawing to be read in conjunction with separate "Schedule of Drawing Notes".
Also to be read in conjunction with separate Structural Engineers Notes, Calculations + sketches.
Structural Engineers details to override this Drawing detail and "Schedule of Notes" detail, if differing.

PROPOSED 2 STOREY SIDE EXTENSION+PORCH
5 TALLAND CLOSE
LIVERPOOL L26 7YA

Scales 1:50 1:100
Scale bar 1:50 6.000m
Drawing Number 1/A Date 28.11.24