
 


Central Chapel @ The Orchard Site Plan

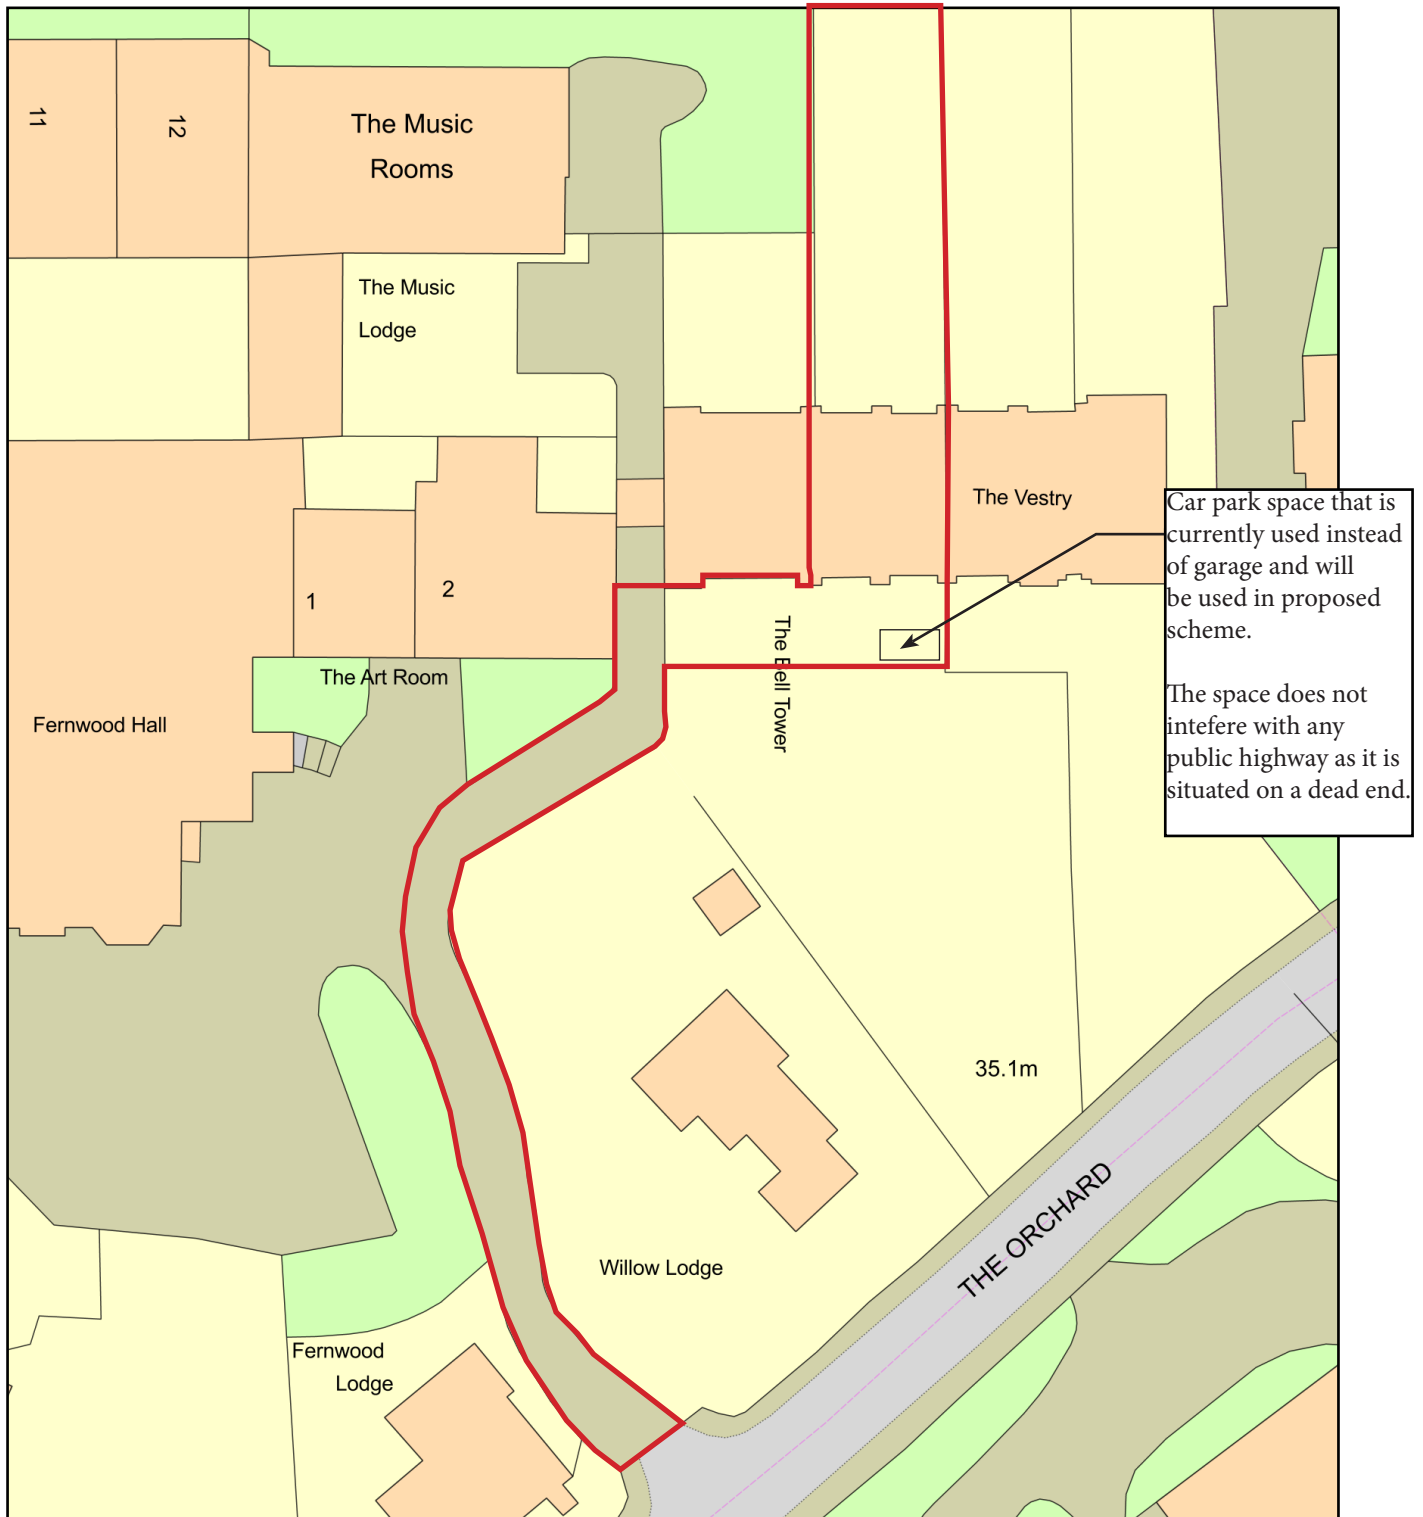

Plan Produced for: JRCHITECTS Ltd.

Date Produced: 08 Jul 2021

Plan Reference Number: TQRQM21189193641778

Scale: 1:500 @ A4