




EXISTING PLANS

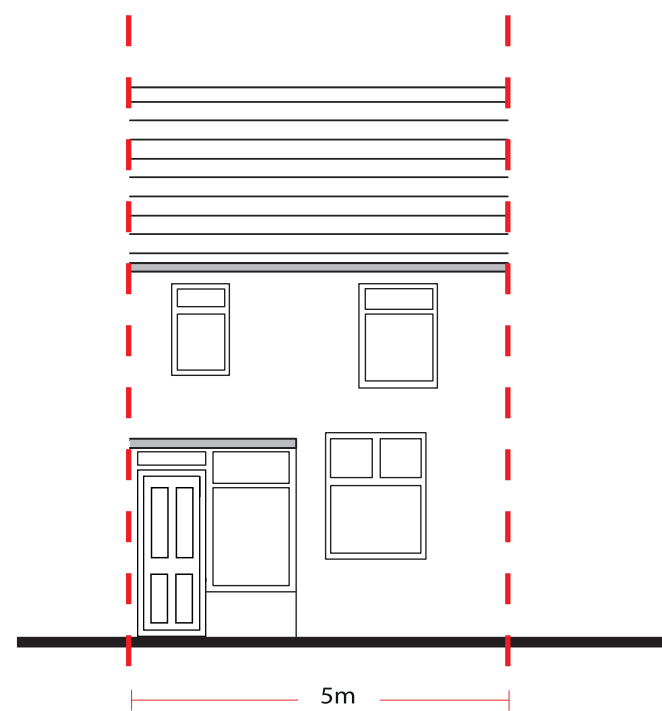


Existing Front Elevation

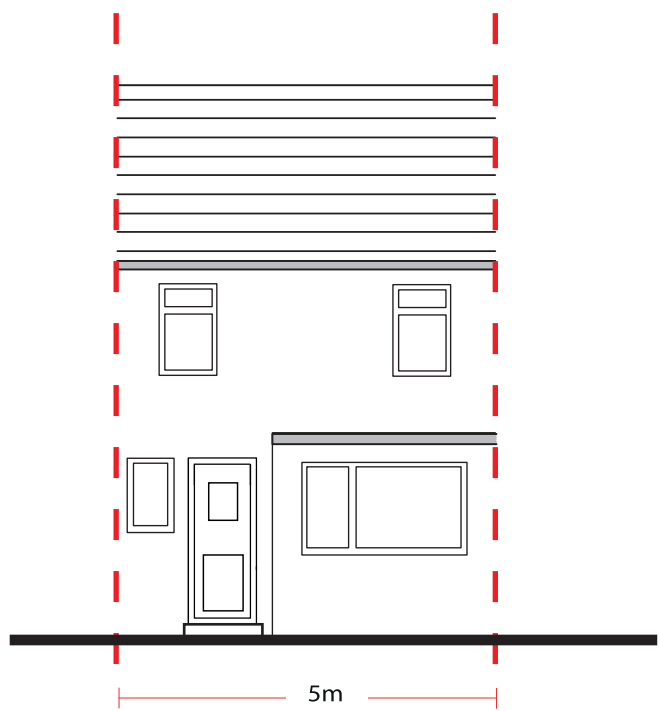


Existing Rear Elevation

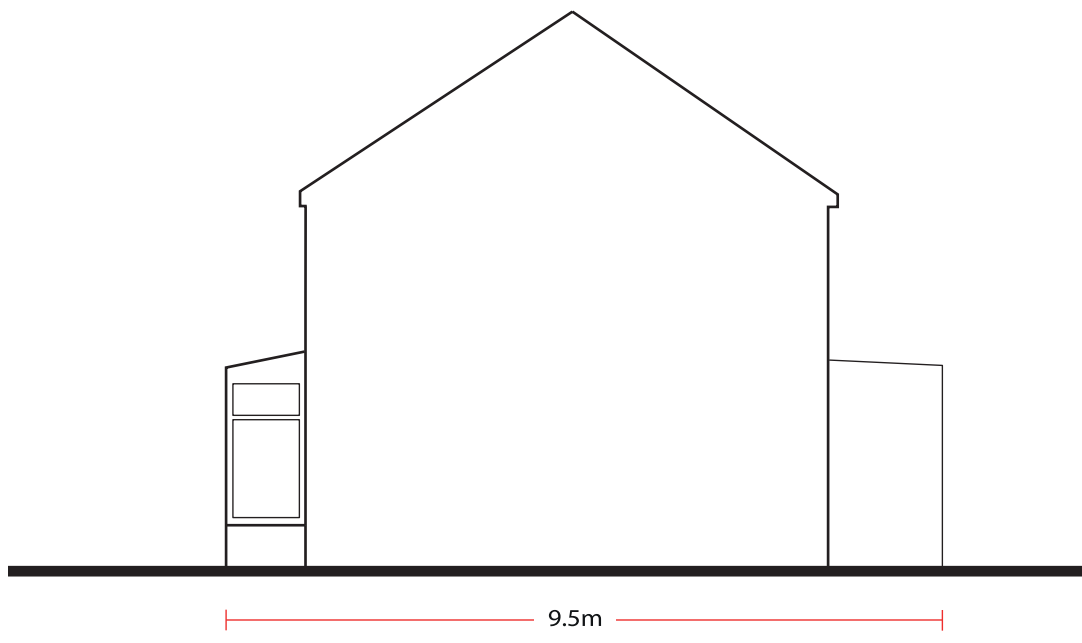

Existing Side Elevation

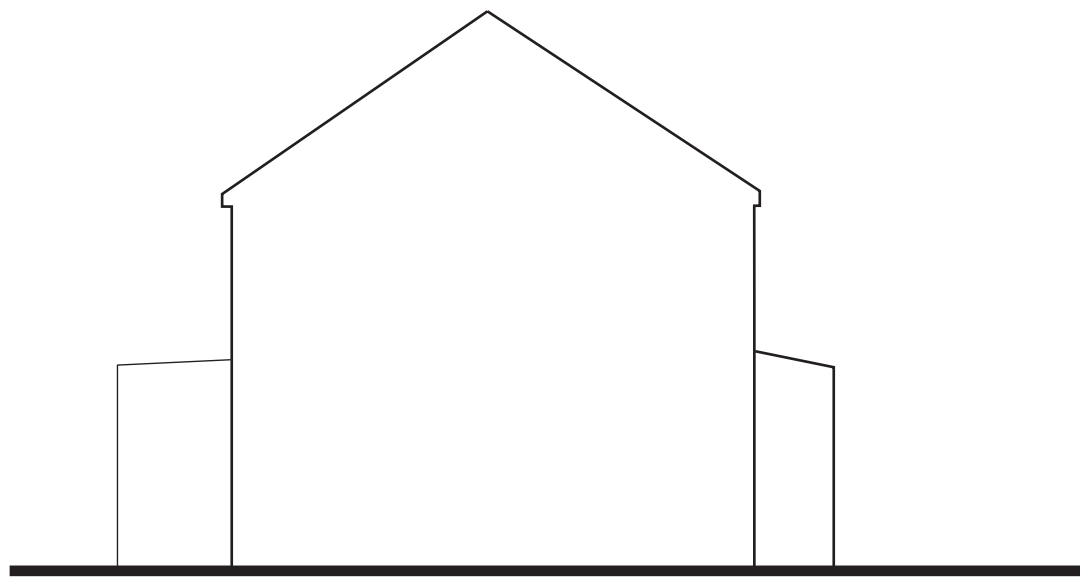


Existing Side Elevation

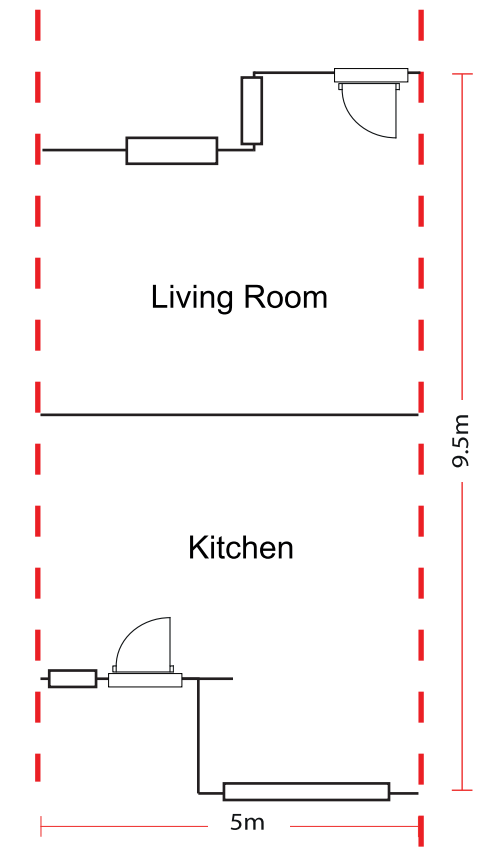


Existing Floor Plan


PROPOSED PLANS

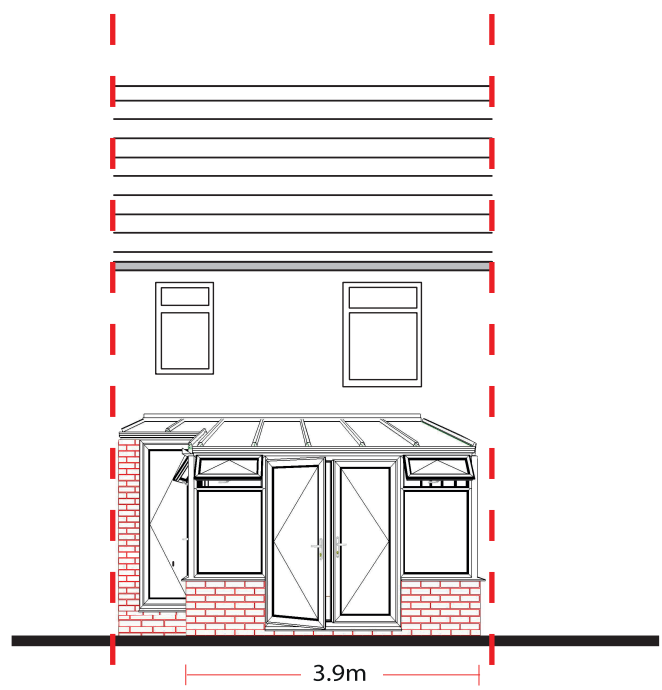


Proposed Front Elevation

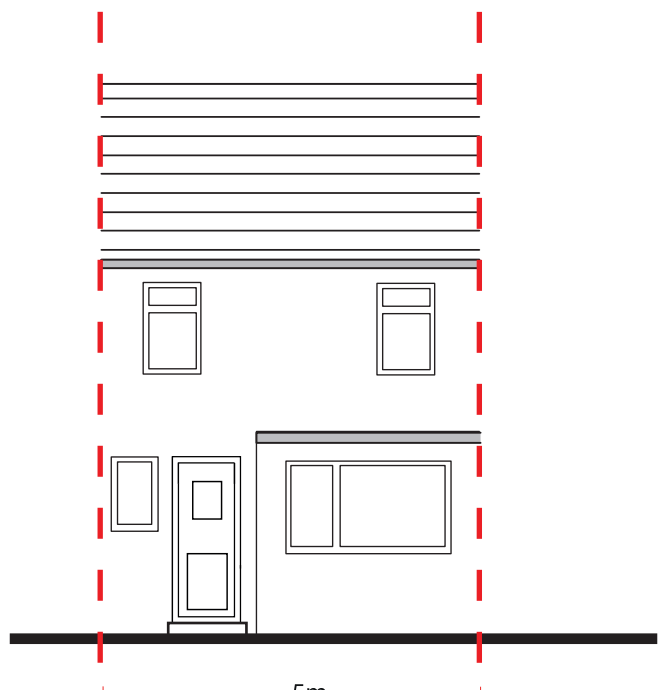


Proposed Rear Elevation

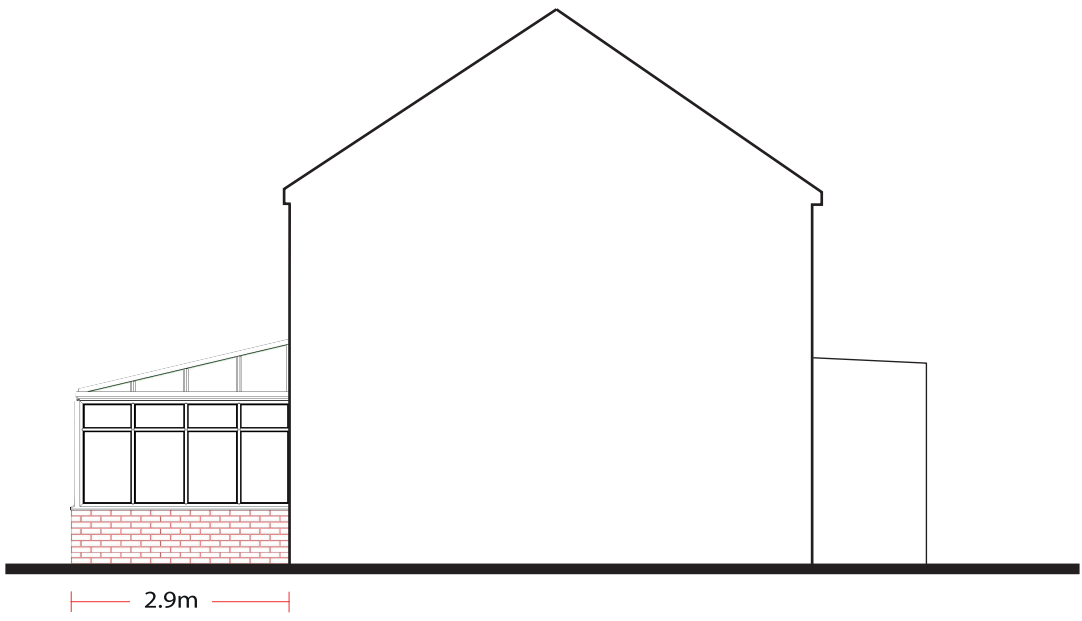


Proposed Side Elevation

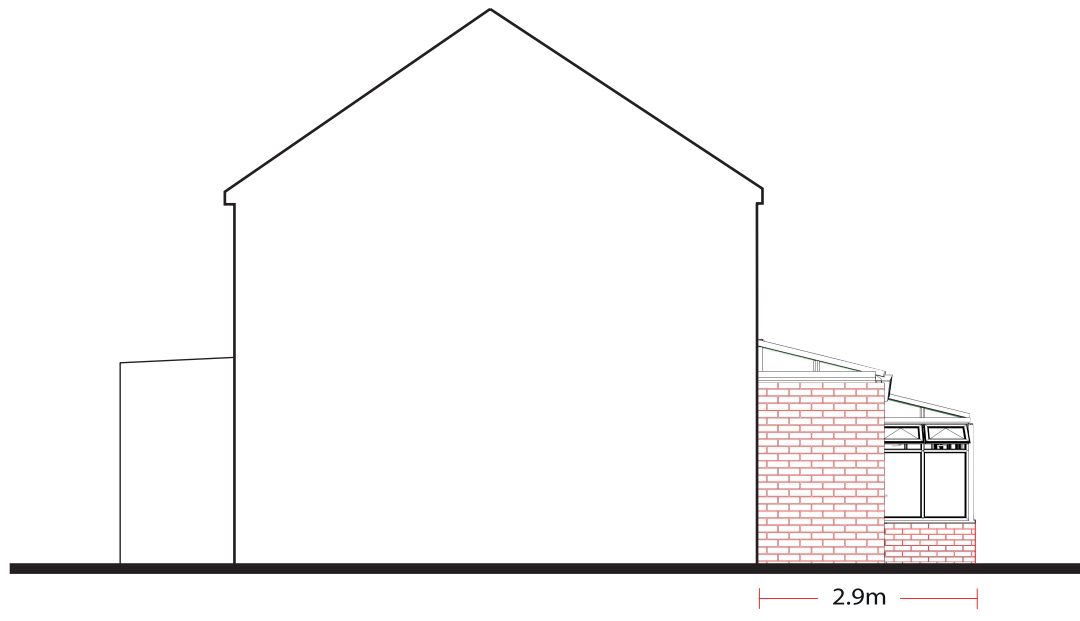

Proposed Side Elevation

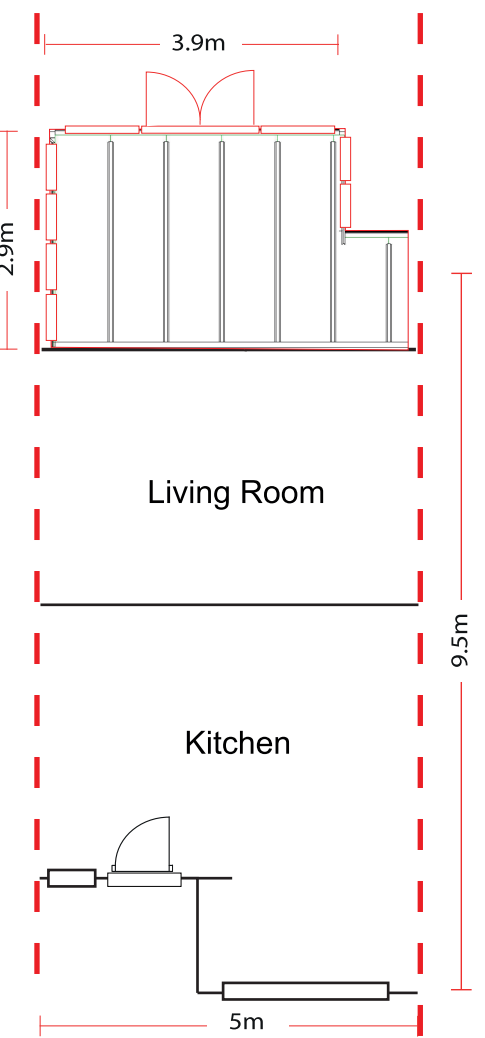

Proposed Floor Plan

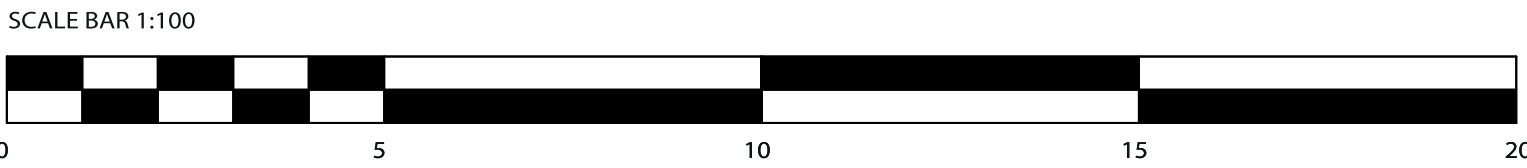

AGENT: GARY BURGESS

PROJECT : MESTON  
31 CRONTON AVENUE

SCALE: 1:100 ON A1

DATE: 22/2/2025