



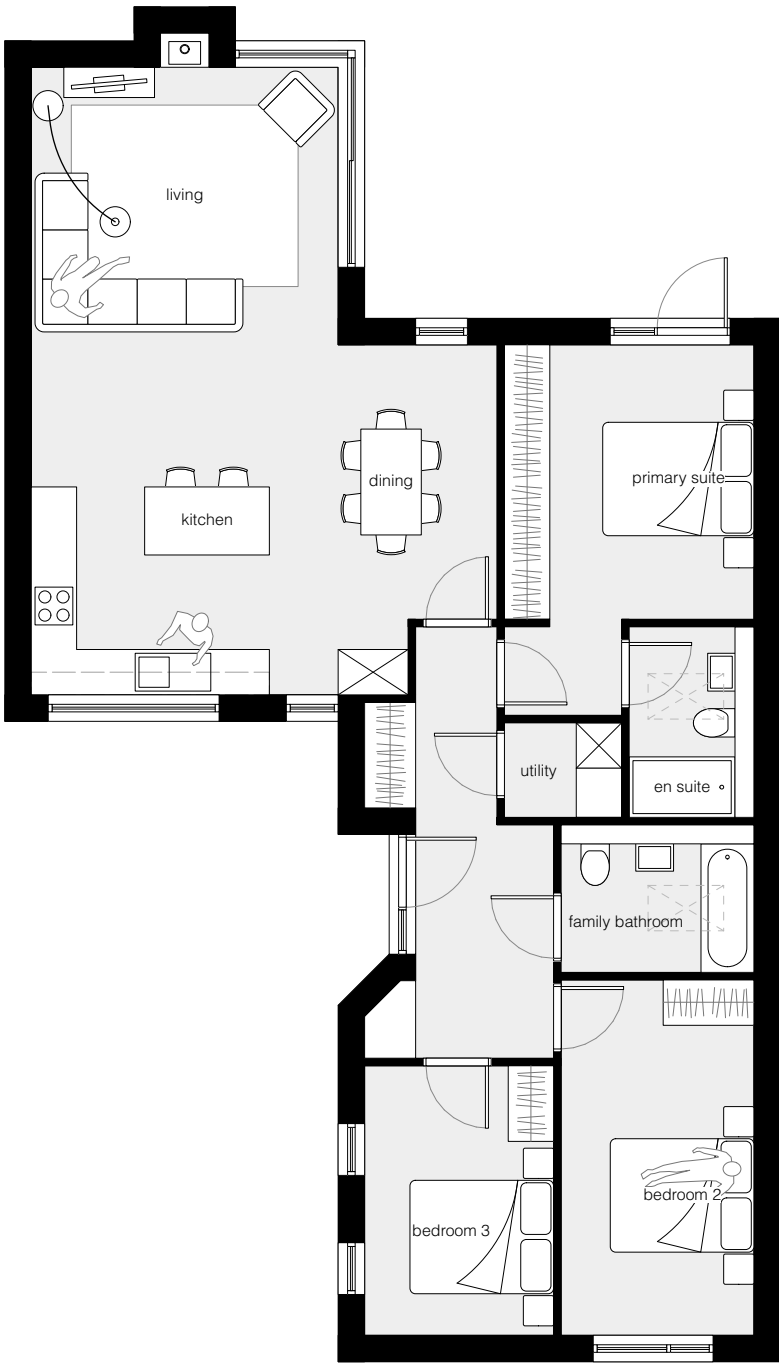


Plot 01a Ground Floor Plan
Scale 1:100 @ A3

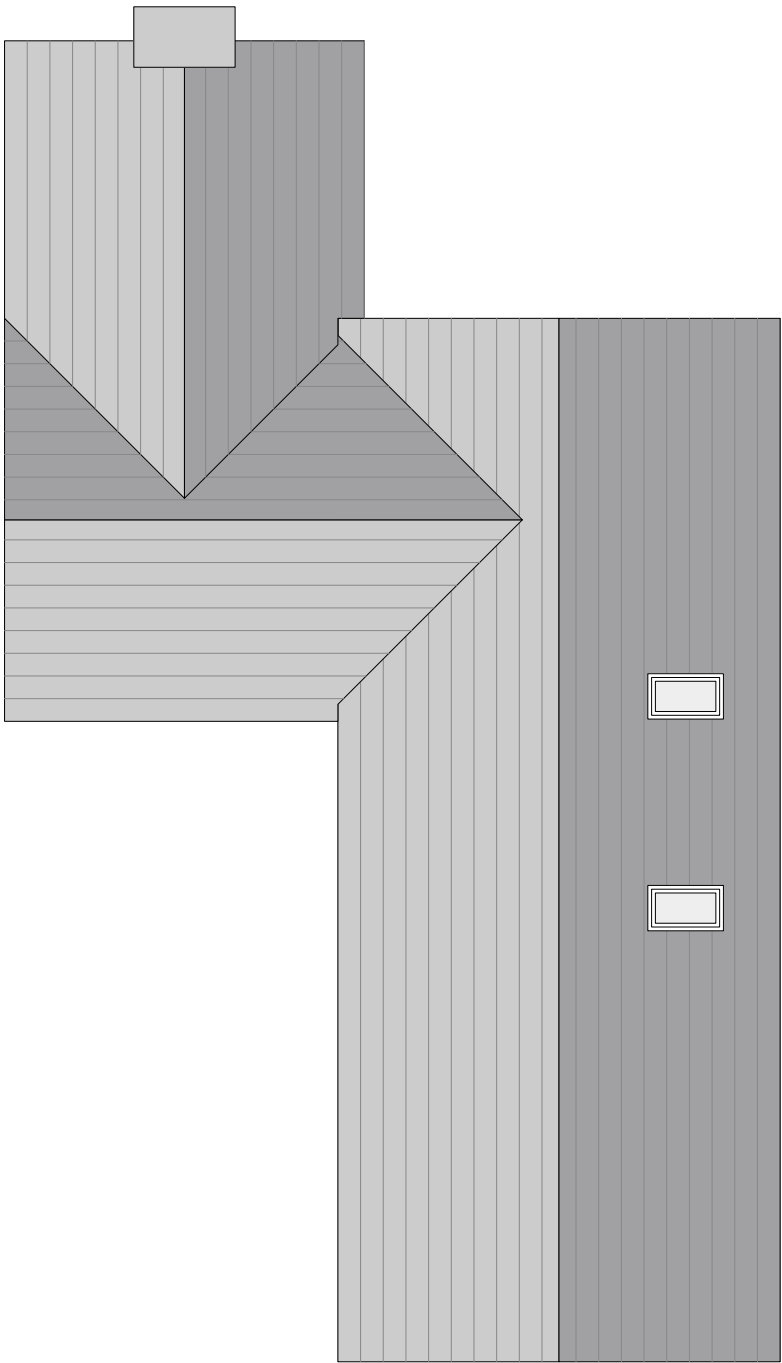

Plot 01a Roof Plan
Scale 1:100 @ A3

Key:

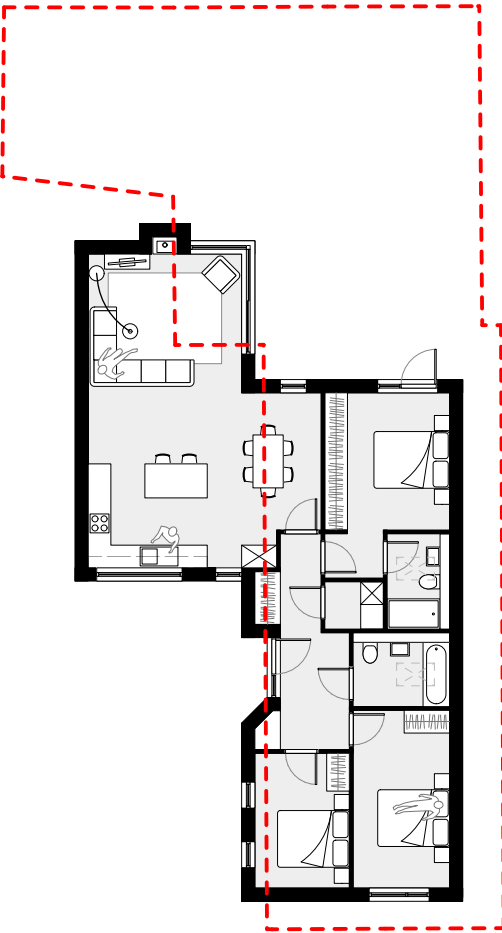

Note:

Red dashed line identifies extent of existing Light Industrial Unit.

Drawing Title: Plot 01A Proposed Plans
Date: 12/04/2024
Drawing no: 1314-007
Scale: 1:100 @ A3
Drawn: EC

revision: F
revision notes: D 24/12/2024 Alterations following Pre App comments.
E 07/04/2025
F 25/11/2025 Removal of 2no. windows following Case Officer comment

1:100

0m 1m 2m 5m 10m

DK-Architects

26 Old Haymarket
Liverpool
L1 6ER
0151 231 1209 T
mail@dk-architects.com E
www.dk-architects.com W