


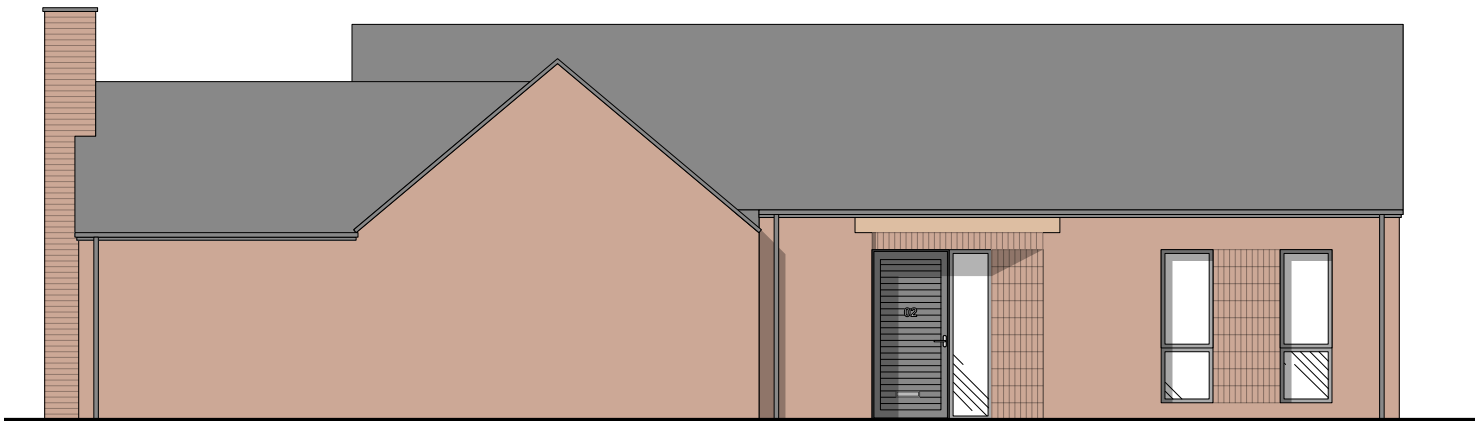


Plot 01a Front Elevation (South East facing Mill Lane)
Scale 1:100 @ A3



Plot 01a Front Elevation (North East)
Scale 1:100 @ A3



Plot 01a Rear Elevation (North West)
Scale 1:100 @ A3

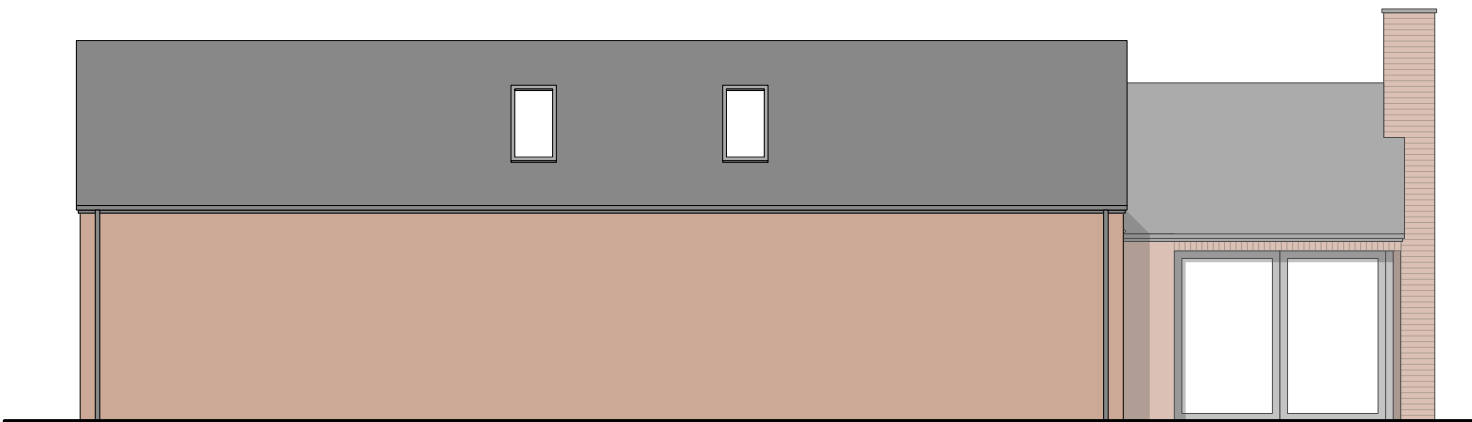

Plot 01a Side Elevation (South West)
Scale 1:100 @ A3

Drawing Title:	Plot 01A Proposed Elevations	revision:	E	25/11/2025	Removal of 2no. windows following Case Officer comment
Date:	12/04/2024	revision notes:	D	06/05/2025	Local Authority requested amendments
Drawing no:	1314-008		C	24/12/2024	Alterations following Pre App comments.
Scale:	1:100 @ A3				
Drawn:	EC				

1:100

