


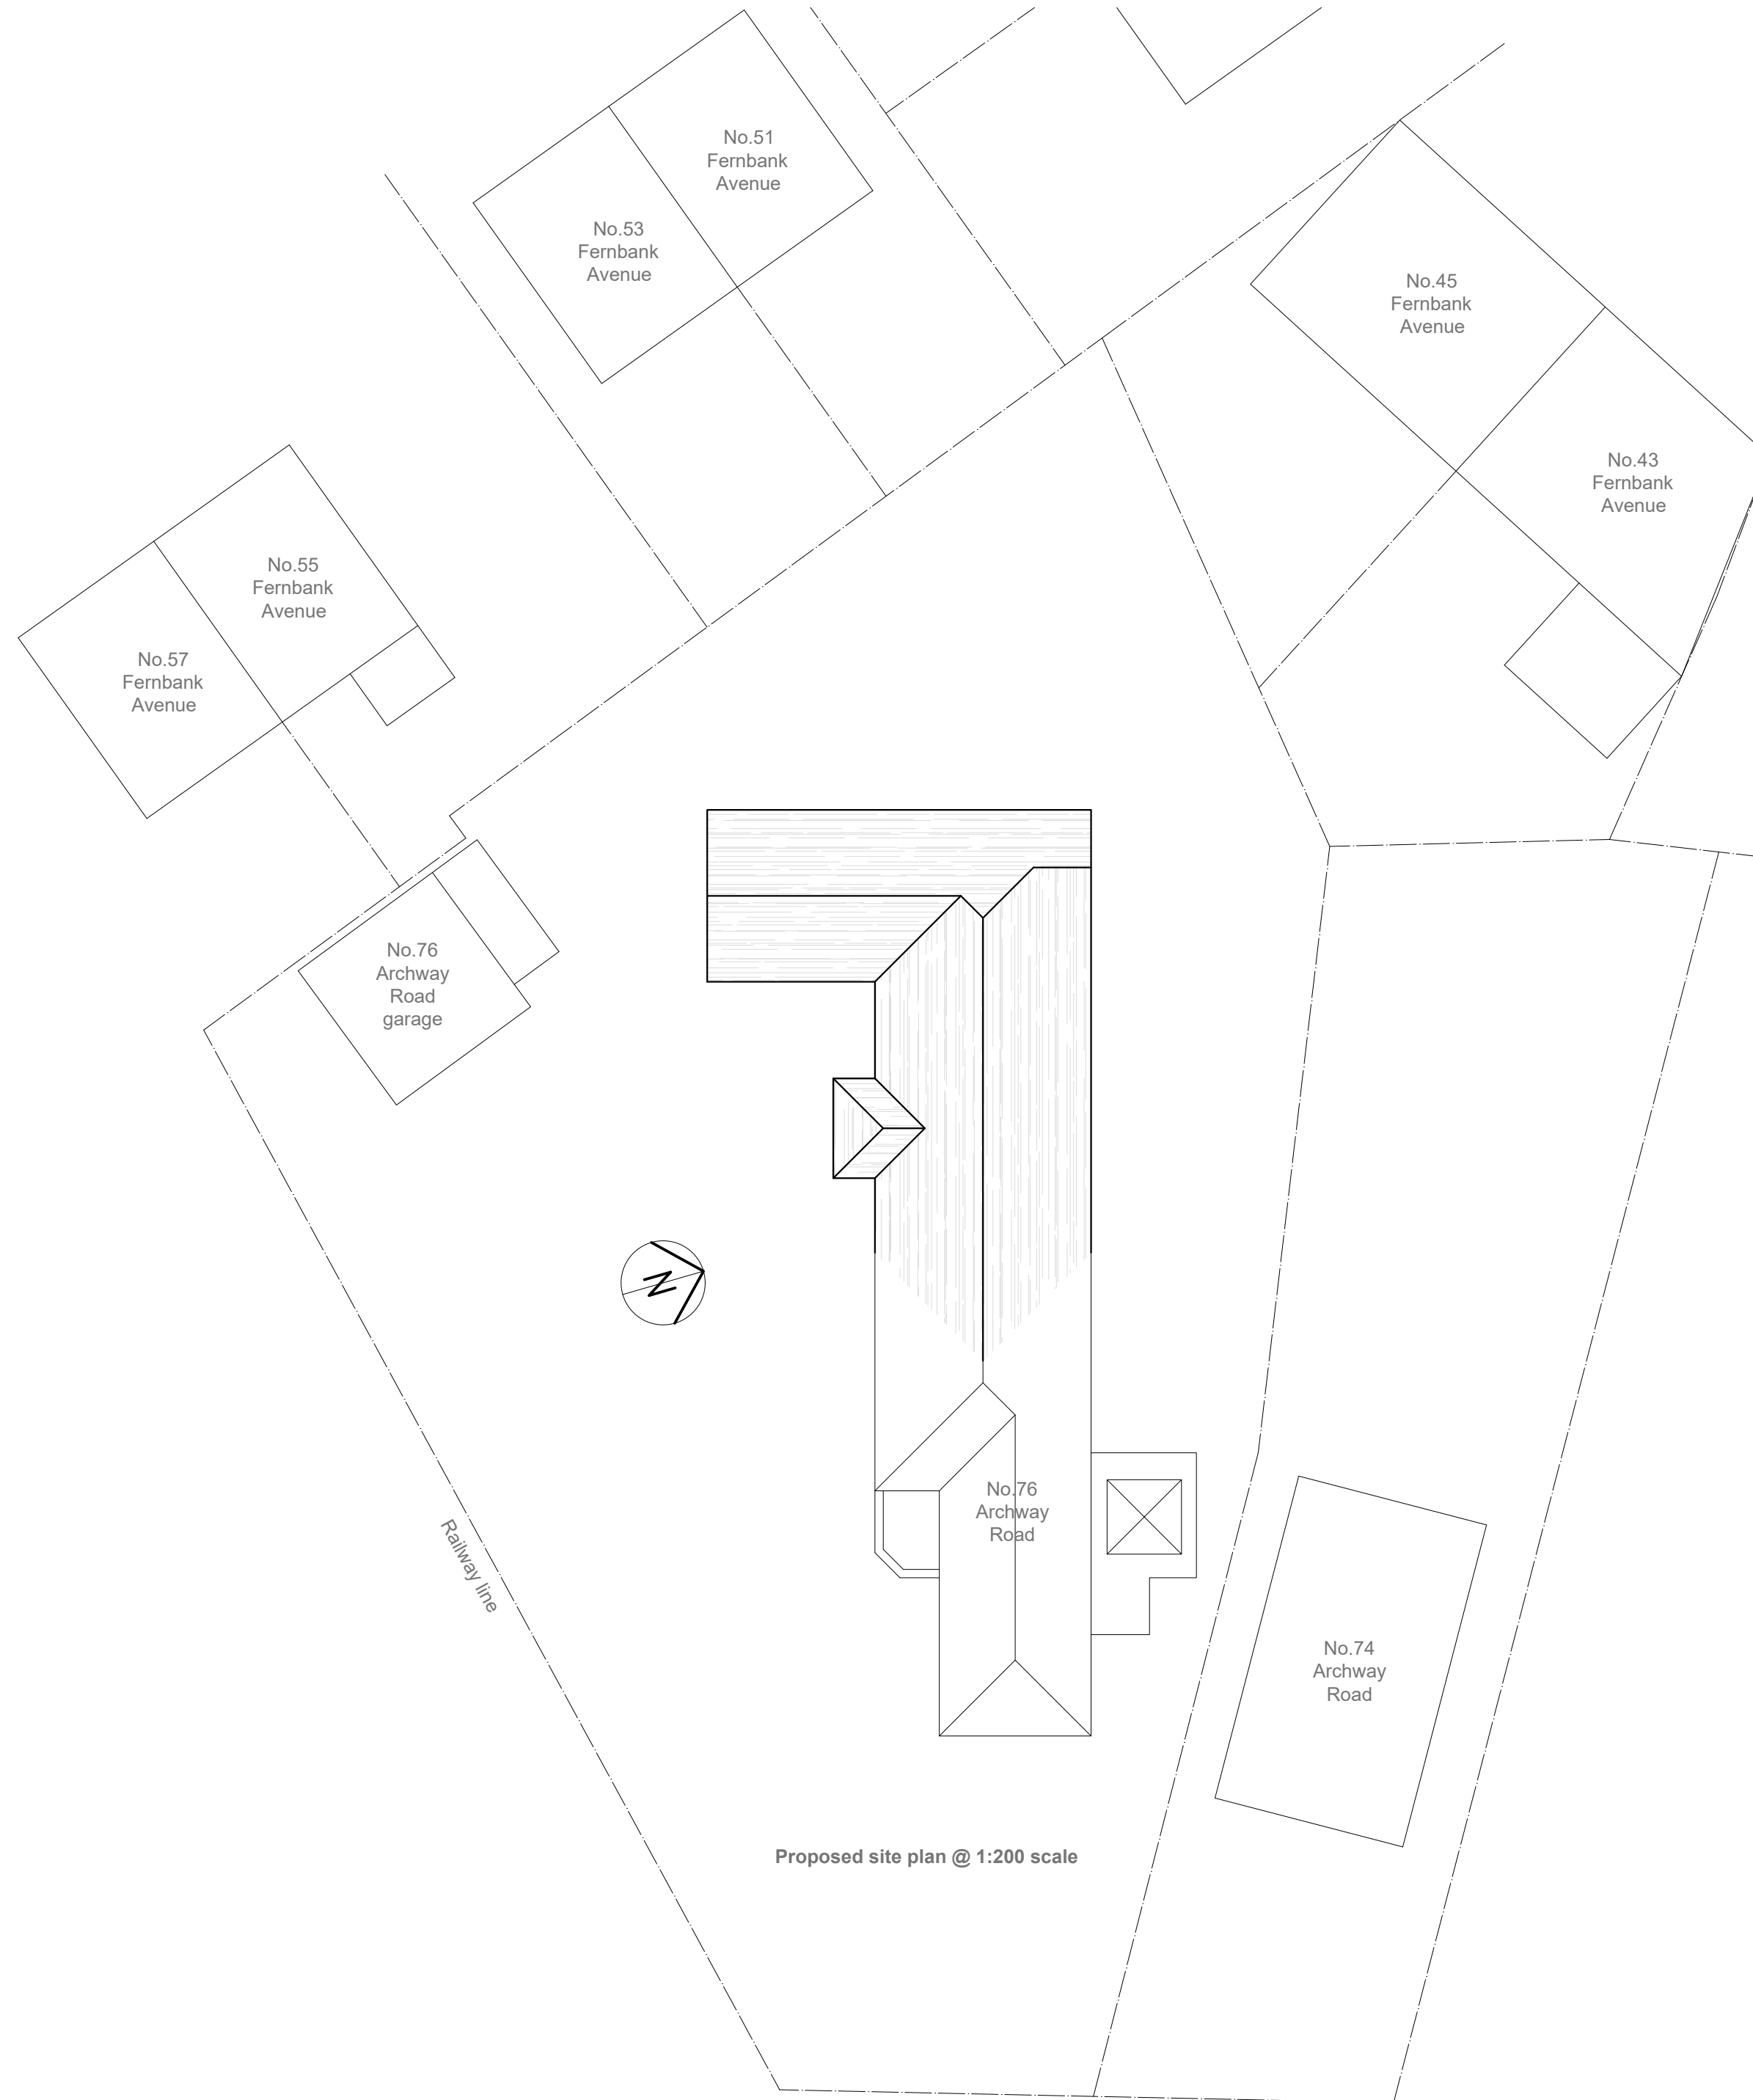

Proposed site plan @ 1:200 scale

Project:		
PROPOSED SINGLE STOREY REAR EXTENSION		
at:		
76 ARCHWAY ROAD		
HUYTON, L36 9XE		
for:		
MISS AMY HITCHMOUGH		
PROPOSED SITE PLAN		
Scale:	1:200	Date: August 2025
Drawing Number:	60034-03	Revision: A