



DRAFT

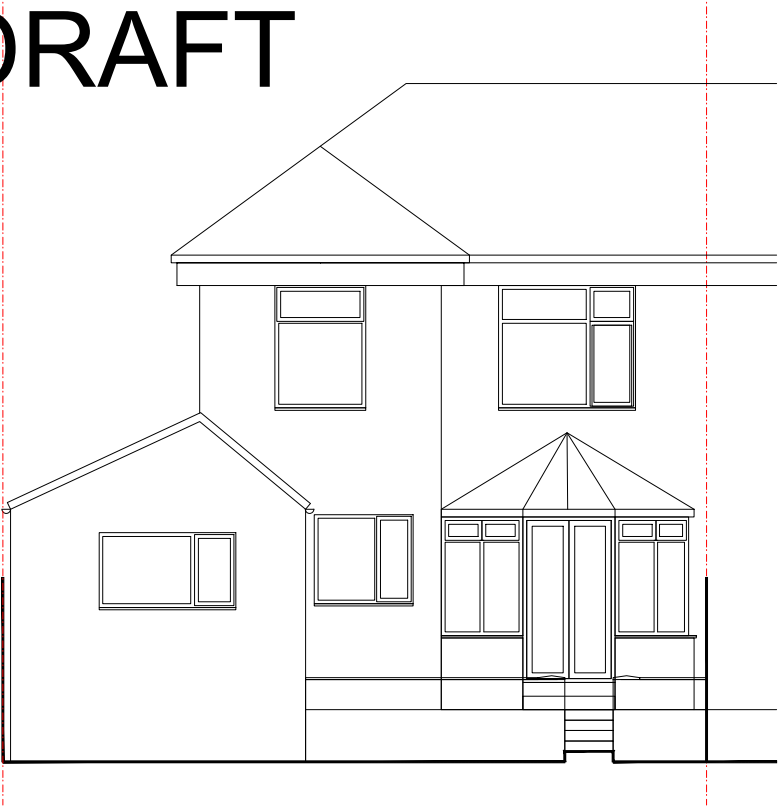


Existing Rear Elevation A-A
Scale 1:100




Existing Rear Elevation A-A
Scale 1:100

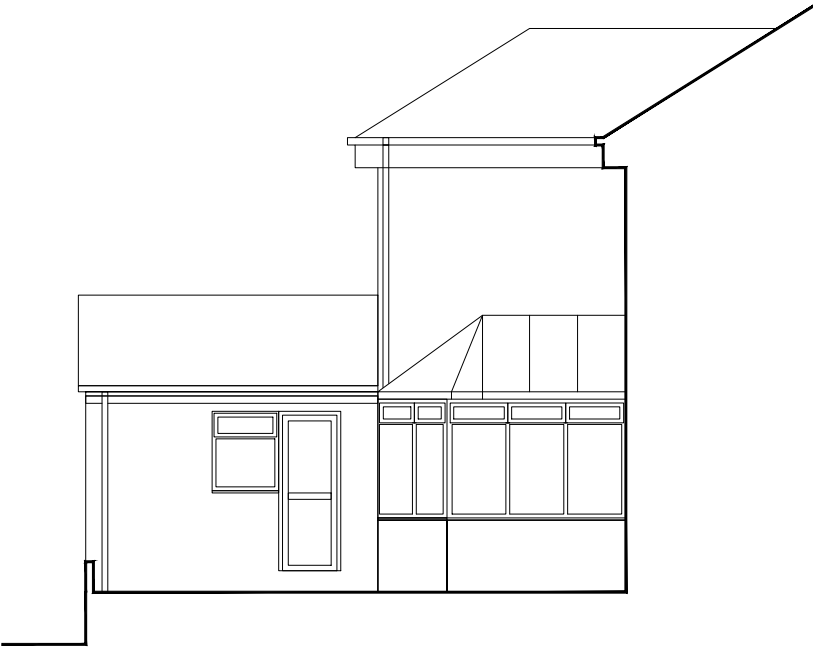


Existing Side Elevation
Scale 1:100

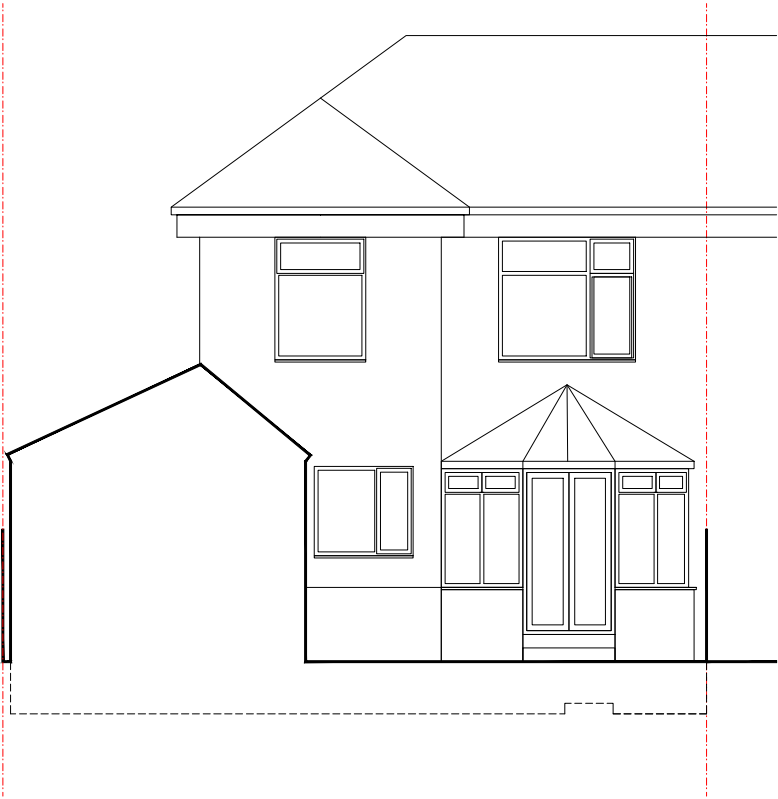

Existing Rear Elevation B-B
Scale 1:100

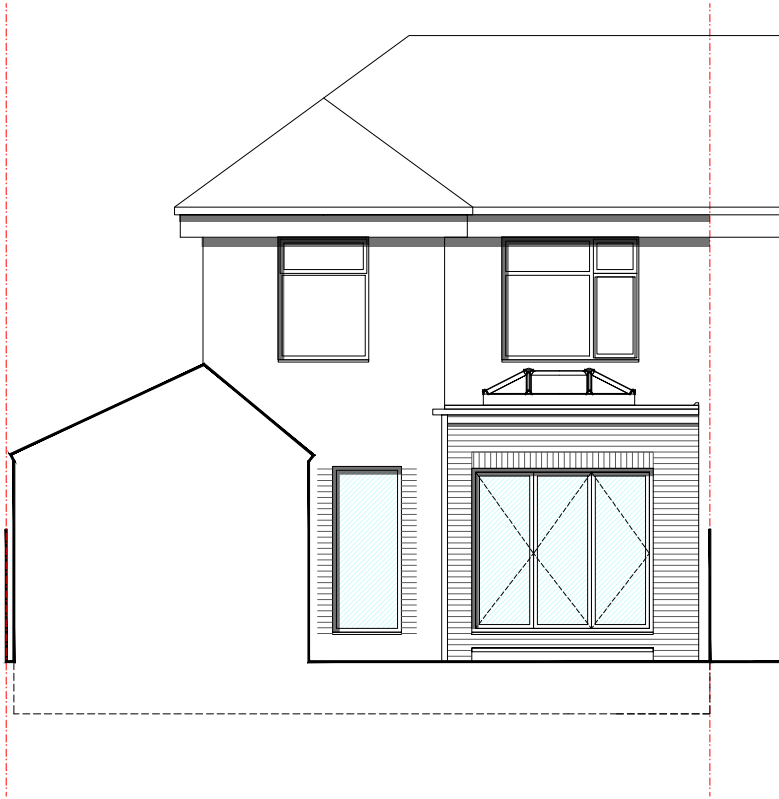

Proposed Rear Elevation B-B
Scale 1:100

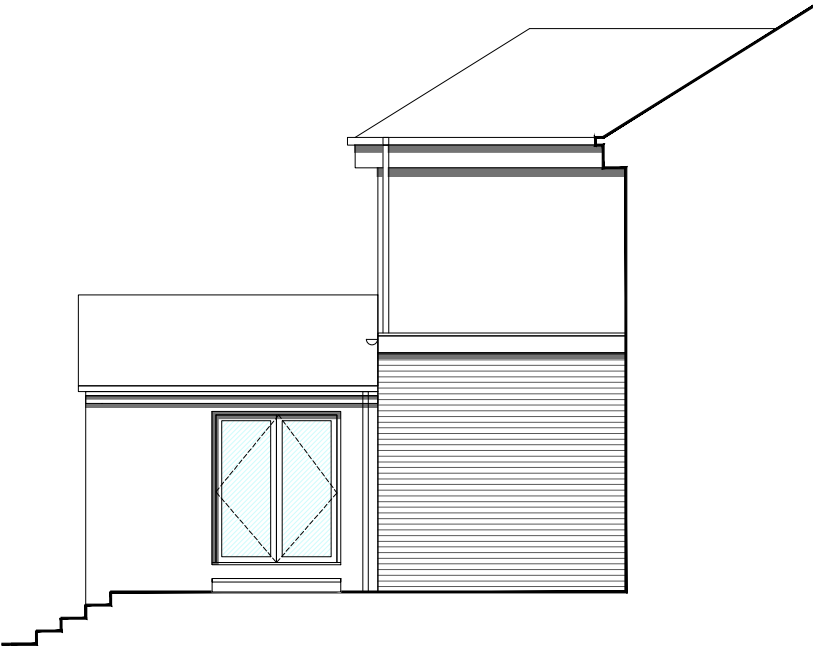

Proposed Side Elevation
Scale 1:100

All dimensions to be checked on site.

BRICK:
Facing brick, colour tbc, spec tbc,
all to LAPO approval

WINDOWS:
All proposed windows to be
double glazed composite
windows. colour grey, all to LAPO
approval


BIFOLD DOORS:
Bi-fold doors to be UPVC double
glazed panel doors, colour grey,
all to LAPO approval.

PATIO DOORS:
Patio doors to be UPVC double
glazed panel doors, colour grey,
all to LAPO approval.

FLAT ROOF:
Flat roof to be single ply
membrane, colour to be grey, all
to LAPO approval.

ROOFLIGHT LANTERN:
Lantern to be aluminum double
glazed, colour to be grey, all to
LAPO approval.

RAINWATER GOODS:
All existing rainwater goods to be
replaced with UPVC, colour to be
Grey. All fascias/ soffits to be
white, all to LAPO approval.

 

Site.	53 Thingwall Hall Drive
Drawing Title	Existing, Proposed Elevations
Dwg. no	THD - 003
Date	November 2024
Scale	1:100
Rev	