



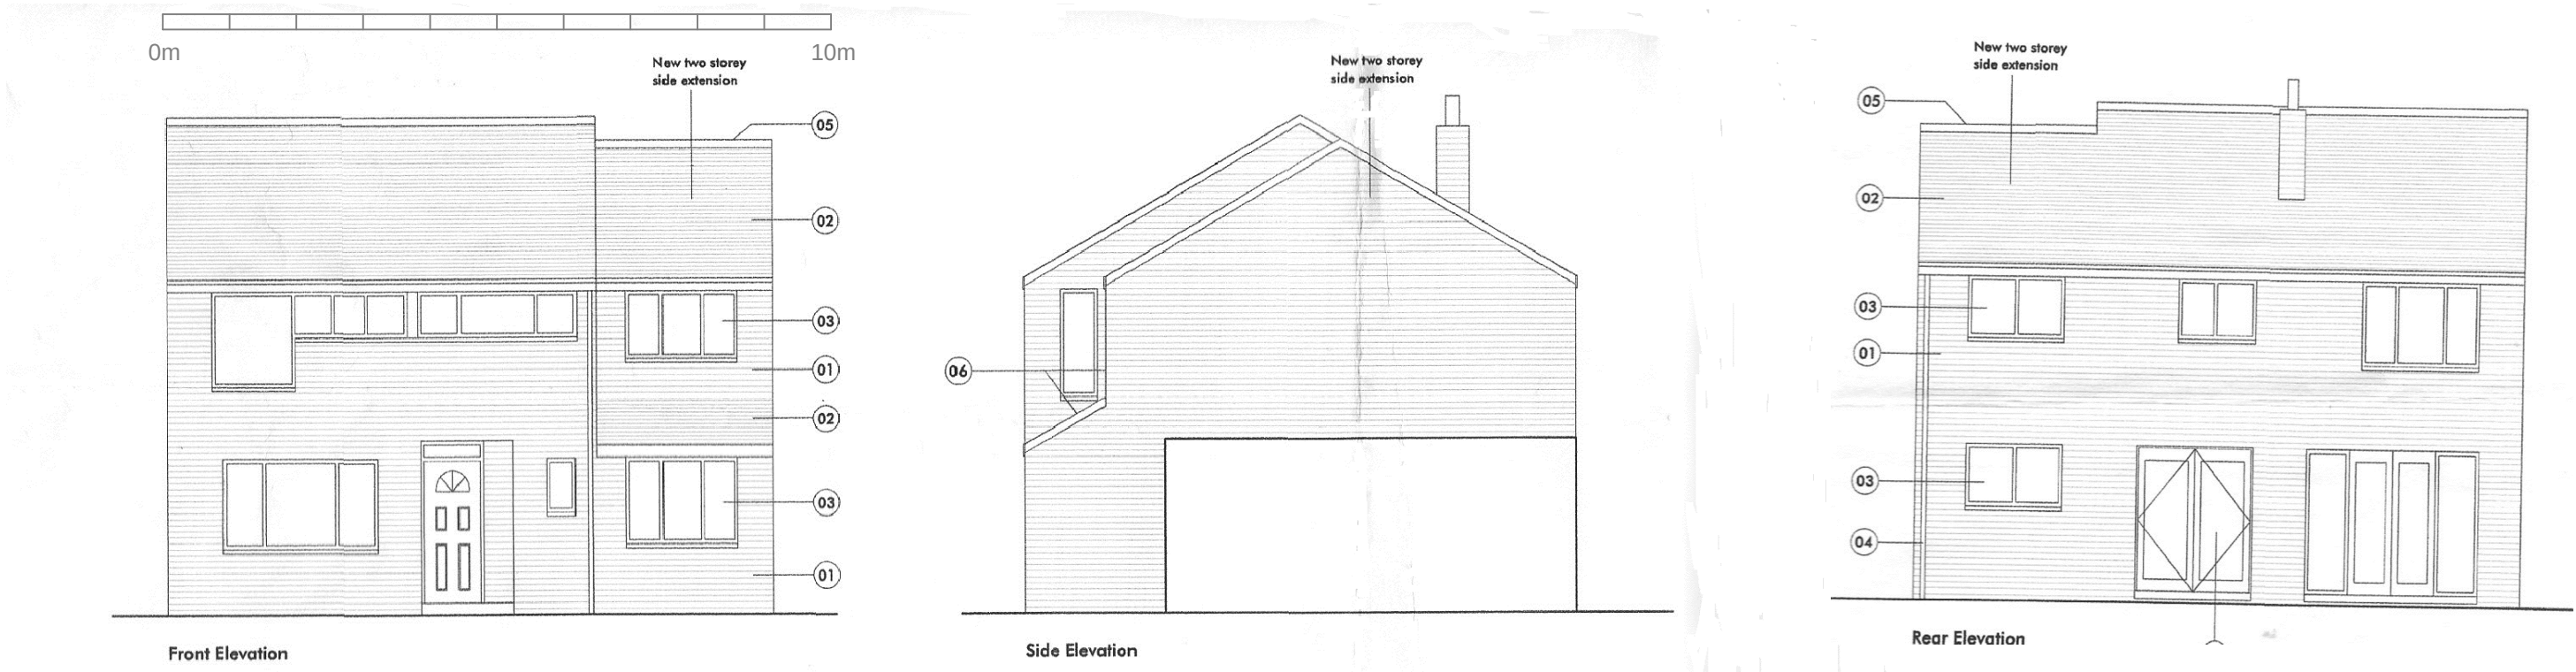

- Proposed Elements Key
- 01 Existing to match existing
 - 02 New to match existing
 - 03 White UPVC windows to match existing
 - 04 Halfwater goods to match existing
 - 05 Dual pitch roof to sit beneath main roof line
 - 06 New pitch roof leaning toward new front wall that sits behind main build line
 - 07 New UPVC patio doors to match existing

PROPOSED ELEVATIONS Scale 1:100

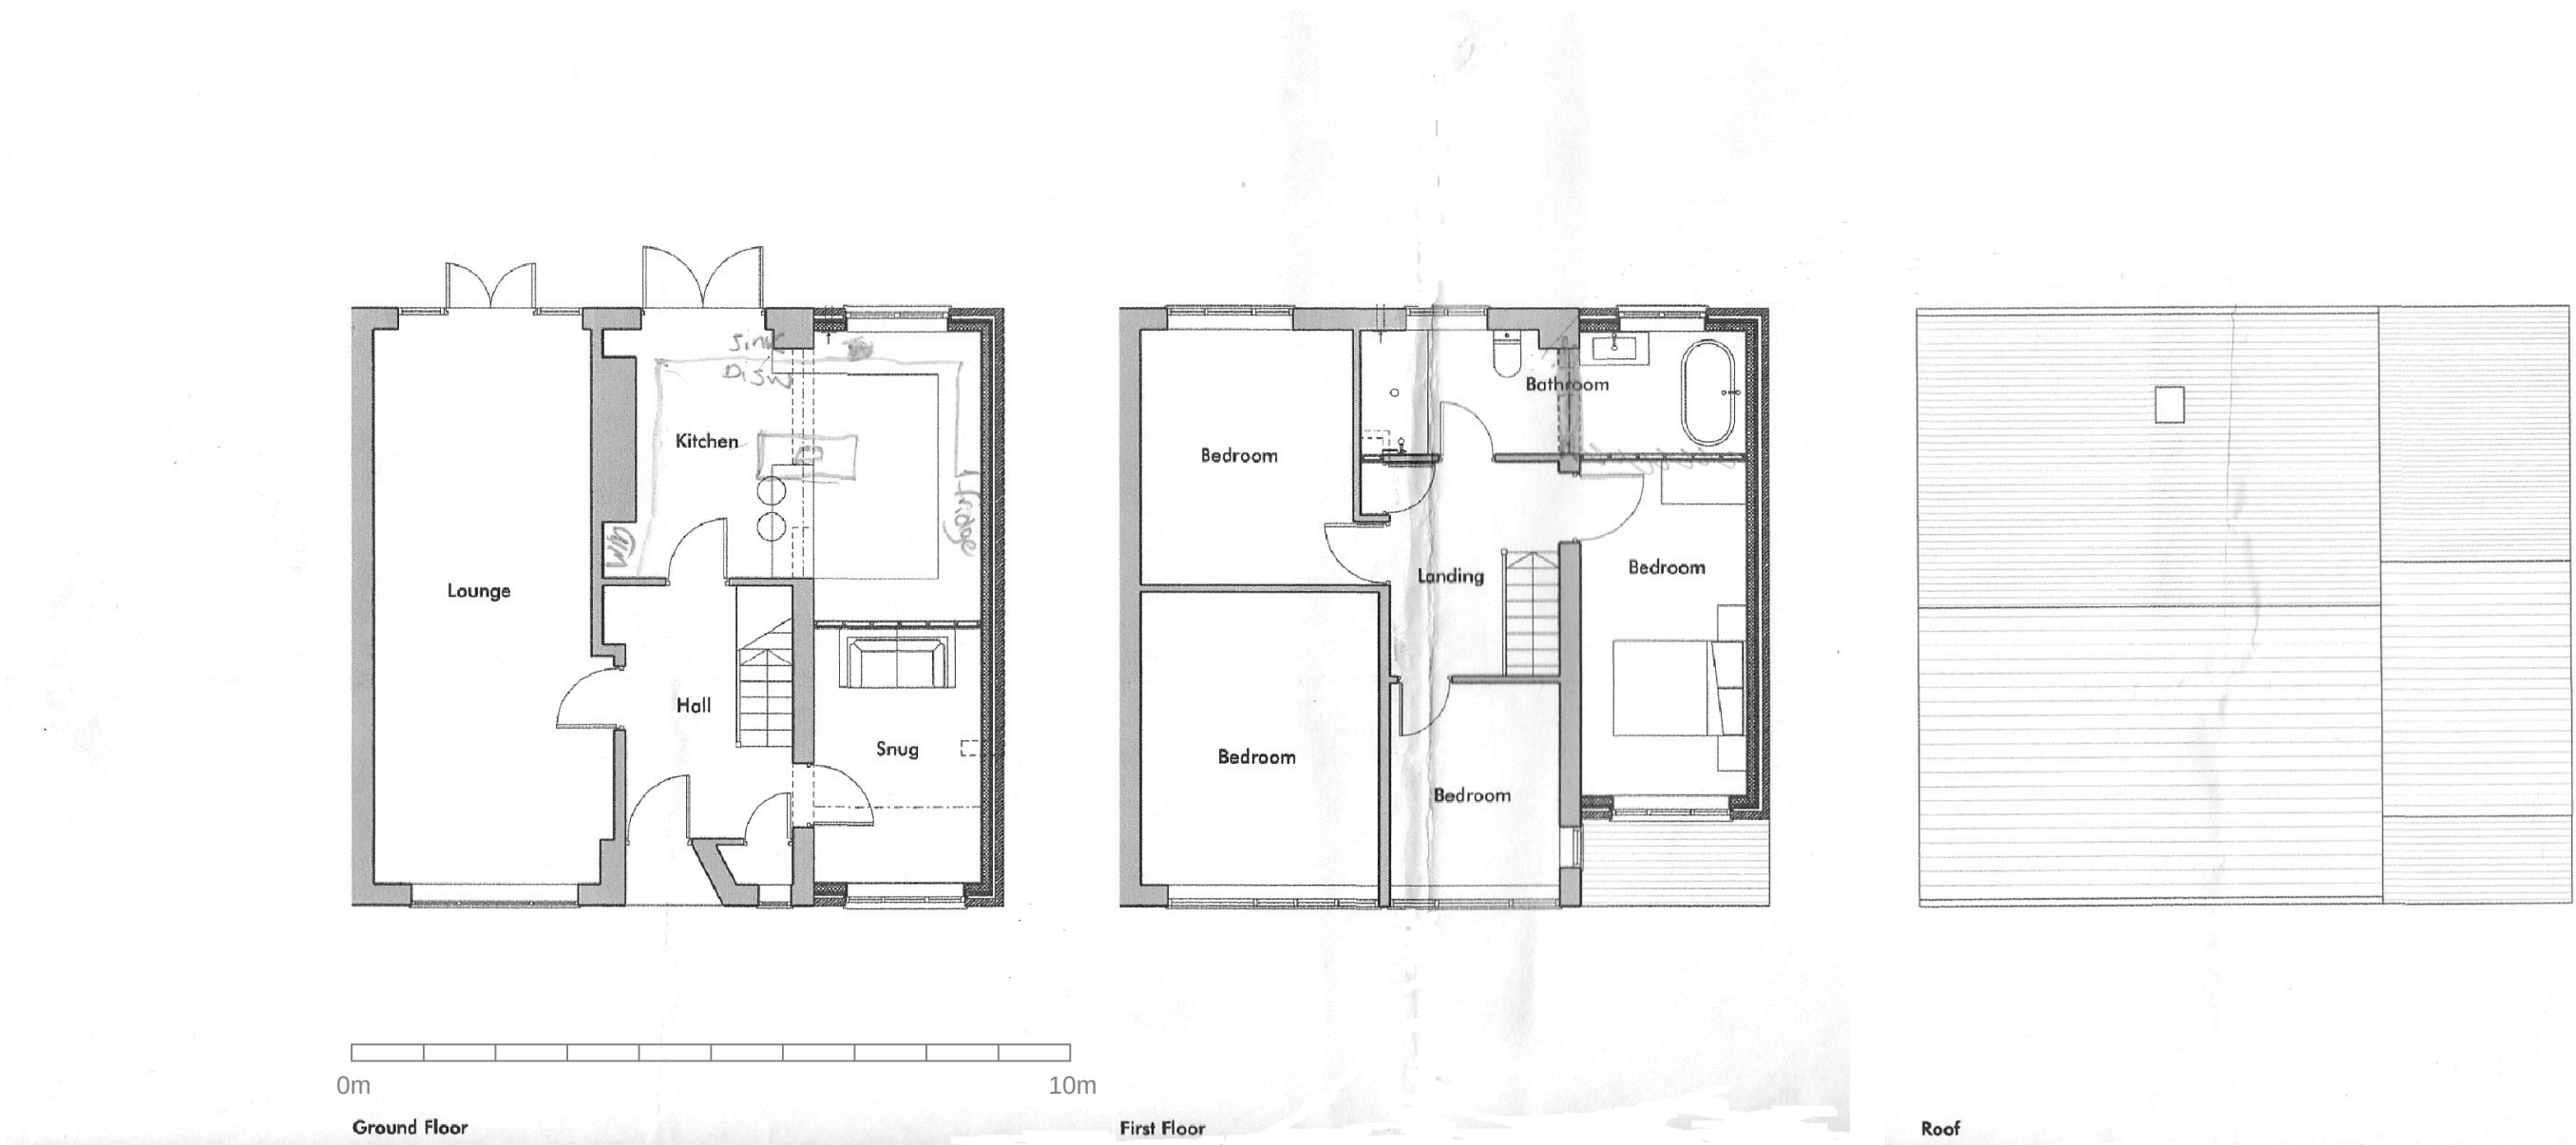

PROPOSED FLOOR PLANS Scale 1:100

job description		Title	
PROPOSED TWO/SINGLE STOREY EXTENSION		AS PROPOSED	
site address		scales	
34,ALSCOT AVENUE, FIELD LANE ESTATE FAZAKERLEY.L10 OAL		1:100@A1	
client	MICHAEL DOYLE	drawn	date
			MARCH 2020
		drg no	
		02	