



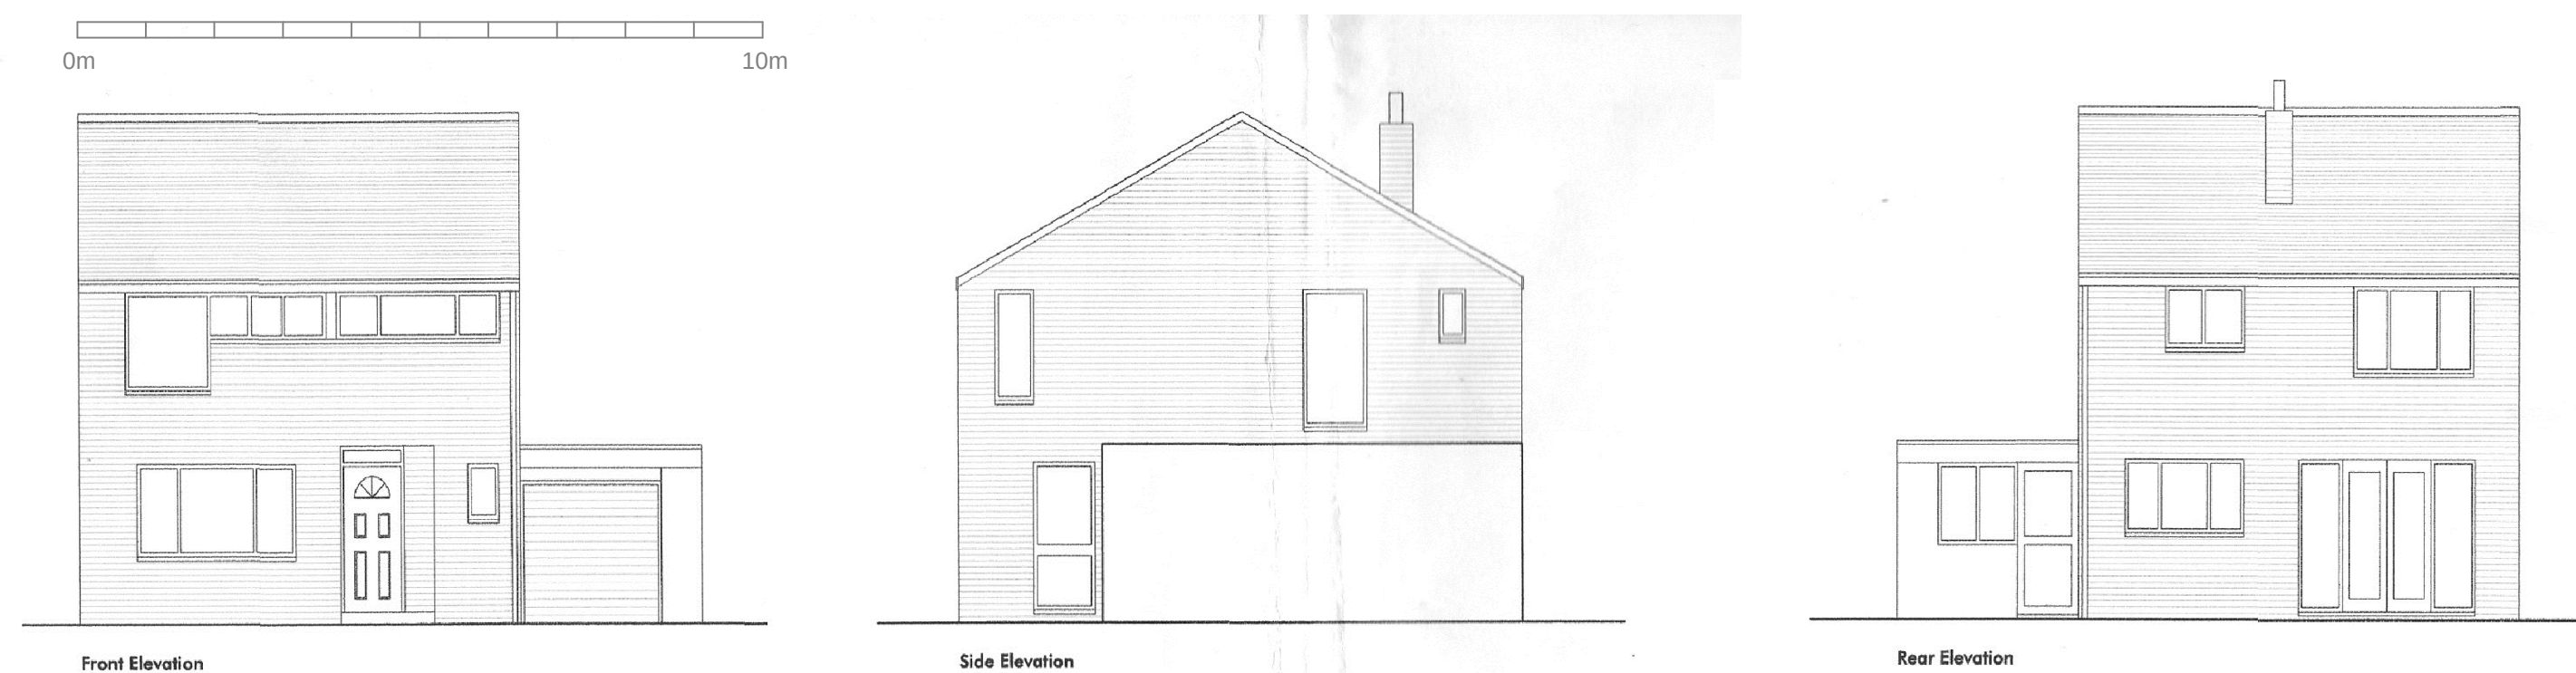

EXISTING ELEVATIONS Scale 1:100

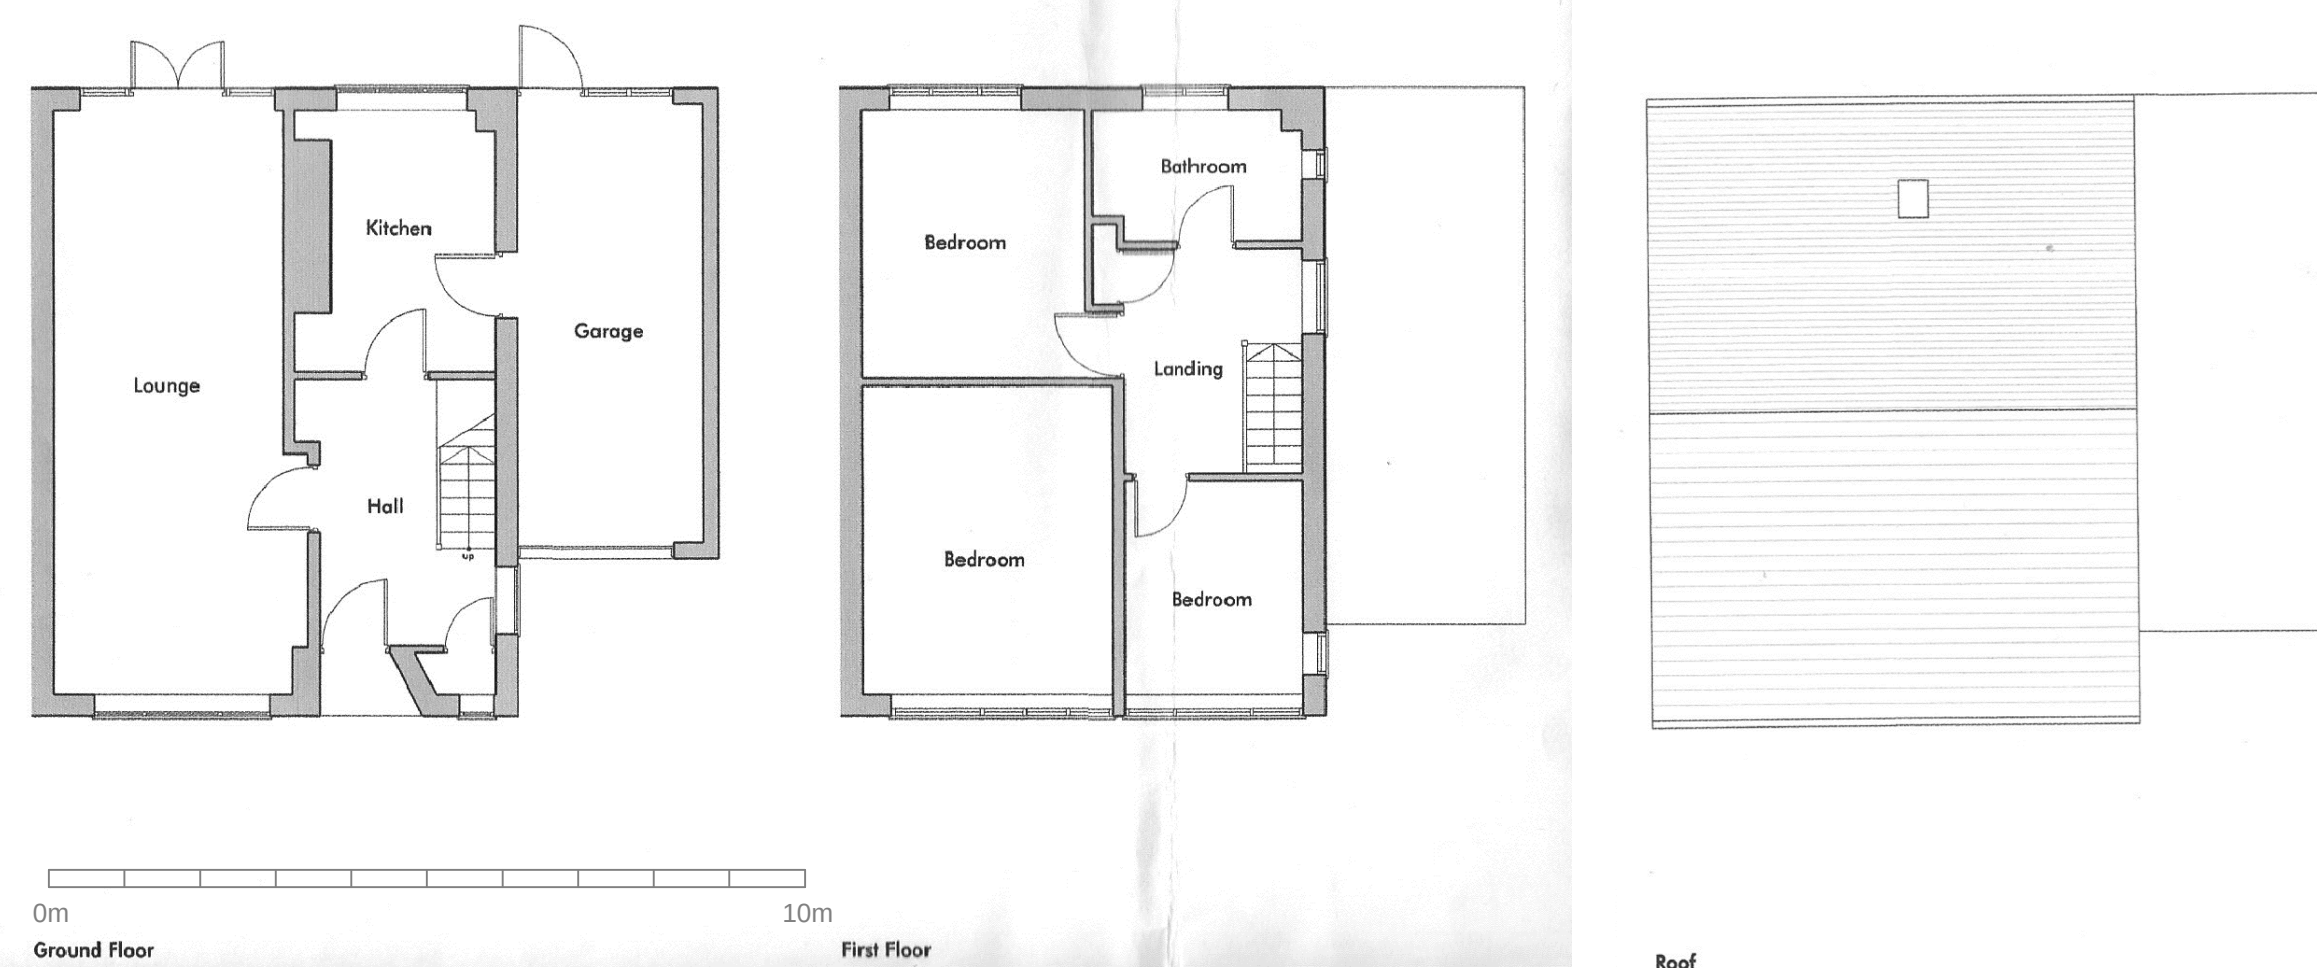

EXISTING FLOOR PLANS Scale 1:100

job description		title	
PROPOSED TWO/SINGLE STOREY EXTENSION		AS EXISTING	
site address		scales	
34,ALSCOT AVENUE, FIELD LANE ESTATE FAZAKERLEY,L10 0AL		1:100@A1	
client	MICHAEL DOYLE	drawn	date
			MARCH 2020
		drwg no.	
		01	