



EXISTING WEST ELEVATION 1:100

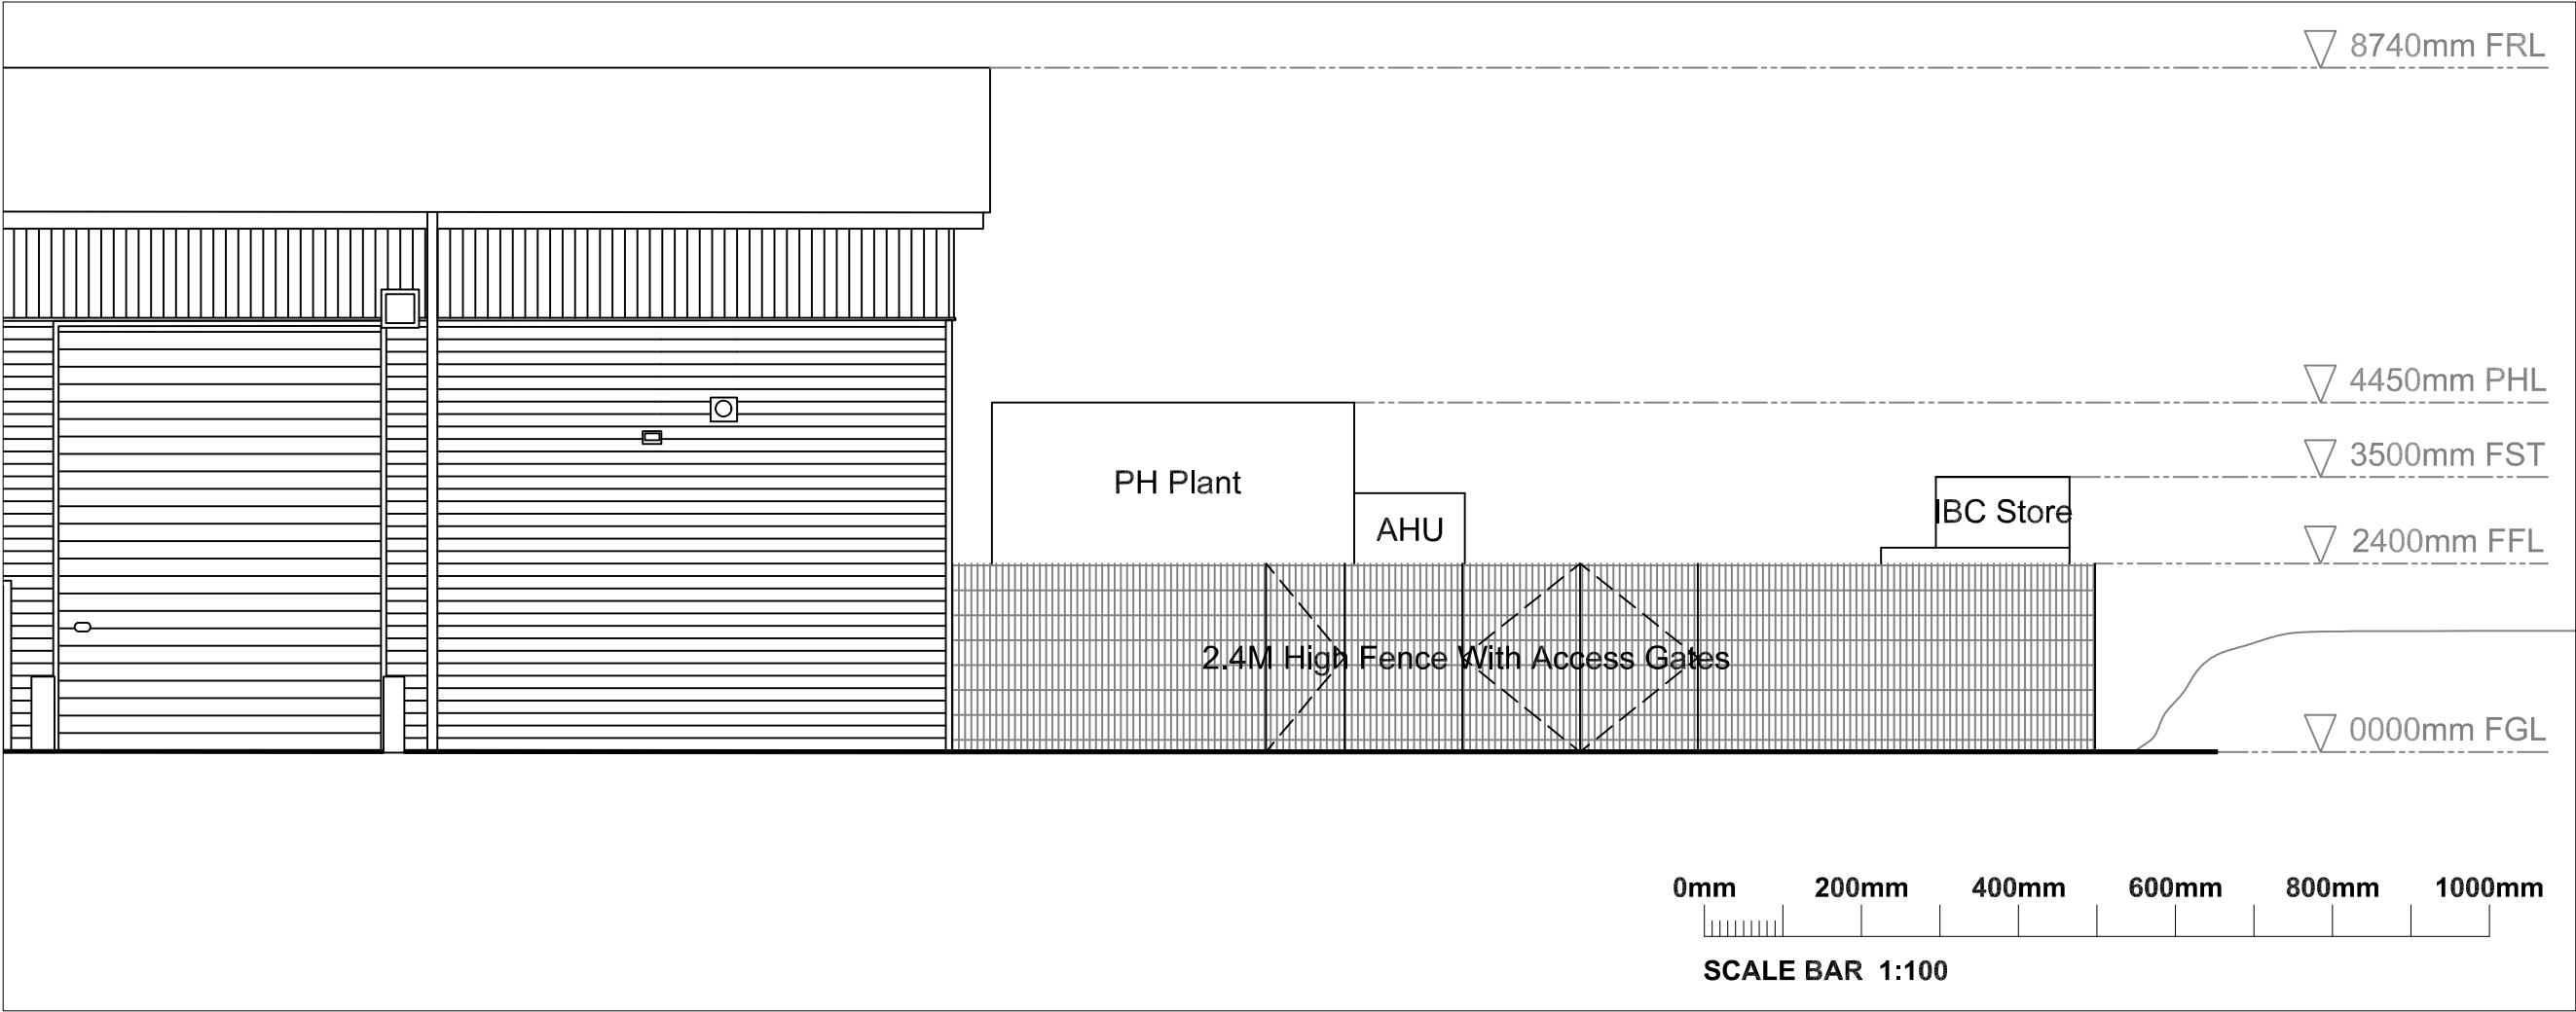

PROPOSED WEST ELEVATION 1:100

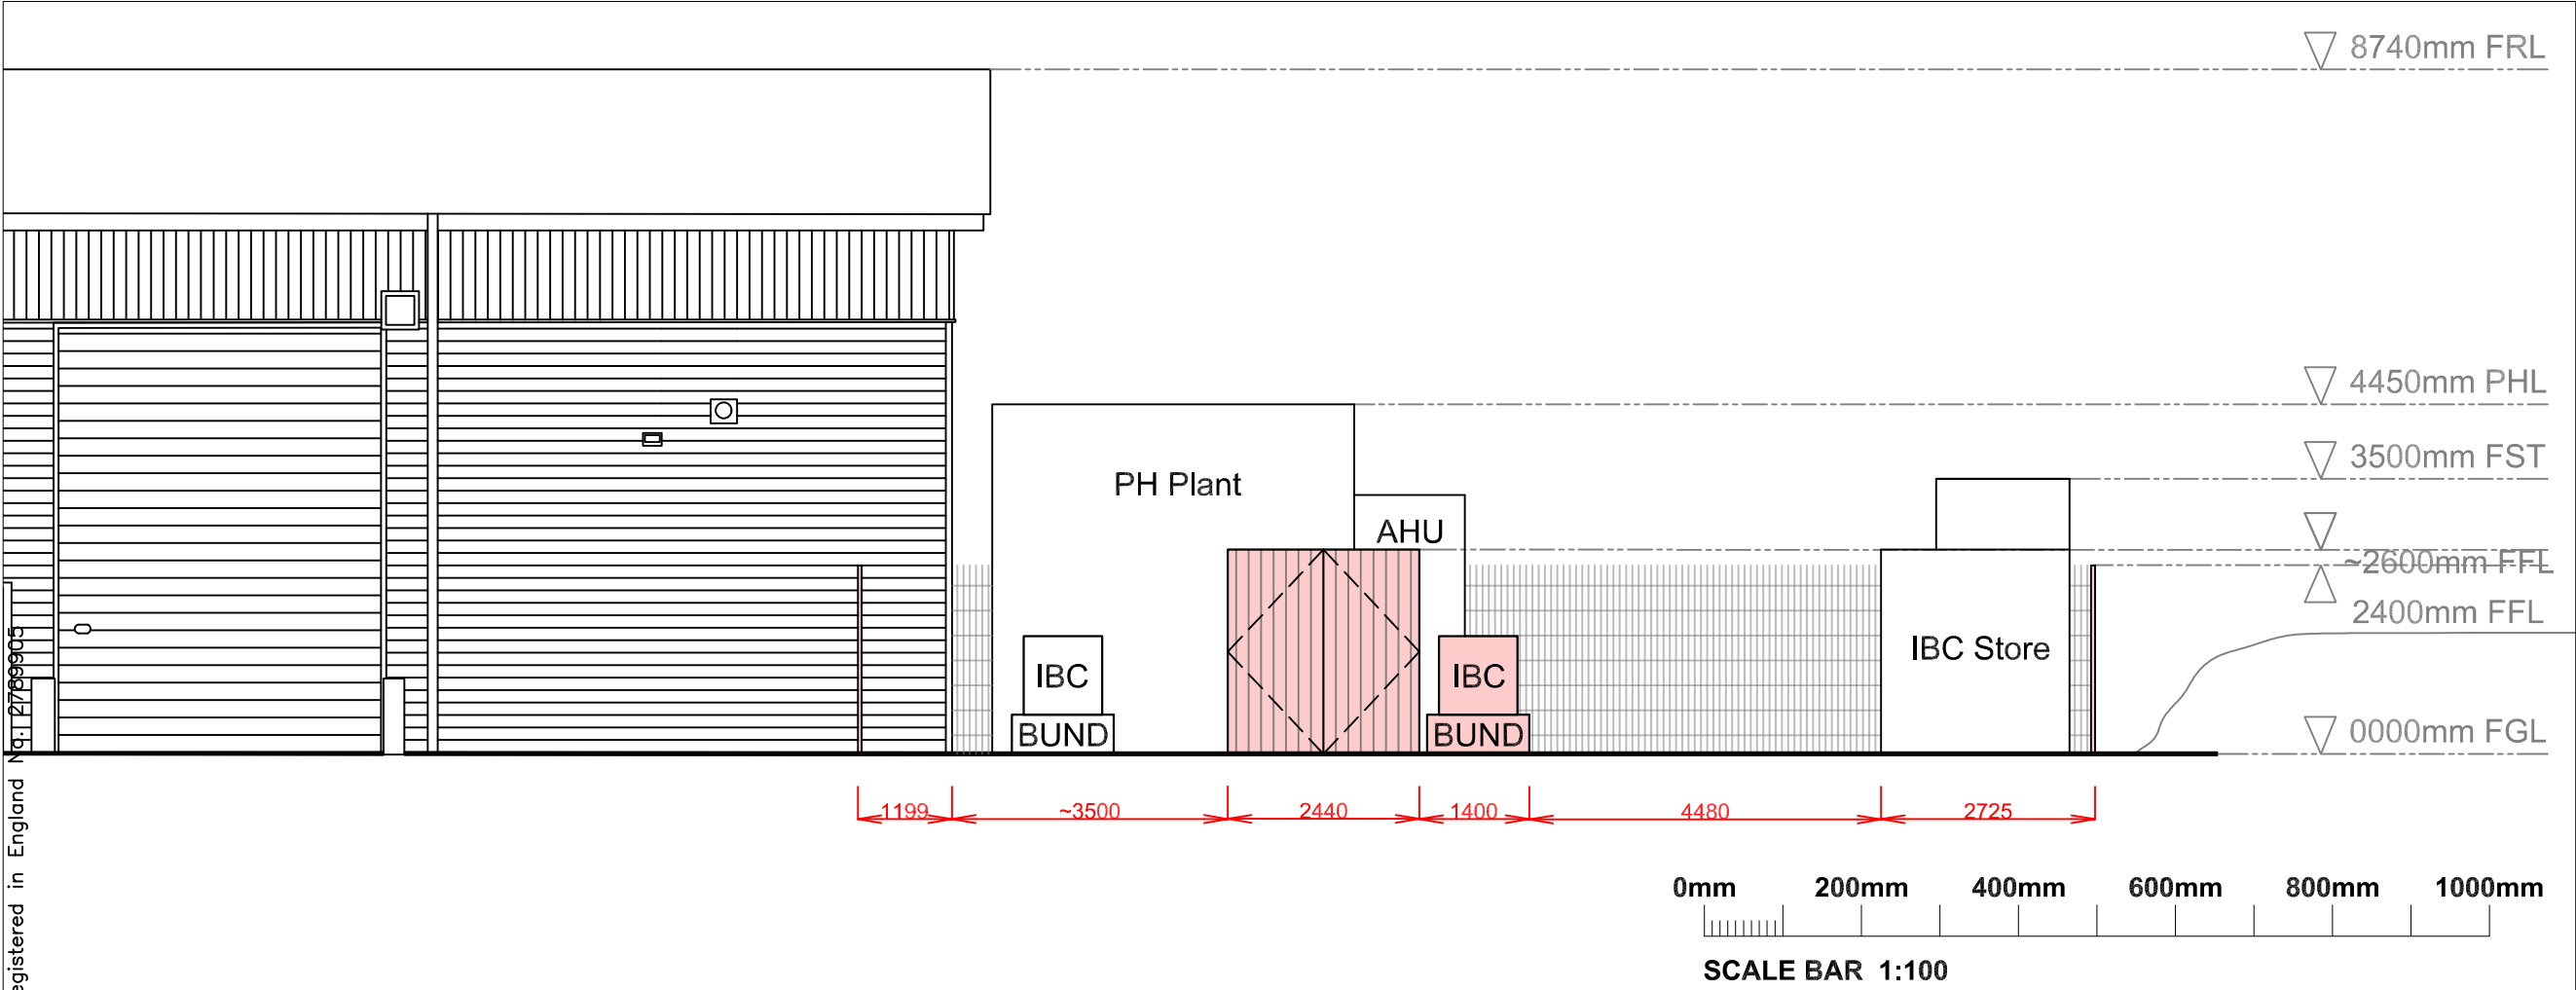

Use only labelled dimensions and levels for construction. All dimensions & levels to be checked on site before commencing work and any discrepancies to be notified to C.A. immediately. If in doubt ask ?

QIM
S
ISO 9001
REGISTERED
FIRM

rev	comments	initials	date

mdg →

architects
interior designers
strategy planners
quantity surveyors
principal designers

Mersey Design Group Ltd
Cleveland House
41 Shaw Street
Liverpool L6 1HL

telephone: 0151 207 9431
facsimile: 0151 207 9447
e-mail: info@mdg.design
web: www.mdg.design

client
Alfred H Knight International Ltd

project
Waste Treatment Plant
Villiers Road
Knowsley

content
West Elevation Existing Proposed

scale	sheet	date	drawn by	checked
1:100	A3	07/01/25	CM	

project number	drawing number	rev
308-05	AL(2)03	1st

purpose of Issue
Planning