



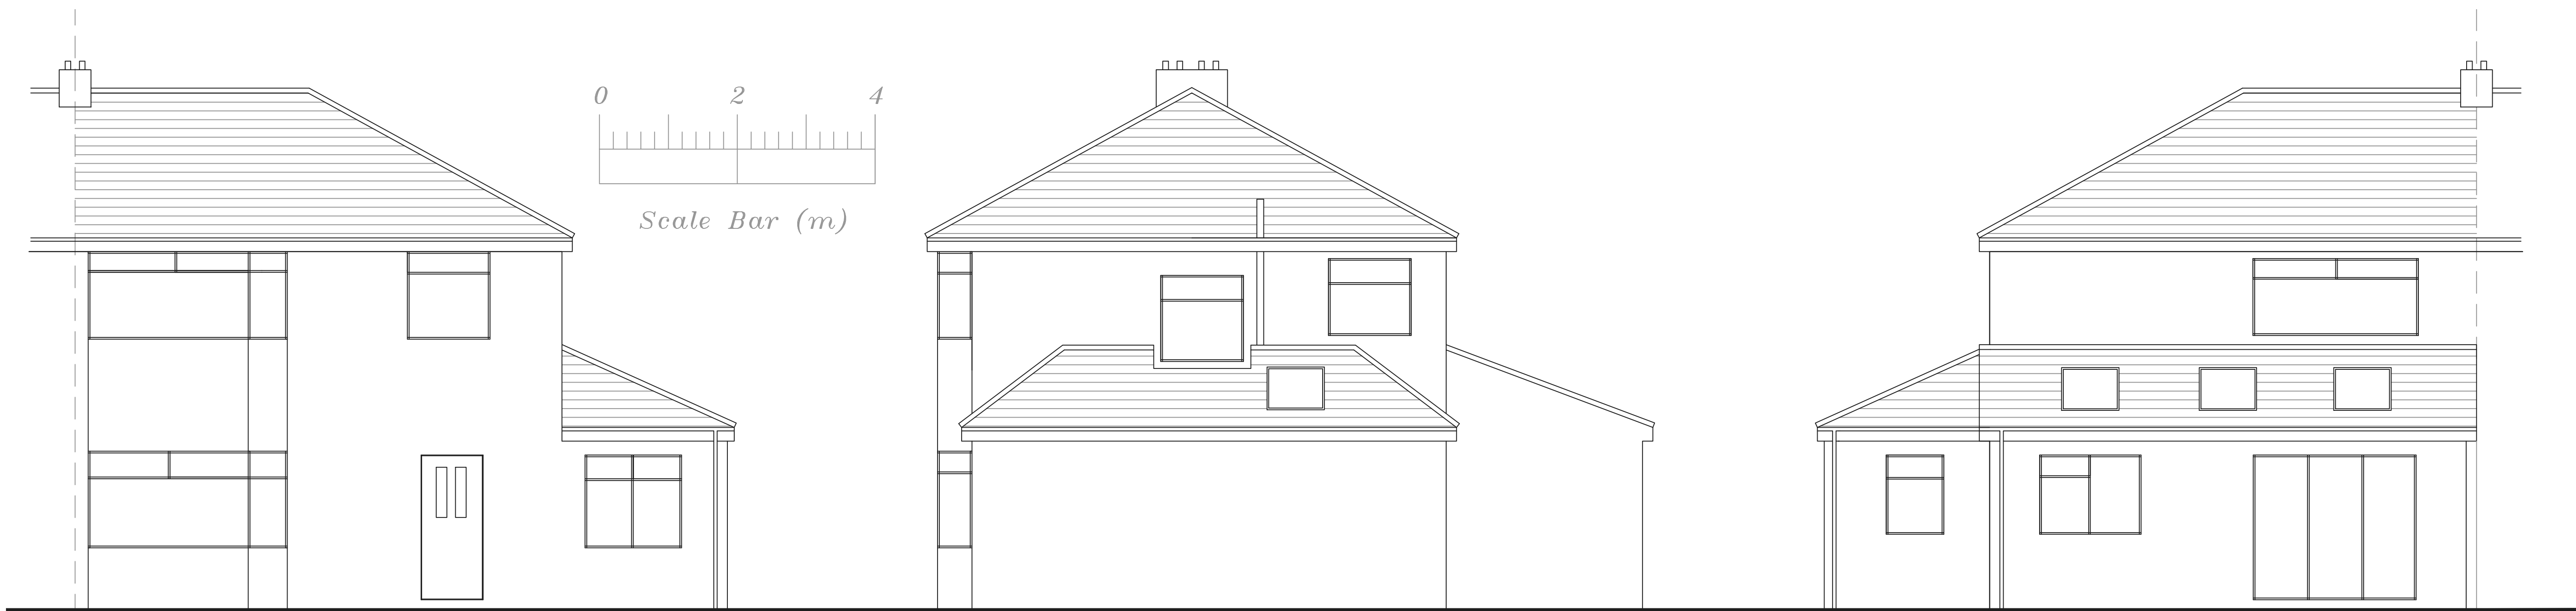


Proposed Front Elevation

Proposed Side Elevation

Proposed Rear Elevation

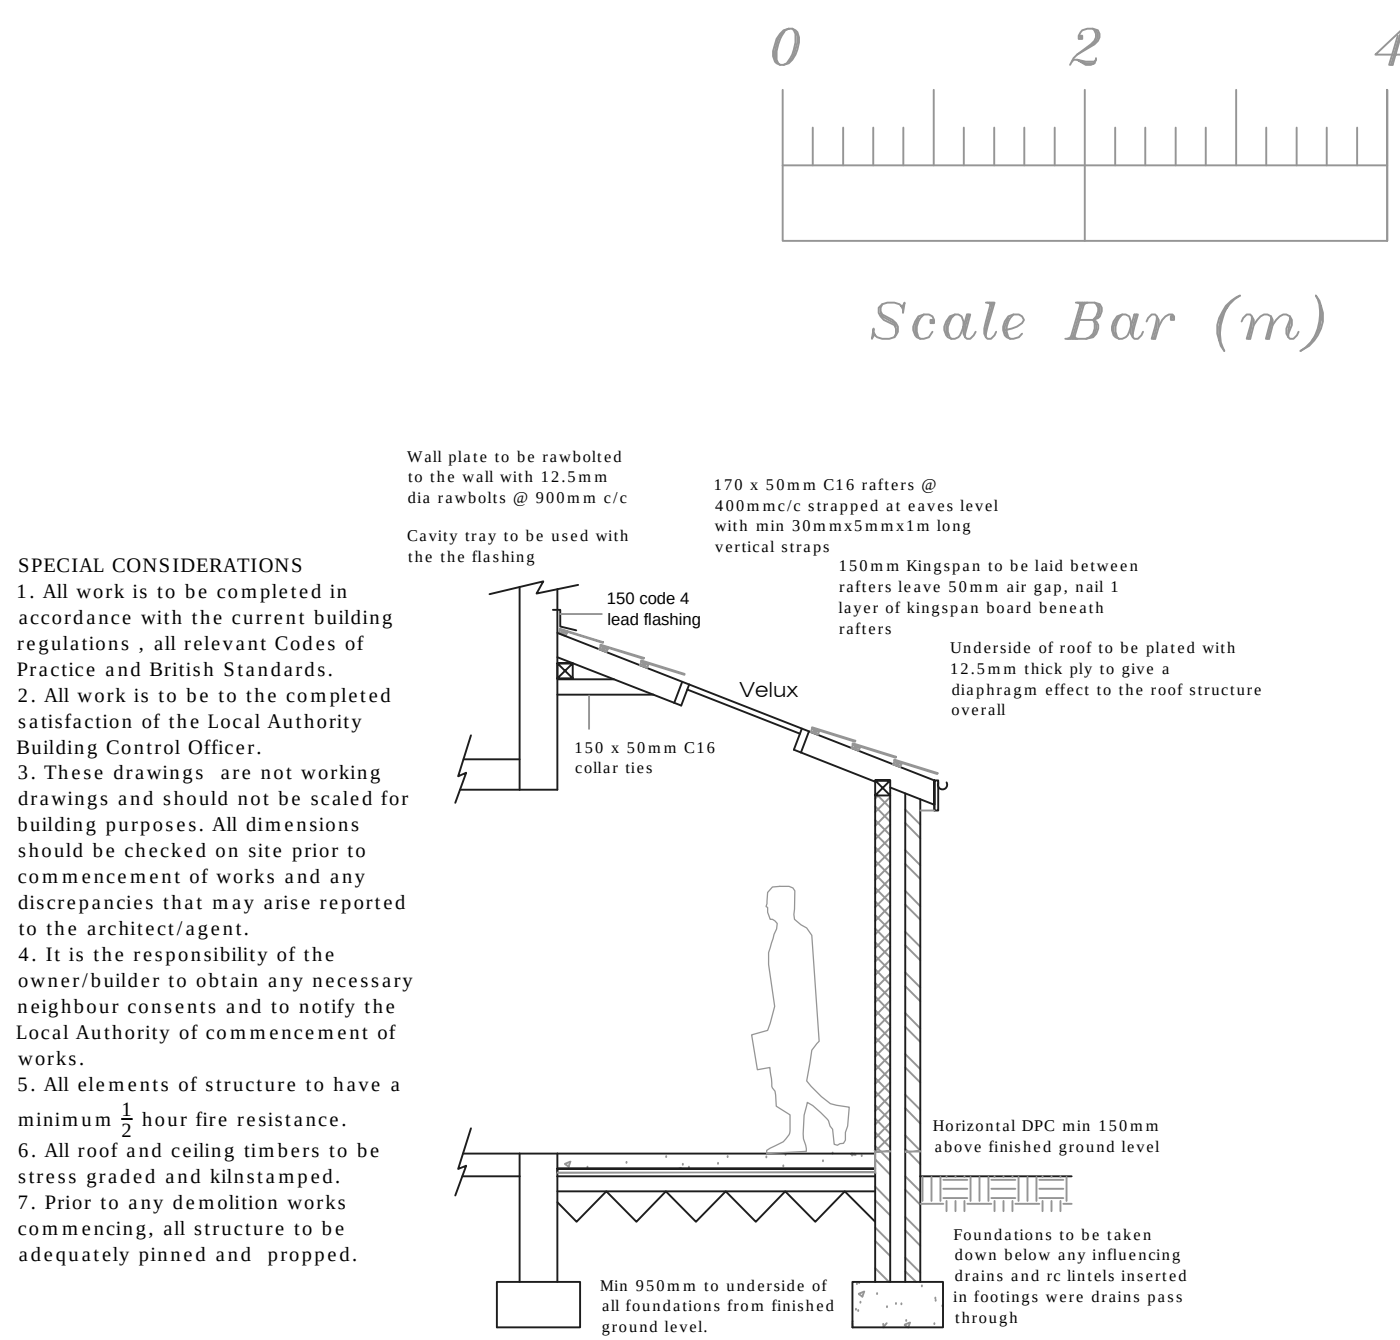

Proposed Section 1:50

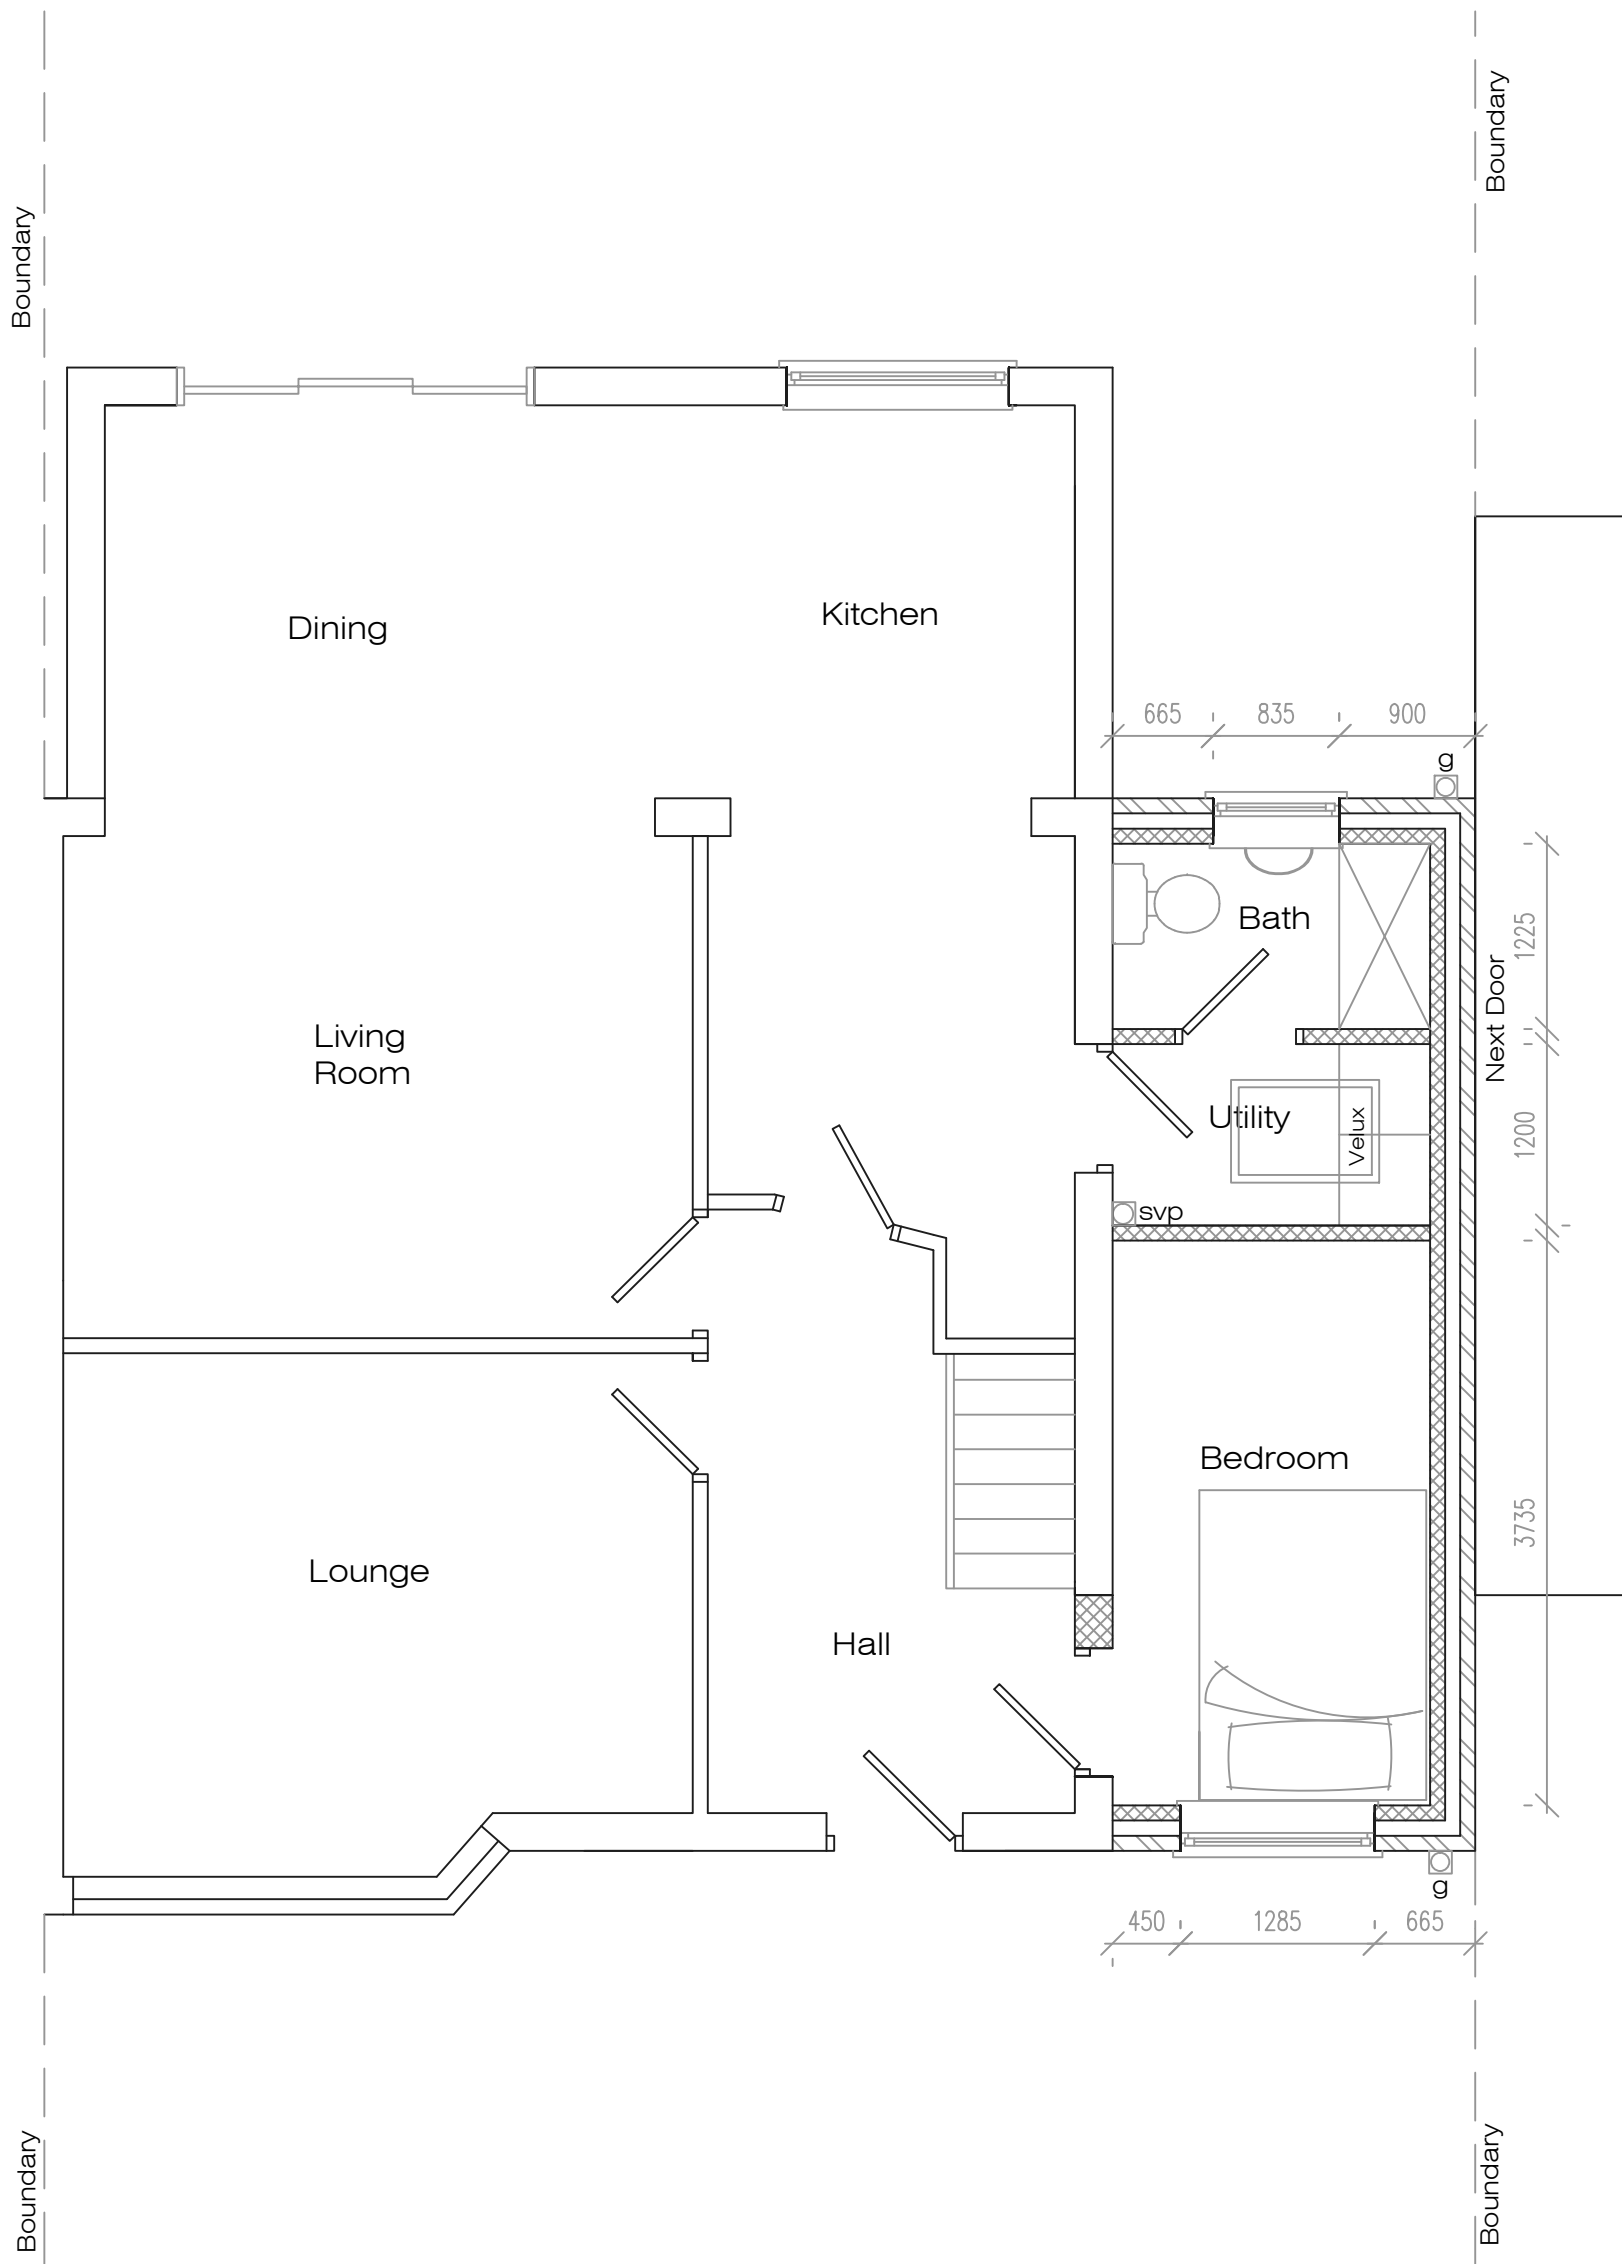

Proposed Ground Floor Plan

Address			
14 Laburnum Ave, L36			
Job Title			
Single storey extension works			
Drawing title			
Proposed Plans			
Chkd	Appvd	date	scale
		Feb '23	1:50 ● A1
Dwg No.			002