

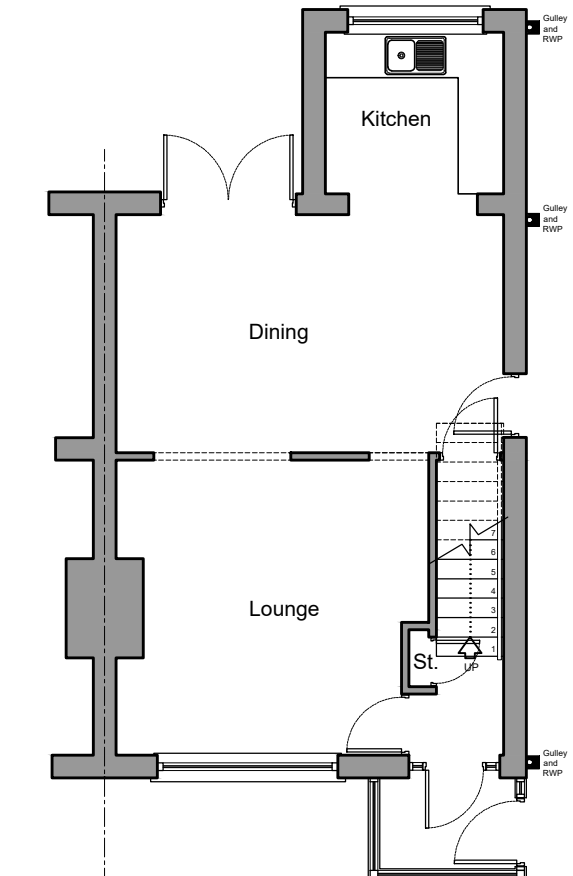
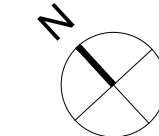


NOTES


All dimensions to be checked on site. Figured dimensions to be read in preference to scaled. Keith Davidson Partnership accepts no responsibility for any unauthorised amendments to the drawing and does not permit unauthorised copying of the drawing. This drawing is copyright and remains the property of Keith Davidson Partnership unless otherwise agreed.

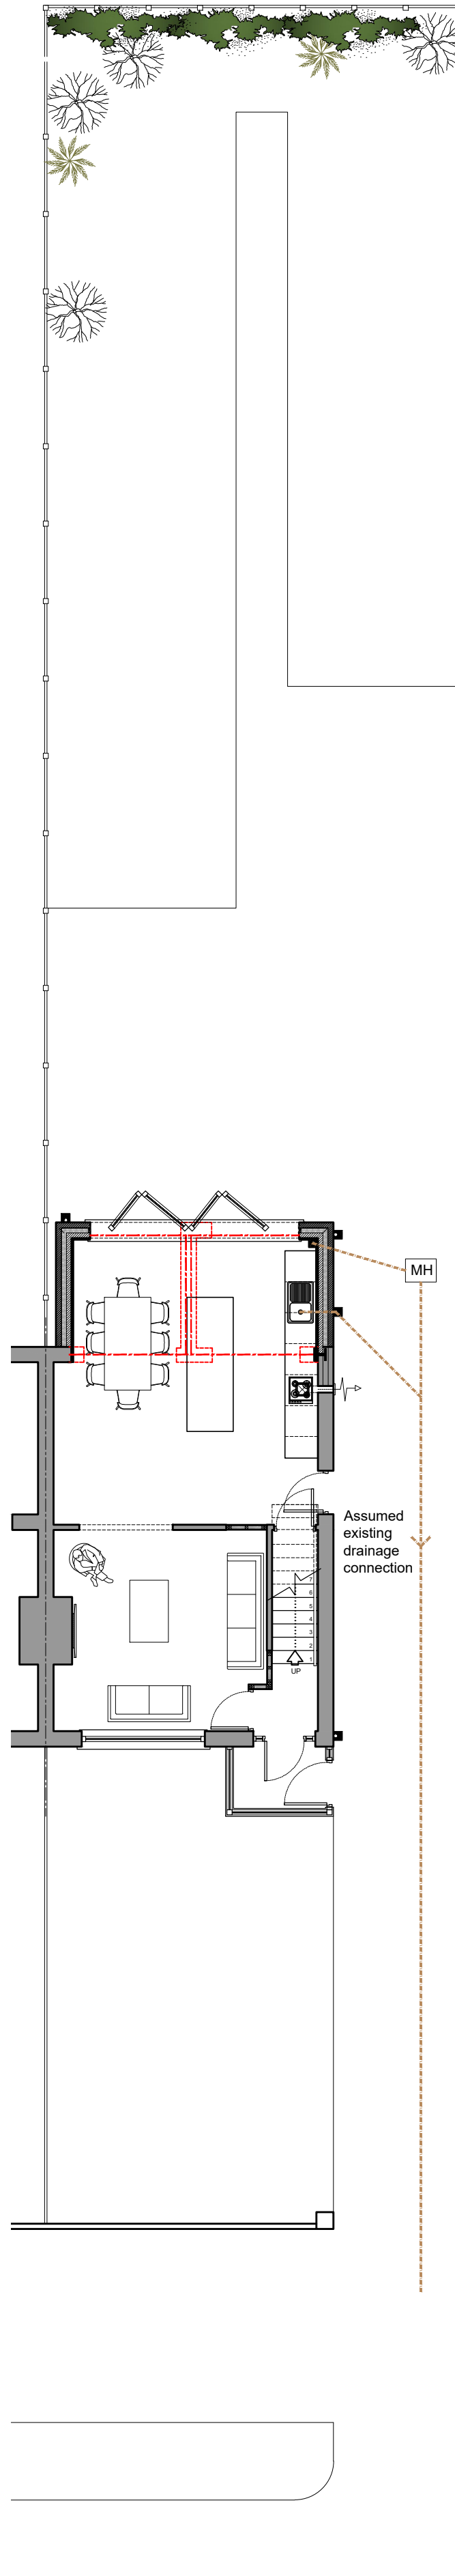


Existing Ground Floor
Scale 1:100

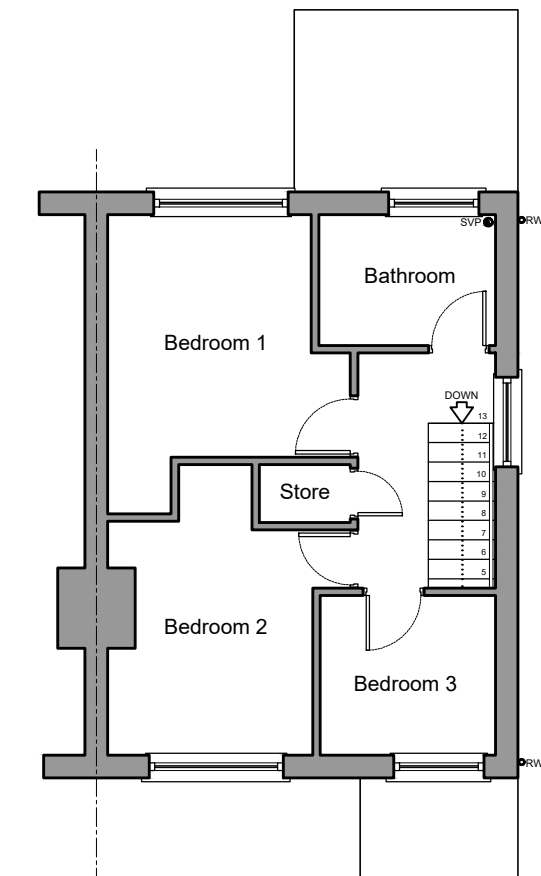

Existing First Floor
Scale 1:100

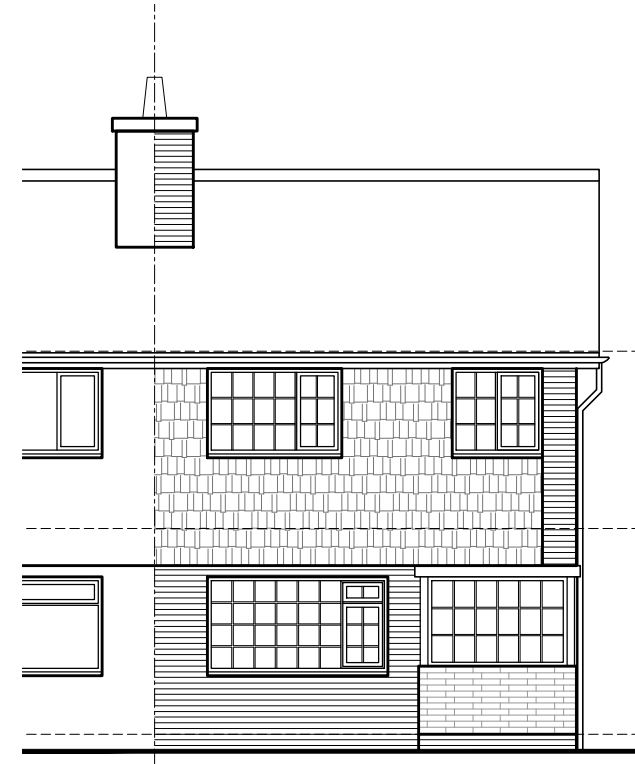


Existing Front Elevation
Scale 1:100

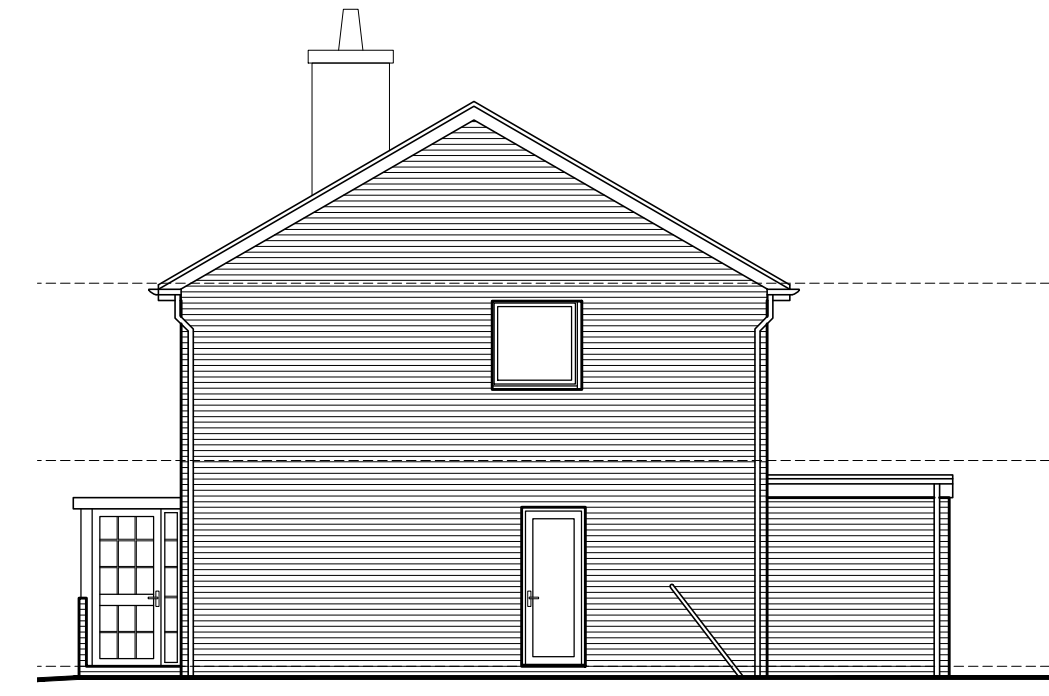


Existing Side Elevation
Scale 1:100



Existing Rear Elevation
Scale 1:100


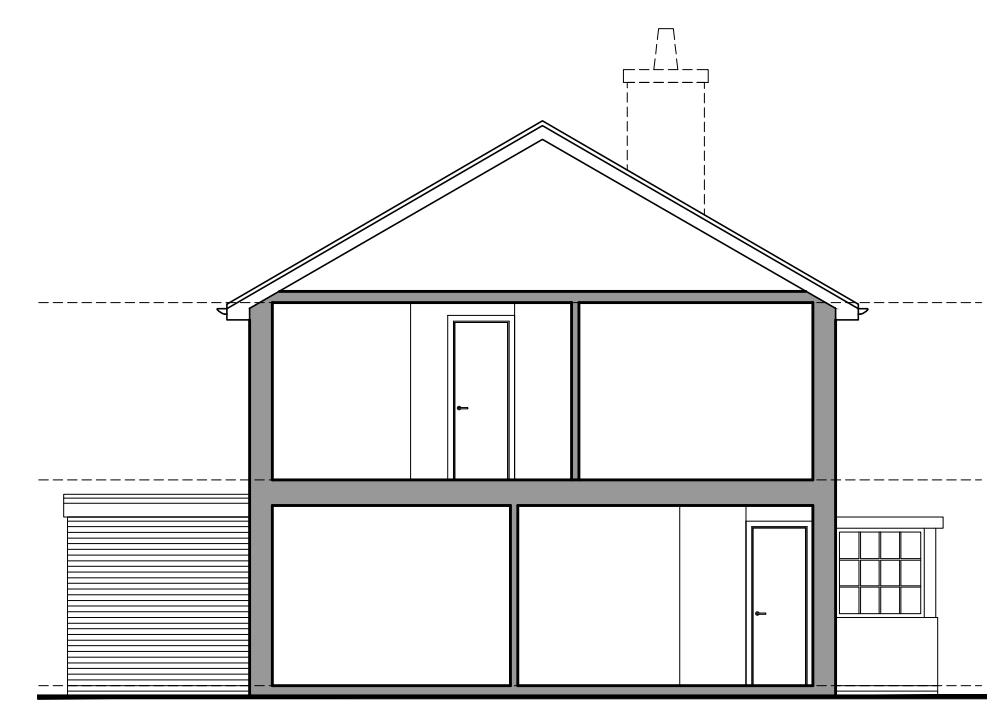


Existing Side Elevation
Scale 1:100

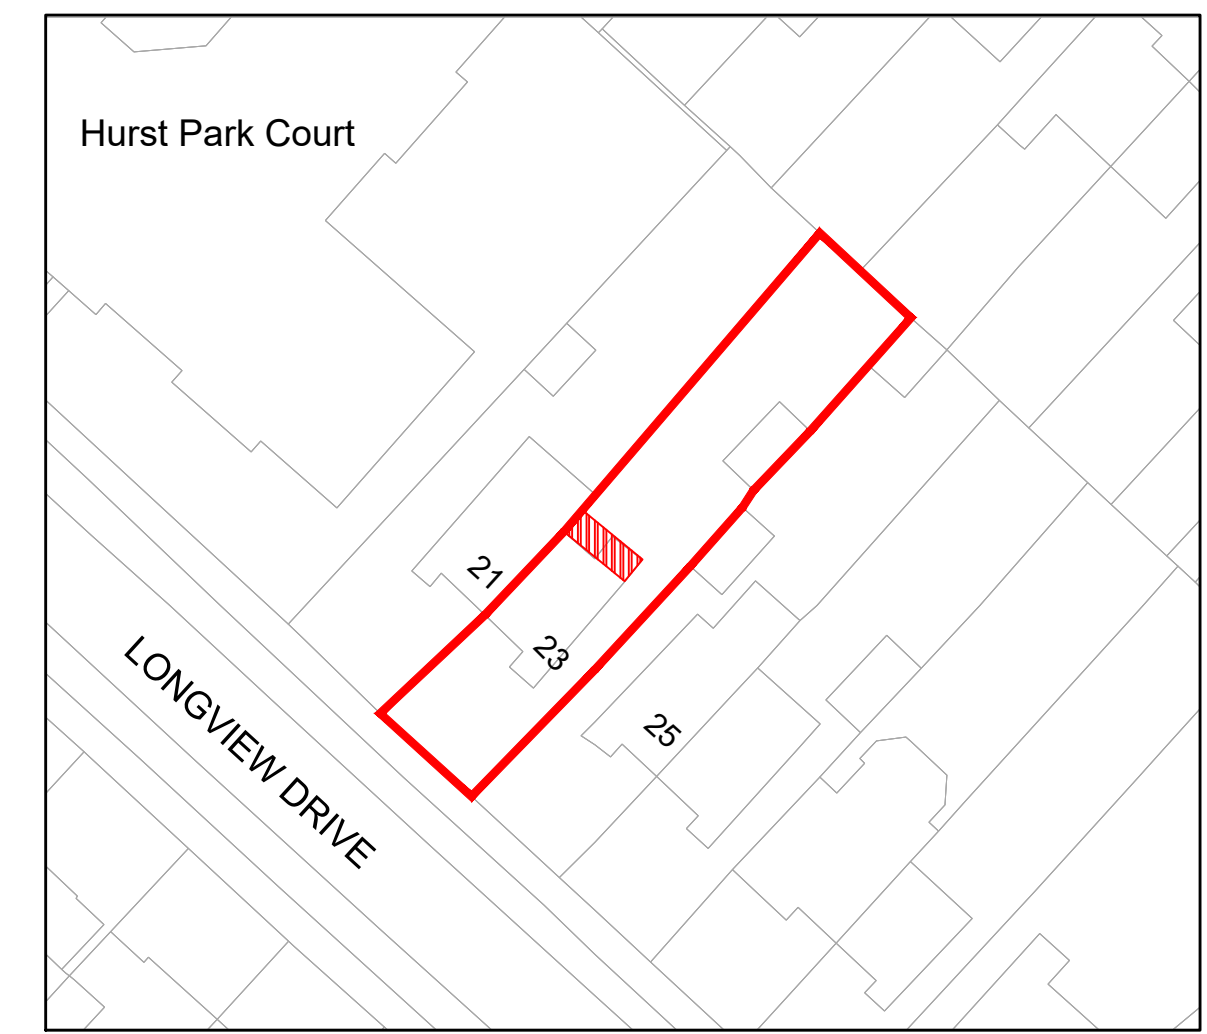


Block Plan
Scale 1:500

1:500 SCALE 0 5 10 25 METRES

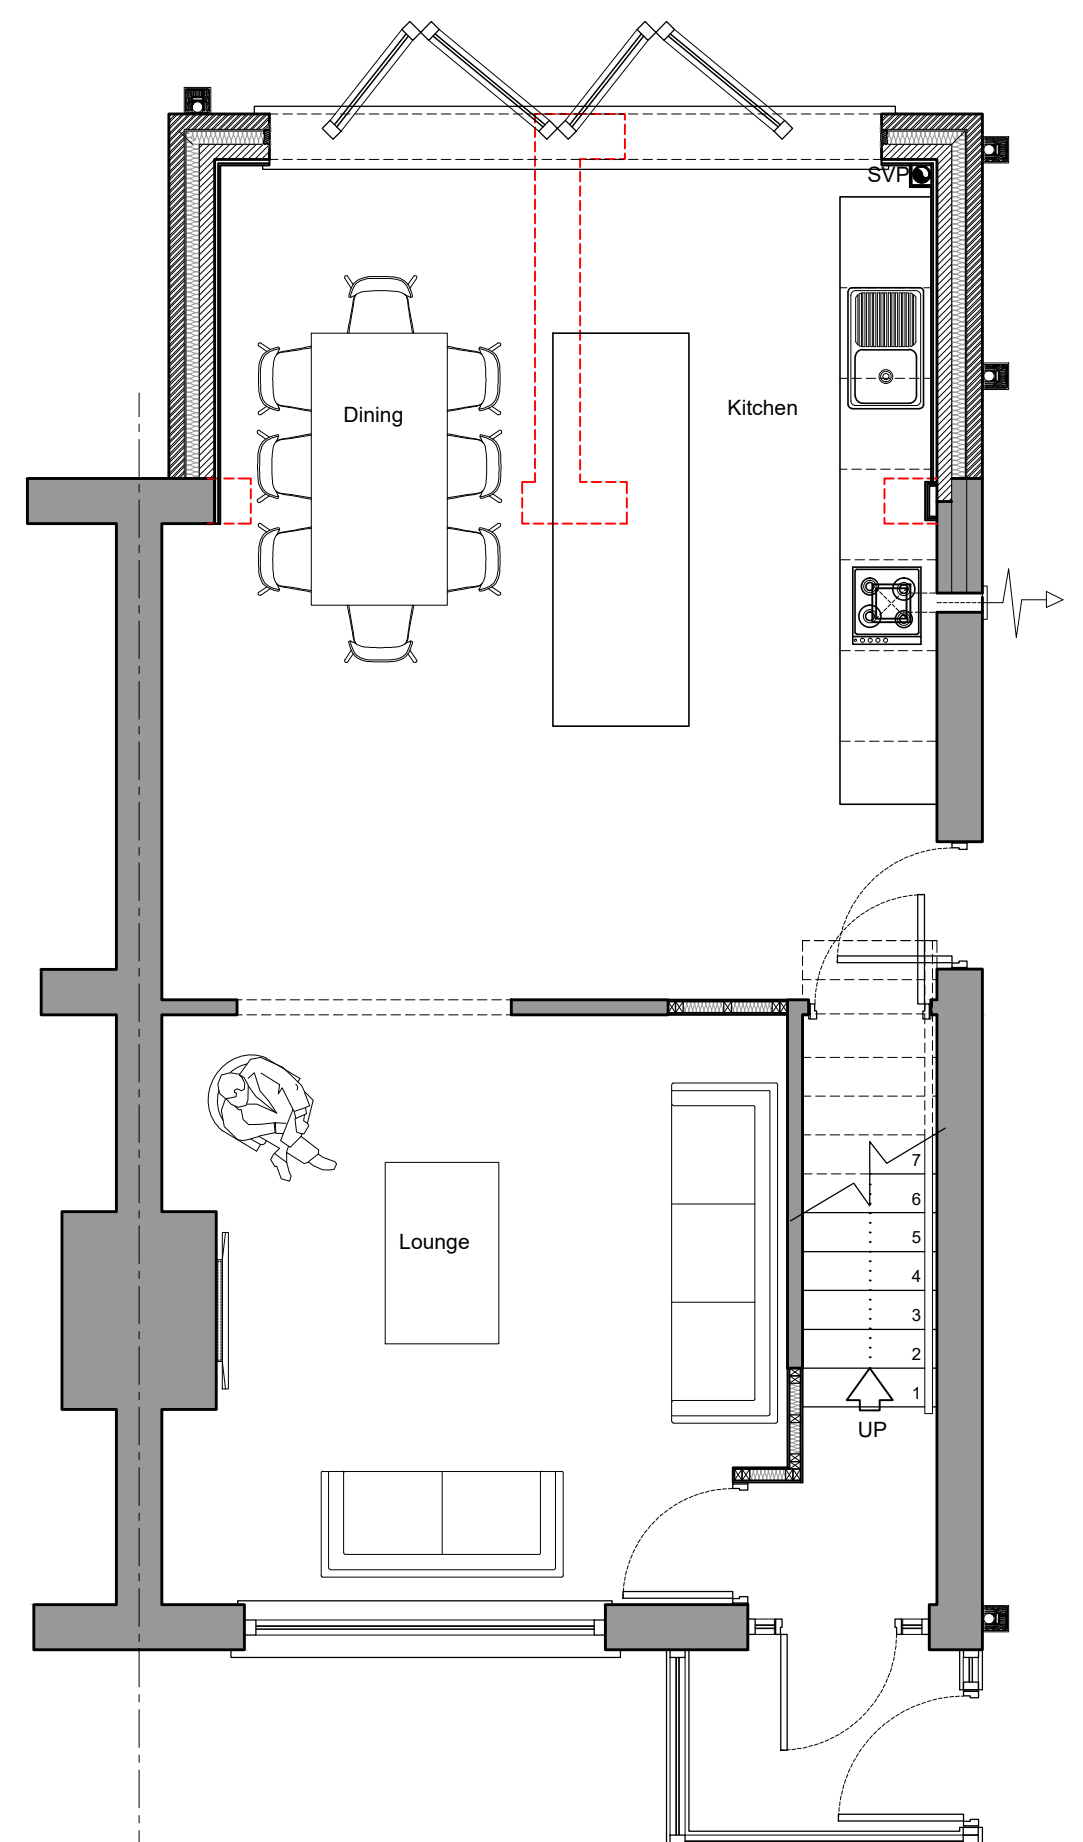 


Proposed Ground Floor
Scale 1:50


1:50 SCALE 0 1 2 METRES

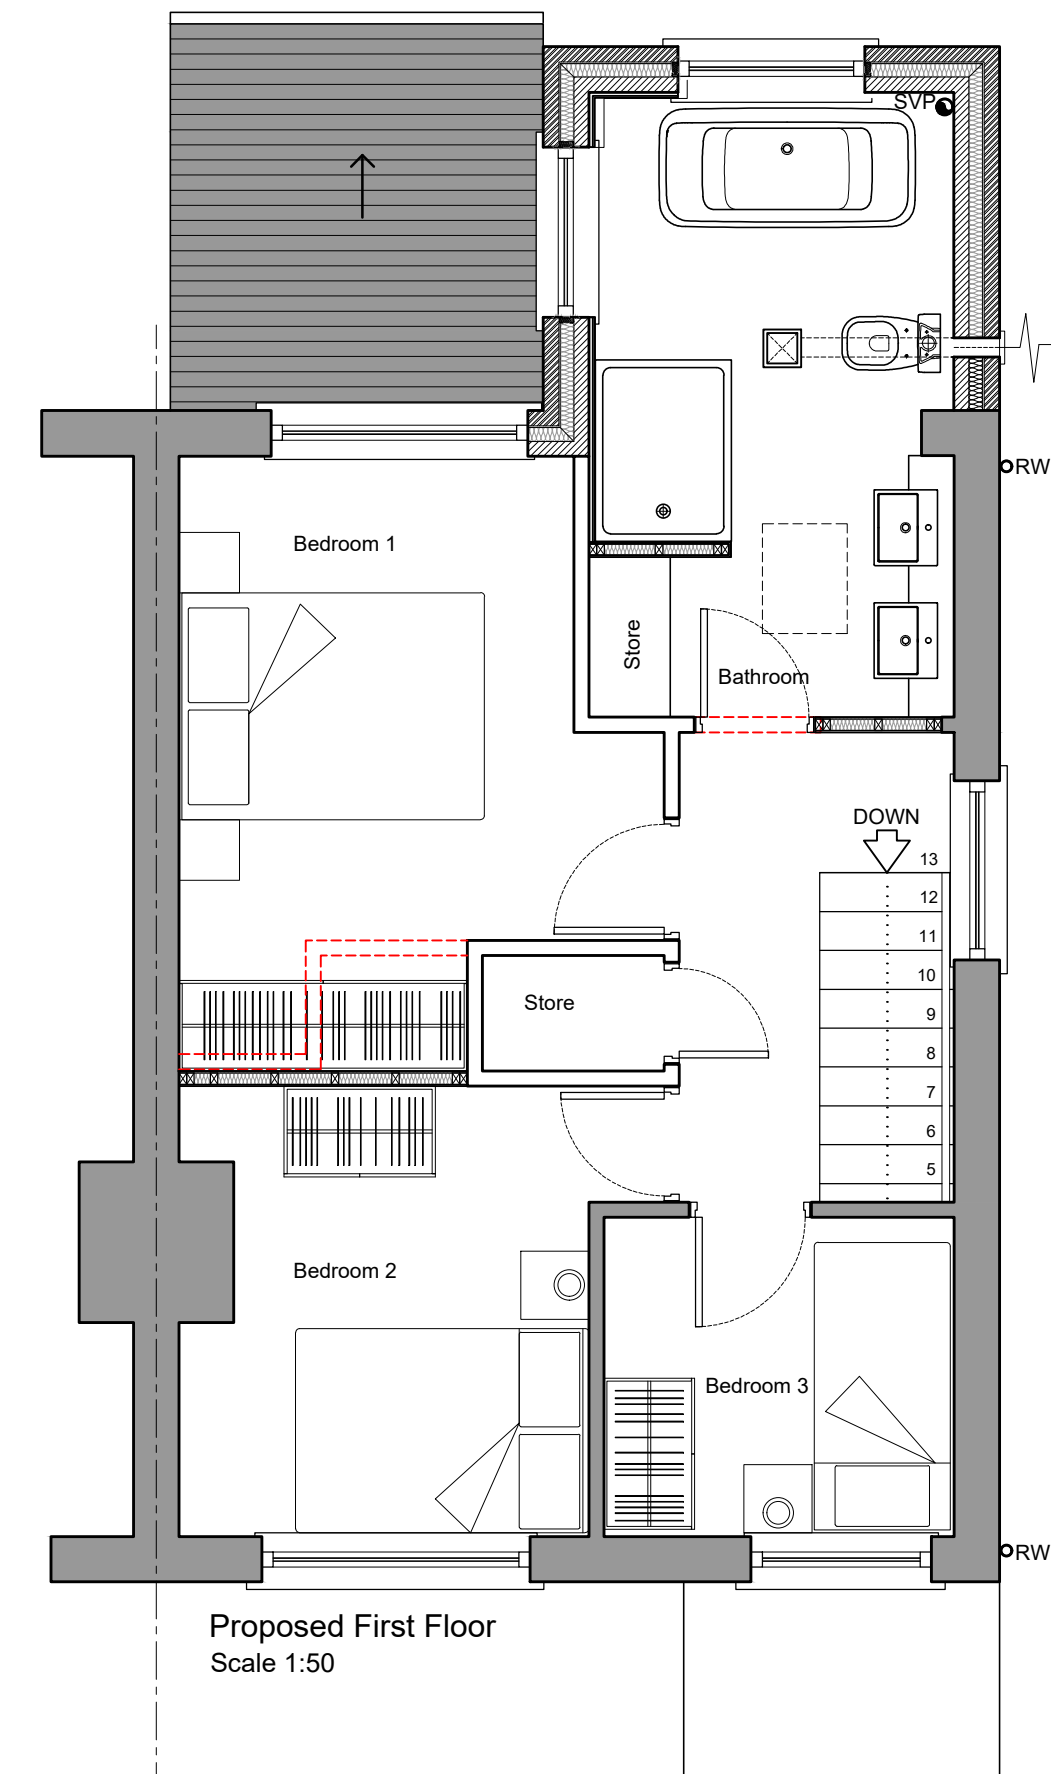

Proposed First Floor
Scale 1:50

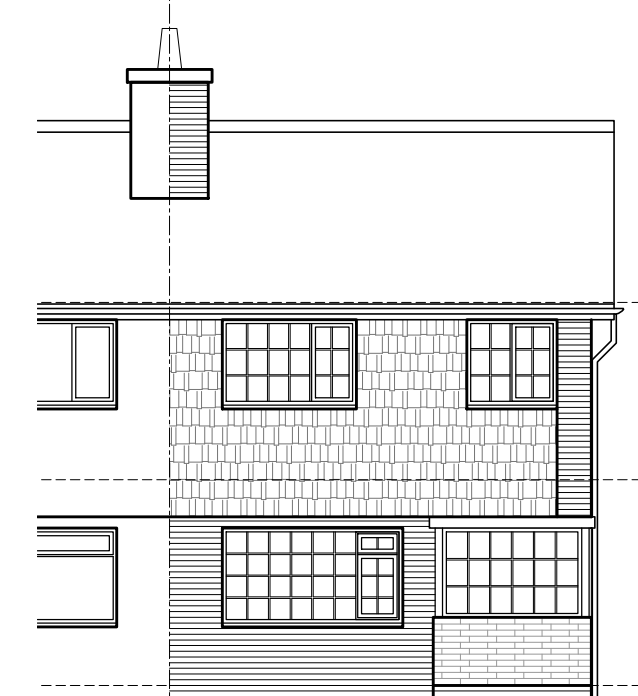

Proposed Front Elevation (to remain as existing)
Scale 1:100

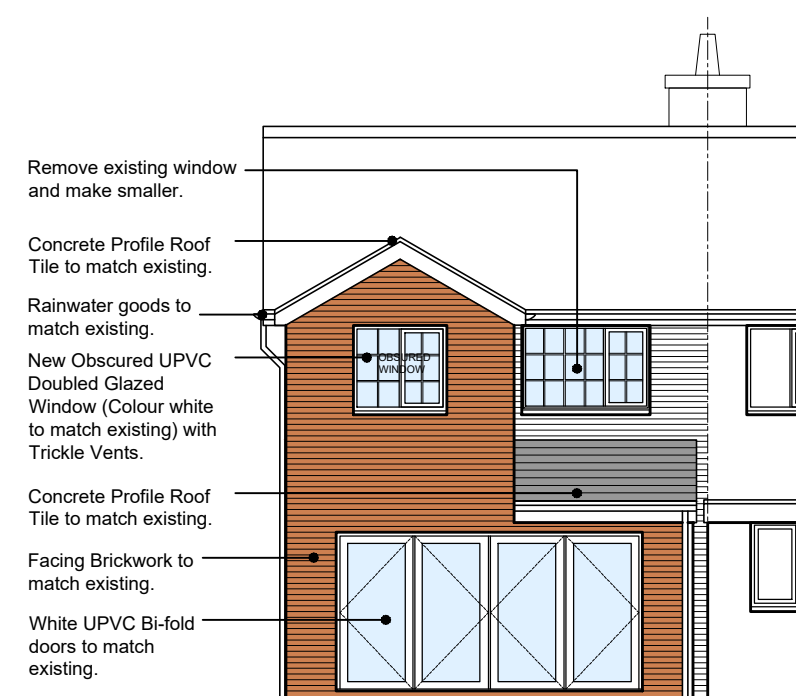

Proposed Rear Elevation
Scale 1:100

- Remove existing window and make smaller.
- Concrete Profile Roof Tile to match existing.
- Rainwater goods to match existing.
- New Obscured UPVC Doubled Glazed Window (Colour white to match existing) with Trickle Vents.
- Concrete Profile Roof Tile to match existing.
- Facing Brickwork to match existing.
- White UPVC Bi-fold doors to match existing.



Proposed Side Elevation
Scale 1:100

- Concrete Profile Roof Tile to match existing.
- Rainwater goods to match existing.
- Facing Brickwork to match existing.



Proposed Side Elevation
Scale 1:100

- Concrete Profile Roof Tile to match existing.
- Rainwater goods to match existing.
- New Obscured UPVC Doubled Glazed Window (Colour white to match existing) with Trickle Vents.
- Facing Brickwork to match existing.

Version	Amendment	Drawn & Date	Checked & Date	Approved & Date
Client				
Ms Grace Hamilton				
Project Name				
23 Longview Drive				
Drawing Title				
Existing and Proposed Plans and Elevations				
Scale	Original Size	Planning		
1:100/1:50/1:500	A1			
Date	Drawn	Checked	Approved	
16.02.23	RM	DB	DB	
Drawing Number				Status
010				Planning
				Revision