



Notes


James & Partners Ltd. is not responsible for any dimensions obtained by scaling from this drawing. It is the user's responsibility to verify all dimensions by direct measurement. Supplying this drawing in digital form is solely for the user's convenience and does not constitute an offer of any service. The user must ensure that the drawing is used for the intended purpose and that it is not used for any other purpose. 

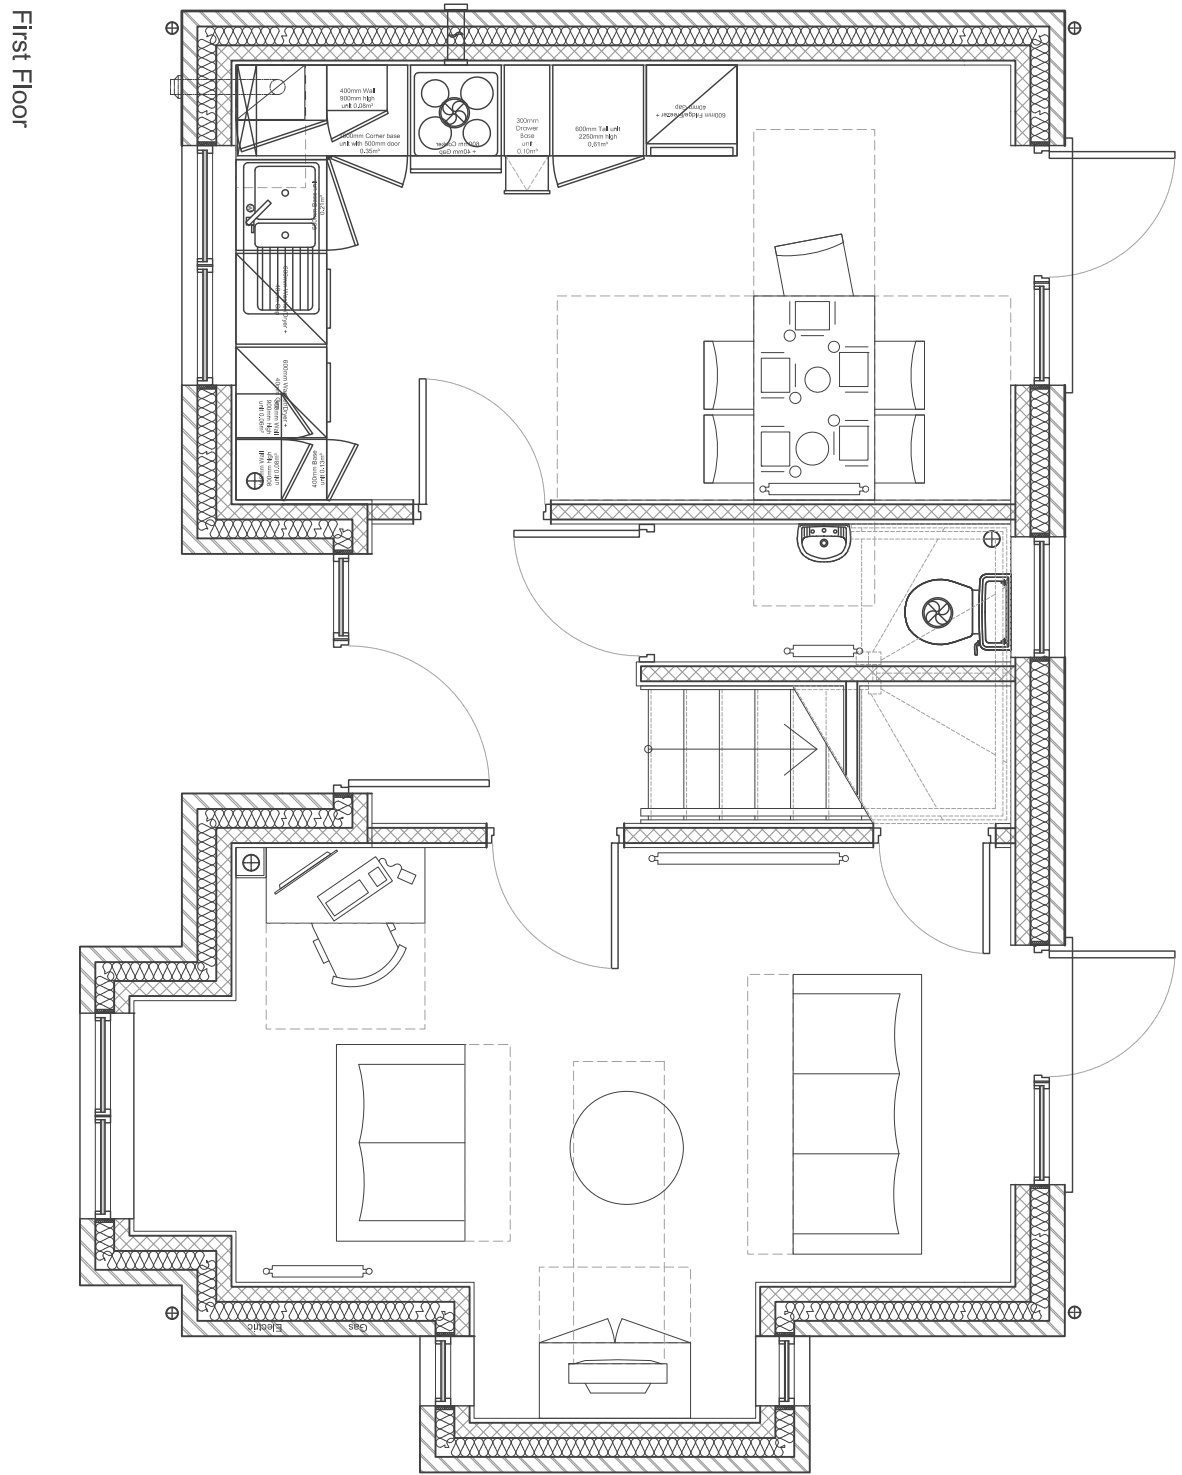


First Floor

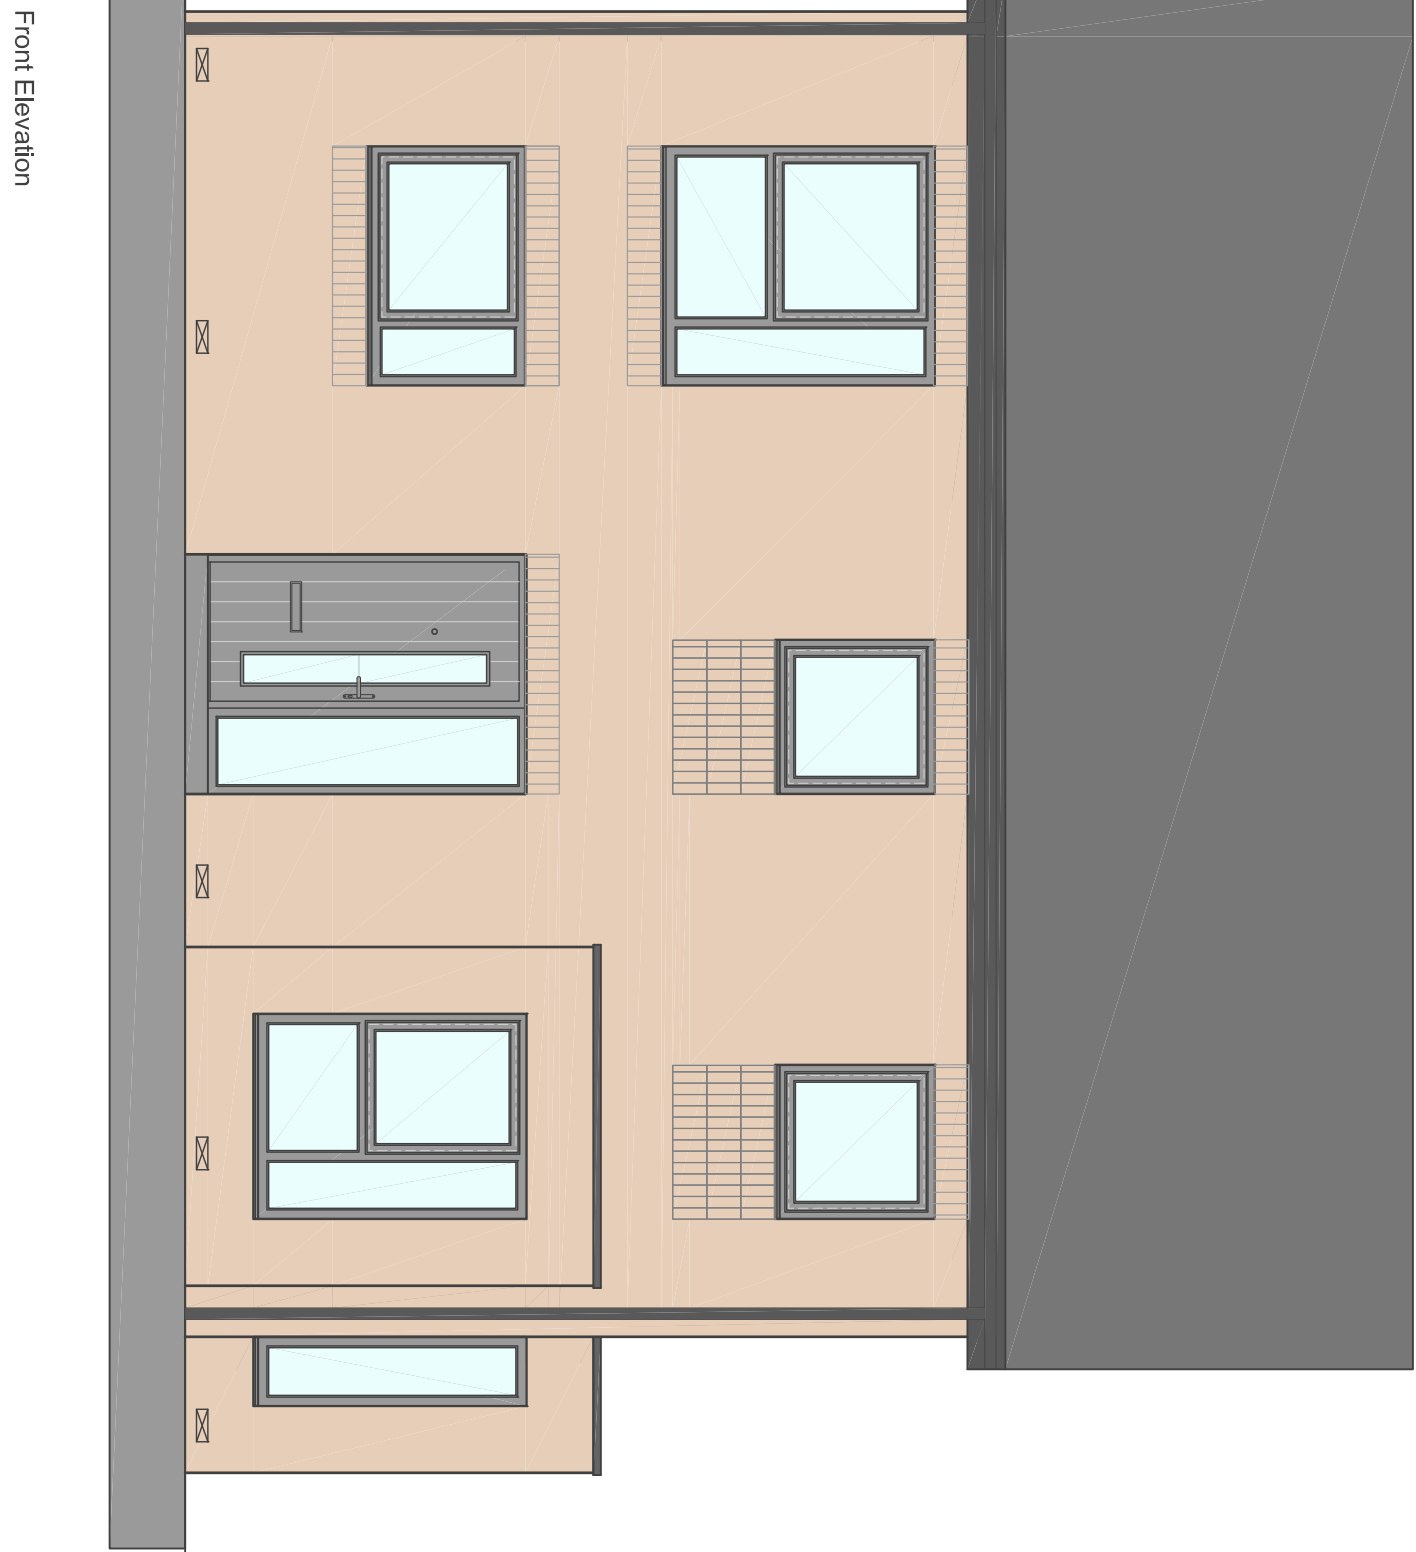


Front Elevation

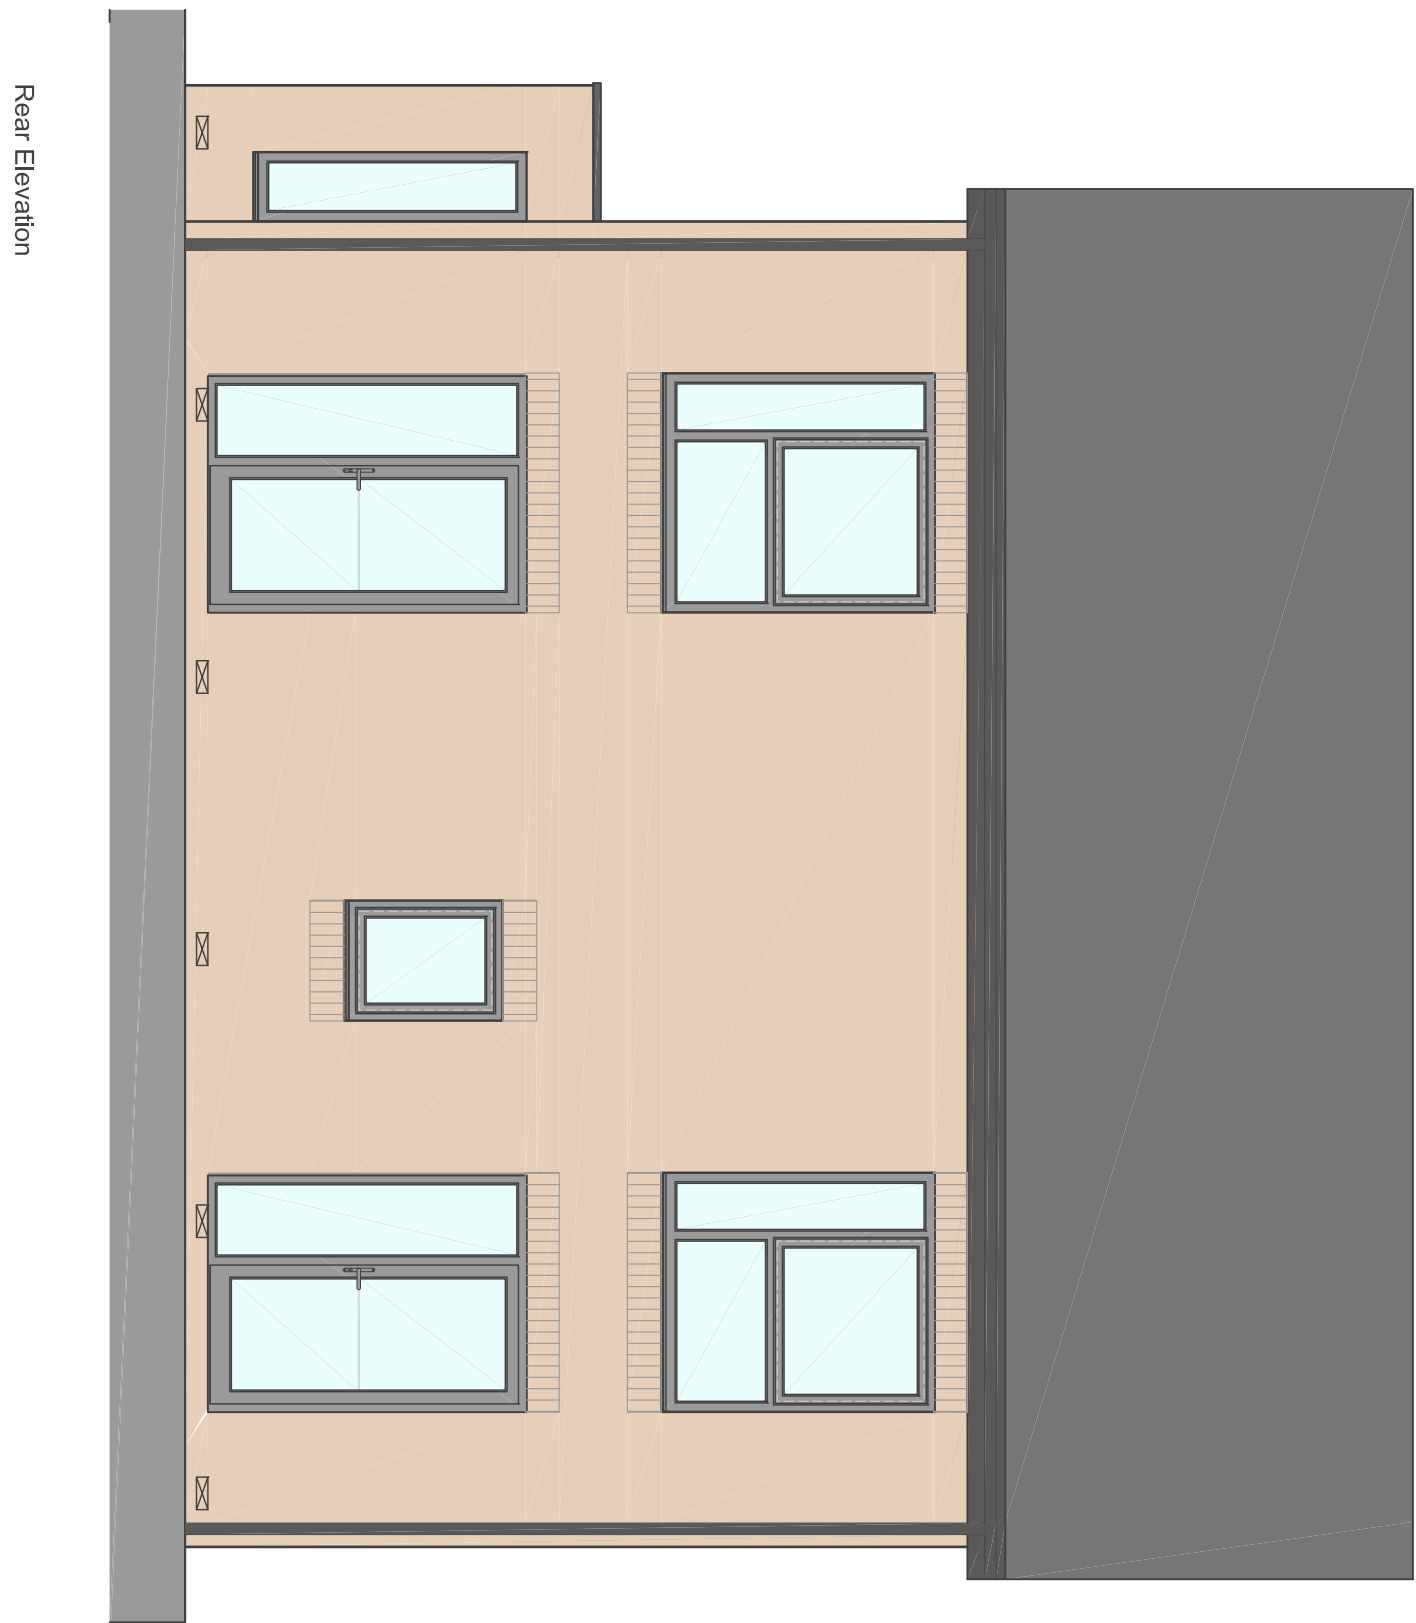


Rear Elevation

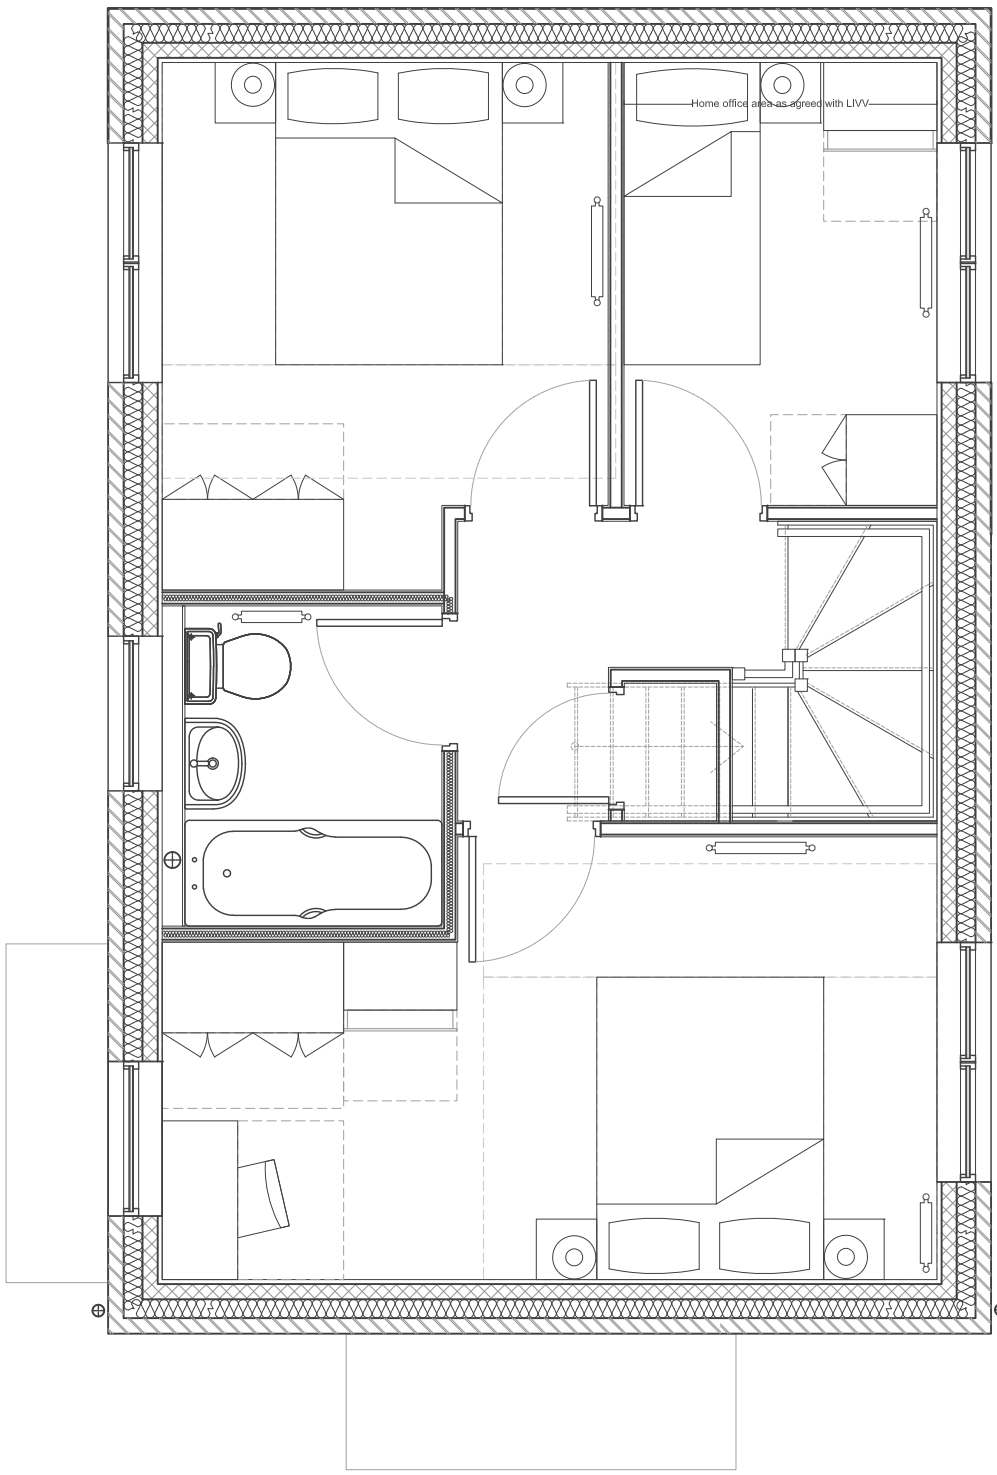

Ground Floor

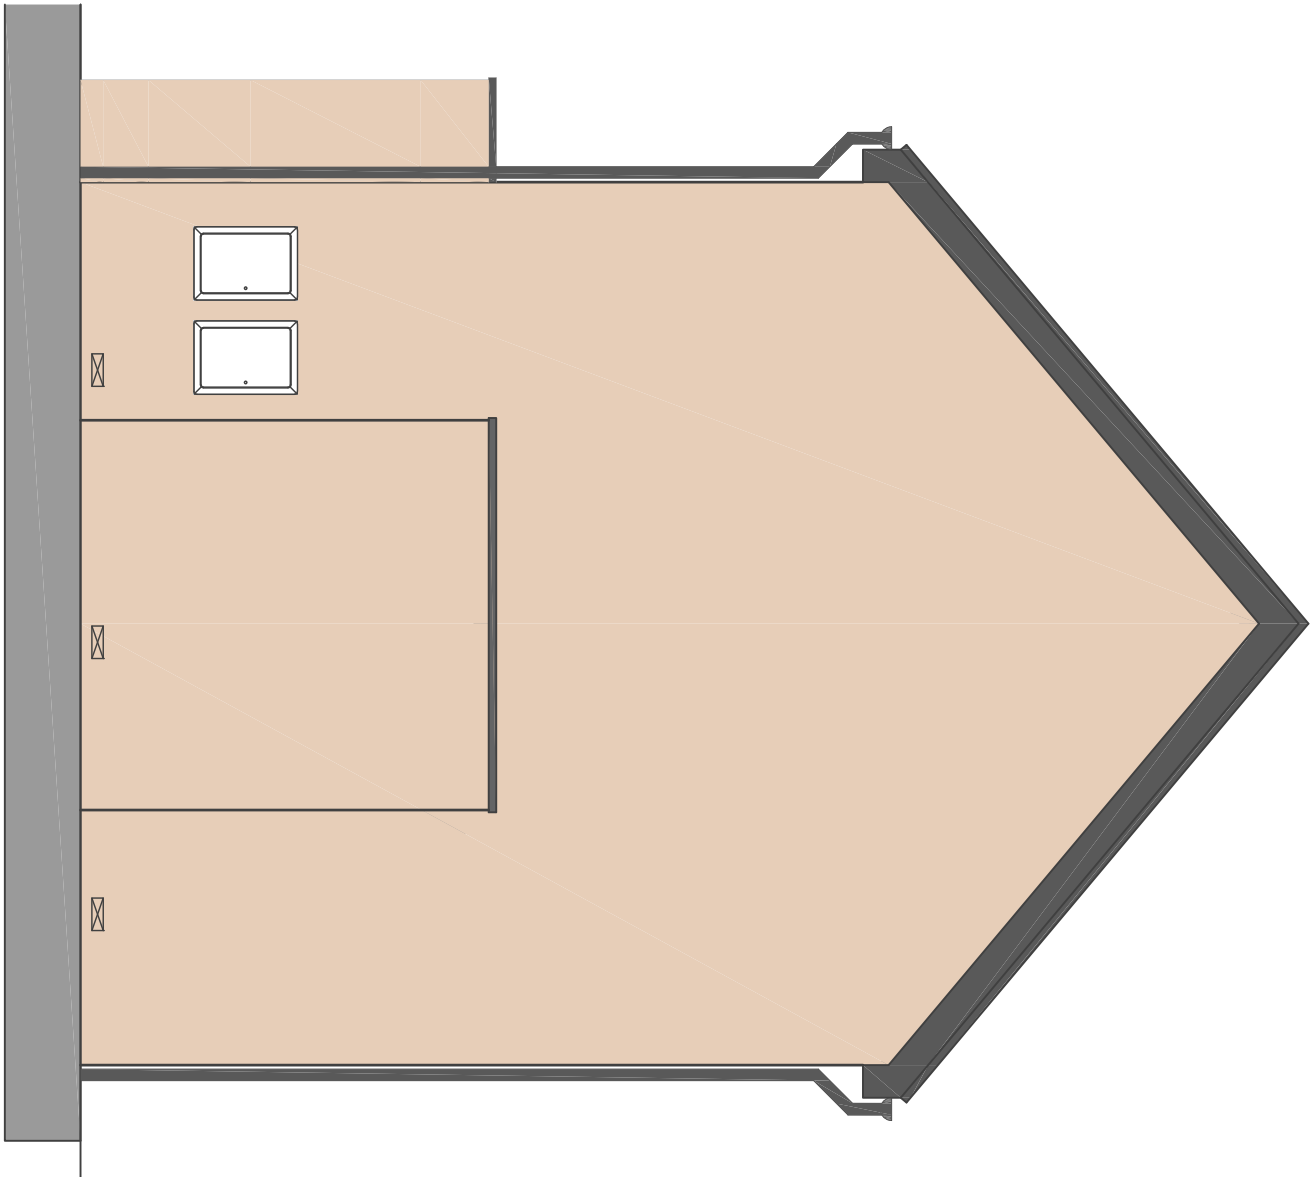

Side Elevation

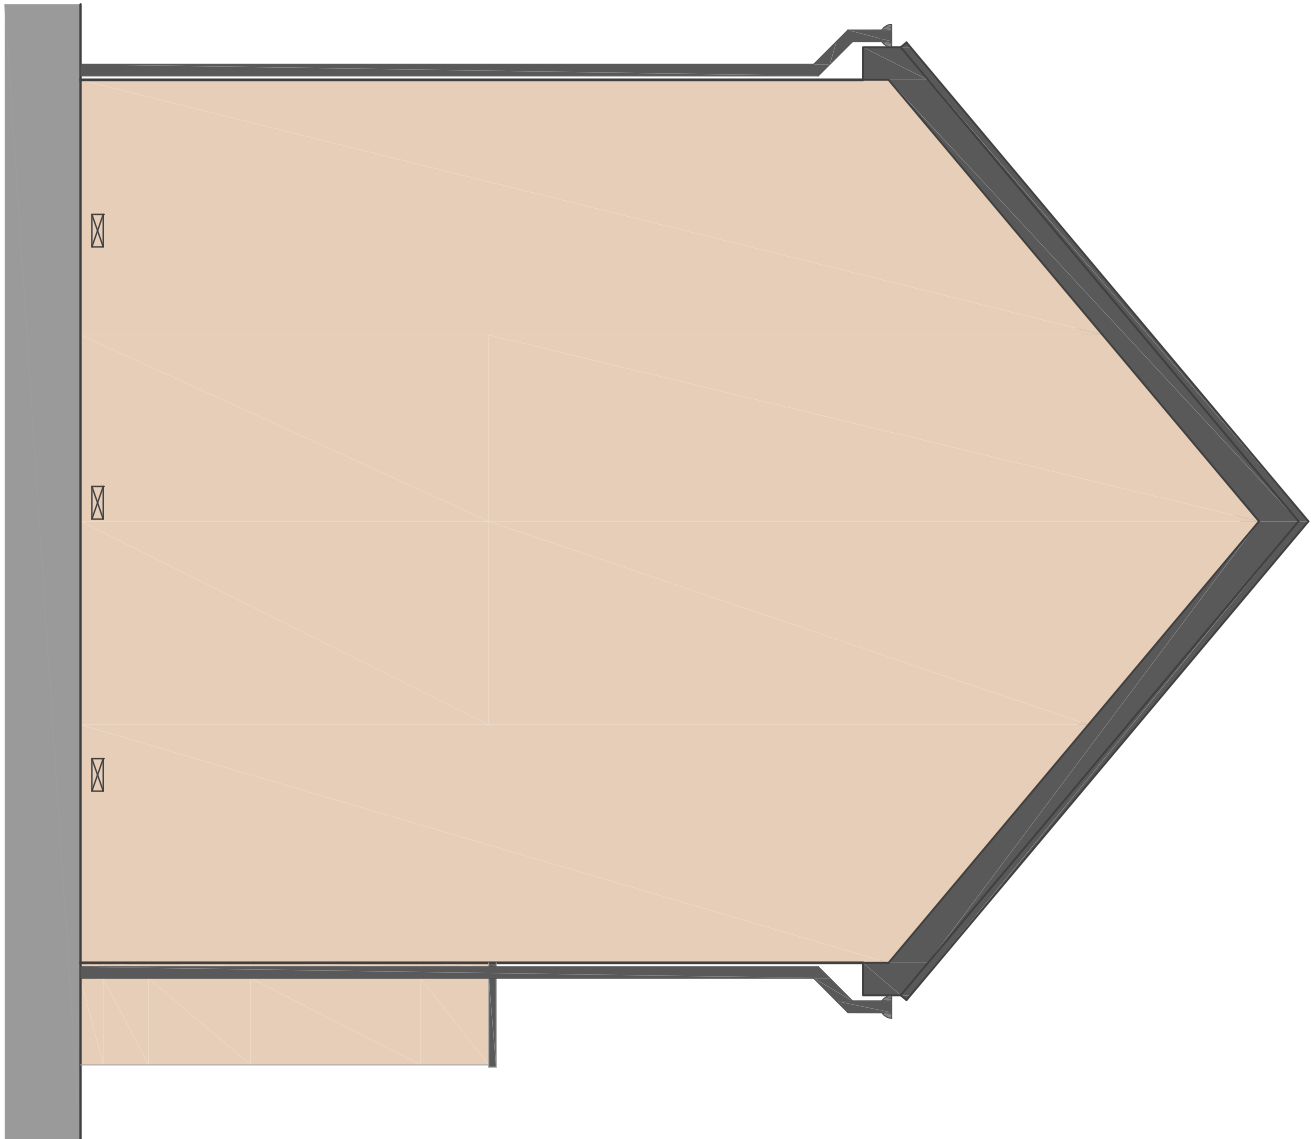

Side Elevation

Rev	Description	Date	By
A	Planning Issue.	11.05.21	MG
-	First Issue.	16.04.21	MG

j d a architects

info@jda-architects.com
www.jda-architects.com
merchetter 0161 336 5011
liverpool 0151 665 0112

j d a
architects

Client: Vistry Partnerships

Project: Watch Factory, Prescott

Project Status:	PL - Planning
Scale:	@ original size
Issue:	Issue
Date:	July 2020
Drawn By:	MG
Checked By:	

Drawing Number	Drawings Number	Sheet Number	Sheet
T125	A	SK	006
Block Type F - 3B5P			A

