




Jenning's Design Associates takes no responsibility for any dimension obtained by scaling from this drawing. If no dimension is shown the recipient must ascertain the dimension specifically from the Architect or the drafter. Supplying the drawing in digital form is solely for convenience and no reliance may be placed on digital data. All data may be checked against hard copy. Dimensions must be checked on size. All discrepancies must be reported to the Architect immediately. This drawing is copyright of Jennings Design Associates

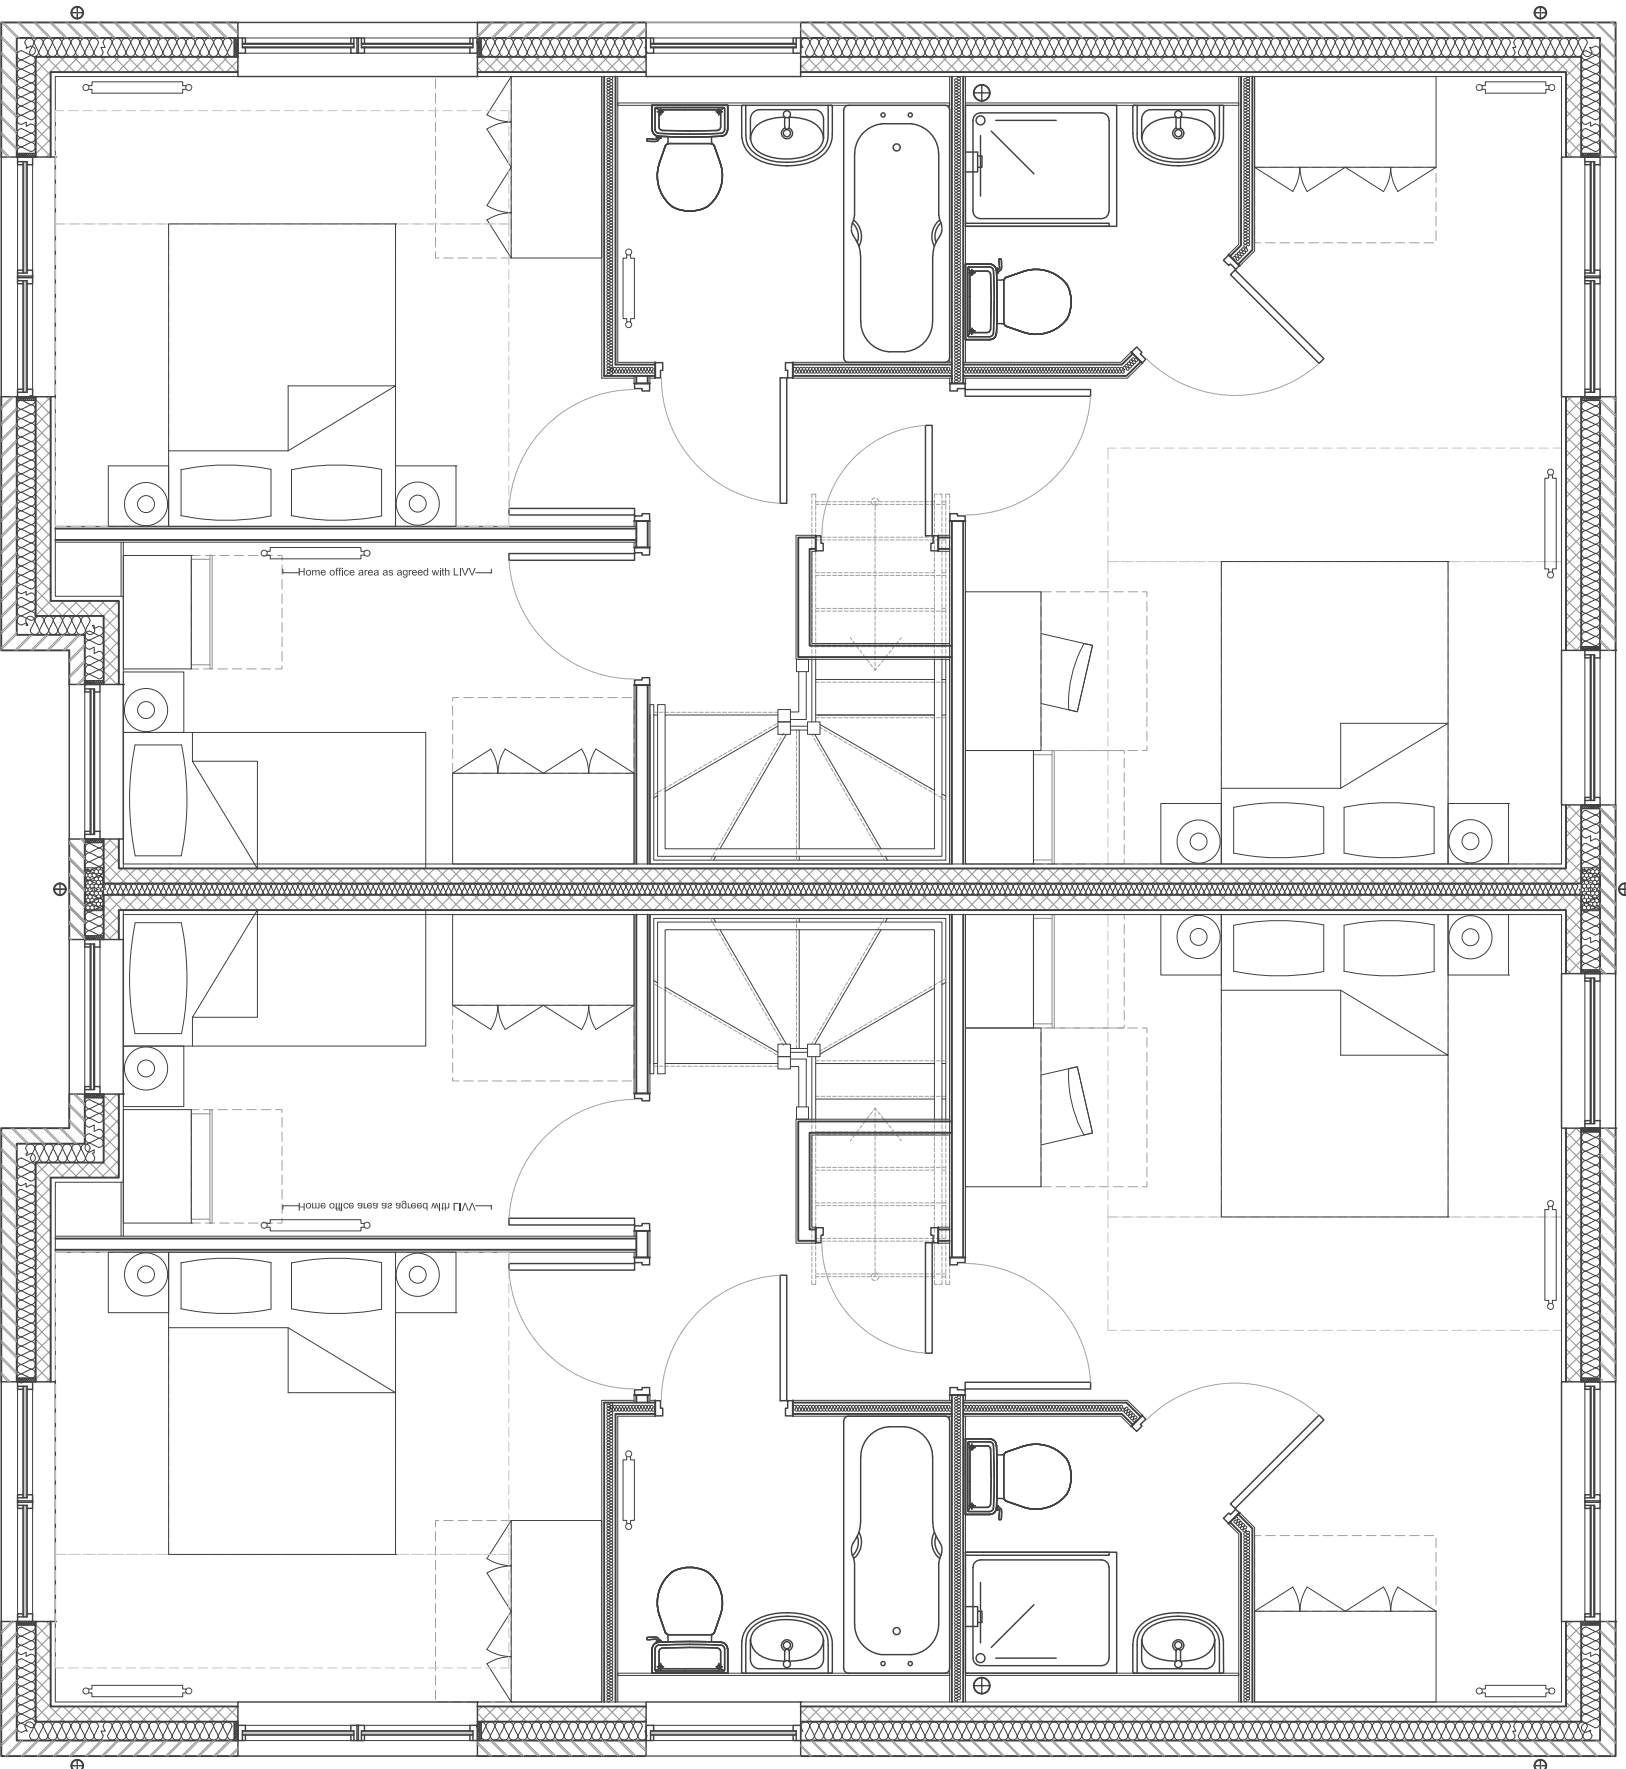


First Floor

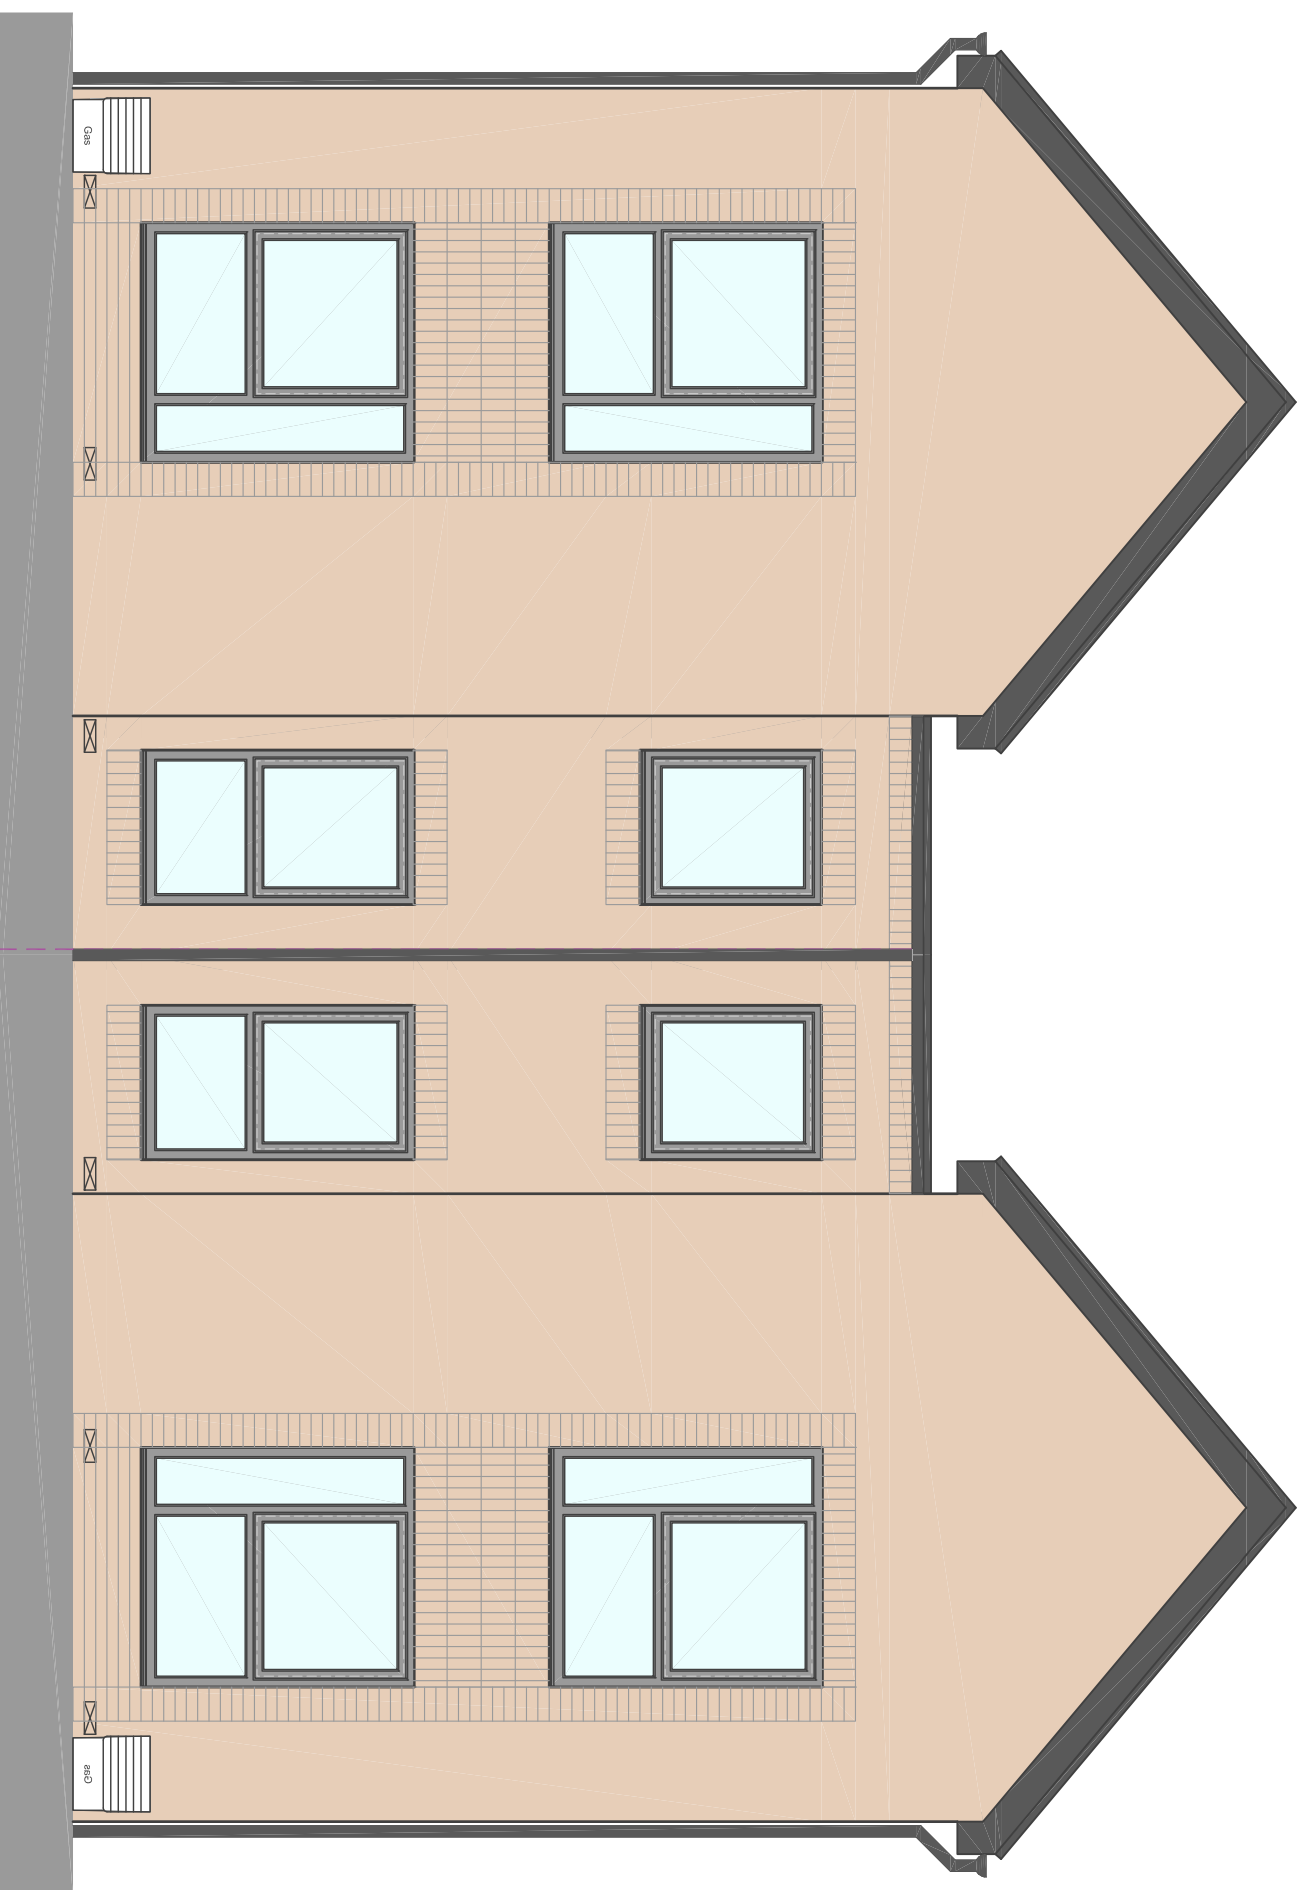

Front Elevation

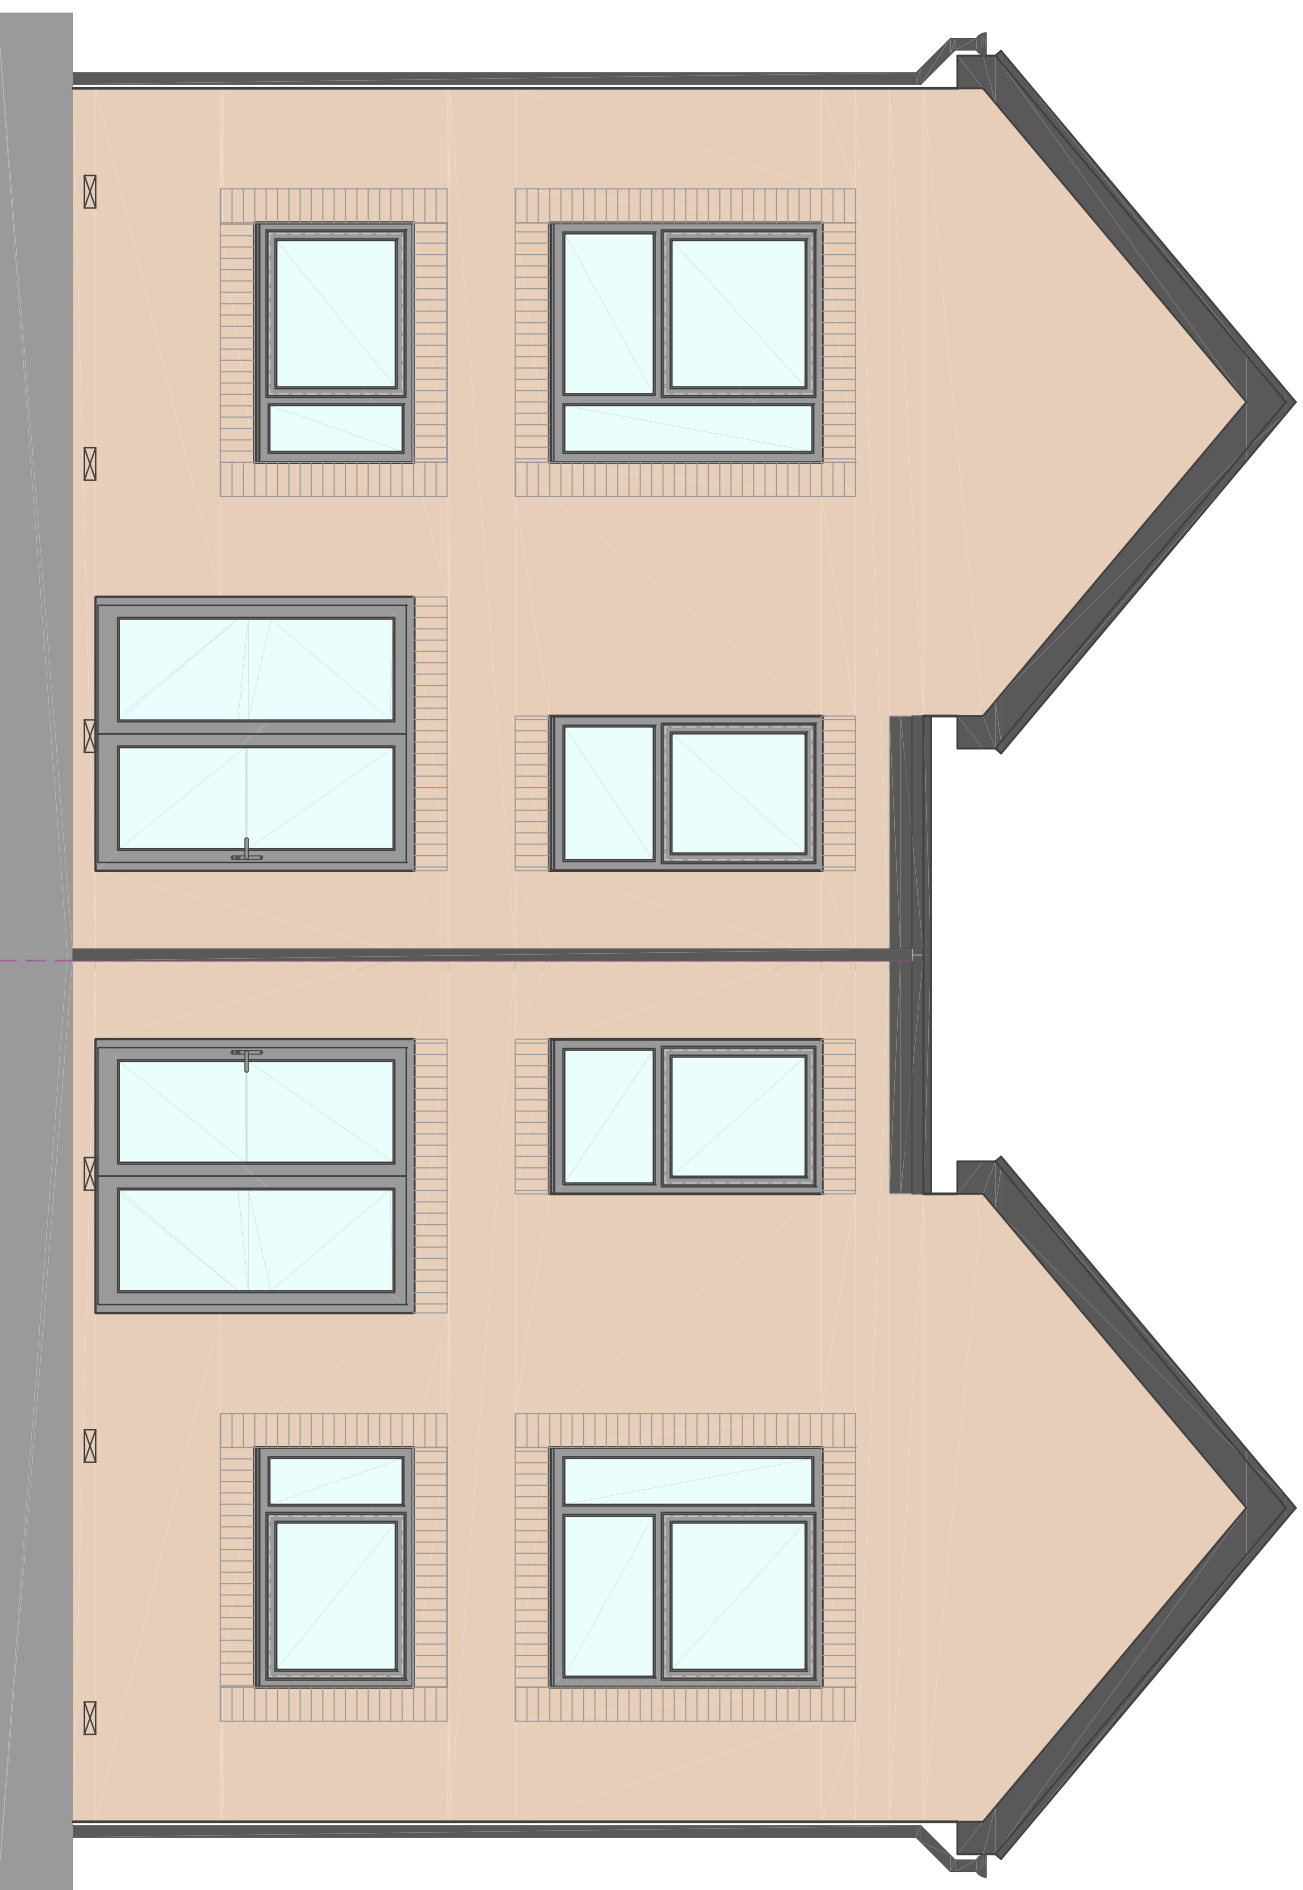


Rear Elevation

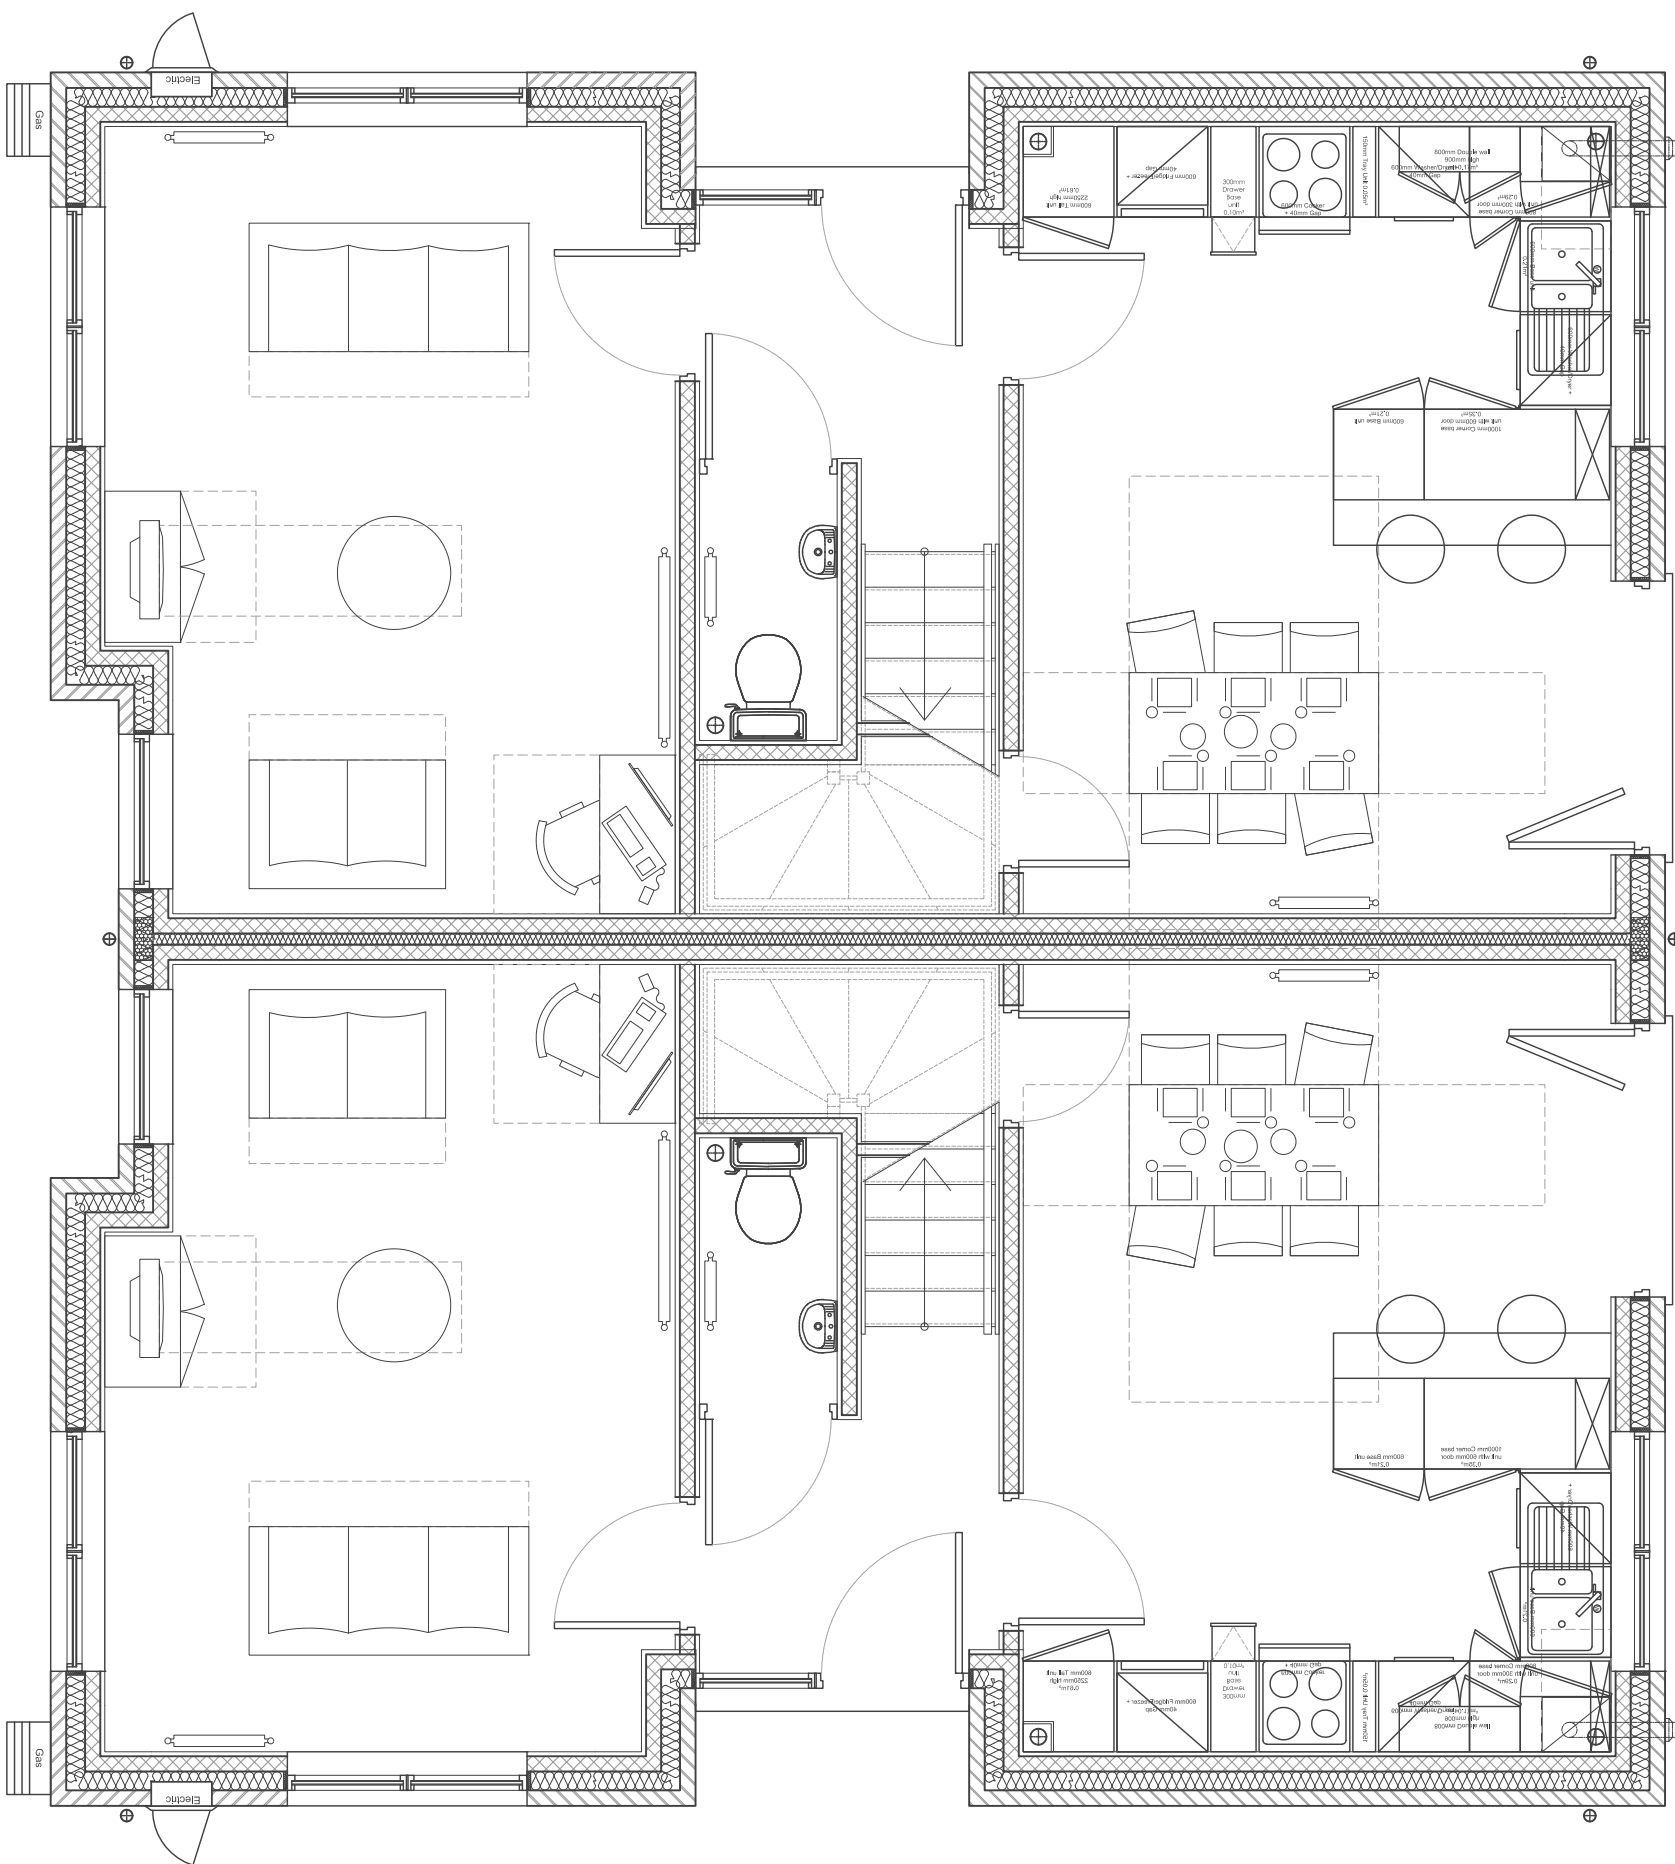


Ground Floor

Block Type HH - 3B5P

House Types: H (100m²) & H (100m²)
Replacement for DK-Architects Drawing:
1264-213-House Type HH - 3B5P
1264-214-House Type HH - 3B5P

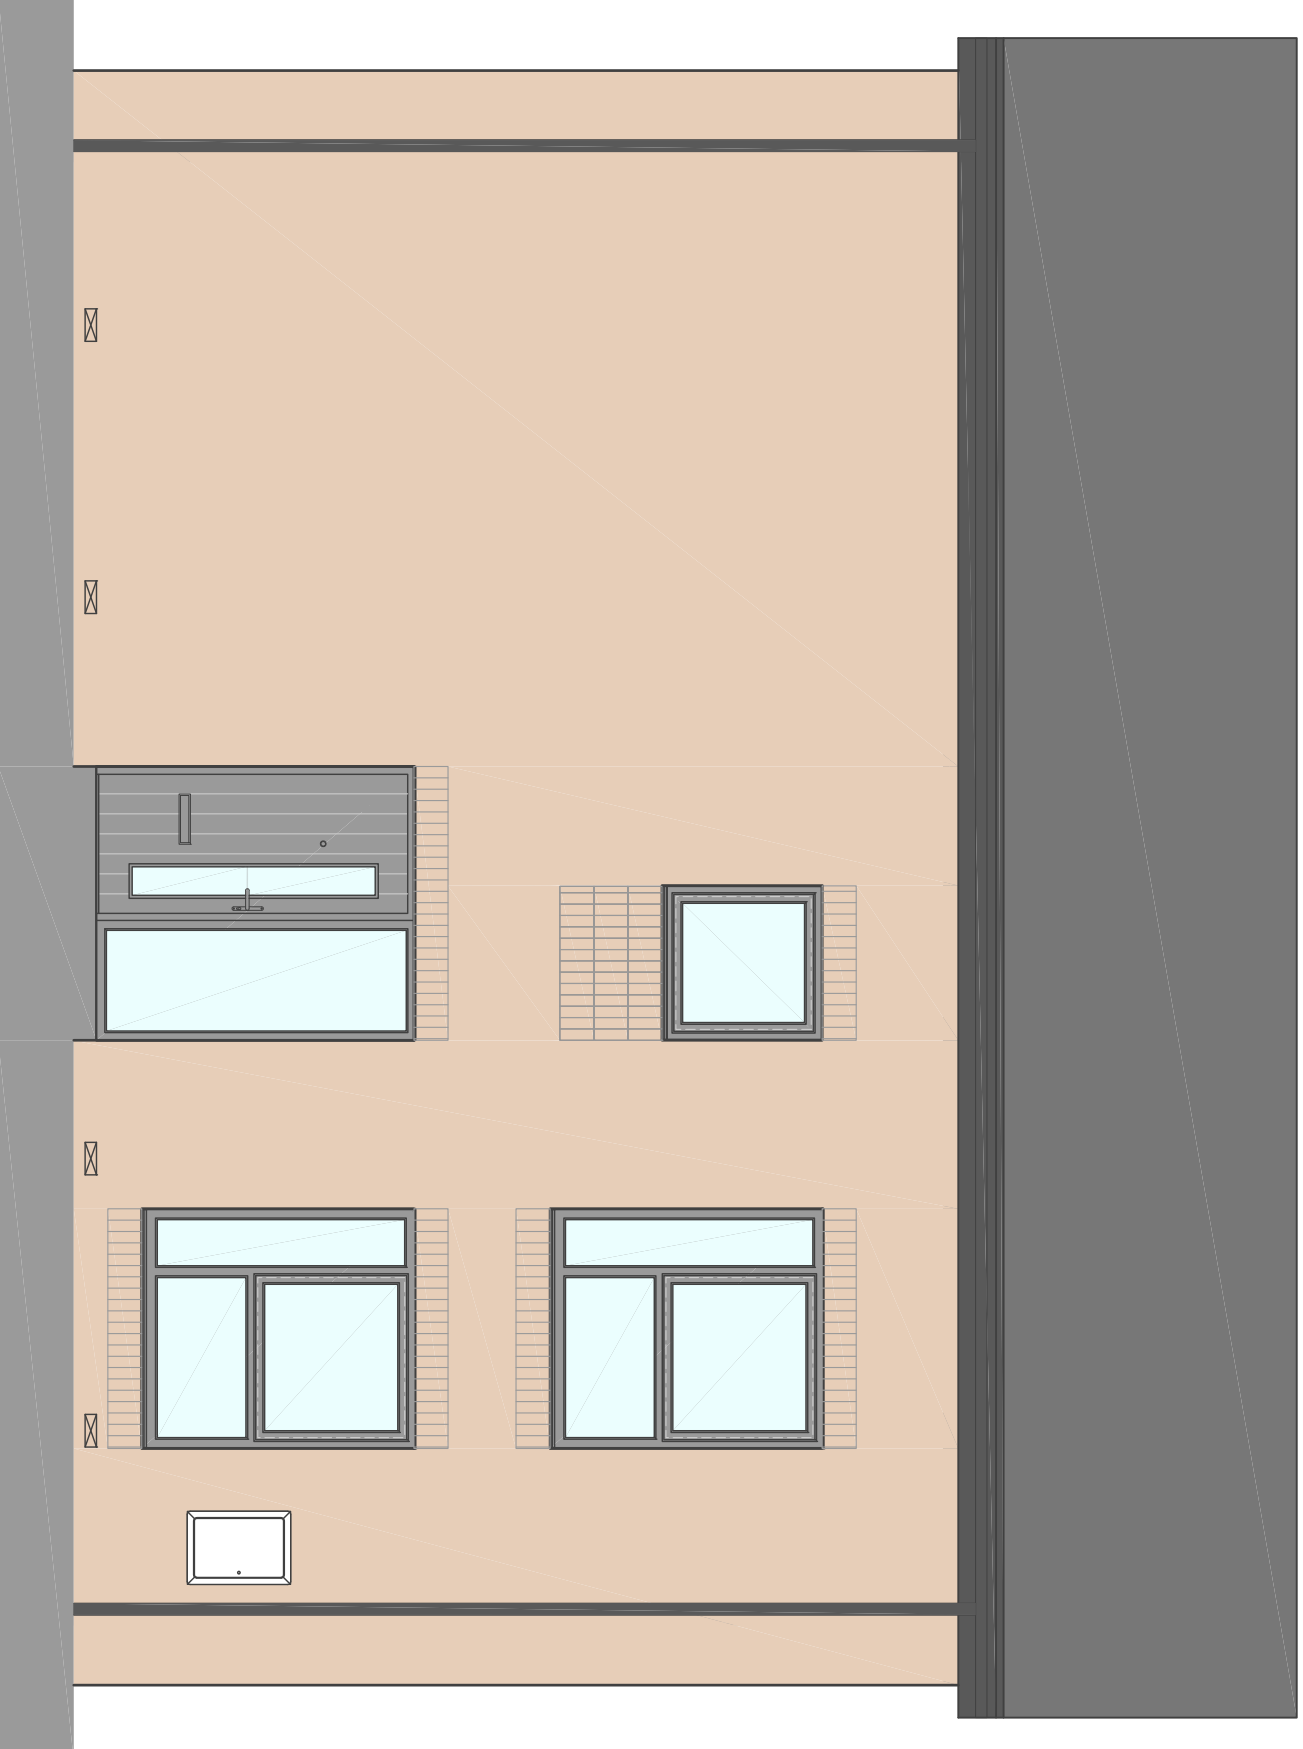

Side Elevation

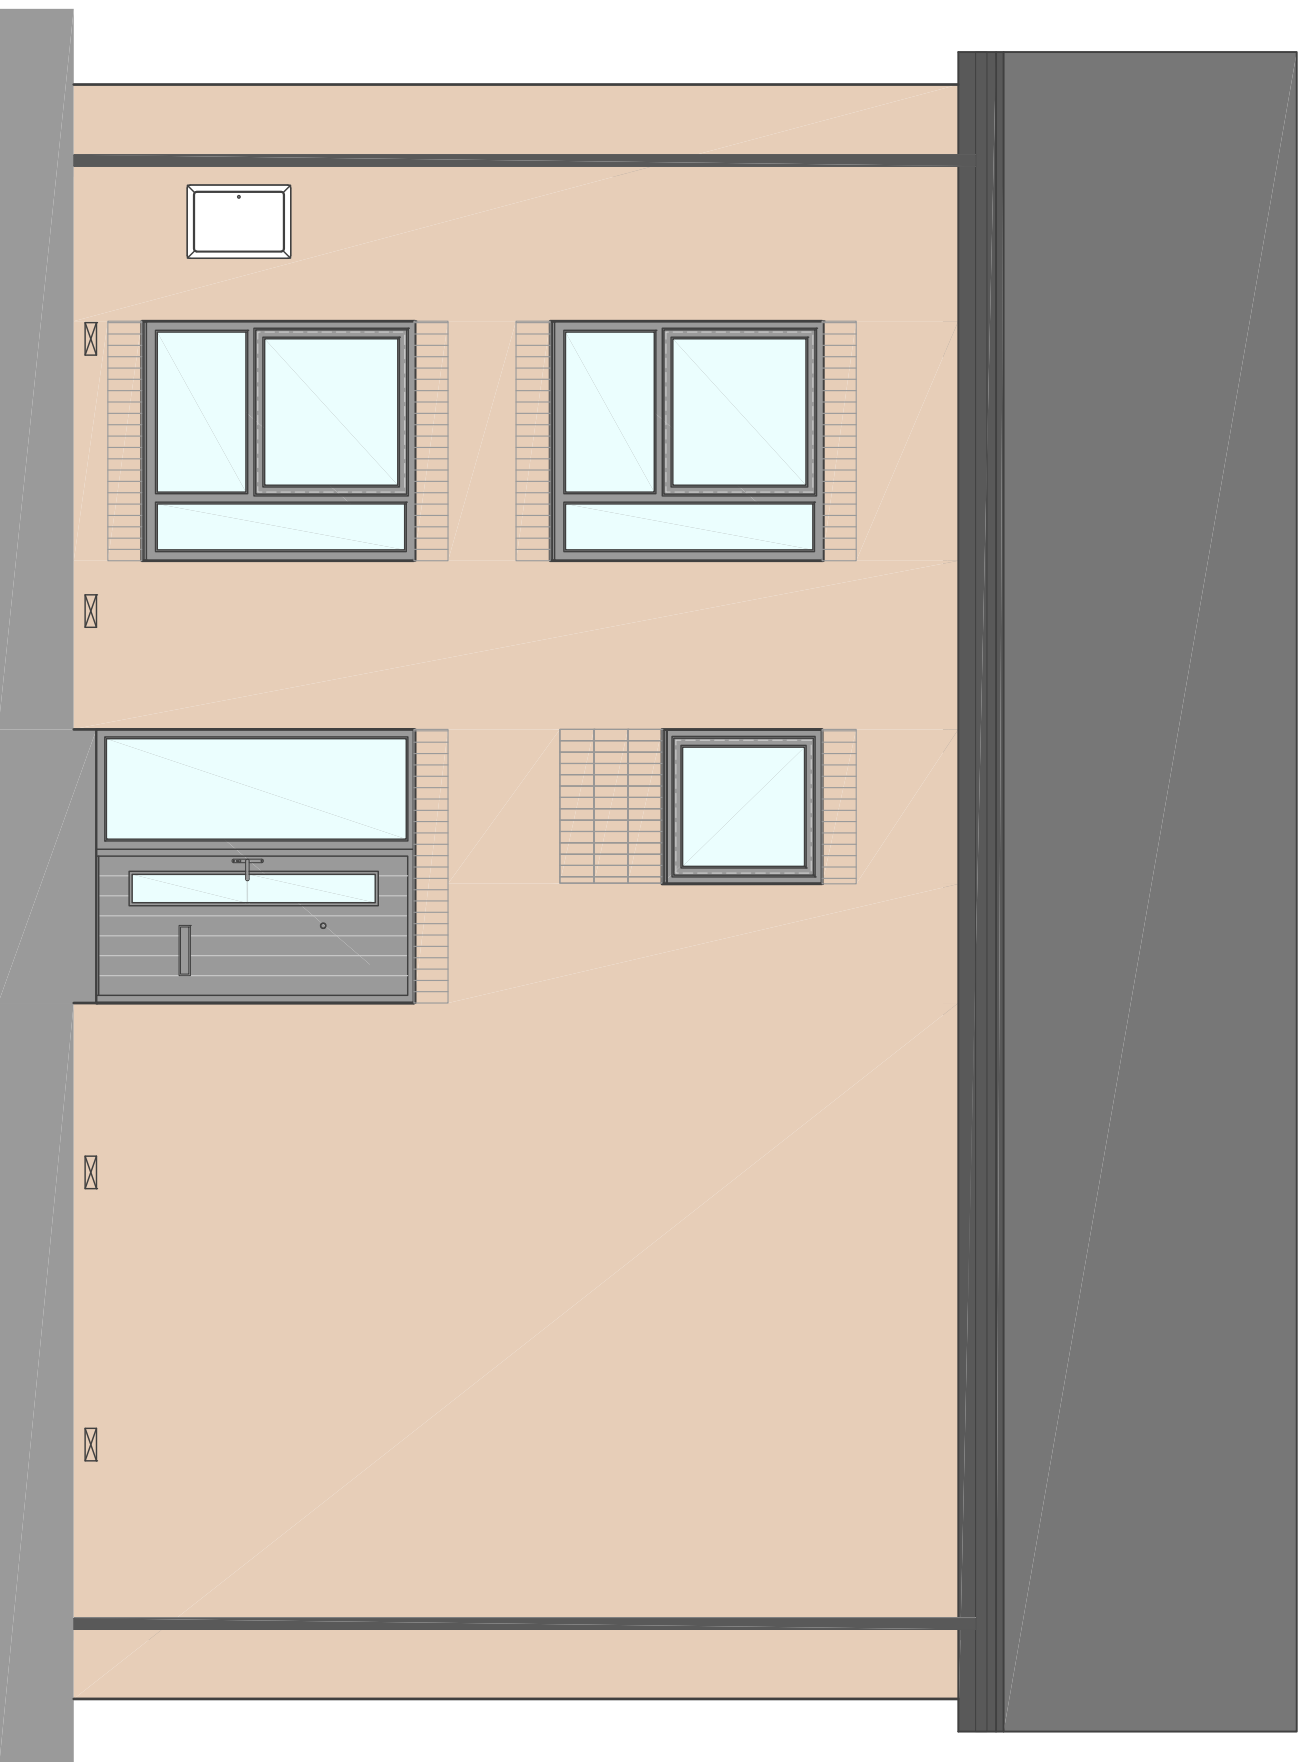

Side Elevation

A -	Planning Issue, First issue.	11.05.21	MG	
Rev	Description	Date	By	

j d a architects



Liverpool: 0151 665 0112

Client: **Vistry Partnerships**

Project: Watch Factory. Prescott

Project Status: **PI - Planning**

1:50	A1	July 2020
------	----	-----------

Project Number	Drawing Number	
1125	A	SK 062
Description		
Block Type HH - 3BSF		Rev
		A